




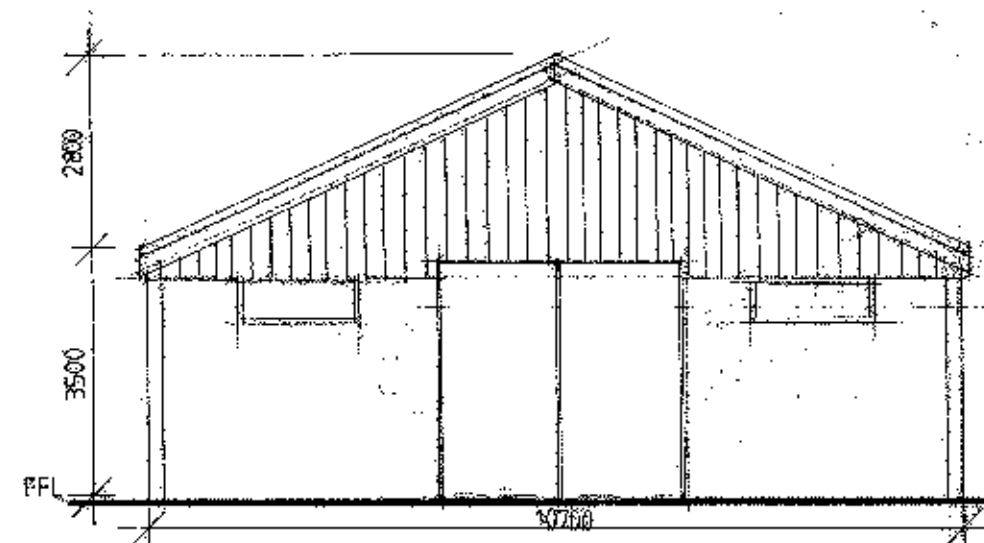


North East

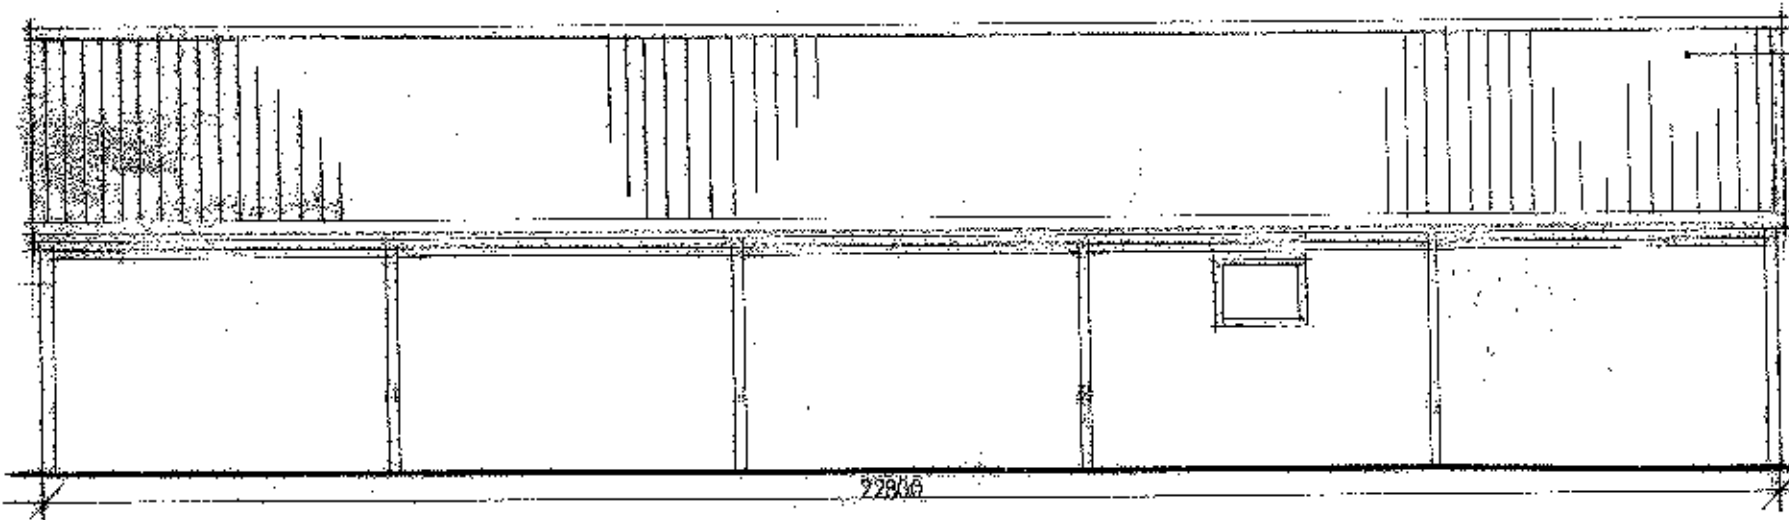

South East

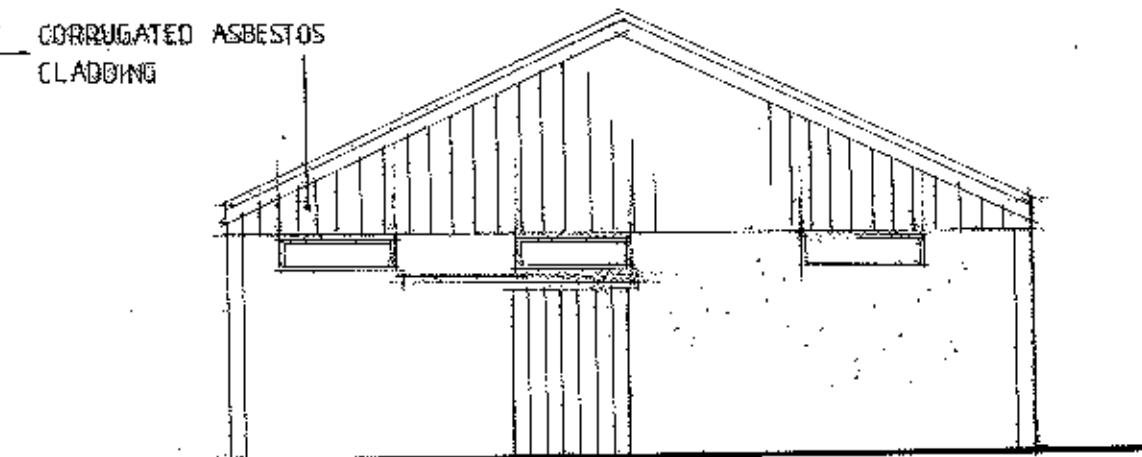

South West

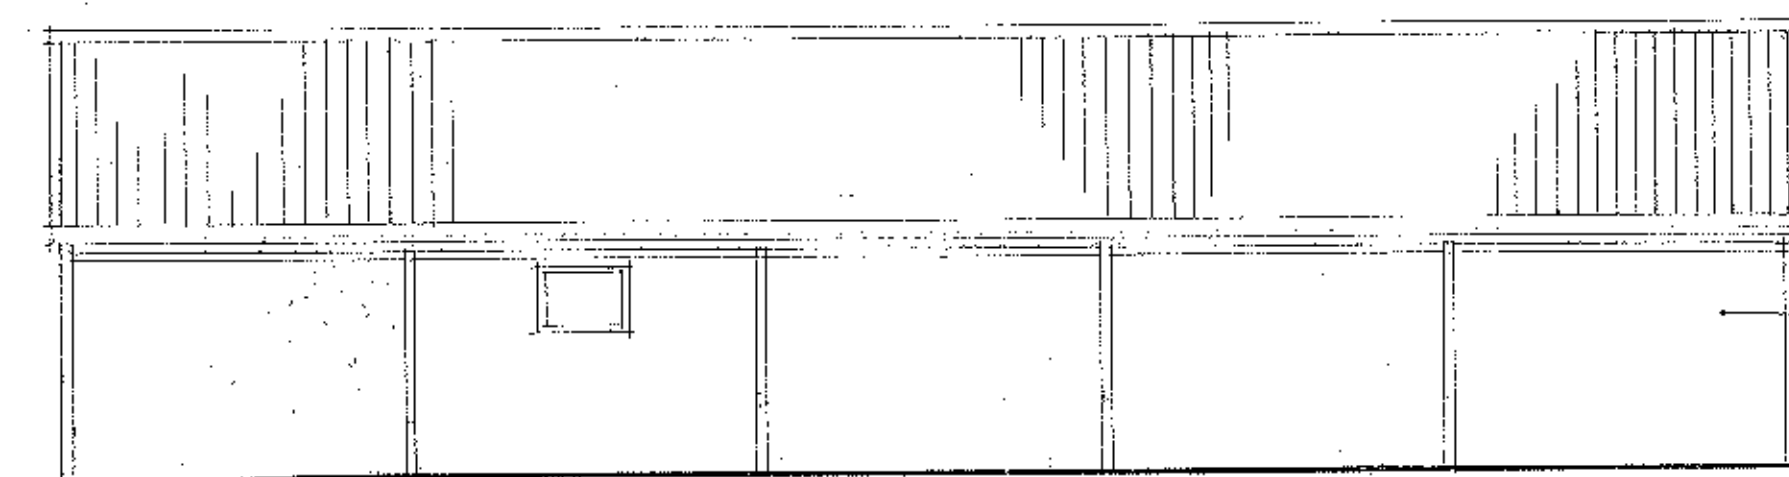


North West

CORRUGATED ASBESTOS
CLADDING


EXPOSED STEELWORK AND
RENDERED BLOCK INFILL WALLS.

Note

Dimensions shown on drawings prepared for planning
purposes are indicative only and can vary.

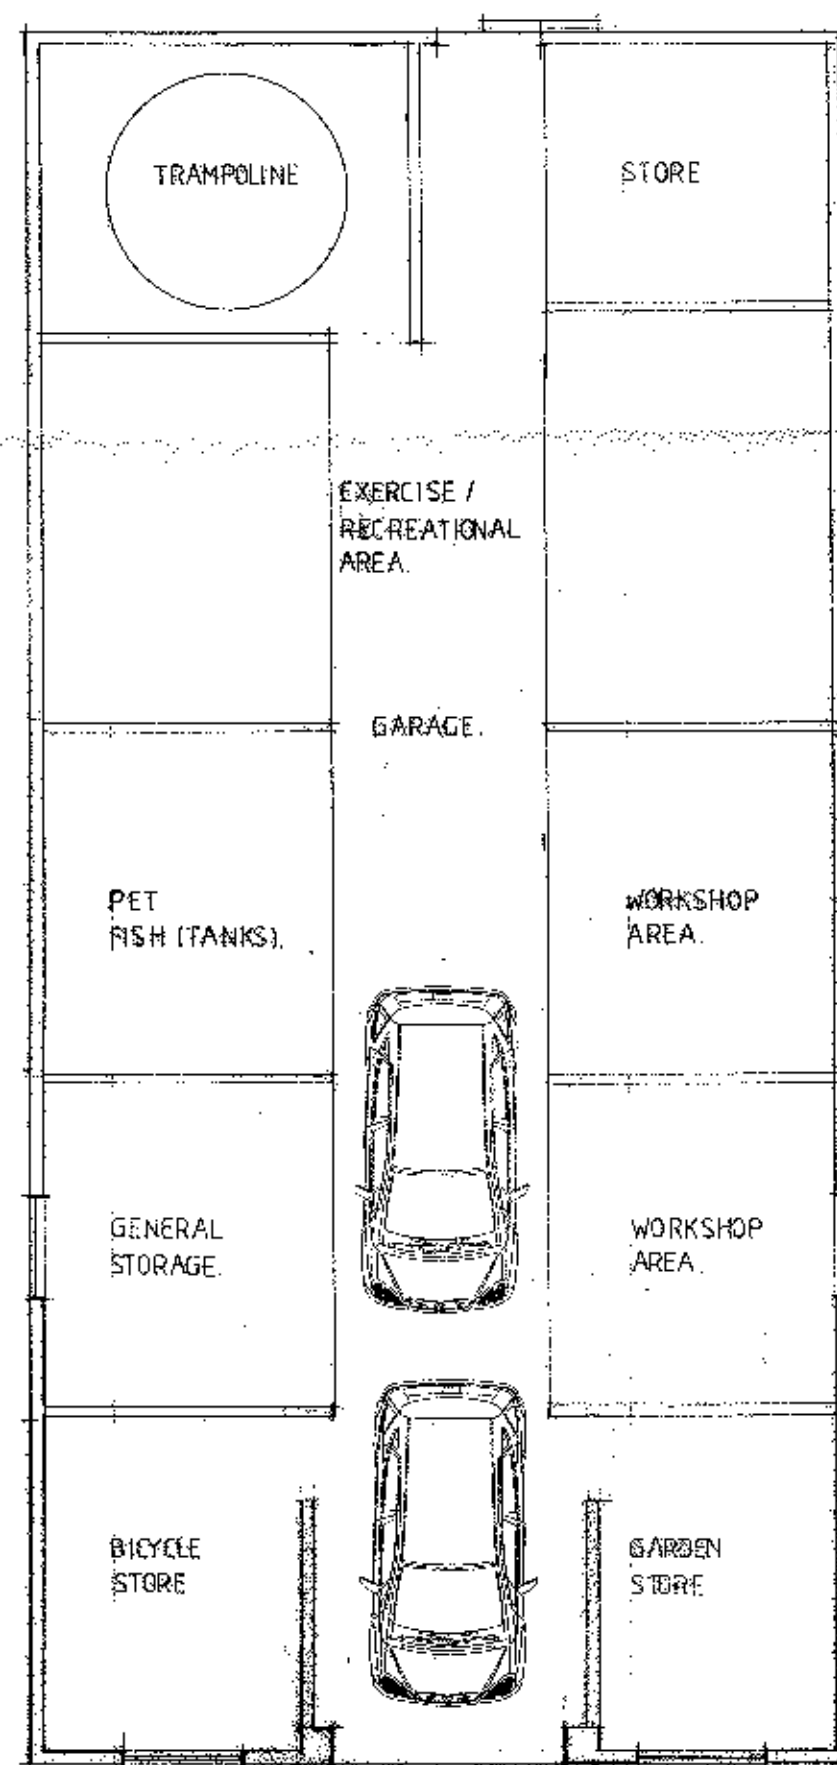

PLAN

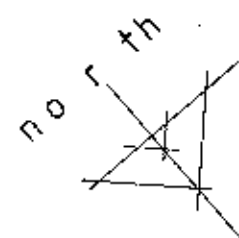

320120753P

Client

Dr and Mrs ROYLE

Job Title

PROPOSED NEW DWELLING
CHORLEY HOUSE
BACK COMMONS
CLITHEROE

Drawing Title

EXISTING DOMESTIC OUTBUILDING.
(To be demolished)

Scale

1:100

Date

JUN 10

Drawn

LKR

spa
SUNDERLAND PEACOCK ARCHITECTS

SUNDERLAND PEACOCK & ASSOCIATES LTD.
HAZELWIRE, PIMCOB ROAD, CLITHEROE,
LANCASHIRE, BB7 2AG
T 01200 423178 F 01200 322128
E info@sunderlandpeacock.com
www.sunderlandpeacock.com



4038

3-05