
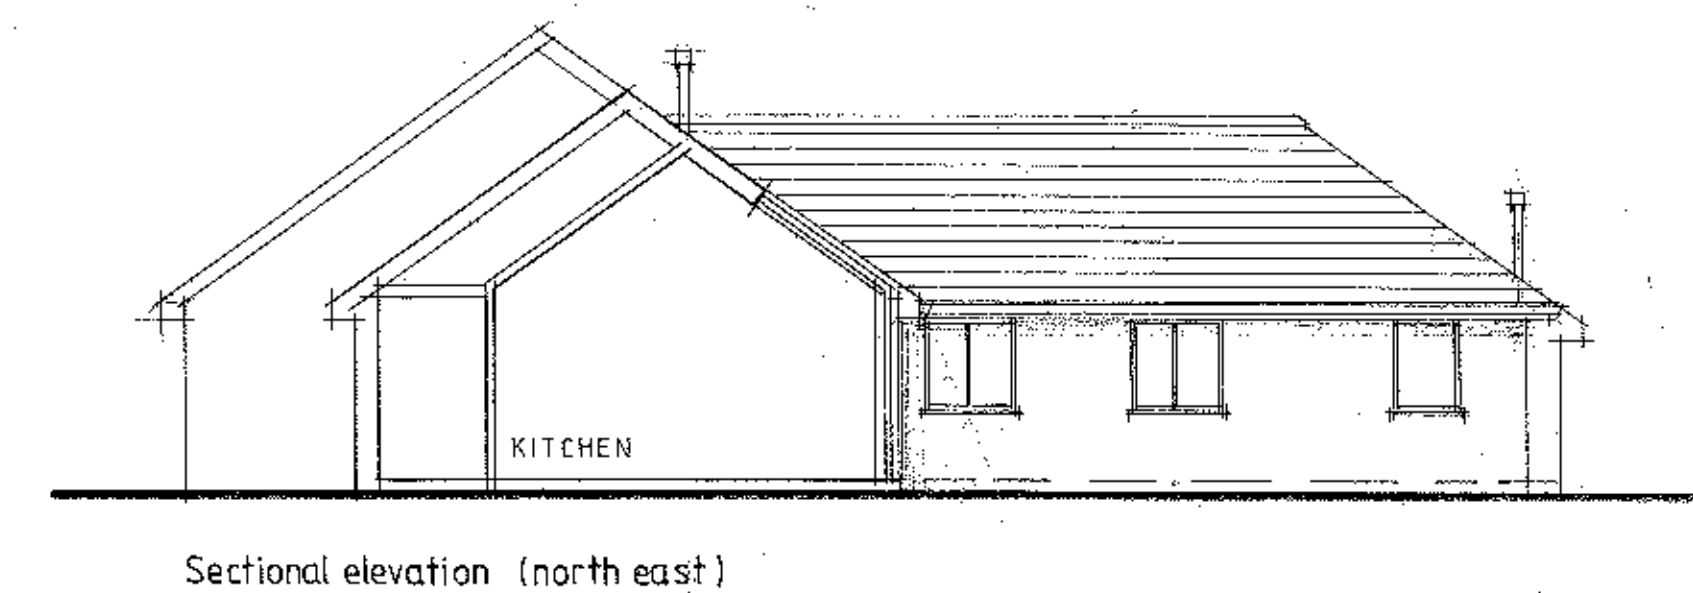
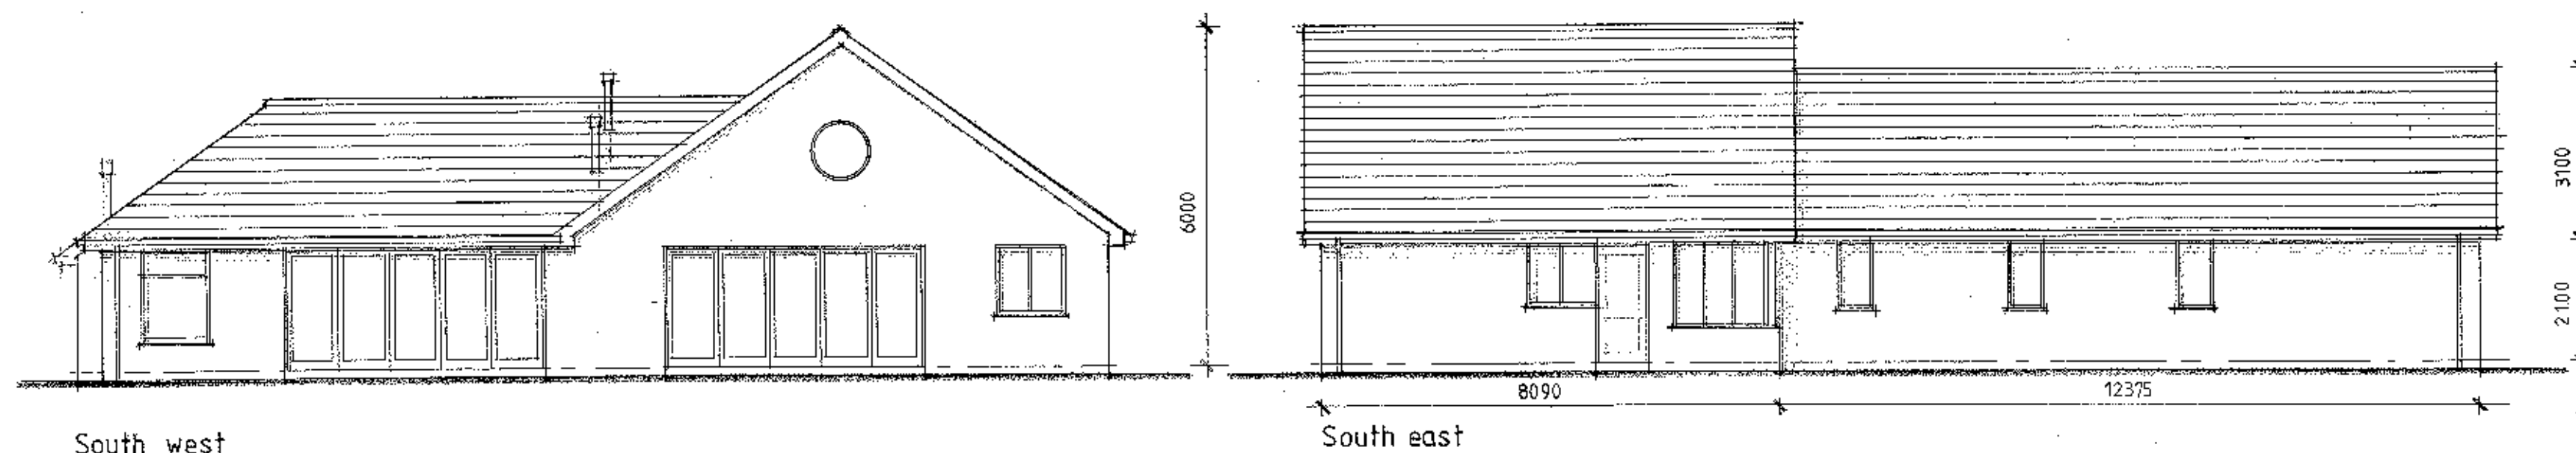
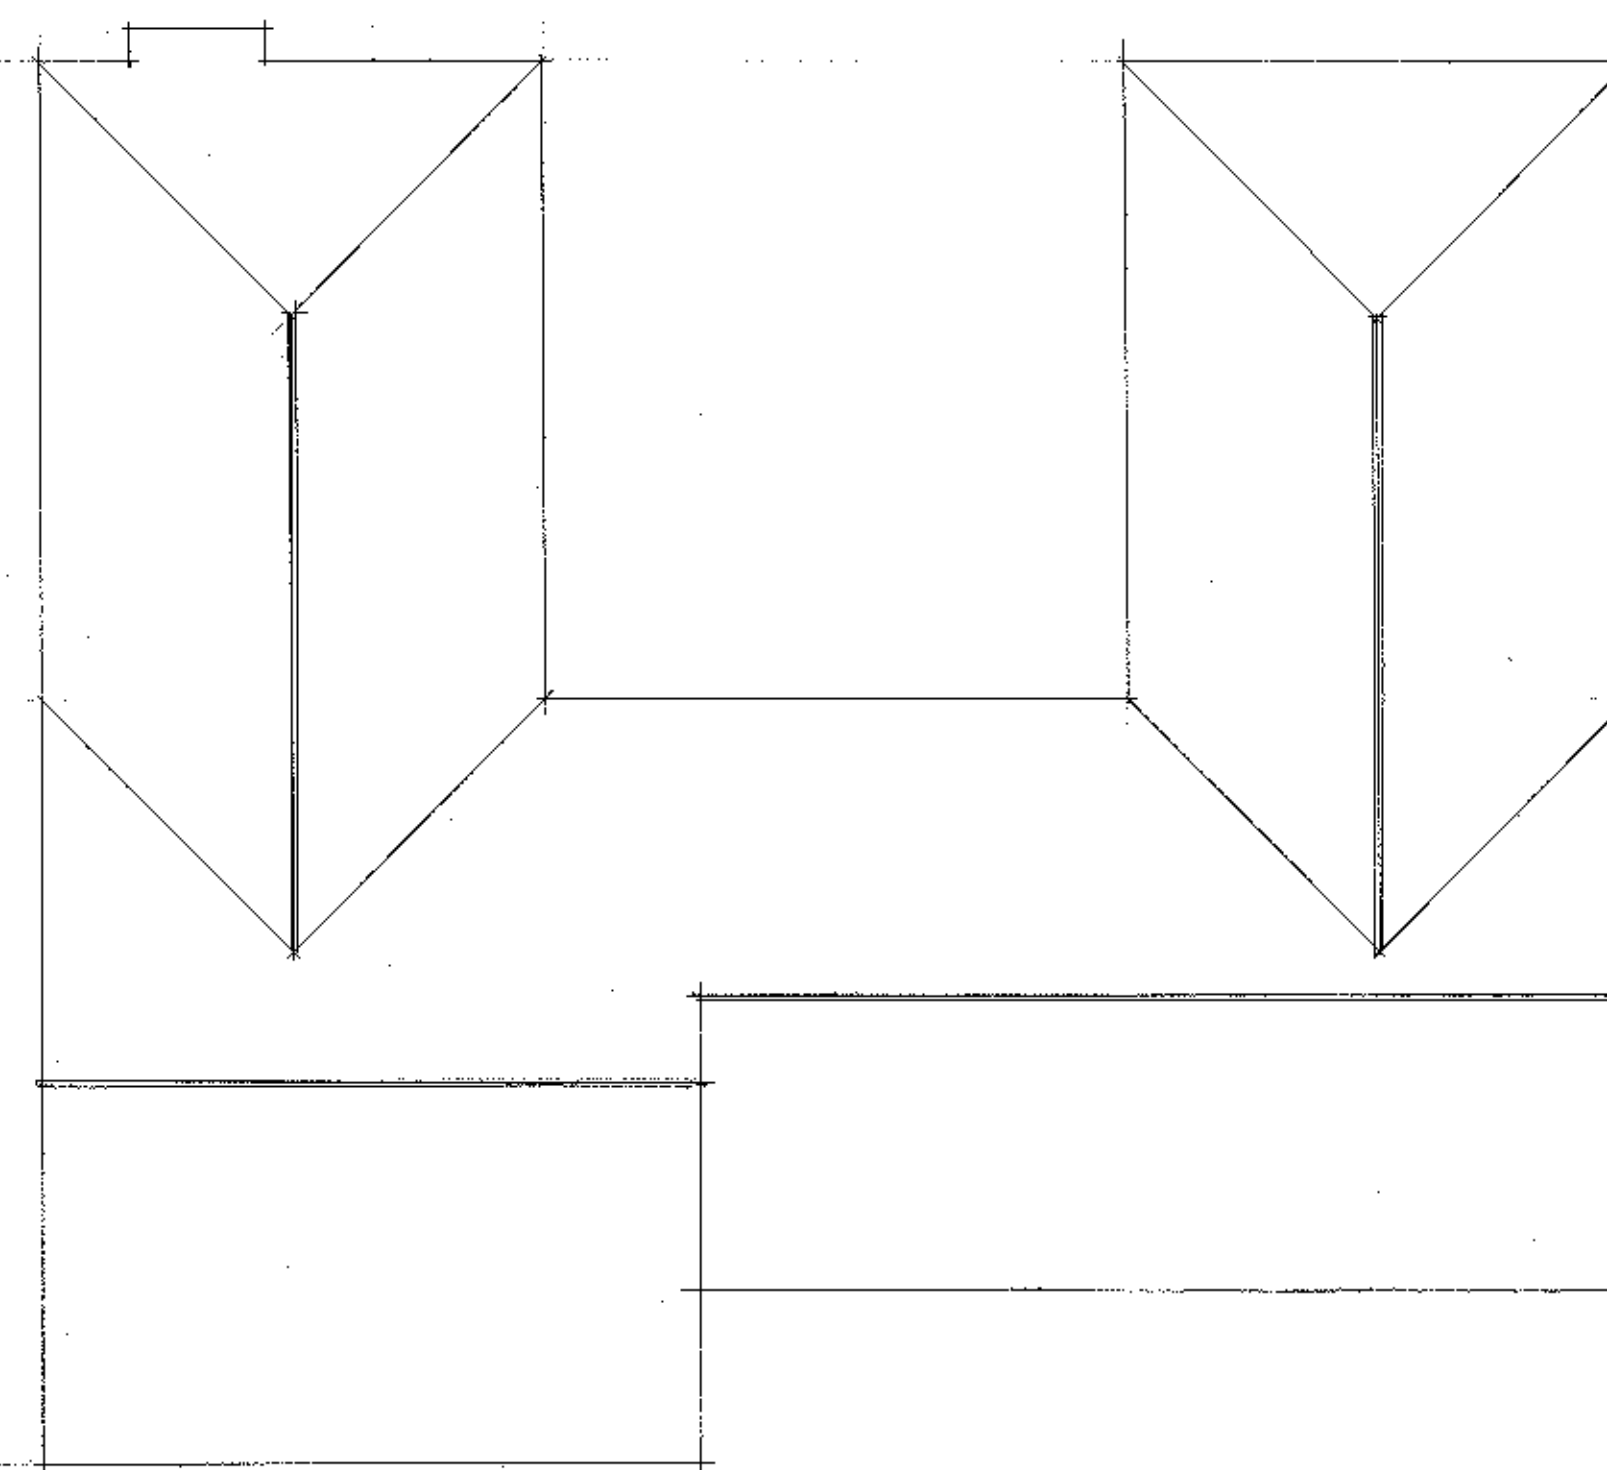


Materials	
Walls	Painted render finish.
Roof	Tile finish to match those on adjacent Chorley House.
RW Goods	Powder coated aluminium.
Fascias	Painted timber or powder coated aluminium.
Verges	Painted timber or powder coated aluminium barge boards or pointed verges.
Windows	Powder coated aluminium or painted timber frames.
Doors	Powder coated aluminium or painted timber frames.
Flues	Stainless steel flue outlets.

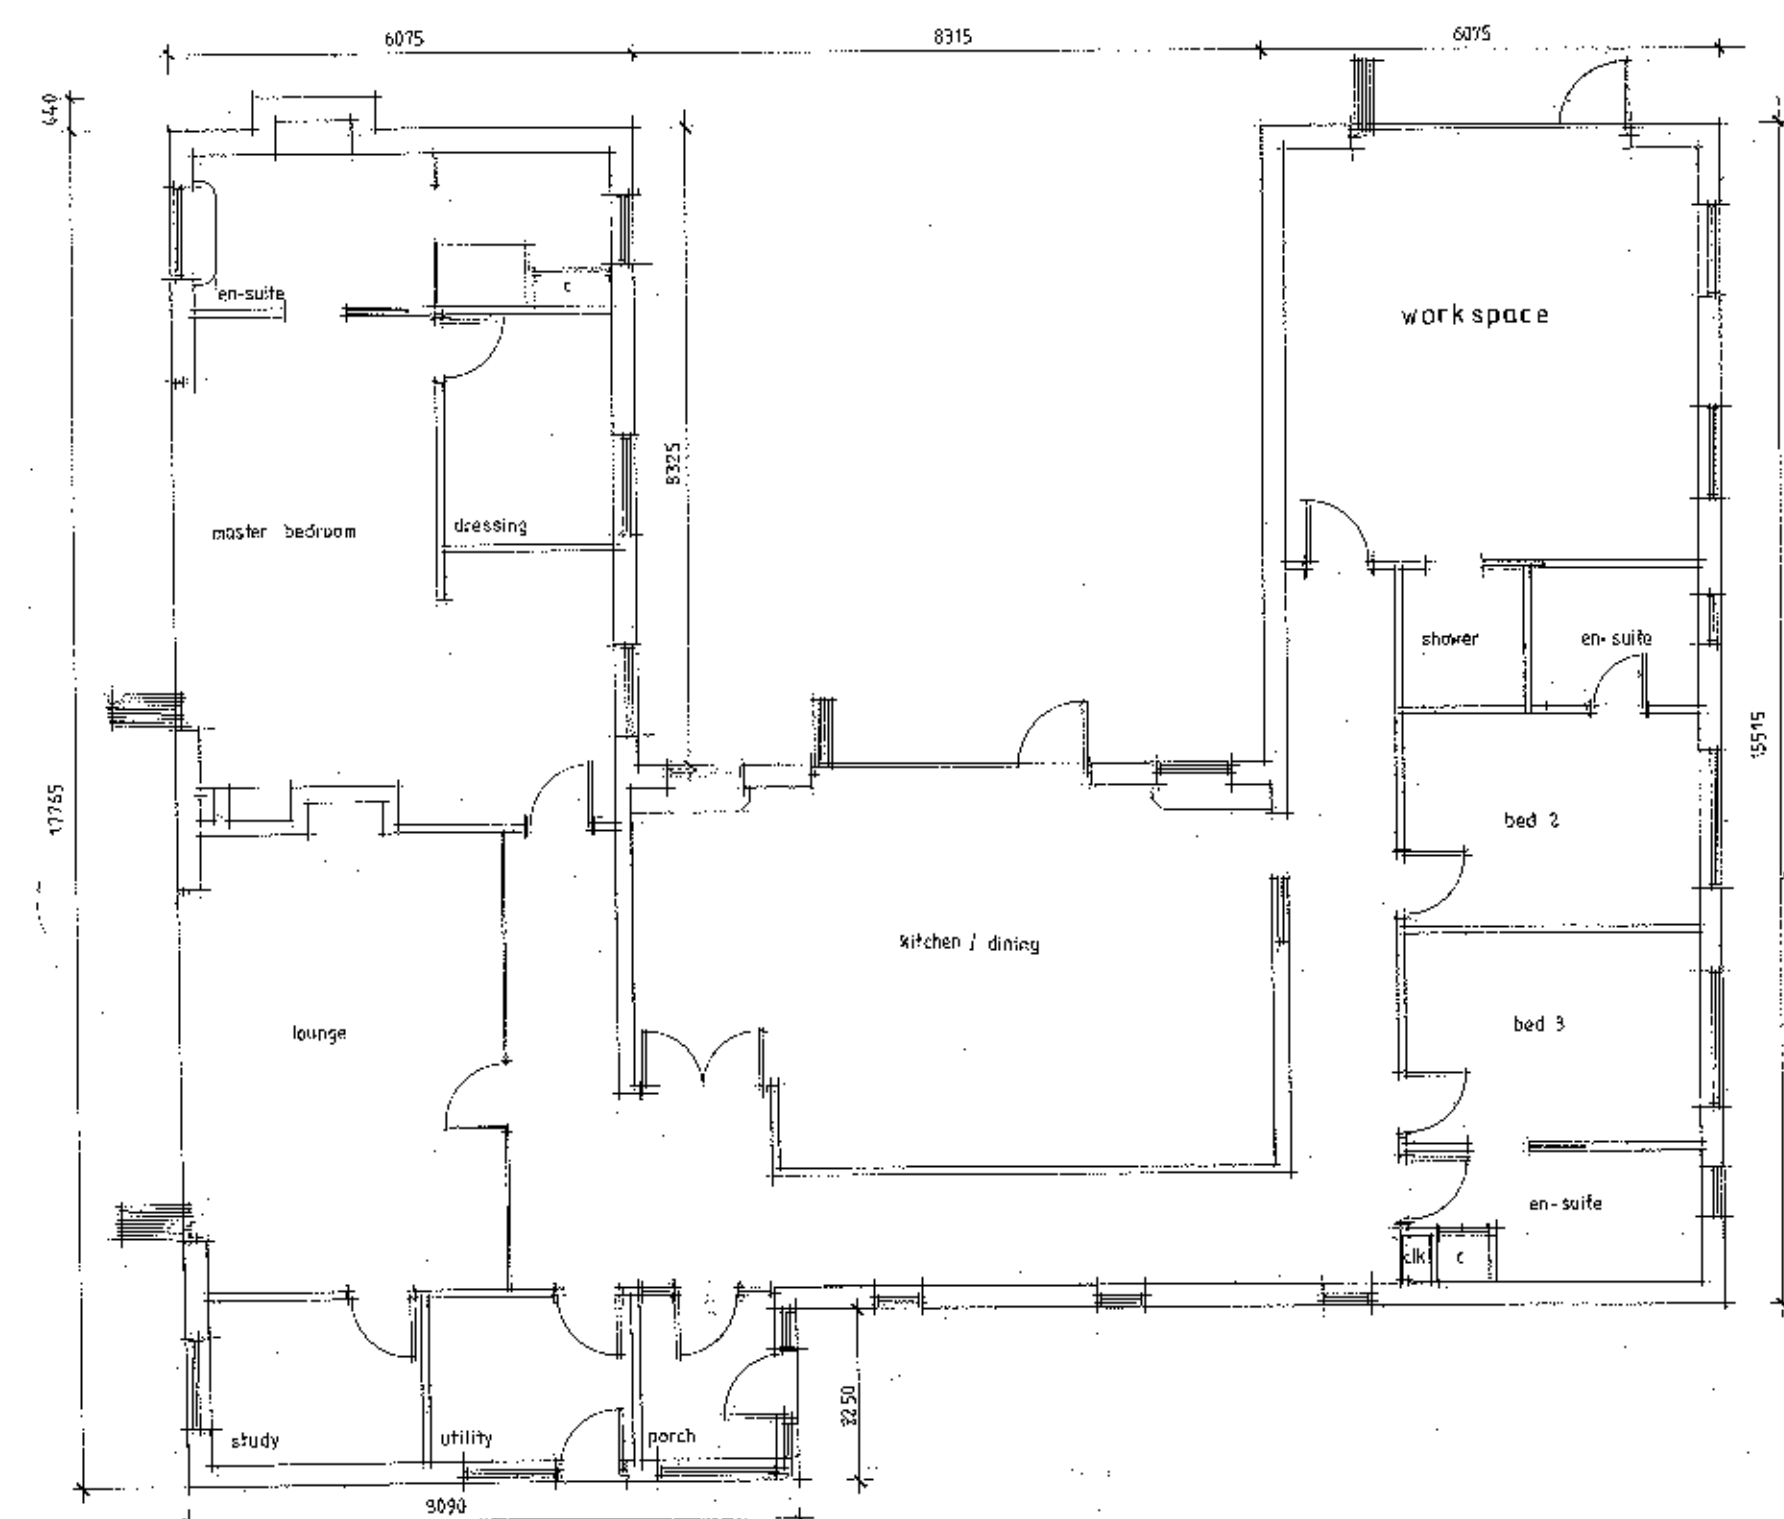

320120753P

A Roof finish amended

Client
Dr and Mrs Royle

Job Title
Proposed New Dwelling
Chorley House
Back Commons
Clitheroe

Drawing Title
Proposed Plans & Elevations

Scale
1:100

Date
AUG 2012

Drawn
DL

spa ARCHITECTS
SUNDERLAND PEACOCK & ASSOCIATES LTD.
HAZELBINE, PHILCO ROAD, CLITHEROE,
LANCASHIRE, BB7 2AG
T 01200 423178 F 01200 427528
E info@sunderlandpeacock.com
www.sunderlandpeacock.com

4038 - 3-06A