




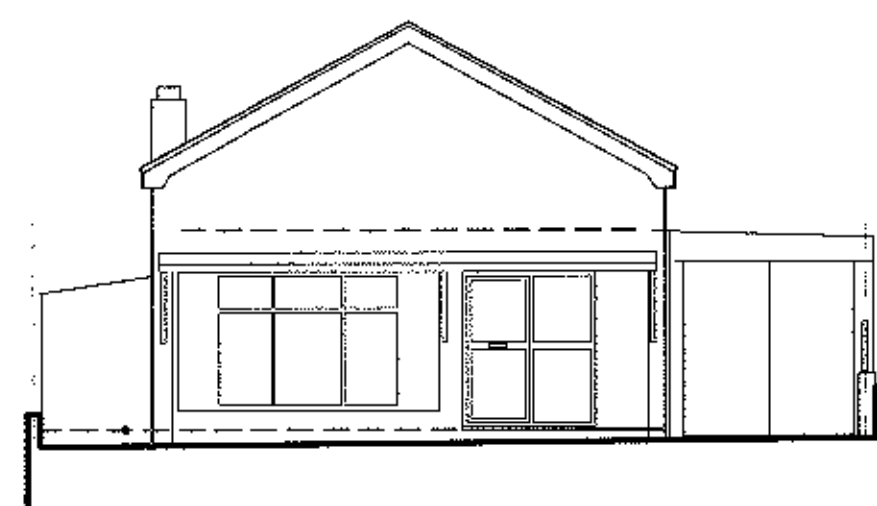


Existing Front (west) Elevation
1 : 100

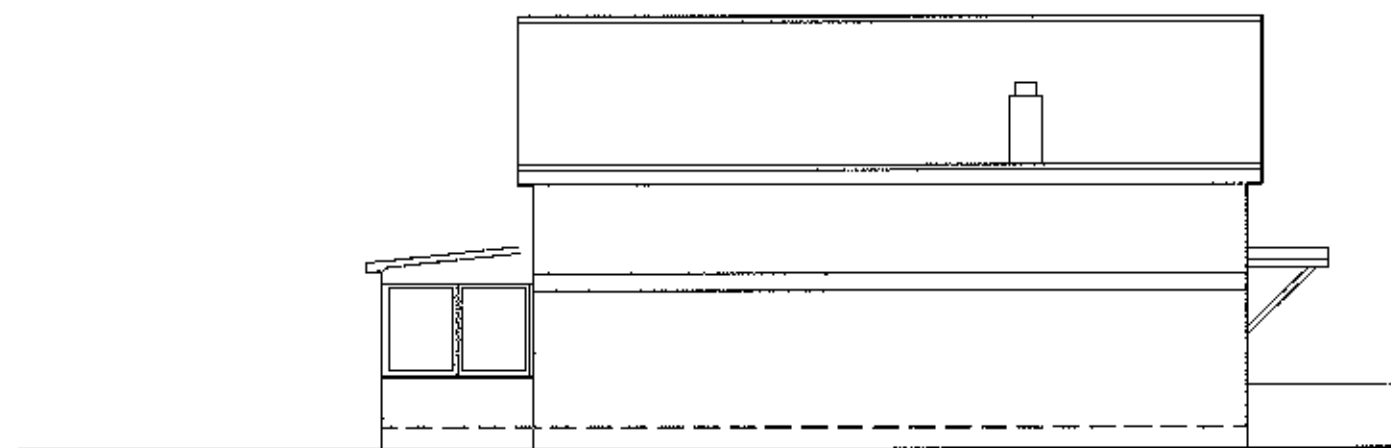


Existing Side (north) Elevation
1 : 100

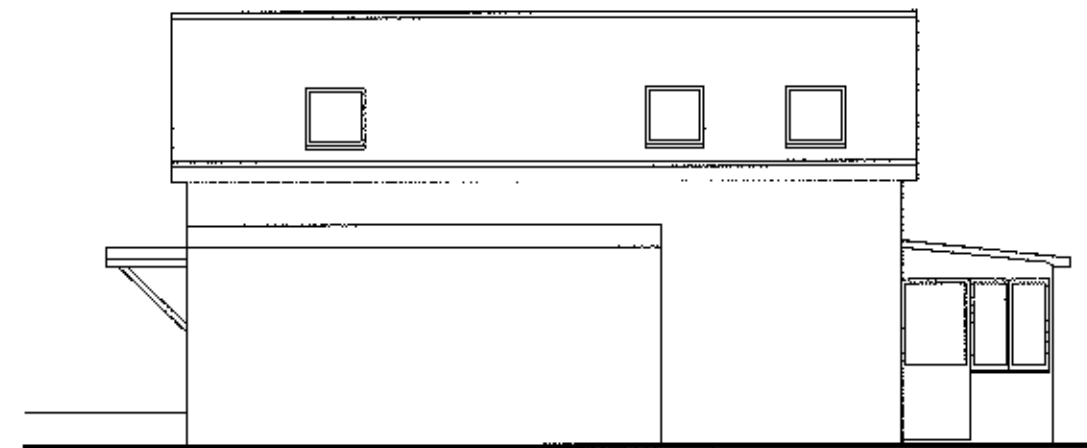


Existing Side (south) Elevation
1 : 100

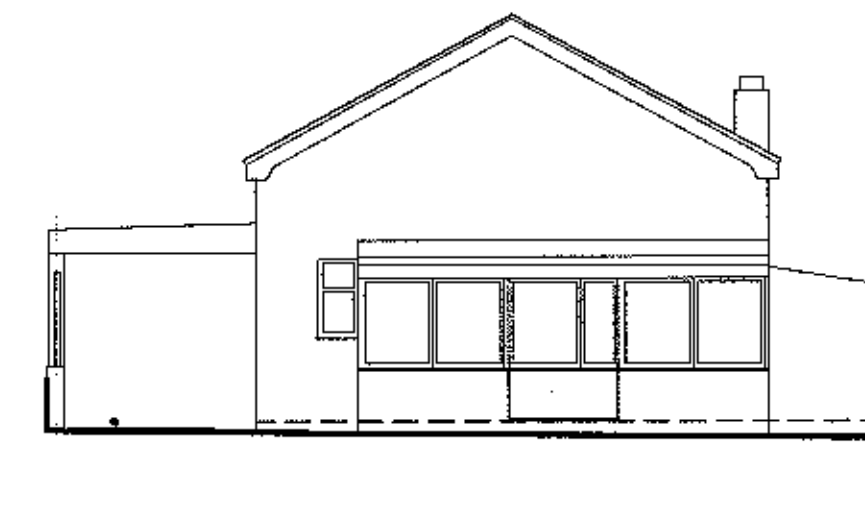


Existing Rear (east) Elevation
1 : 100

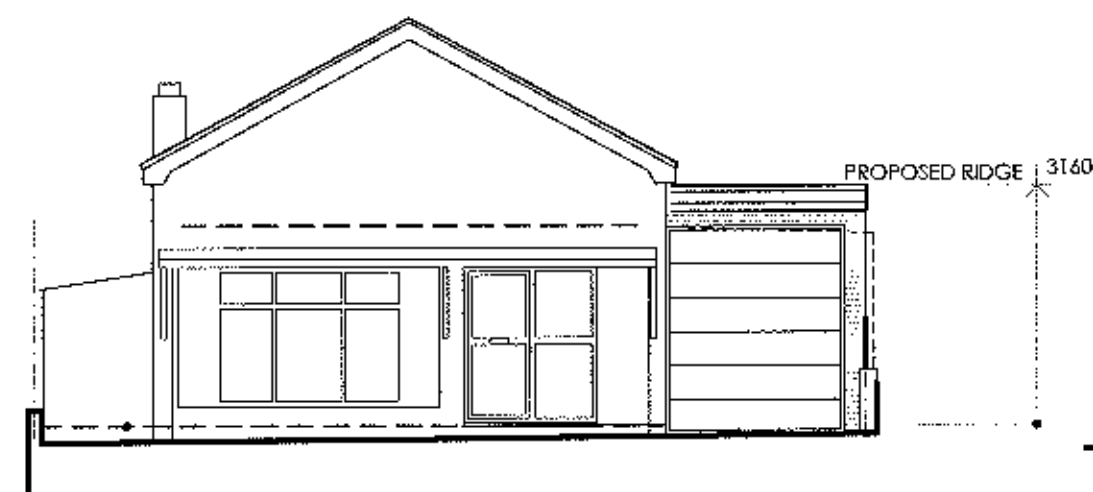


Proposed Front (west) Elevation
1 : 100

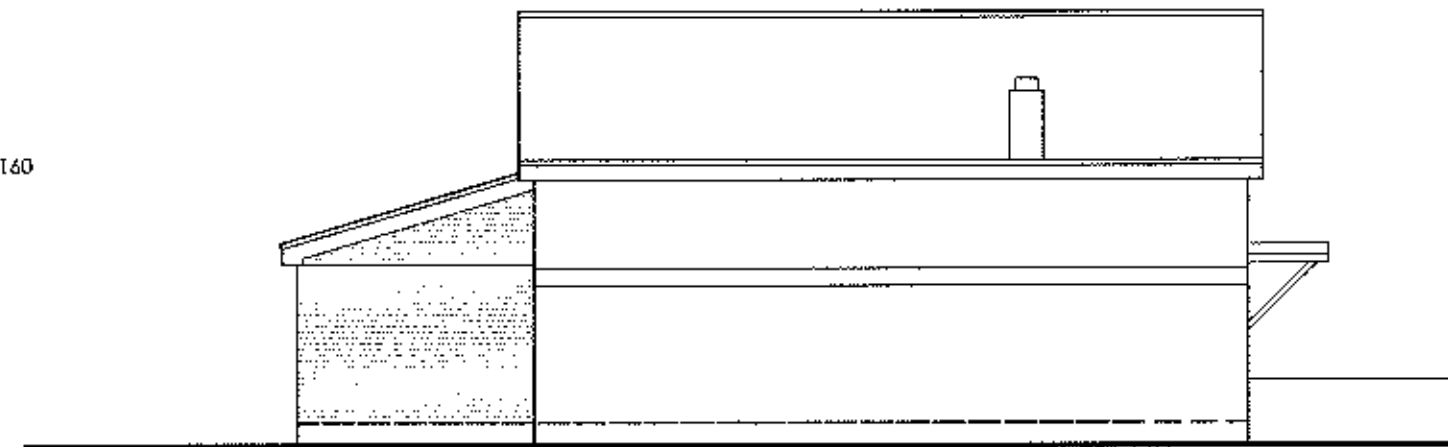


Proposed Side (north) Elevation
1 : 100

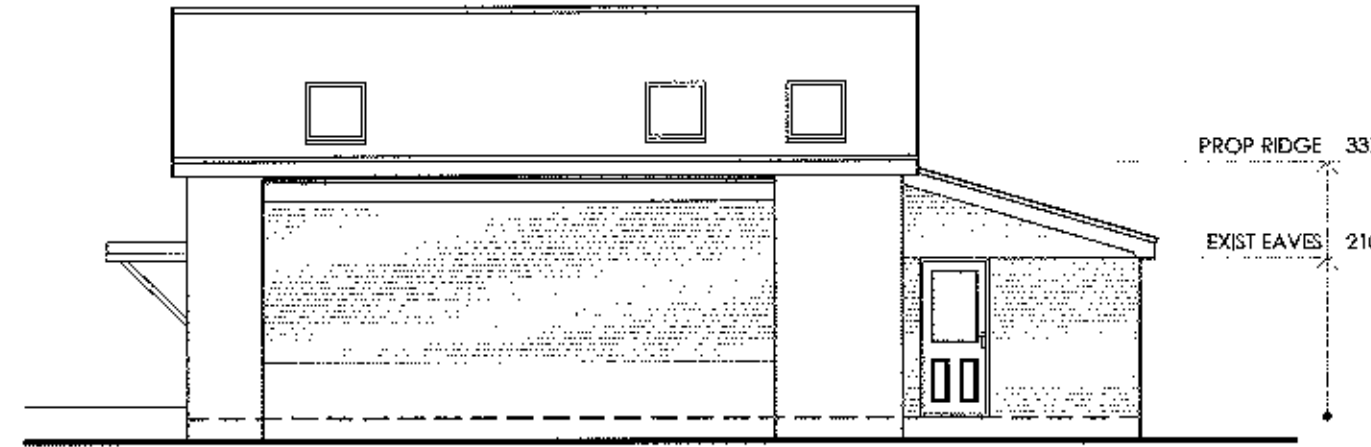


Proposed Side (south) Elevation
1 : 100

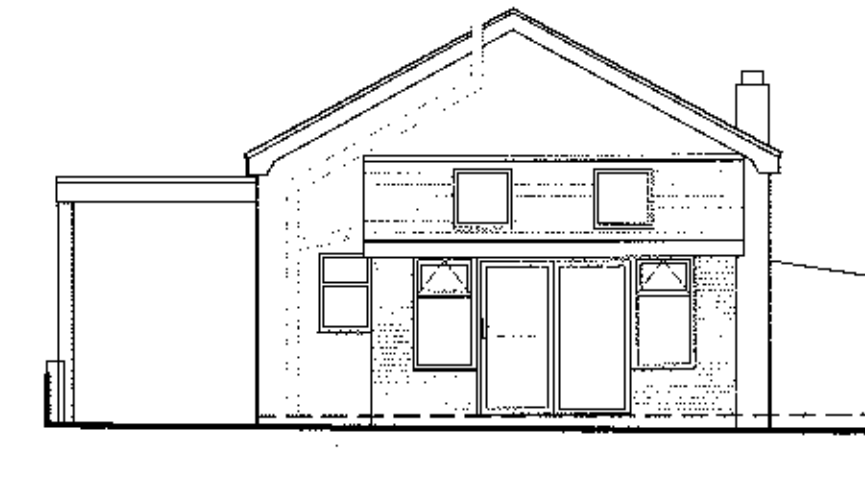


Proposed Rear (east) Elevation
1 : 100

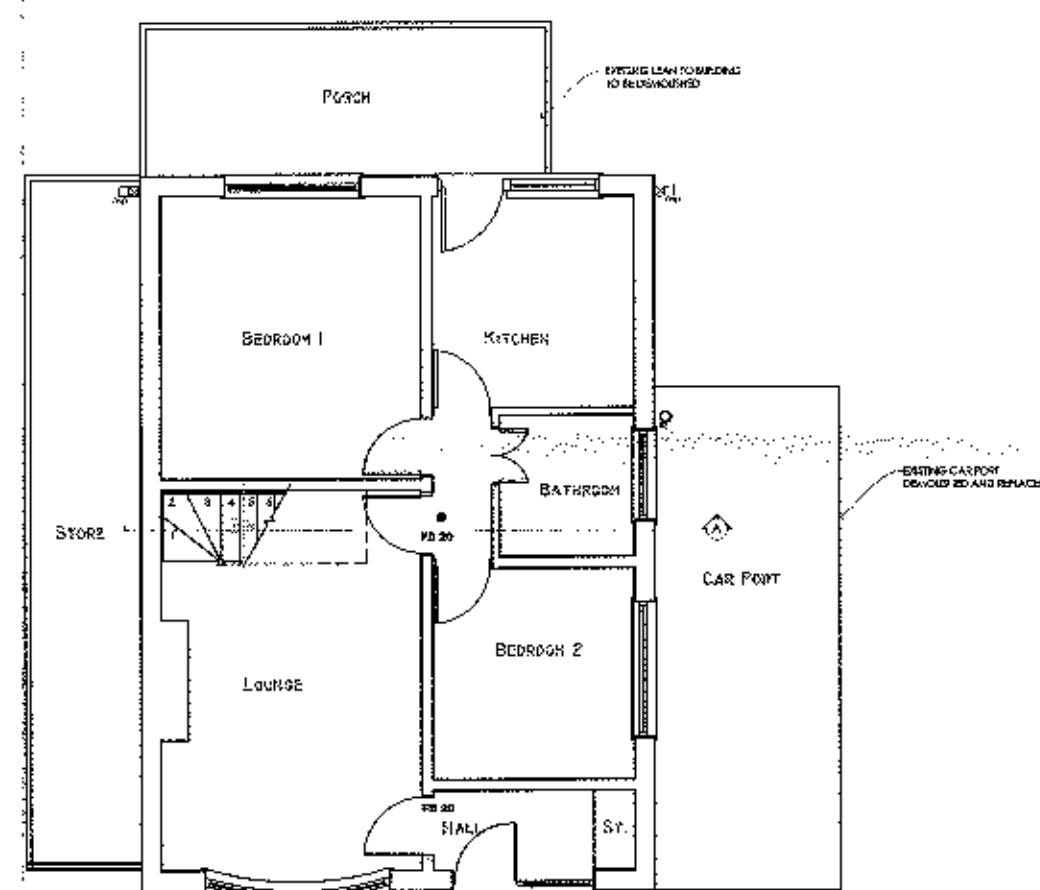


Existing Ground Floor Plan
1 : 100

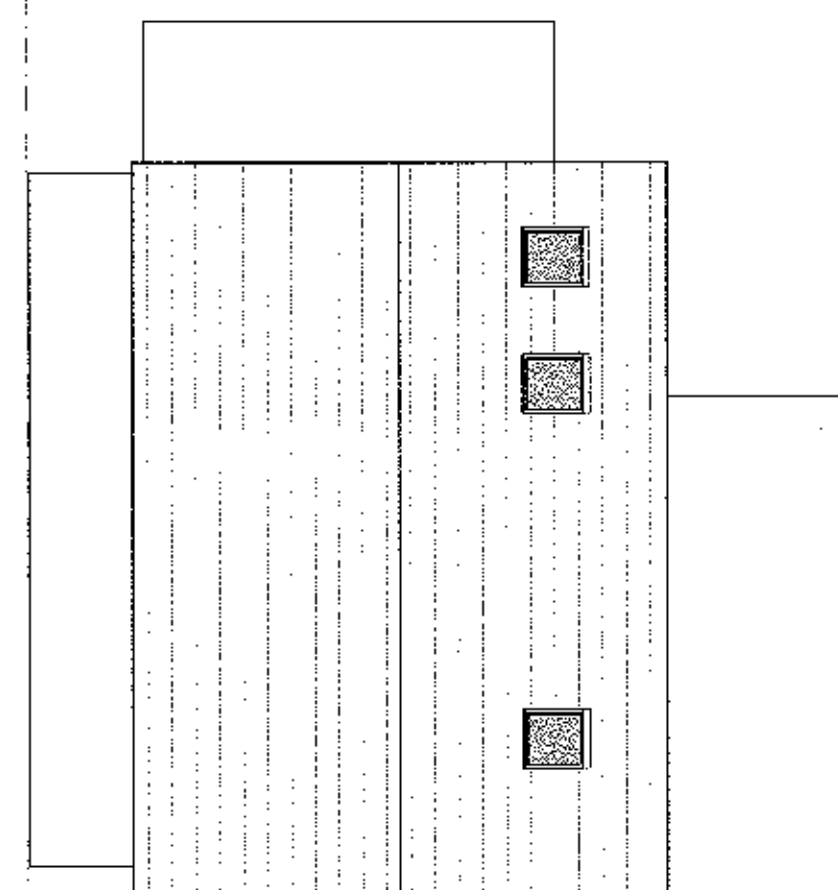


Existing Roof Plan
1 : 100

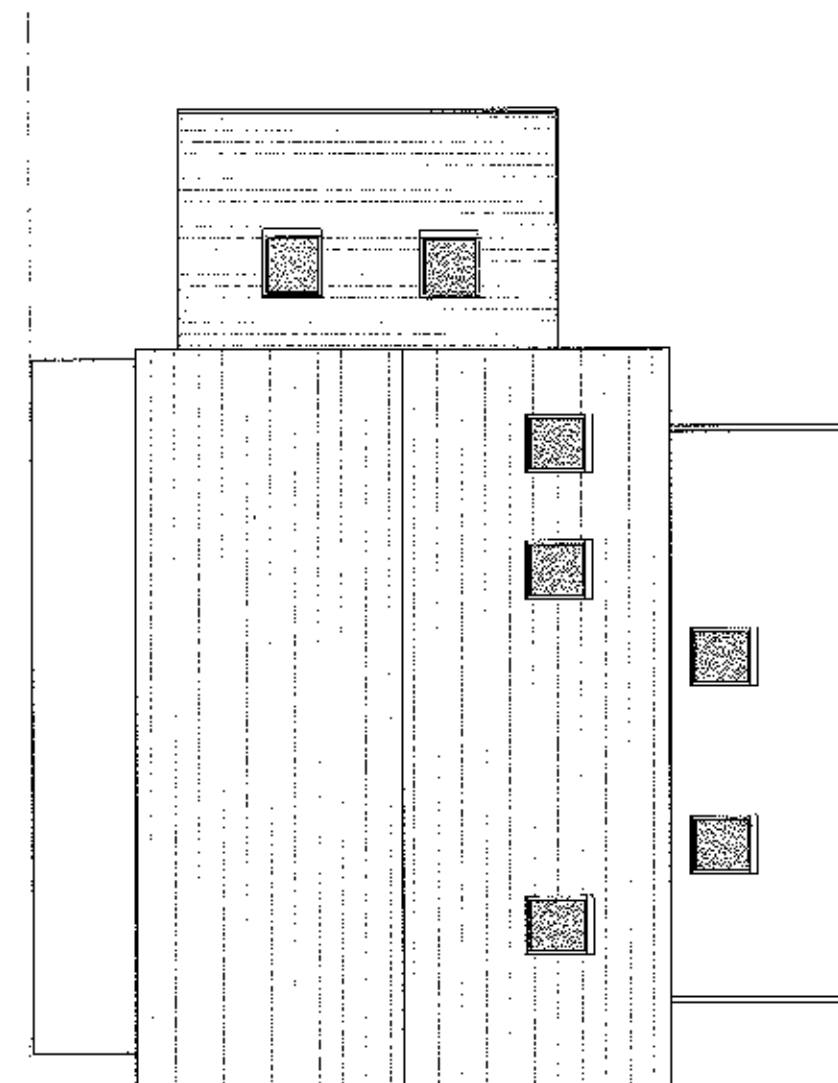

Proposed Roof Plan
1 : 100

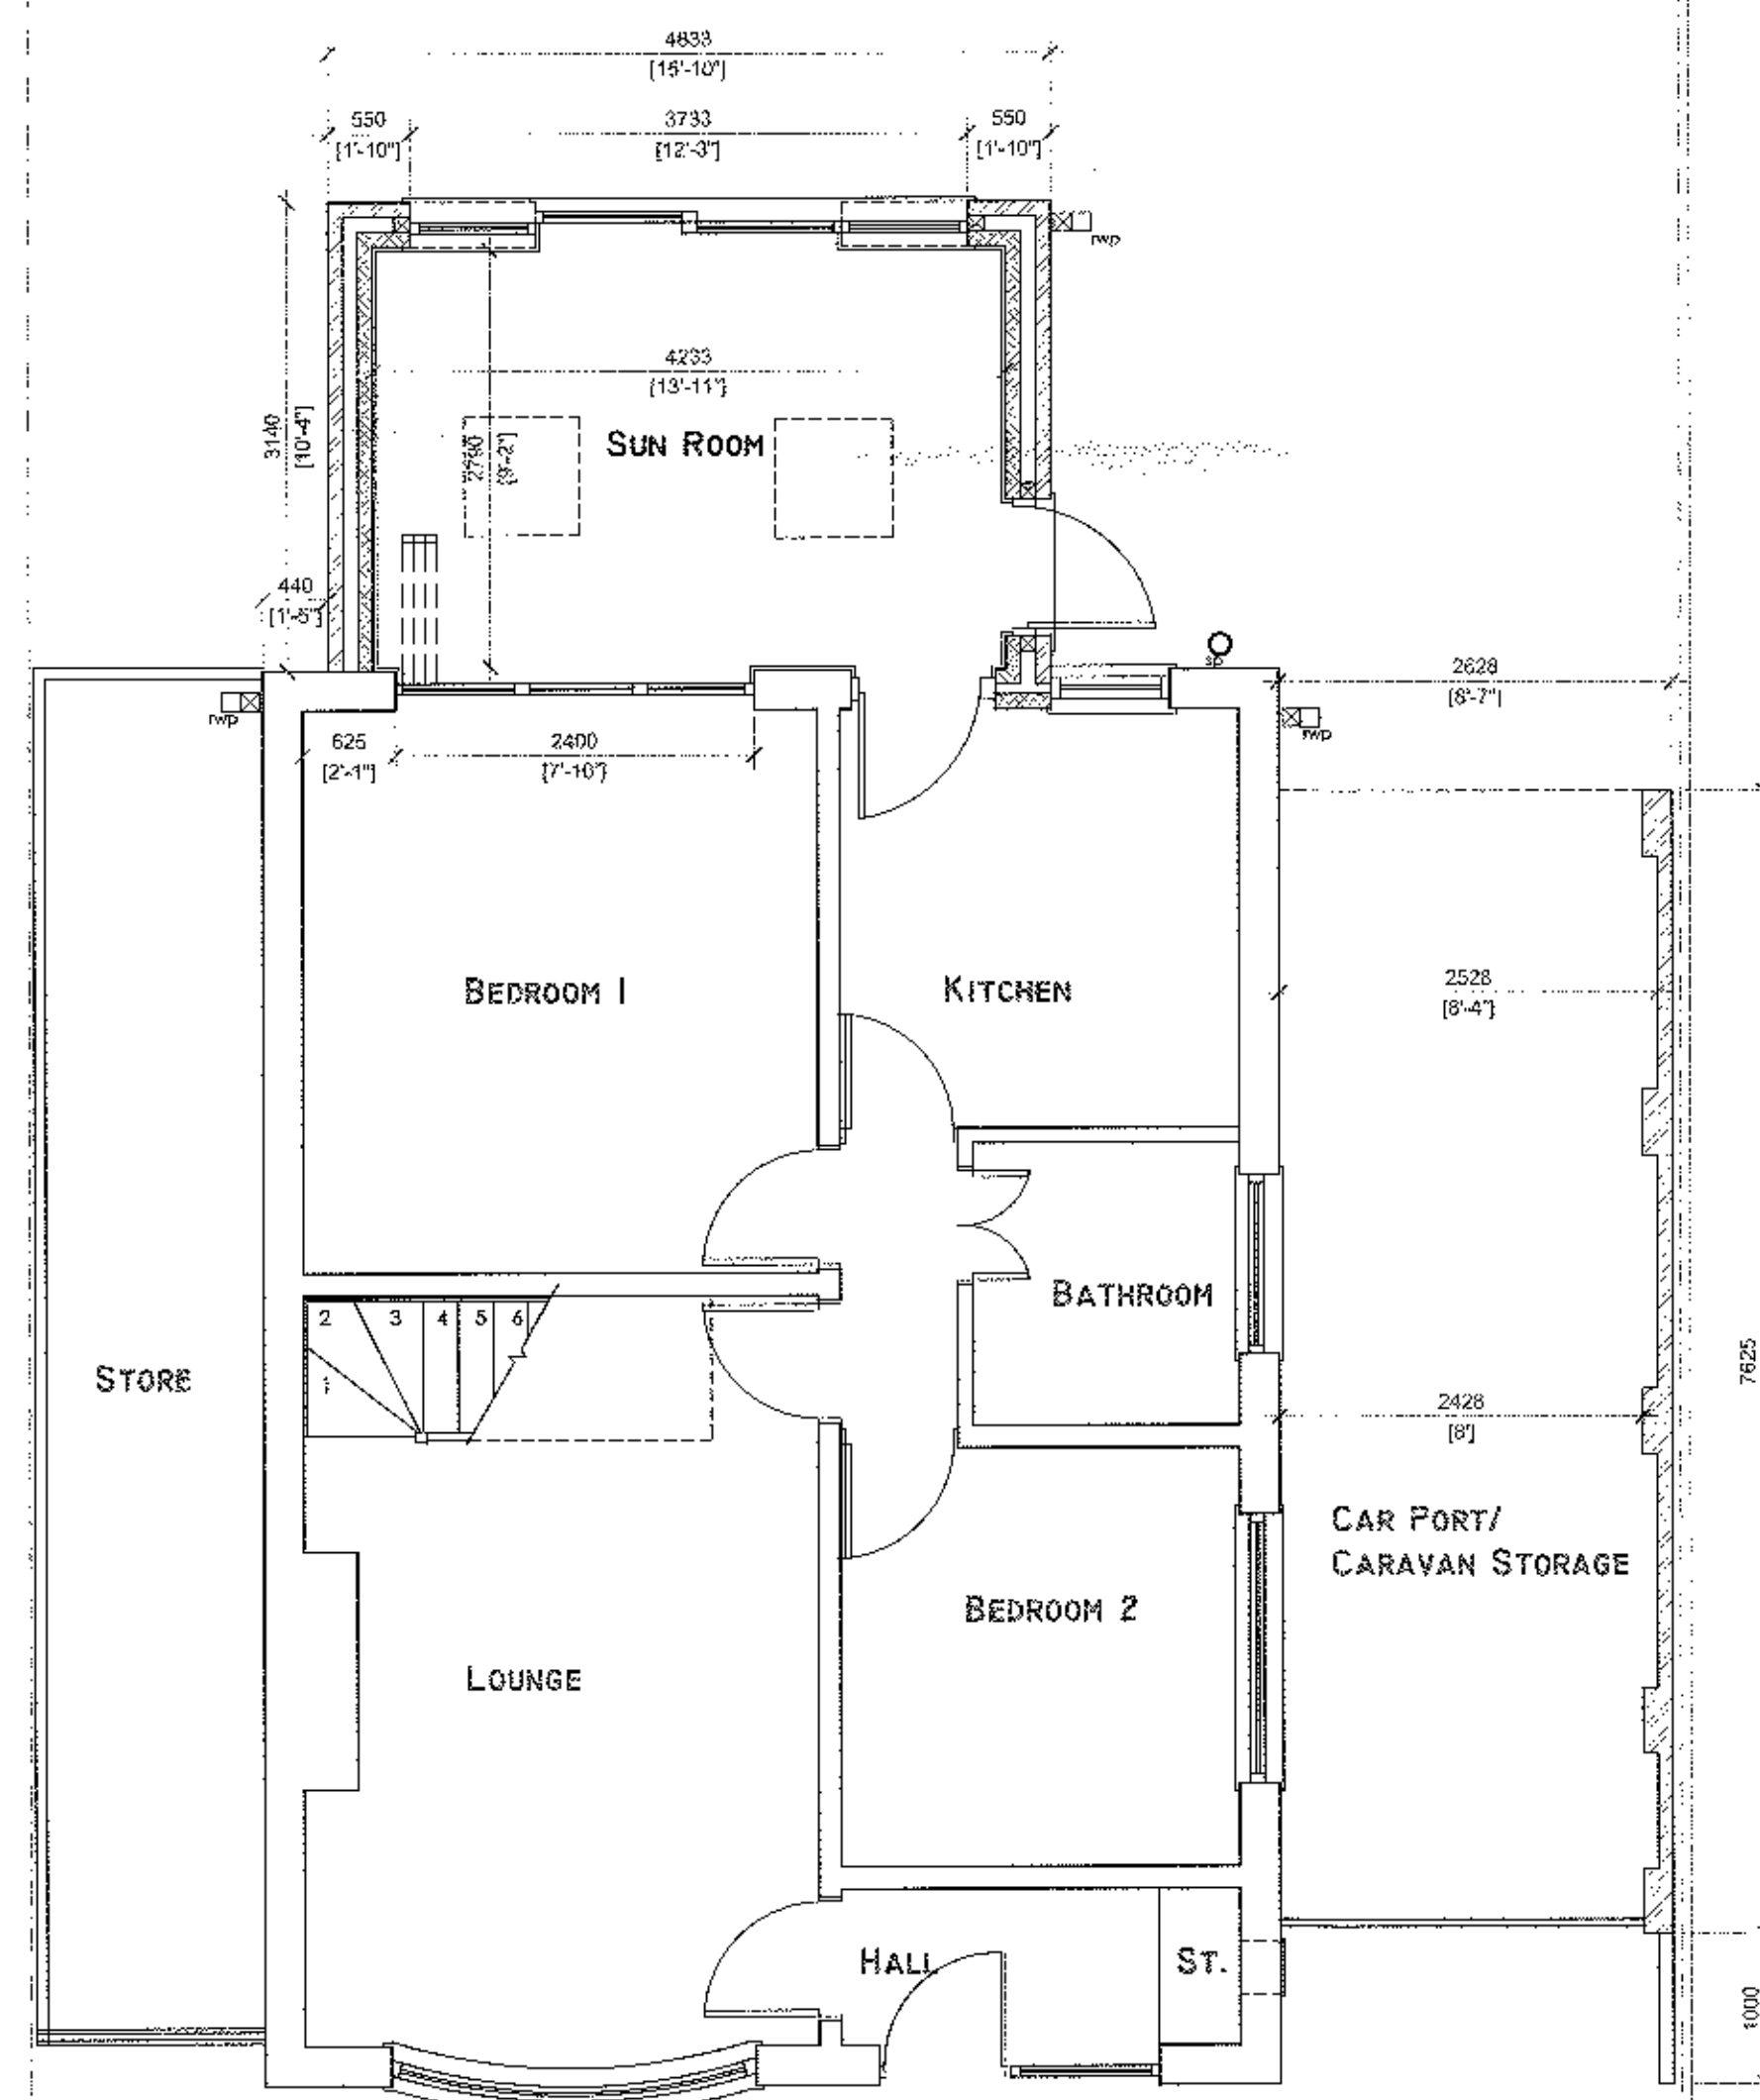

Proposed Ground Floor Plan
1 : 50

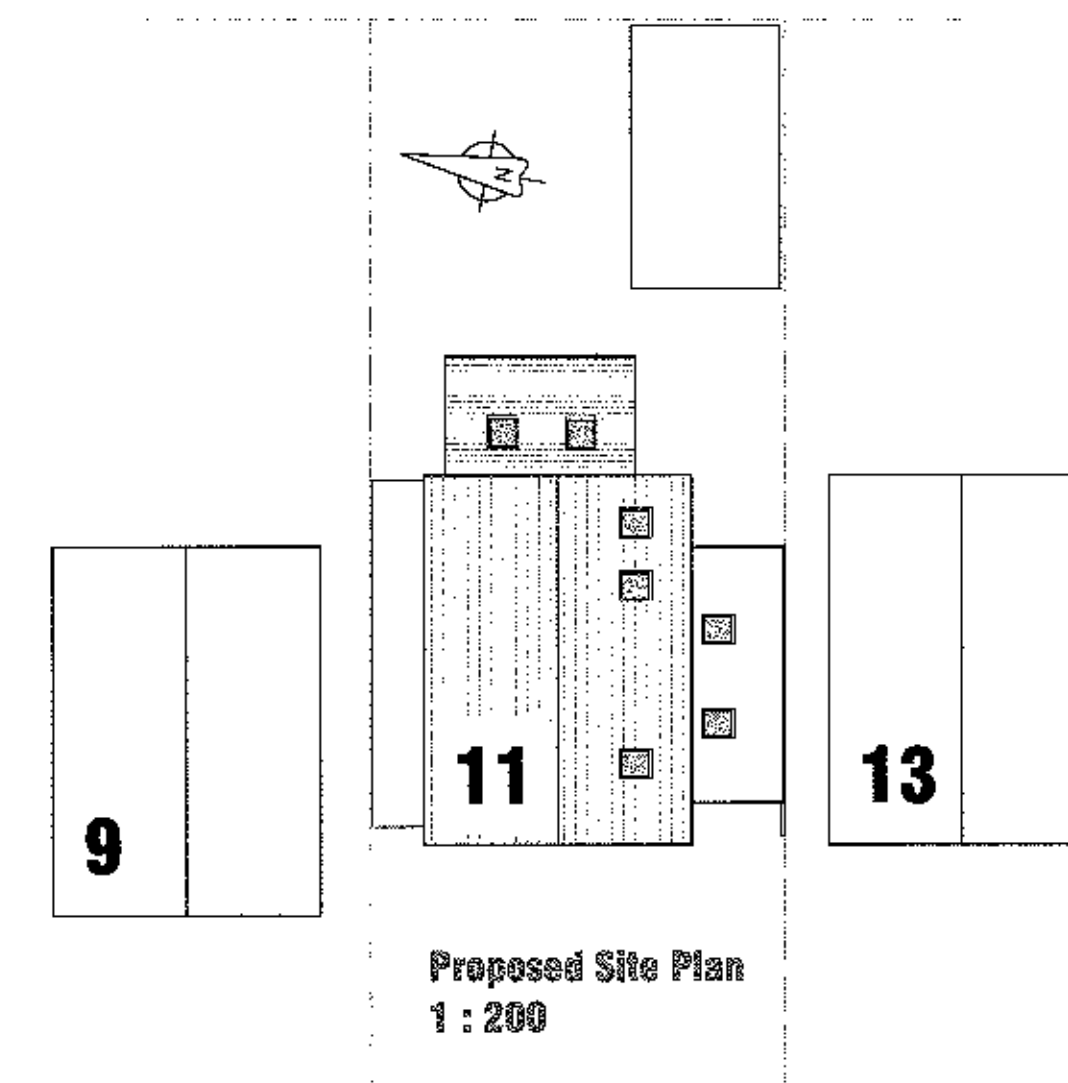

Proposed Site Plan
1 : 200

320120769P