



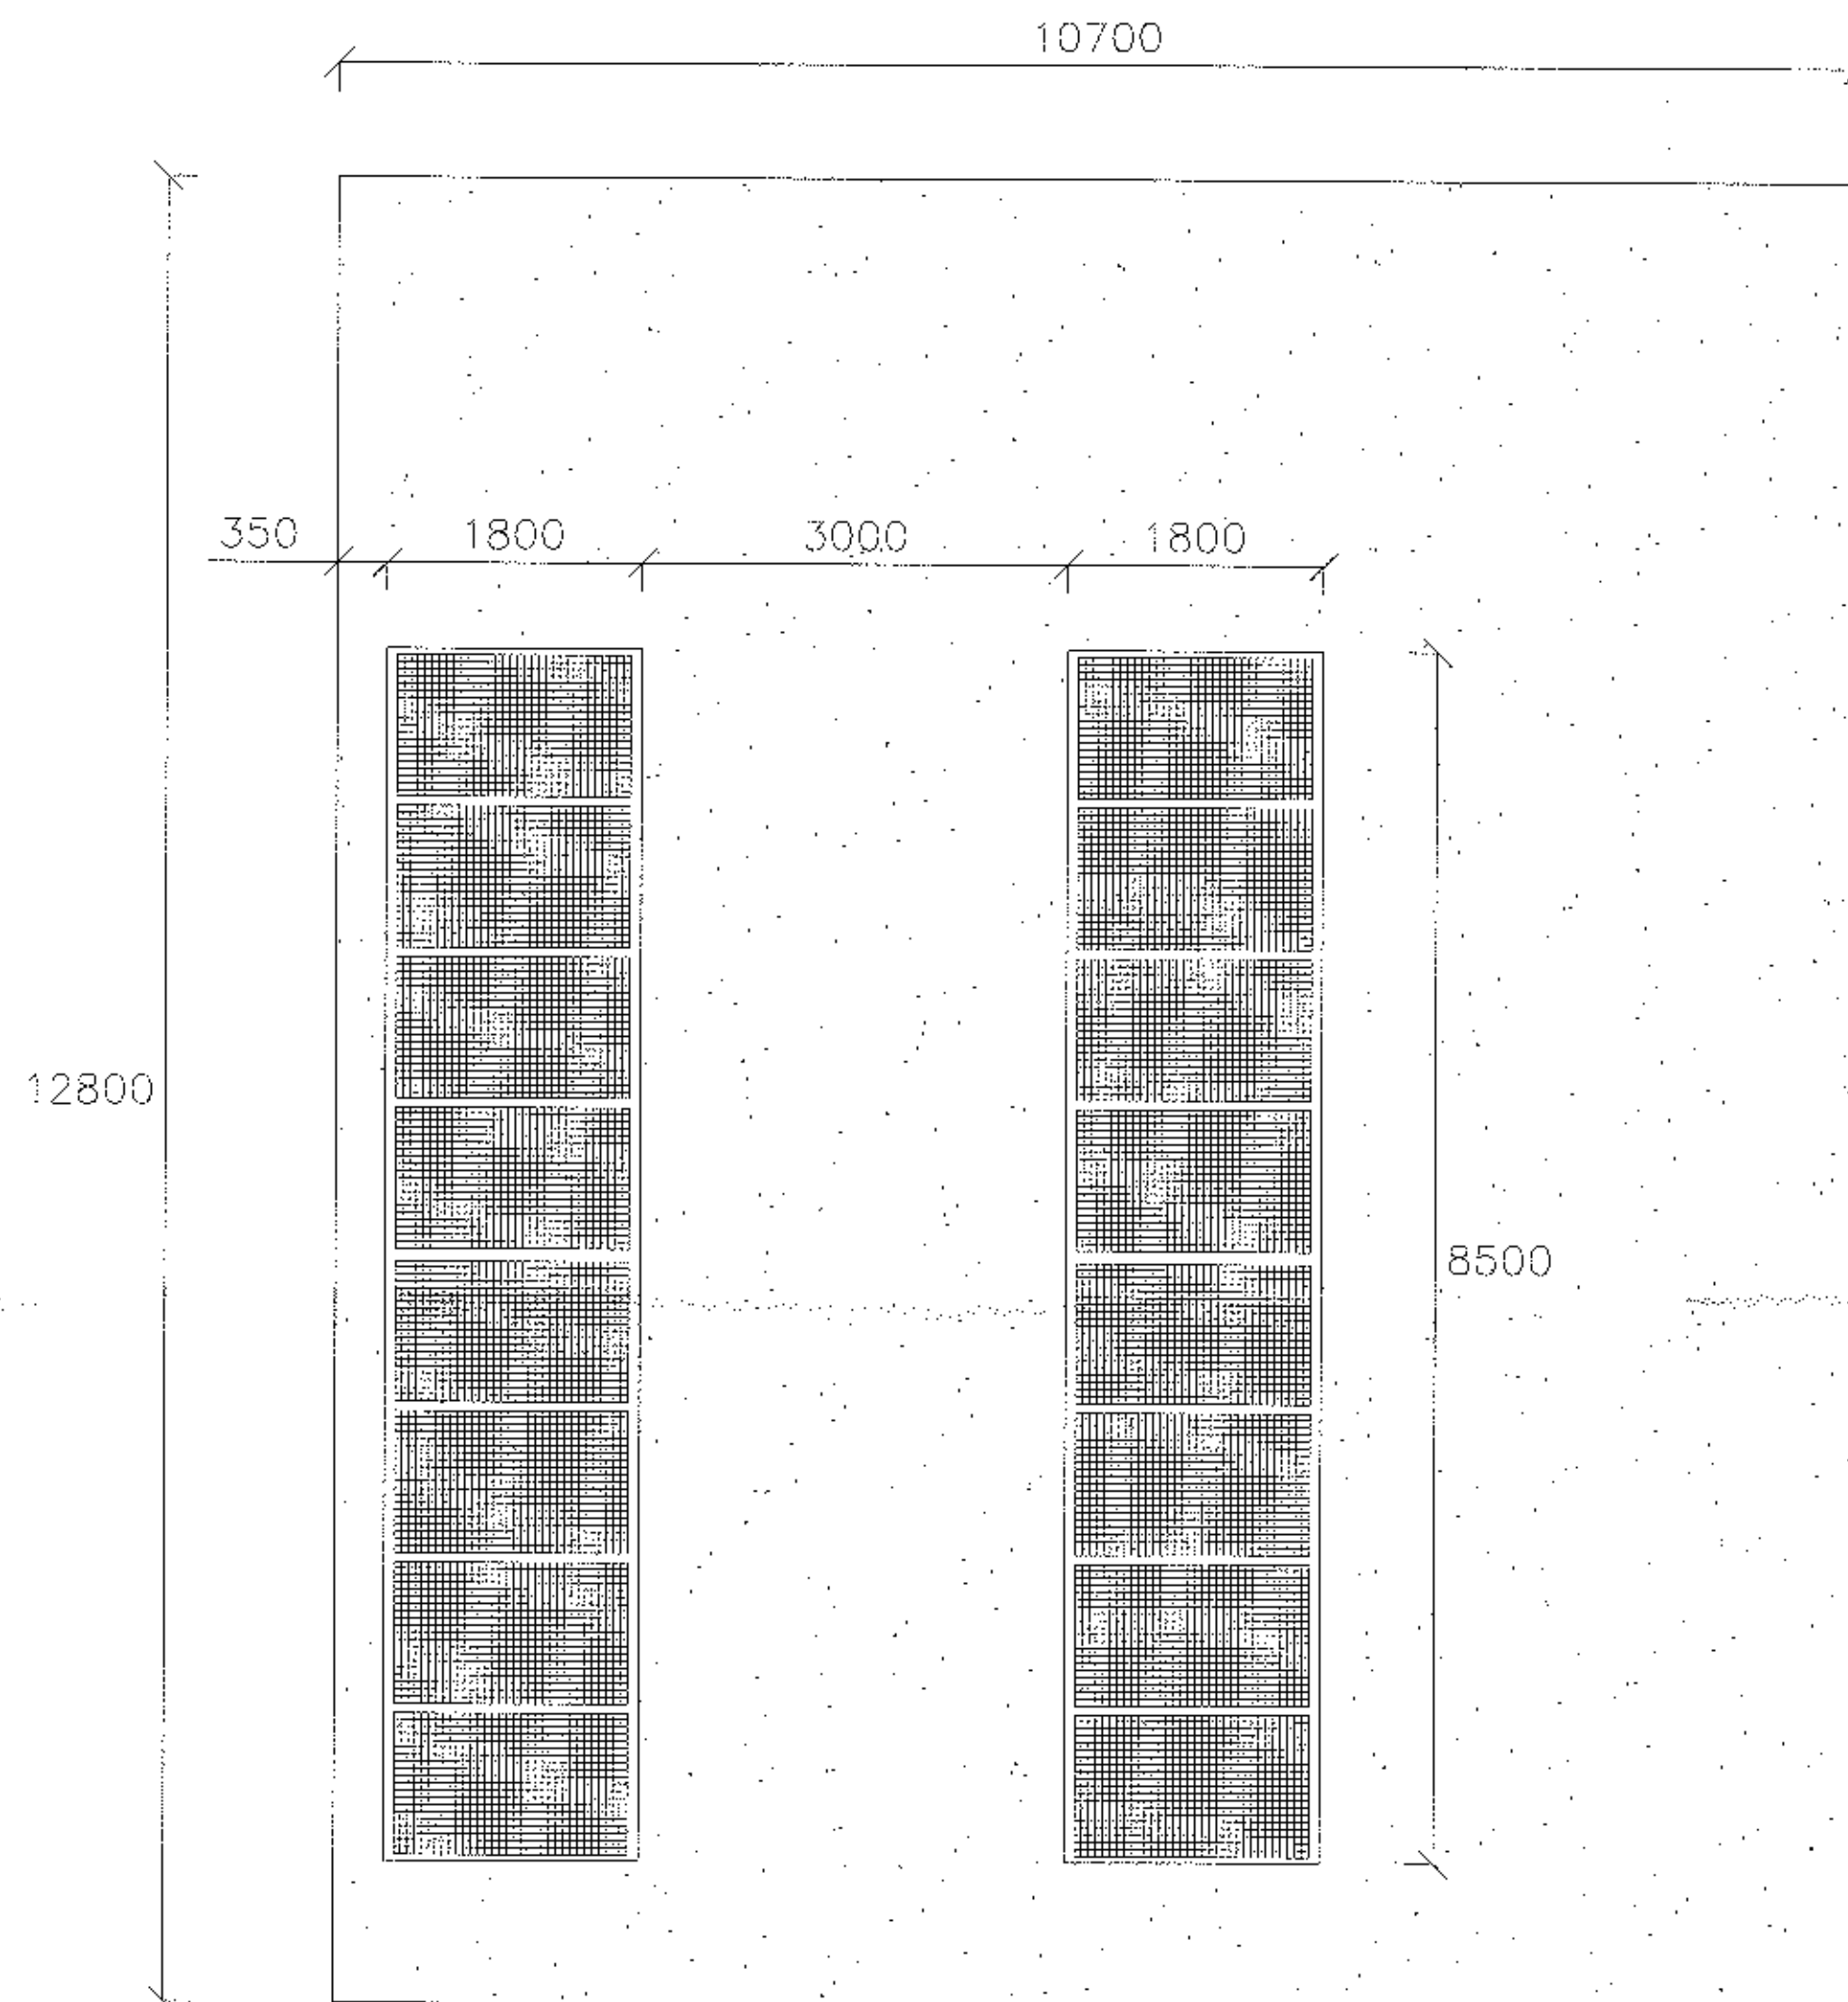

Plan

1650x992x40mm High Performance Photovoltaic Solar Panels, set at 30 degrees, mounted on concrete base. 8No. panels on each base

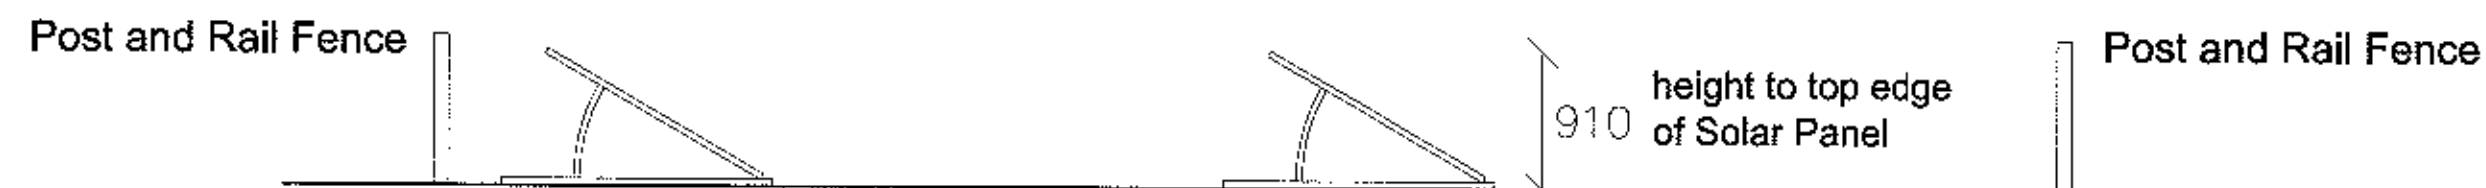

Section

Notes:

All work is to be carried out to the latest current British standards Codes of Practice and recognised working practices.

All work and materials should comply with Health and Safety legislation and to be approved by the Local Authority Planning / Building Control Officer.

All dimensions are in millimetres unless where explicitly shown otherwise.

The contractor should check and clarify all dimensions as work proceeds and notify the design team of any discrepancies.

Do not scale off the drawings, if in doubt ask.

Avalon Chartered Town Planning are not liable for work undertaken prior to Full Planning Consent and/or Building Regulations Approval

320120774P

Amendment A: 22.08.12 Height to top edge of Solar Panel shown

Avalon RTPI

Chartered Town Planning

Town Planning - Architectural Design - Building Regulations - Surveying

Phone: 01282 834834 Fax: 01282 451666

Web: www.avalonip.co.uk Email: planning@avalonip.co.uk
2 Redley Business Centre, Redman Road, Burnley, Lancashire, BB10 2TY

DATE 23/8/12
AMENDED PLANS RECEIVED

PROPOSED SOLAR PANEL LAYOUT PLAN

Site: Lower Monubent Farm
off Hellfield Road
Bolton-by-Bowland

Client: Mr D. Bovingdon

Date: 17.08.12

Scale: 1:50 @ A2

Project No: BOV/03 Dwg 02A

Drawn: DS

Amendments:

A