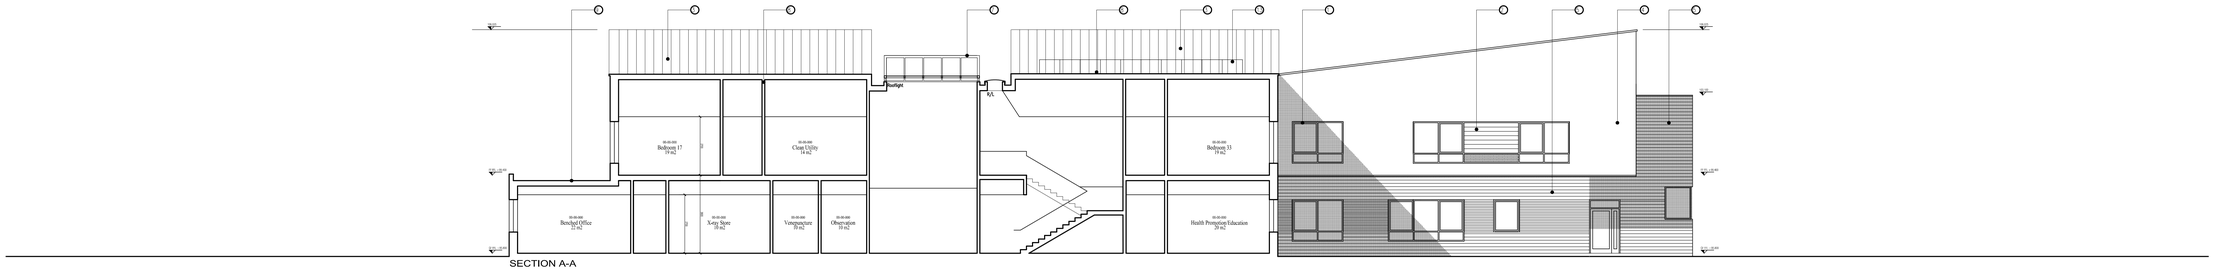

SECTION A-A

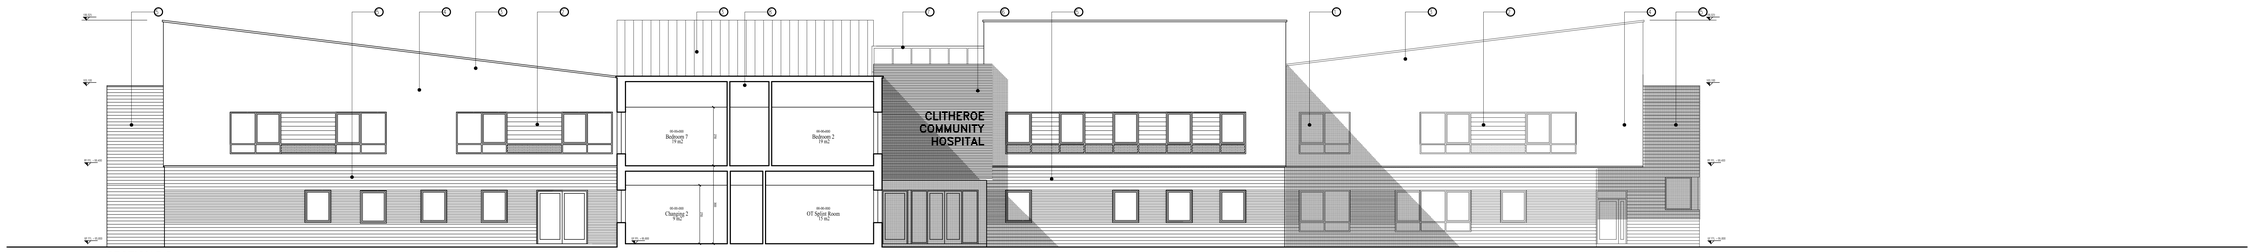

SECTION B-B

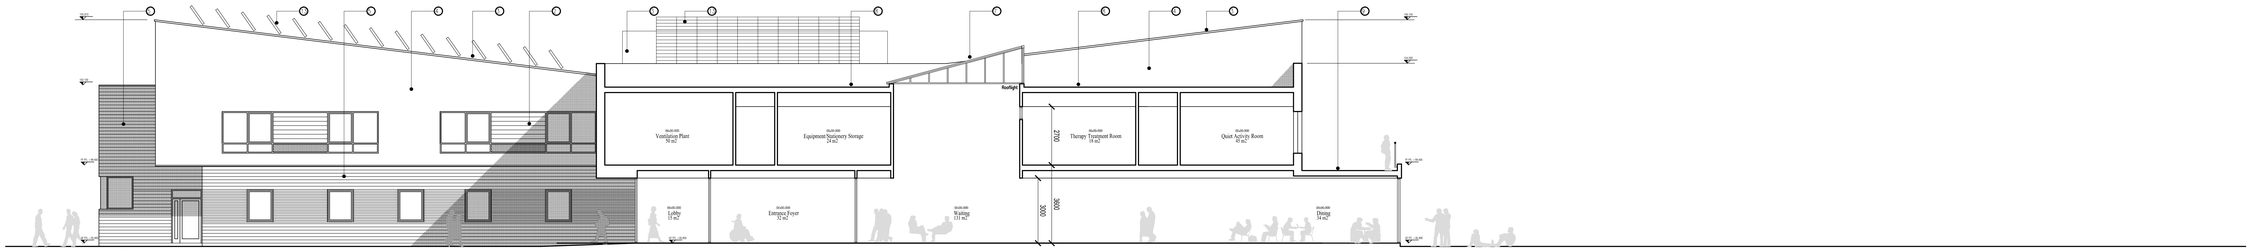

SECTION C-C

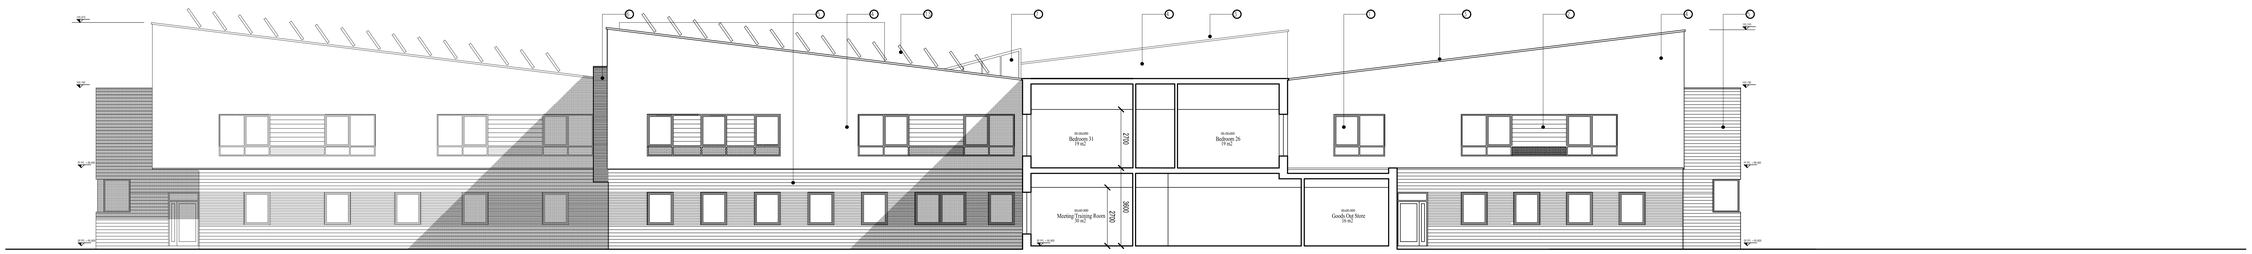

SECTION D-D

NOTES:

- THIS DRAWING IS COPYRIGHT
- DO NOT SCALE DIMENSIONS FROM DRAWING
- ANY DISCREPANCIES ON DRAWING TO BE REPORTED TO NIGHTINGALE ASSOCIATES
- DO NOT MODIFY DRAWING
- USE DRAWING ONLY FOR PURPOSE(S) ISSUED

NOTES

01	Double glazed windows with polyester powder coated frames
02	Timber effect Trespa cladding panels within window frame
03	Standing seam pitched roof
04	Through-colour rendered areas to First Floor
05	Stone masonry to Ground Floor
06	Louvre effect cladding (including area of live louvre as required)
07	Glazed rooflight with actuated opening lights
08	Decothane 25 areas of flat roofing
09	Decothane 25 areas of flat roofing plus soft landscaping
10	Hardwood balustrade to external terrace
11	Louvres to Plant room
12	Boiler flue
13	Roof mounted photo-voltaic cells

No	Design Risk Register

Rev	Date	Revision Notes

Client

East Lancashire
Building Partnership

Contractor

ERIC WRIGHT GROUP

End User

NHS
East Lancashire

NIGHTINGALE ASSOCIATES architects
www.nightingaleassociates.com

Project

Clitheroe Community Hospital

Drawing Title

Sections 1

Job No	Date	Scale@A0
0375	26/07/12	1:100

Status

PLANNING APPLICATION

Drawing No						Rev
Origin	Zone	Level	Type	Content	Sequential	
AR	WS	XX	SE	251	001	B