


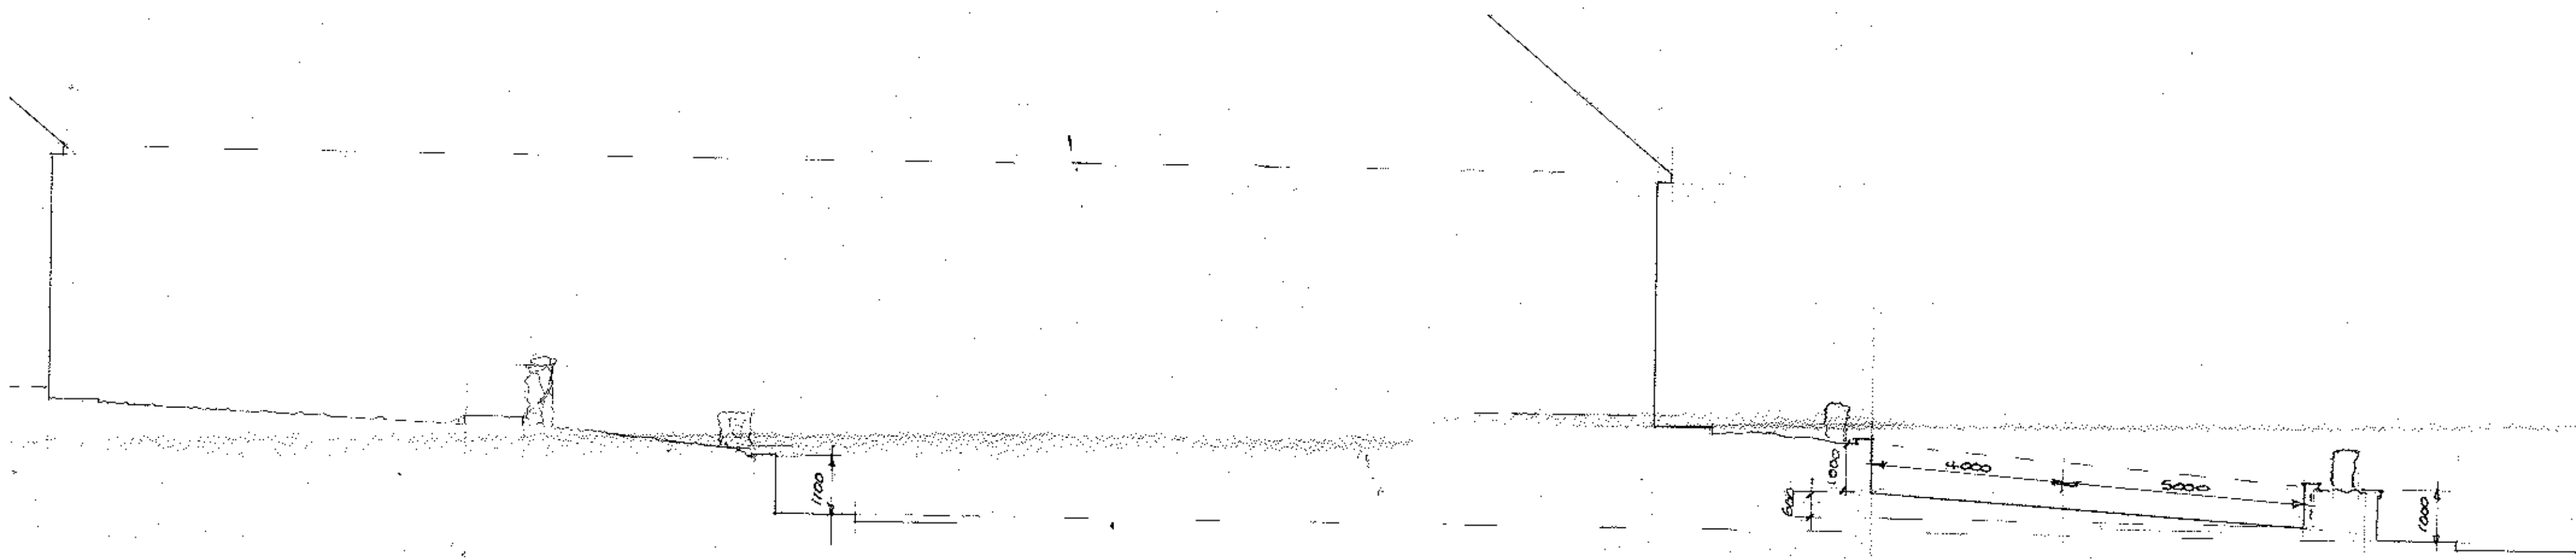

Existing Section A-A

Proposed Section A-A

320120788P

S.J. Bislecki Limited Building Surveyors
Drawing no. 5007
Scale 1:100
Sections
Proposed Vehicular Access And Car Parking At 1243 Greendale View Main Street Grindleton