




PROPOSED FRONT ELEVATION

Existing dormer to adjacent house, in dark brown timber boarding.


DORMER FACE AND CHEEKS
Light brown upvc or timber boarding, colour to be as close as possible to roof tiles.

DORMER WINDOWS
White upvc to match main house windows.

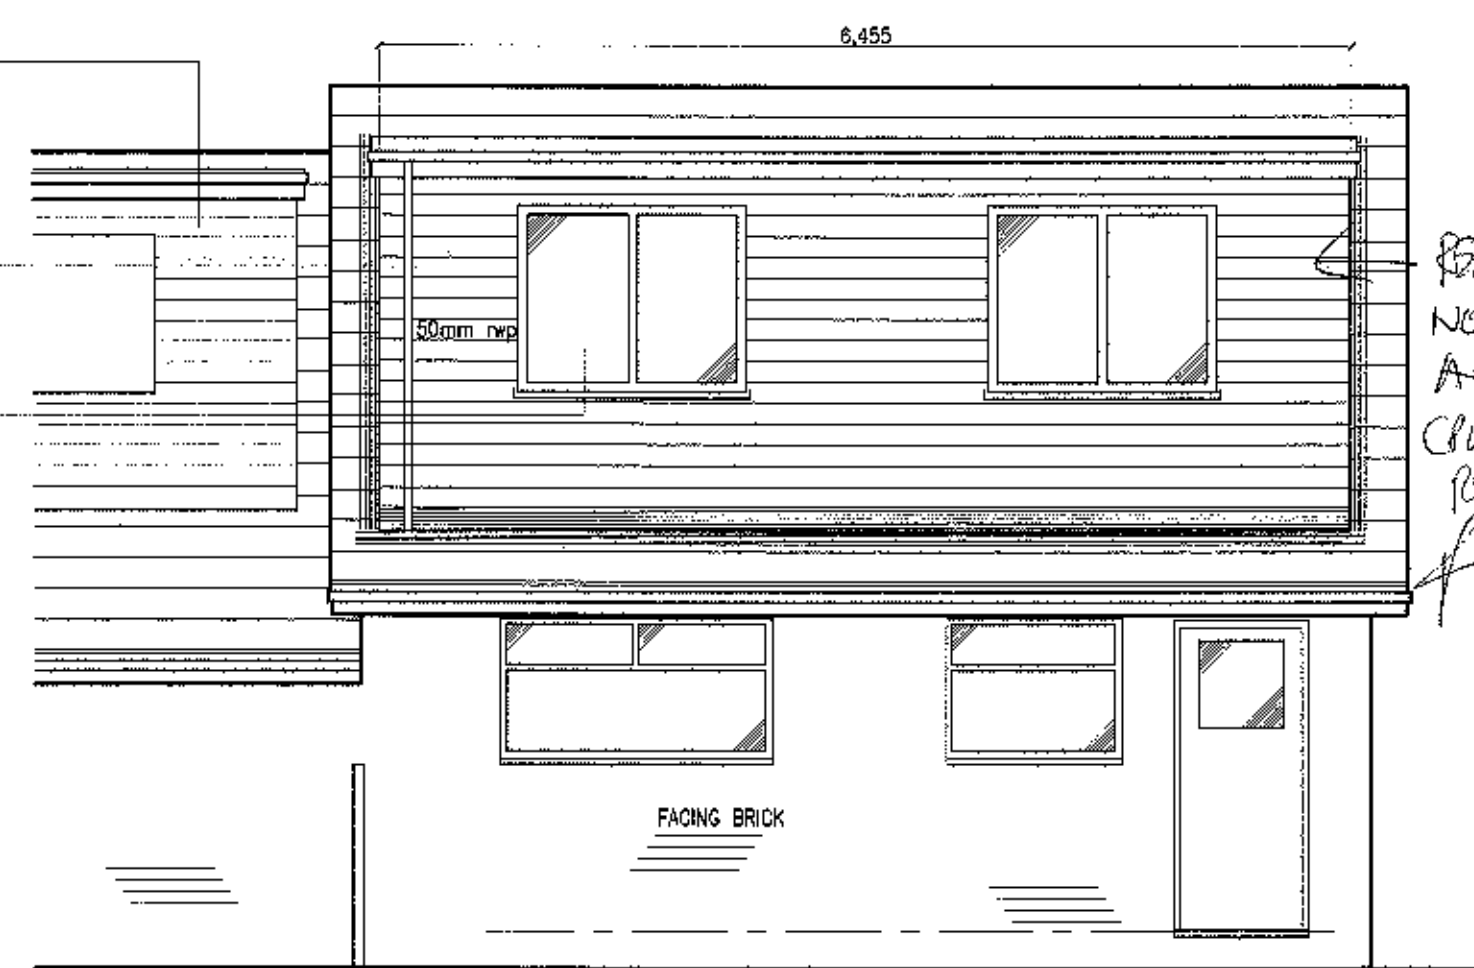


PROPOSED REAR ELEVATION


REAR DORMER NOT PART OF APPLICATION (DRAWING NOT REQUIRED)

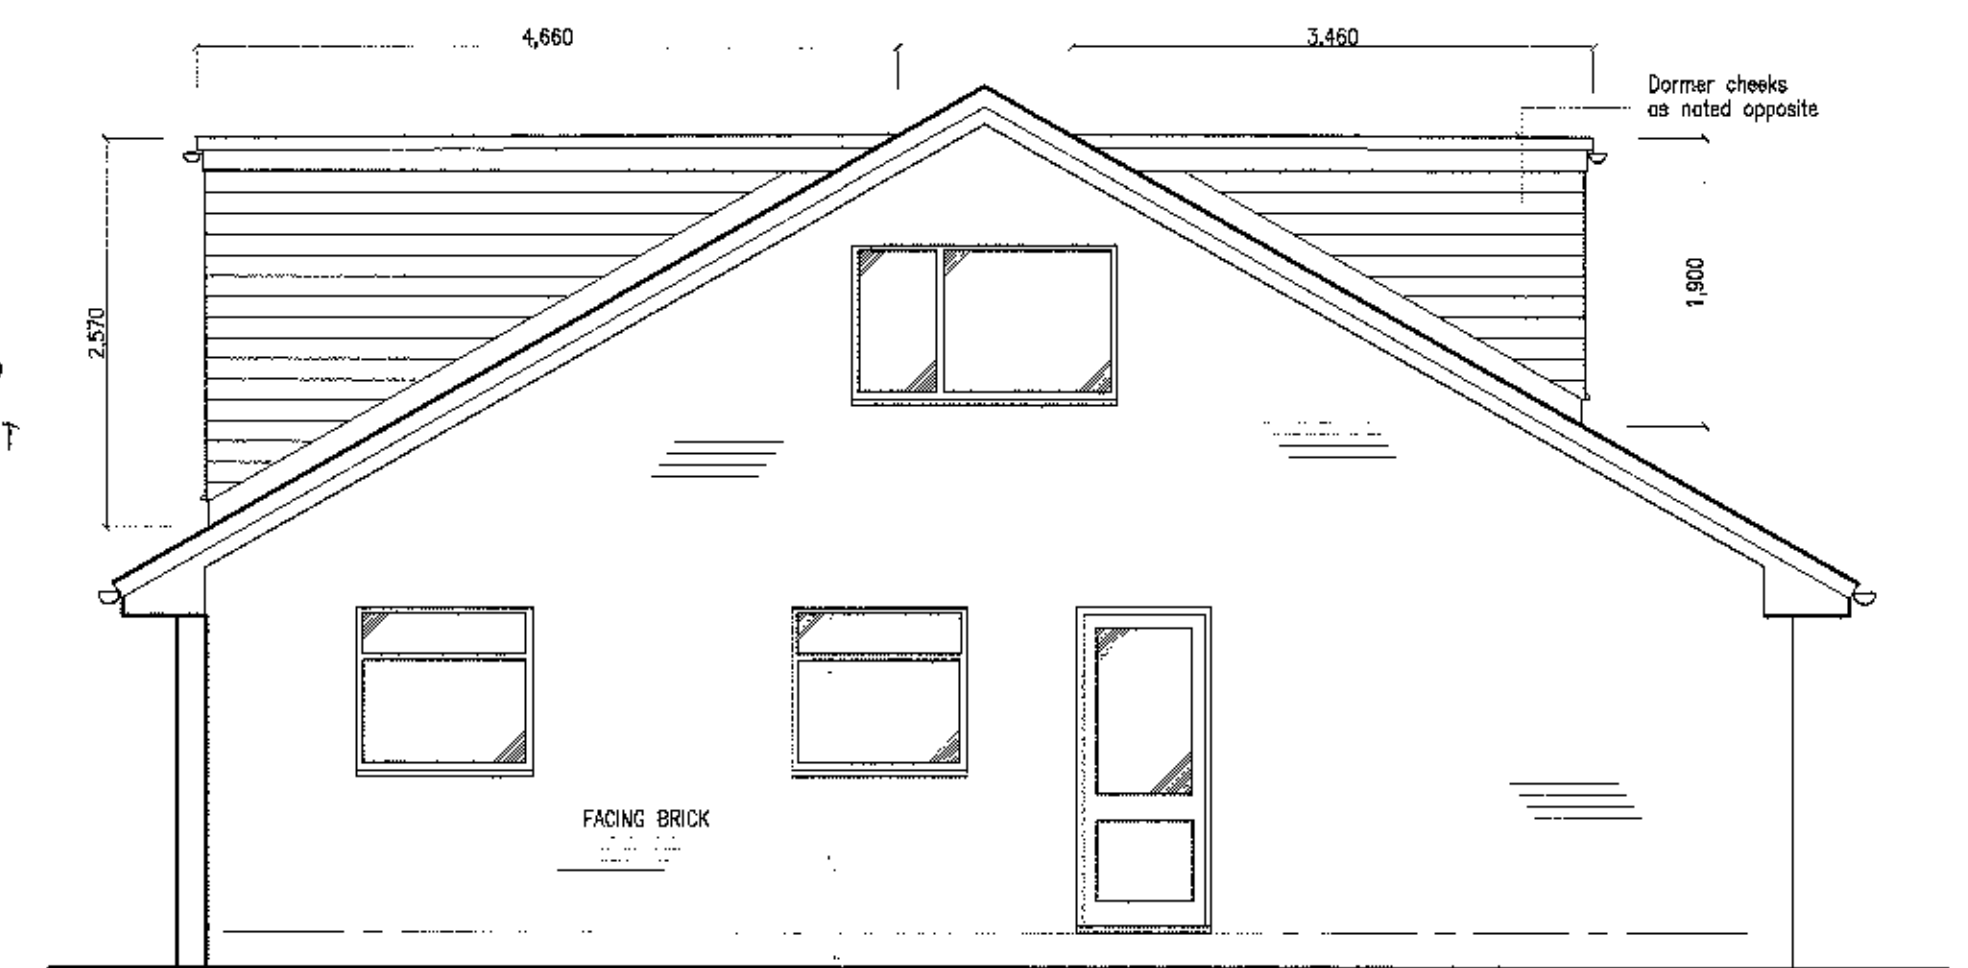


PROPOSED SIDE ELEVATION

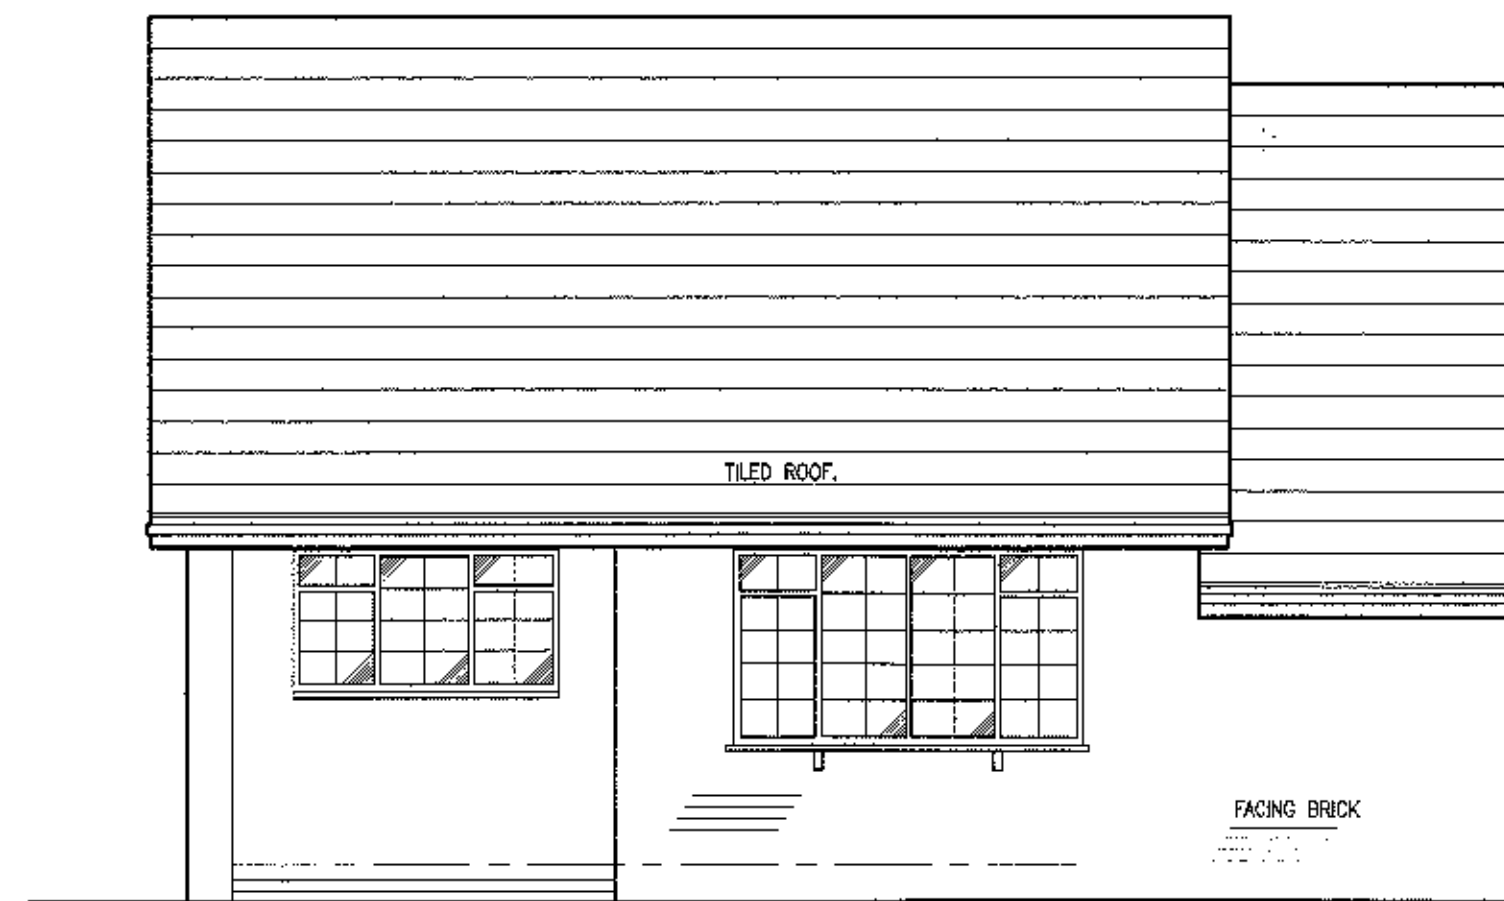


EXISTING FRONT ELEVATION

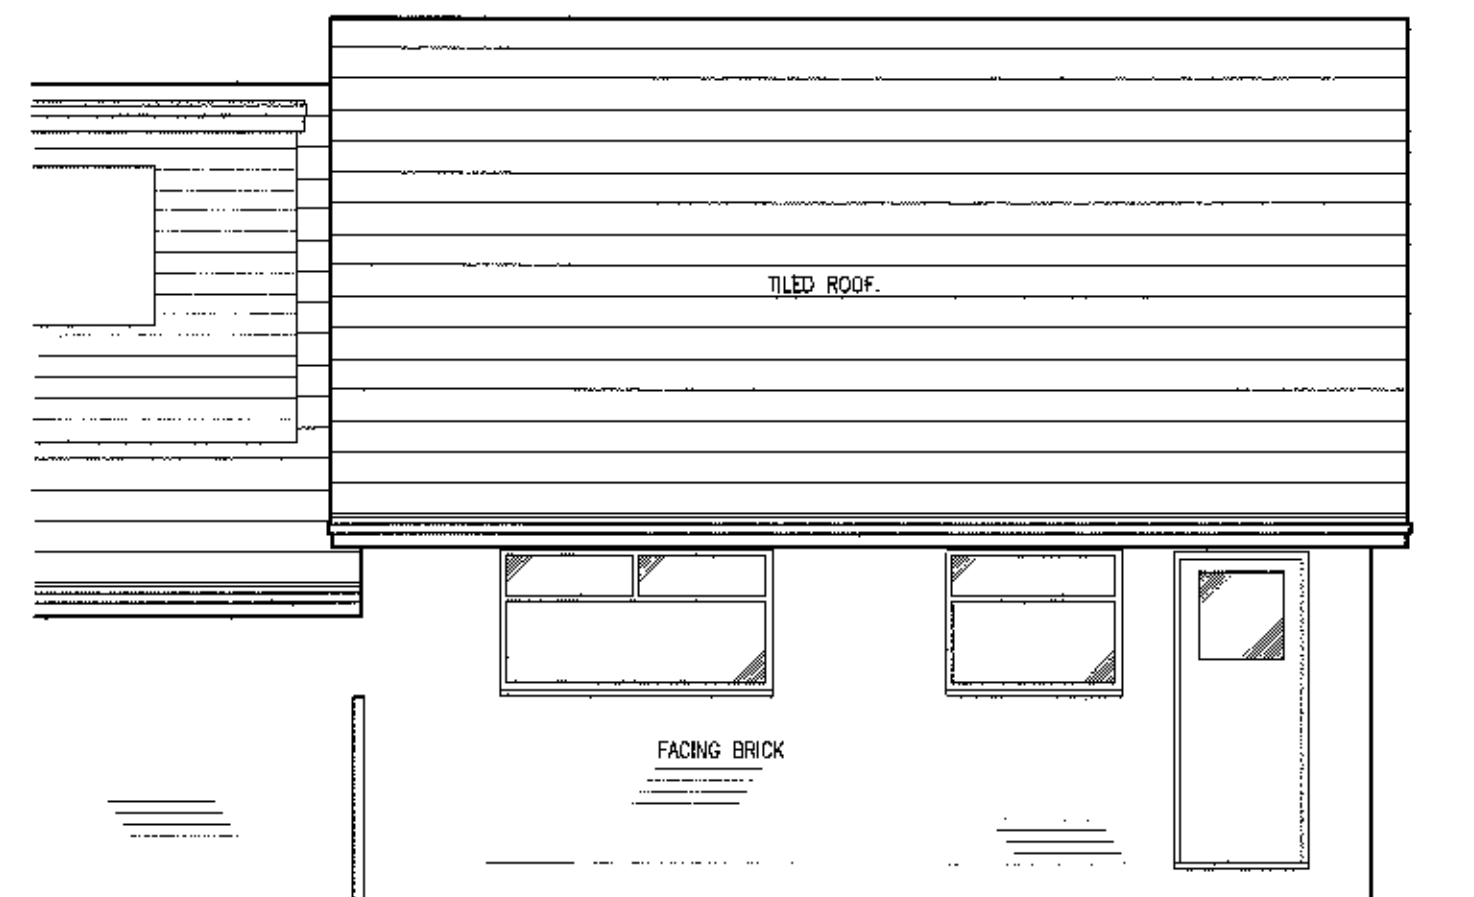


EXISTING REAR ELEVATION

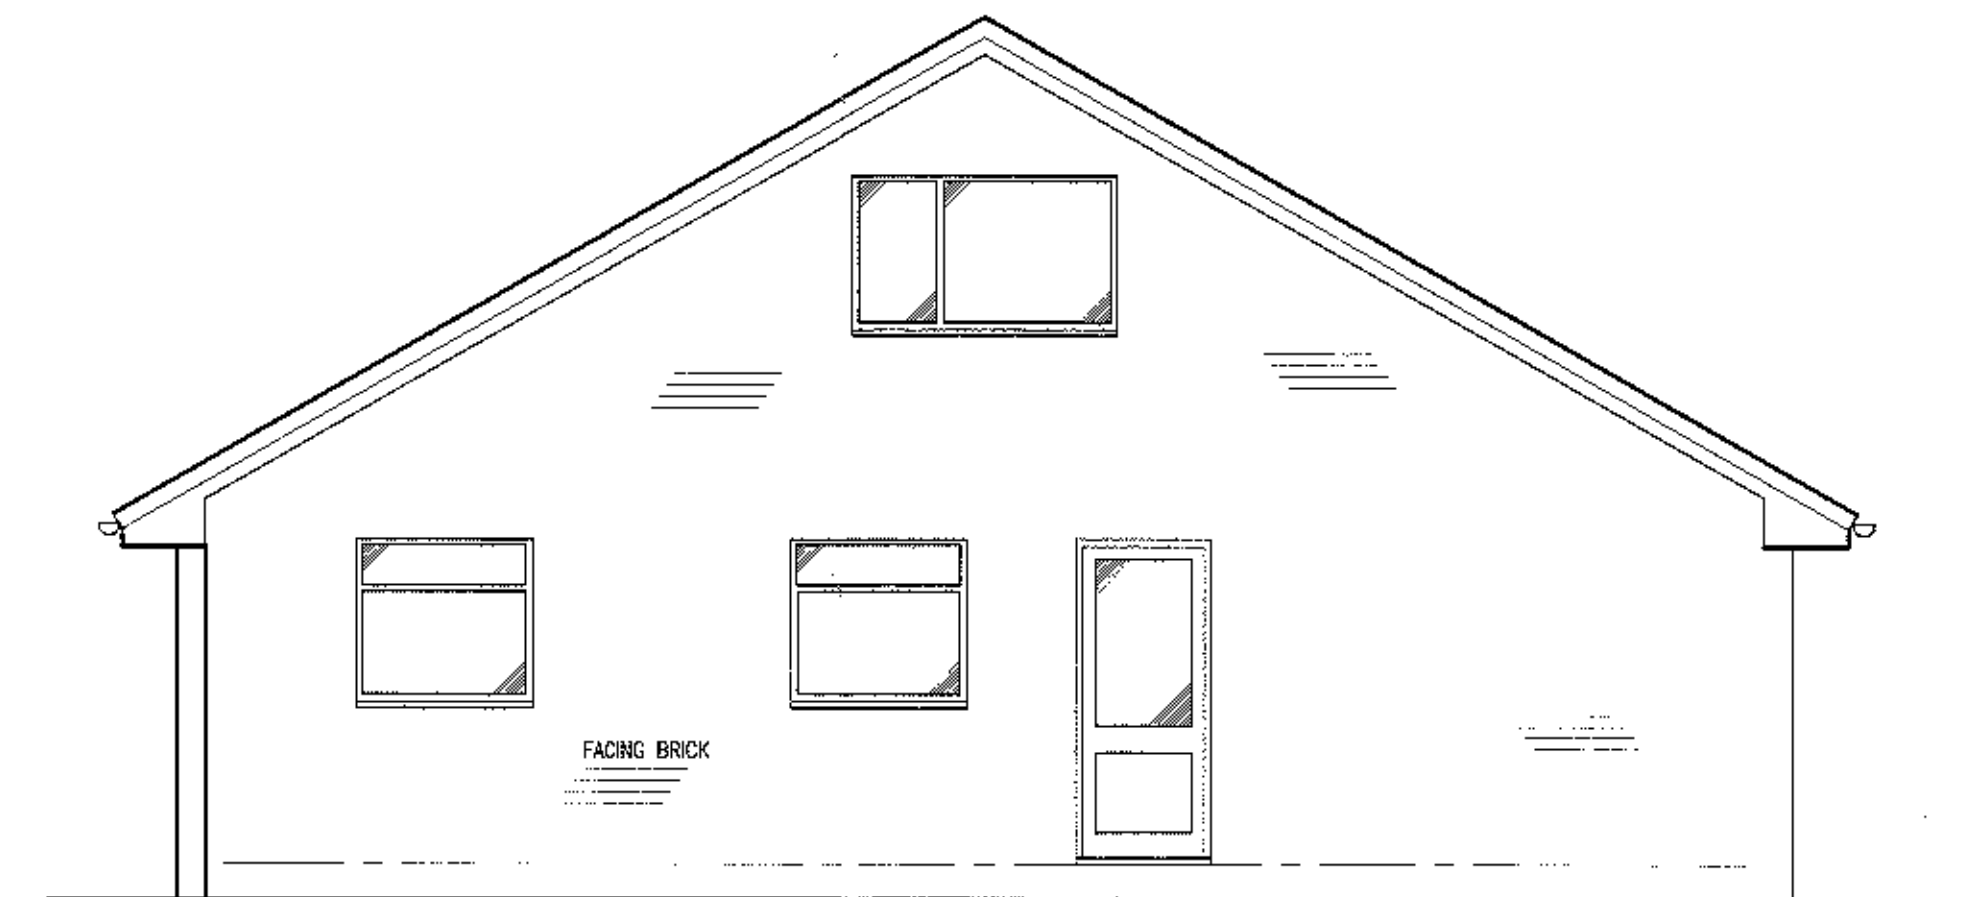


EXISTING SIDE ELEVATION

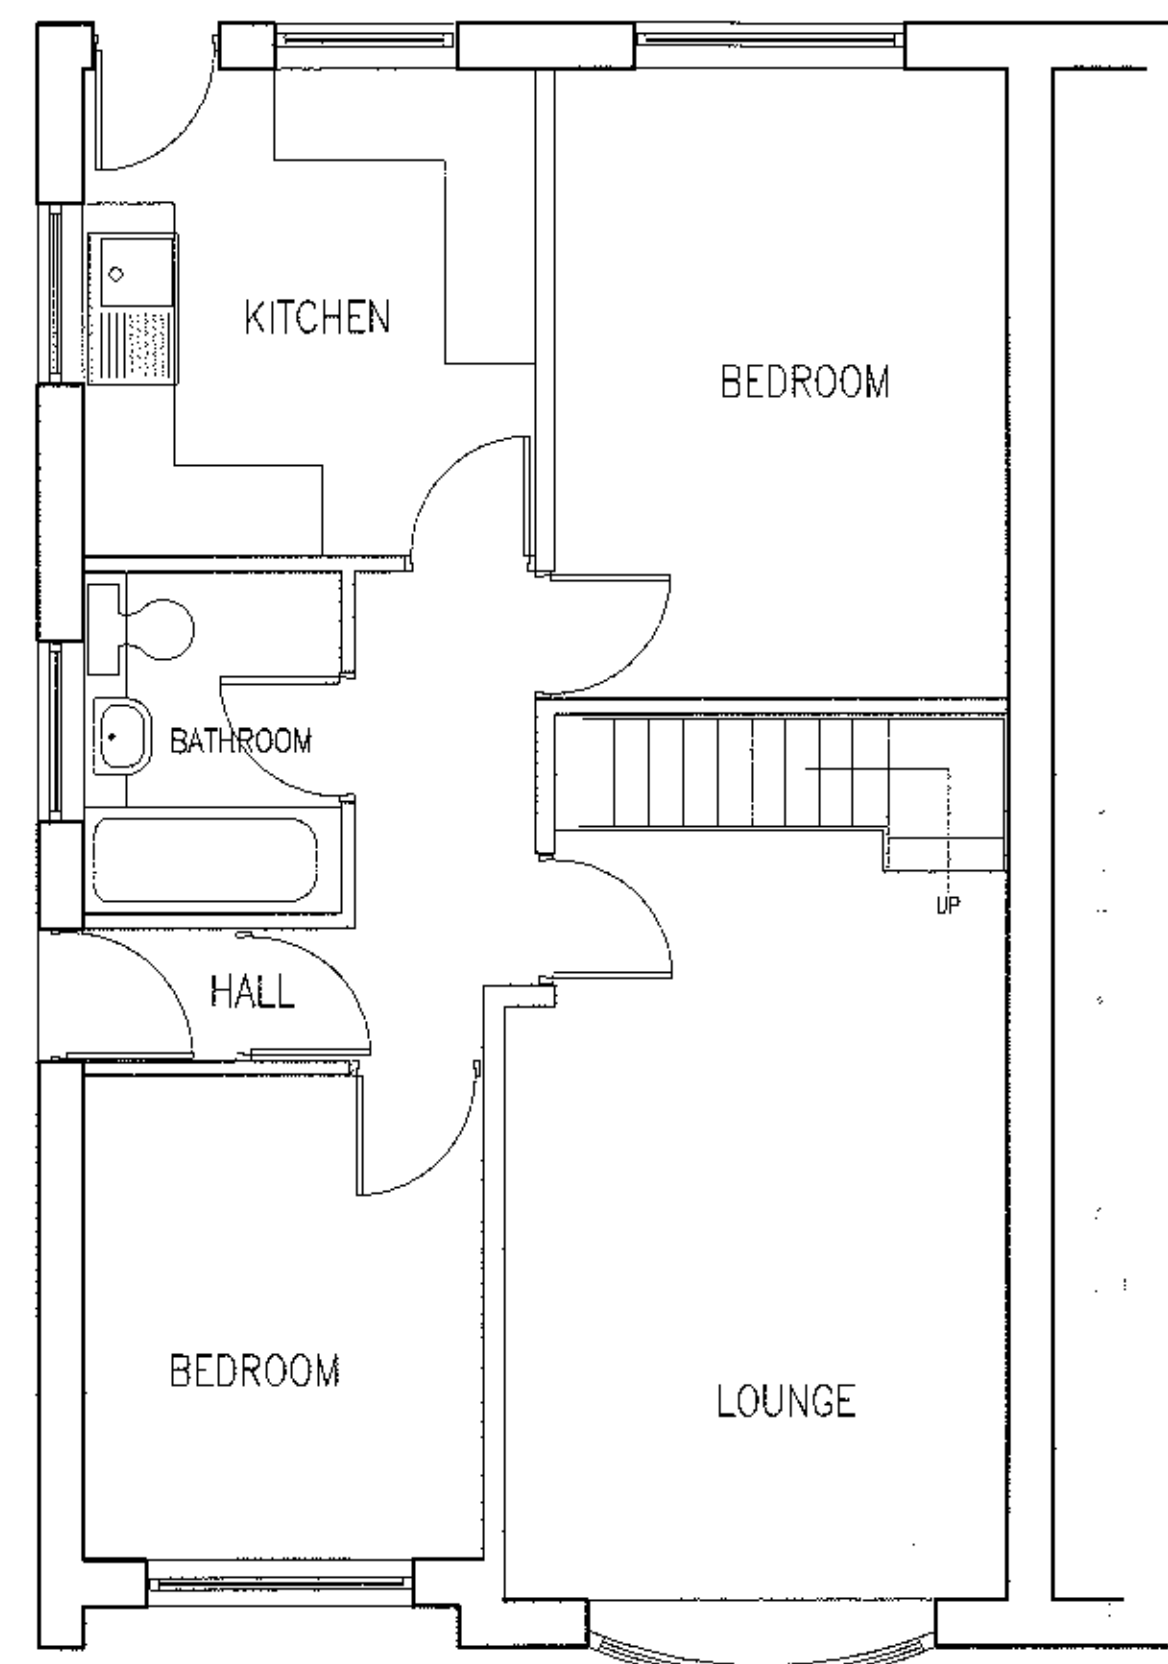

EXISTING GROUND FLOOR PLAN

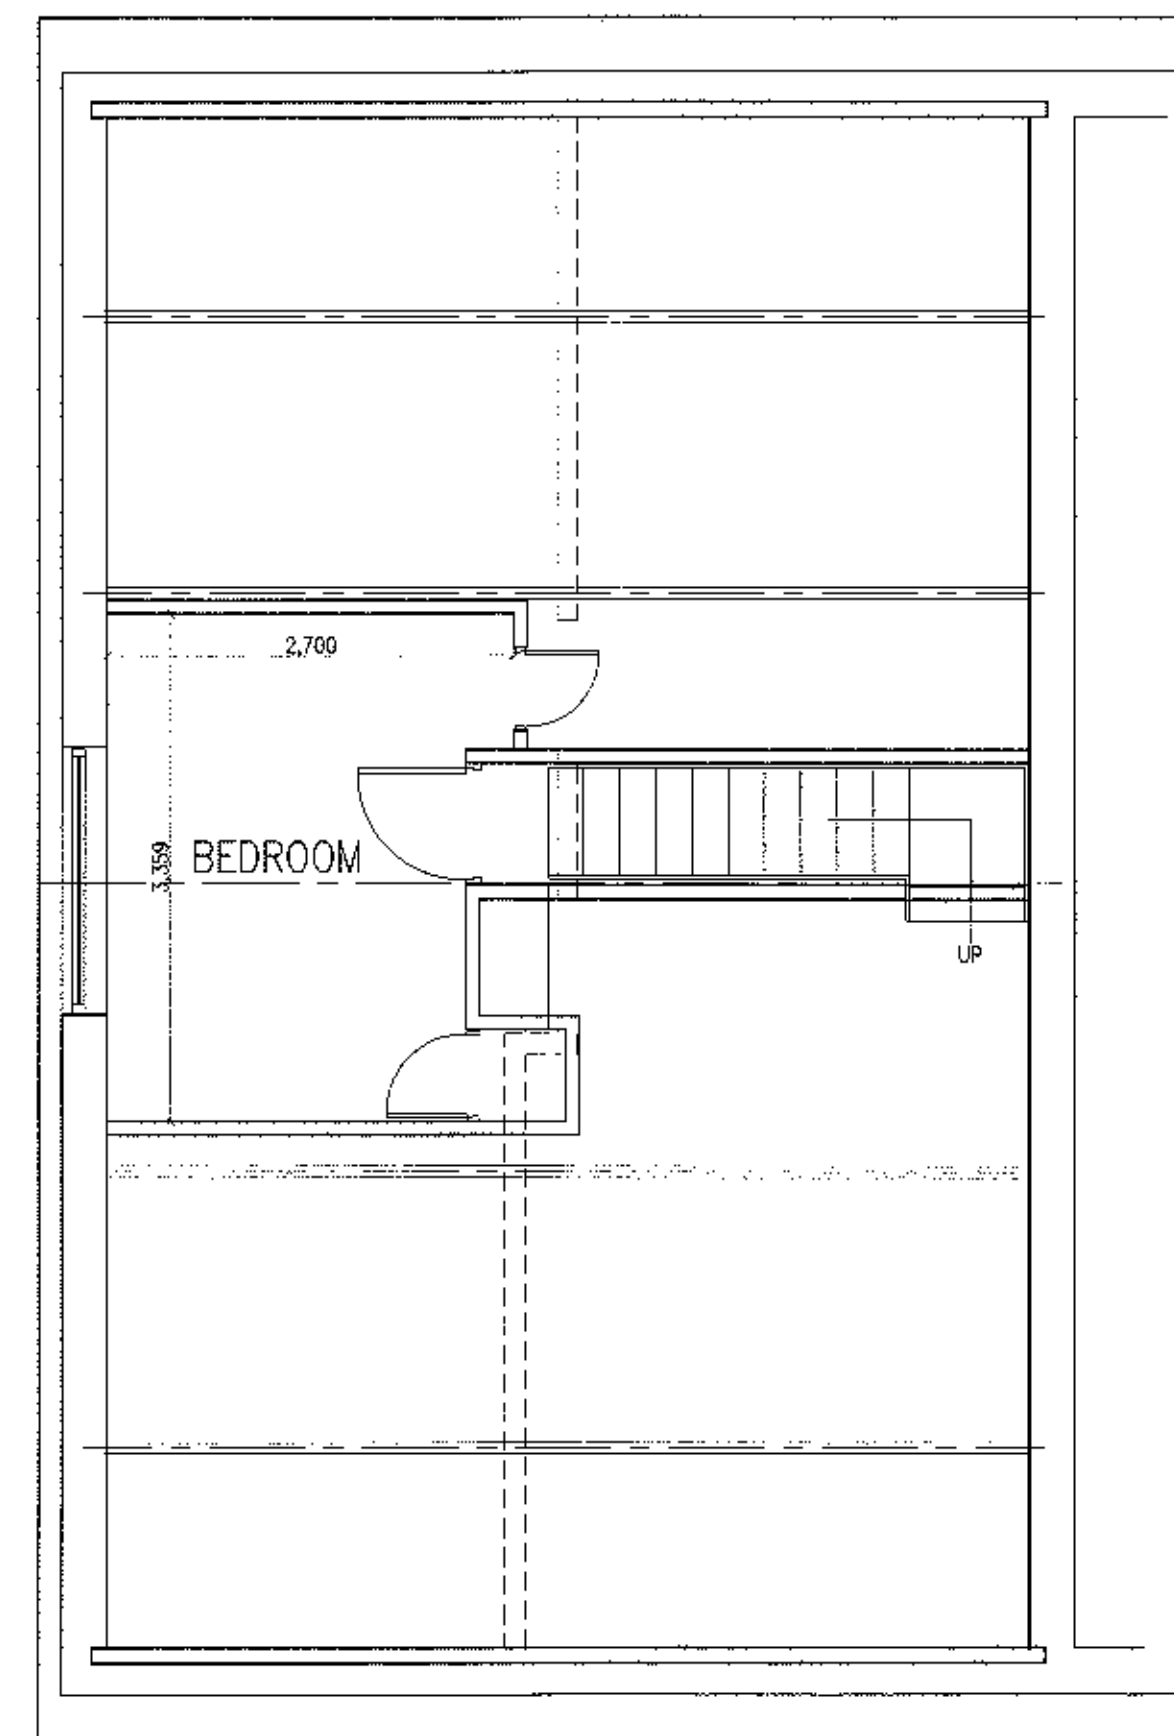

EXISTING FIRST FLOOR PLAN

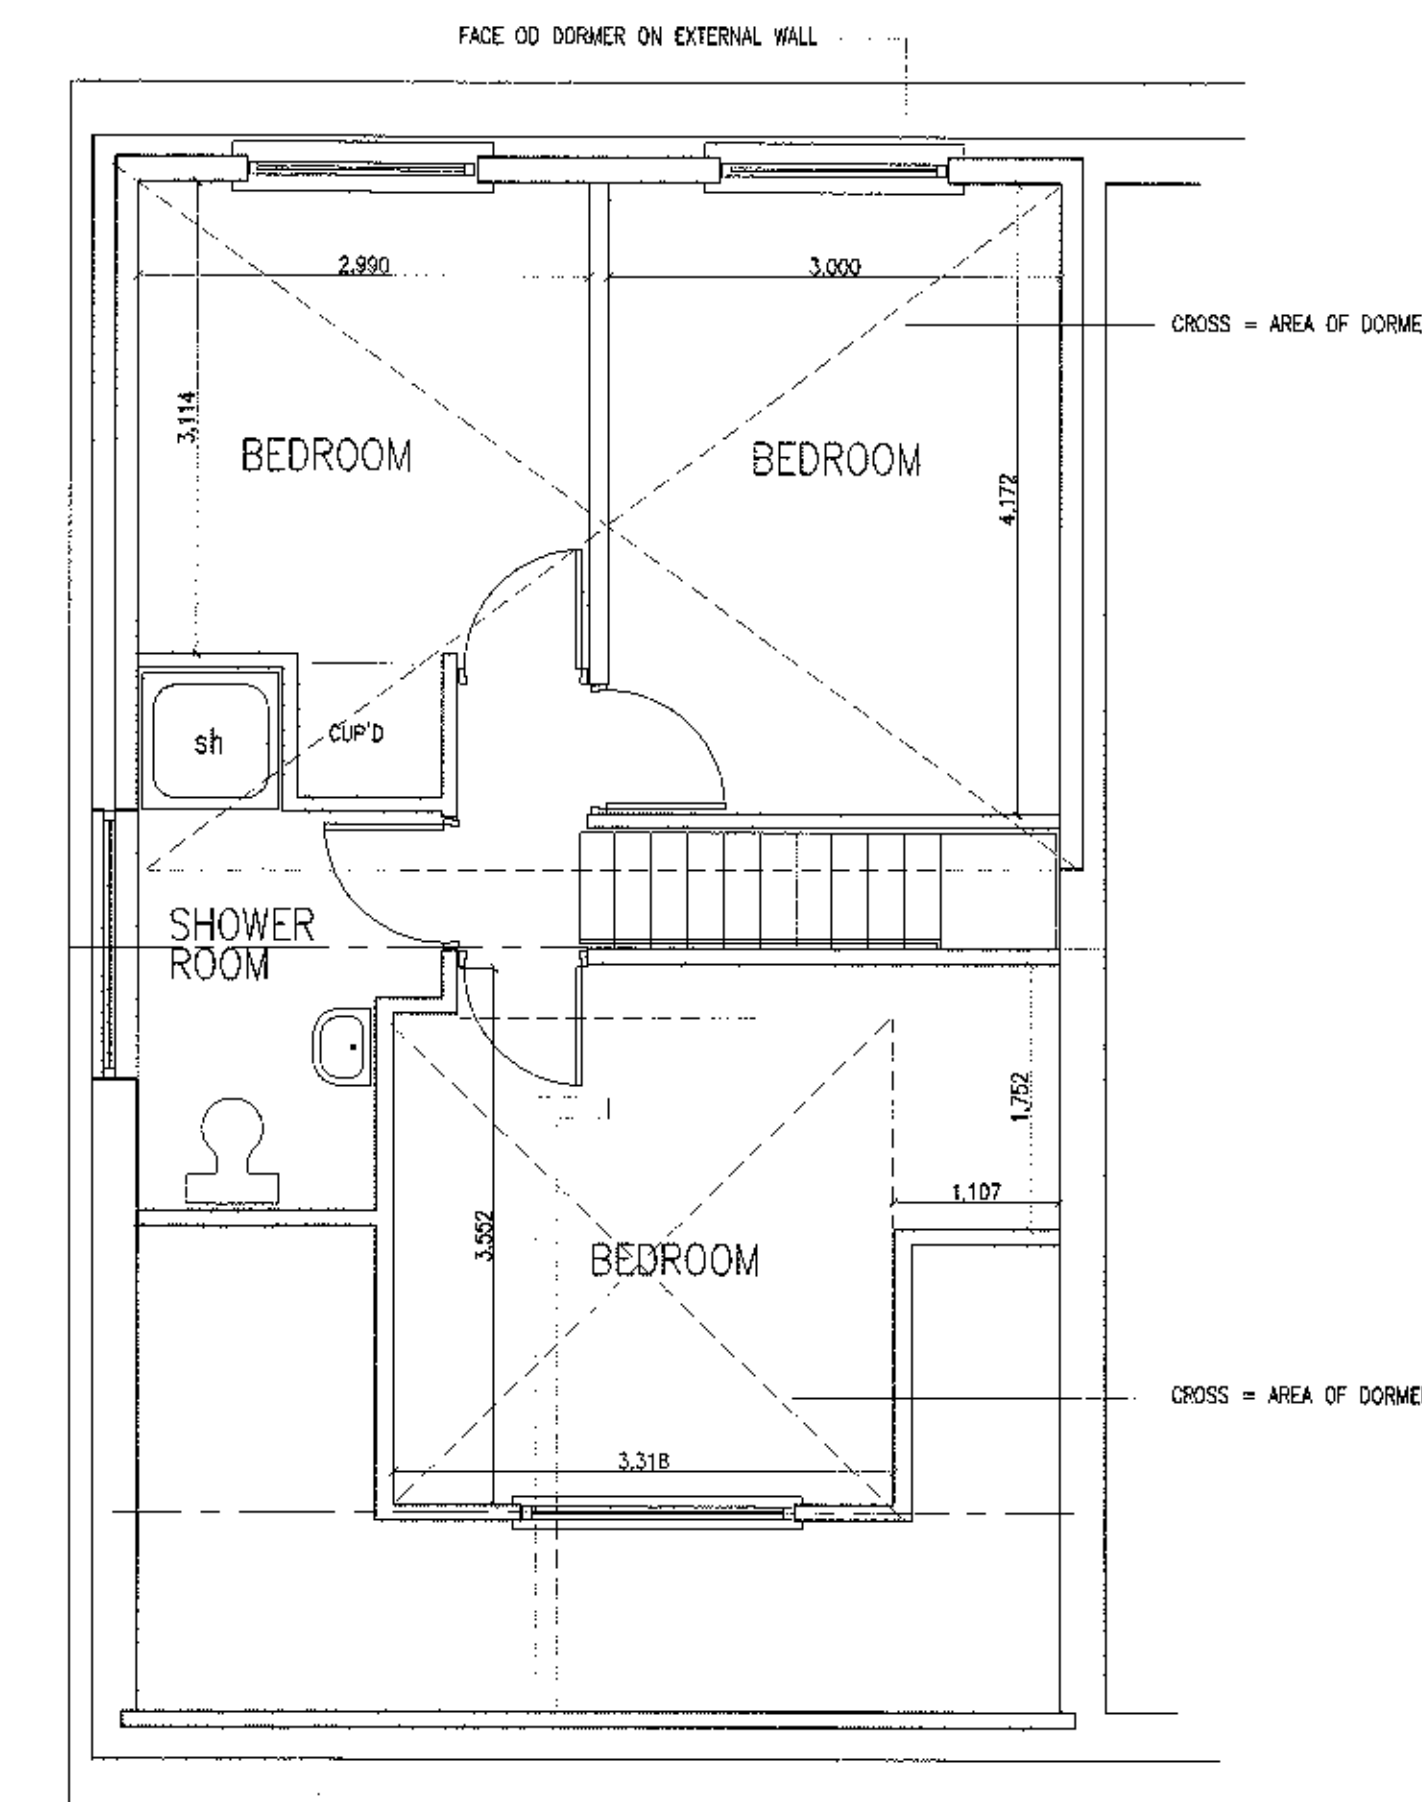

PROPOSED FIRST FLOOR PLAN

320120791P

Proposed Dormer Conversion of 6 Shelton Close, Wilsford, For J Fowler and H Garnett.		Ron Valovin, Architectural Services, 9 Green Drive, Clitheroe, Lancs. BB7 2BB. Tel. 01200 427167.	
PLANS AND ELEVATIONS			
Scale 1 to 50	Date 28/7/12	Drawn RVP	File Name 384-1