



RIBBLE VALLEY  
BOROUGH COUNCIL

10 SEP 2012

FOR THE  
ATTENTION OF

For office use only

Application No.

Date received

Fee paid £

Receipt No:

320120809P

Council Offices, Church Walk, Clitheroe, Lancashire. BB7 2RA Tel: 01200 425111 www.ribblevalley.gov.uk

Application for consent to display an advertisement(s).  
Town and Country Planning (Control of Advertisement) Regulations 2007

**Publication of applications on planning authority websites**

Please note that the information provided on this application form and in supporting documents may be published on the Authority's website.  
If you require any further clarification, please contact the Authority's planning department

**1. Applicant Name, Address and Contact Details**

|                                                               |                  |             |      |          |                   |                 |                  |
|---------------------------------------------------------------|------------------|-------------|------|----------|-------------------|-----------------|------------------|
| Title:                                                        | Mr               | First name: | Matt | Surname: | Swindles          |                 |                  |
| Company name:                                                 | PRIMESIGHT LTD   |             |      |          |                   |                 |                  |
| Street address:                                               | The MET Building |             |      |          | Country Code      | National Number | Extension Number |
|                                                               | 22 Percy Street  |             |      |          | Telephone number: |                 |                  |
| Town/City:                                                    | LONDON           |             |      |          | Mobile number:    |                 |                  |
| County:                                                       |                  |             |      |          | Fax number:       |                 |                  |
| Country:                                                      |                  |             |      |          | Email address:    |                 |                  |
| Postcode:                                                     | W1T 2BU          |             |      |          |                   |                 |                  |
| Are you an agent acting on behalf of the applicant?           |                  |             |      |          |                   |                 |                  |
| <input type="radio"/> Yes <input checked="" type="radio"/> No |                  |             |      |          |                   |                 |                  |

**2. Agent Name, Address and Contact Details**

No Agent details were submitted for this application

**3. Site Address Details**

|                                                                                              |              |              |         |  |
|----------------------------------------------------------------------------------------------|--------------|--------------|---------|--|
| Full postal address of the site (including full postcode where available)                    |              | Description: |         |  |
| House:                                                                                       |              |              | Suffix: |  |
| House name:                                                                                  | Co-operative |              |         |  |
| Street address:                                                                              | Holm Road    |              |         |  |
|                                                                                              | Barrow       |              |         |  |
| Town/City:                                                                                   | Clitheroe    |              |         |  |
| County:                                                                                      |              |              |         |  |
| Postcode:                                                                                    | BB7 9WF      |              |         |  |
| Description of location or a grid reference<br>(must be completed if postcode is not known): |              |              |         |  |
| Easting:                                                                                     | 374074       |              |         |  |
| Northing:                                                                                    | 438311       |              |         |  |

**4. Pre-application Advice**

Has assistance or prior advice been sought from the local authority about this application? ☐ Yes ☒ No

**5. Neighbour and Community Consultation**

Have you consulted your neighbours or the local community about the proposal? ☐ Yes ☒ No

## 6. Authority Employee/Member

With respect to the Authority I am:

- (a) a member of staff
- (b) an elected member
- (c) related to a member of staff
- (d) related to an elected member

Do any of these statements apply to you?

☐ Yes ☒ No

## 7. Type of Proposed Advertisement(s)

Please describe the proposed advertisement(s):

1 NO. INTERNALLY ILLUMINATED WALL MOUNTED DISPLAY UNIT

How many of the following type of advertisements are you applying for?

Fascia sign(s)  Projecting or hanging sign(s)  Hoarding(s)  Other

Please describe:

1 NO. INTERNALLY ILLUMINATED WALL MOUNTED DISPLAY UNIT. Advertisements to be displayed will vary in nature, colour and lettering.

## 8. Location of Advertisement(s)

Is the advertisement(s) you are applying for already in place?

☐ Yes ☒ No

Is an existing advertisement(s) to be removed and replaced by the advertisement(s) in this proposal?

☐ Yes ☒ No ☐ Not Applicable

Will the proposed advertisement(s) project over a footpath or other public highway?

☐ Yes ☒ No

## 9. Advertisement(s) Period

Please state the period of time for which consent is sought for the advertisement

From:  To:

## 10. Interest in the Land

Does the applicant own the land or buildings where the adverts are to be placed?

☐ Yes ☒ No

If No, has the permission of the owner or any other person entitled to give permission for the display of an advertisement been obtained?

☒ Yes ☐ No

## 11 (d). Details of Proposed Advertisement(s) - Other Sign

What is the height from the ground to the base of the advertisement (in metres)?

m

What is the maximum projection of the advertisement from face of building (in metres)?

m

What are the dimensions of the proposed advertisement?

Height:  x Width:  x Depth:  metres

What materials will the sign be made of?

N/A - PLEASE SEE ATTACHED UNIT SPECIFICATION DRAWING

What is the maximum height of any of the individual letters and symbols (in centimetres)?

cm

The colour of text and background:

N/A - CONTENTS OF UNIT WILL CHANGE REGULARLY

Will the sign be illuminated?

☒ Yes ☐ No

Will the sign be illuminated internally or externally?

☒ Internally ☐ Externally

Illuminance Levels:  cd/m

Will the illumination be static or intermittent?

☒ Static ☐ Intermittent

## 12. Site Visit

Can the site be seen from a public road public footpath, bridleway or other public land?

☒ Yes ☐ No

If the planning authority needs to make an appointment to carry out a site visit, whom should they contact? (Please select only one)

☐ The agent ☒ The applicant ☐ Other person

**13. Declaration**

320120809P

I/we hereby apply for planning permission/consent as described in this form and the accompanying plans/drawings and additional information. I/we confirm that, to the best of my/our knowledge, any facts stated are true and accurate and any opinions given are the genuine opinions of the person(s) giving them.




Date

10/09/2012

Co-op Barrow Service Station Whalley Road Clitheroe Lancashire BB7 9WF

320120809P

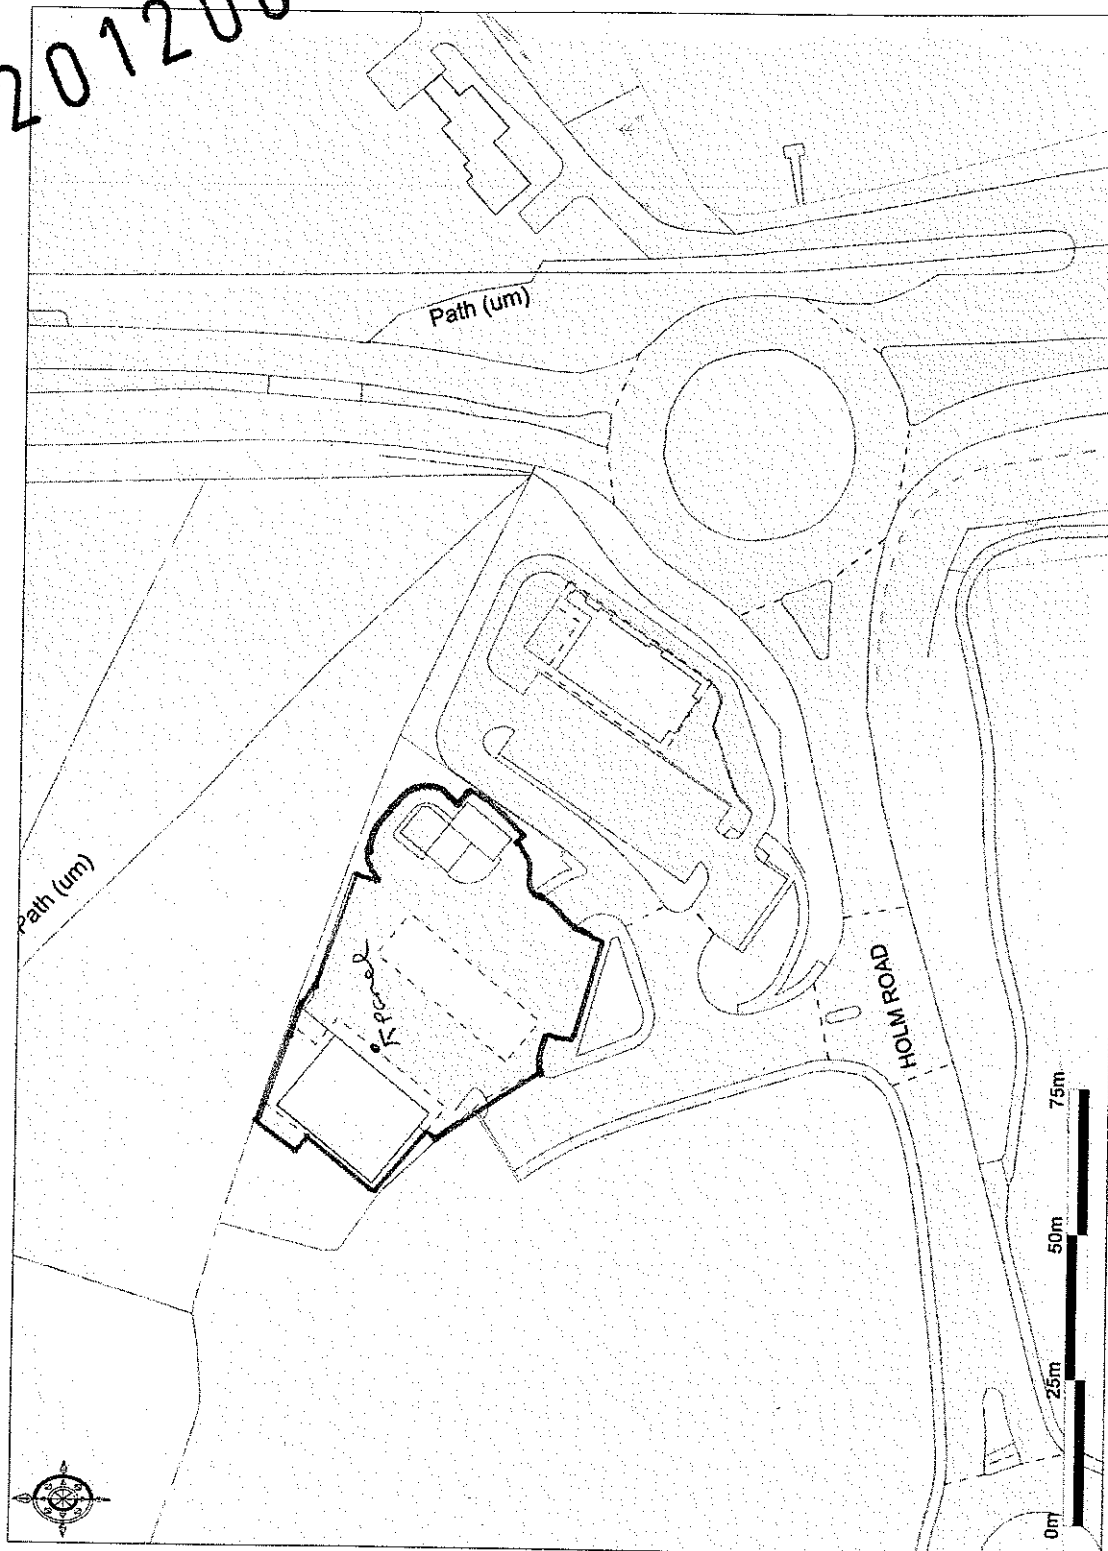

Ordnance Survey. Crown Copyright 2011. All rights reserved. Licence number 100027429. Printed Scale 1:1250



YC3310019543


CS  
60275

0.0m 0.5m 1.0m 1.5m



A4


320120809P

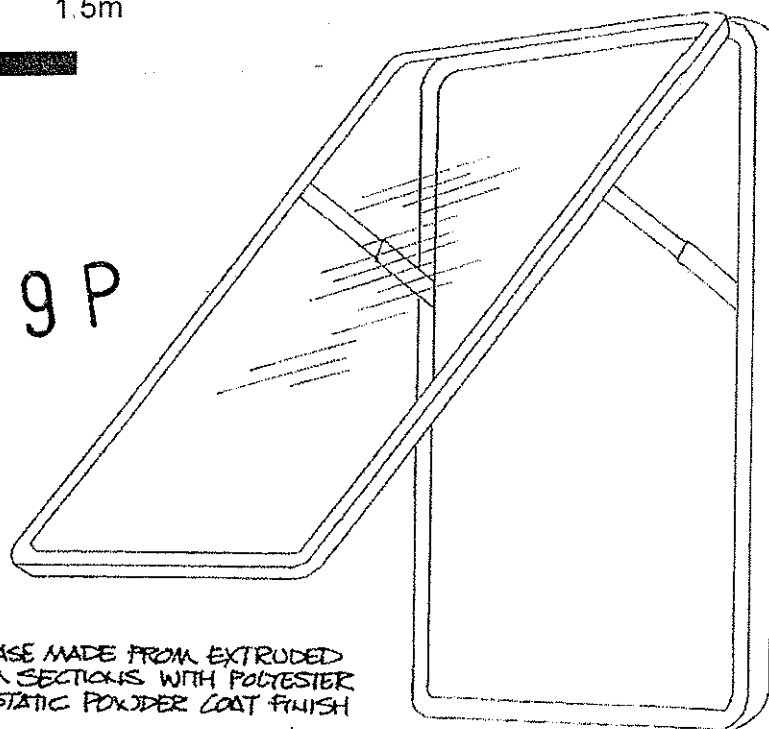

DISPLAY CASE MADE FROM EXTRUDED ALUMINIUM SECTIONS WITH POLYESTER ELECTRO-STATIC POWDER COAT FINISH

6mm TOUGHENED GLASS WITH 3mm THICK FILM DIFFUSER FOR DISPLAY SUPPORT

1:20

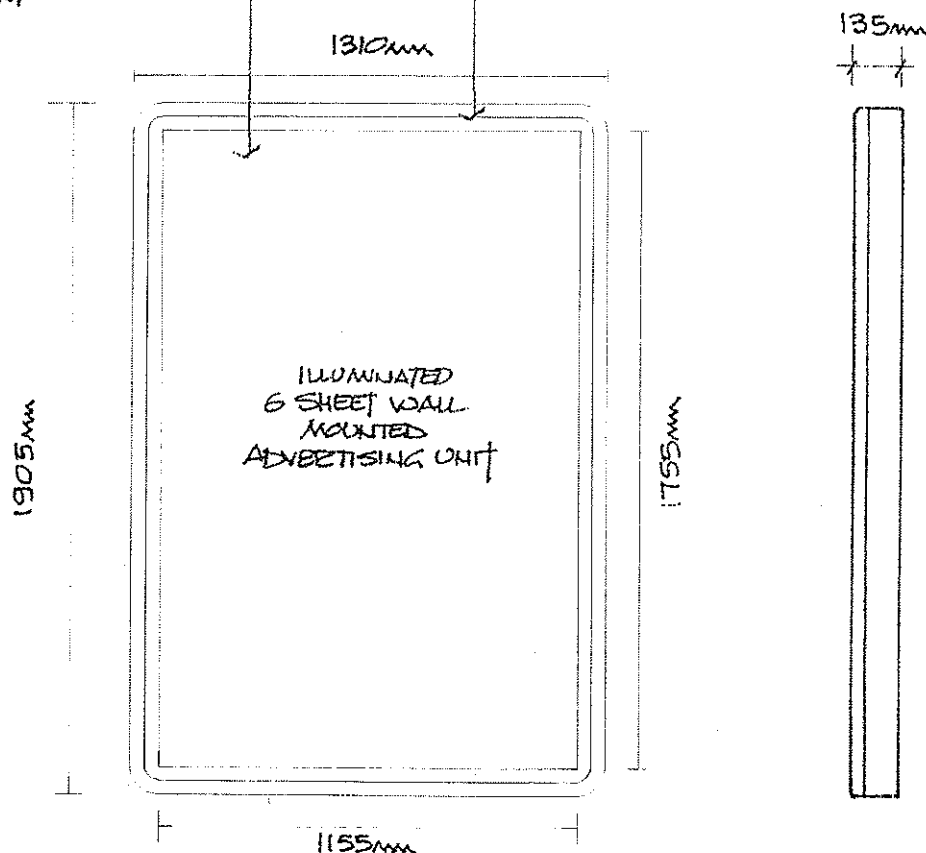


ELECTRICS -

3 x 58W FLUORESCENT LAMPS OPERATED BY 1 x SINGLE & 1 x DOUBLE BALLAST COMPLETE WITH HIGH FREQUENCY RCD/MCB TRIP SWITCH & PHOTOCELL LIGHT SENSOR

**SPECIFICATION DRAWING**

**Elevation**


320120809P

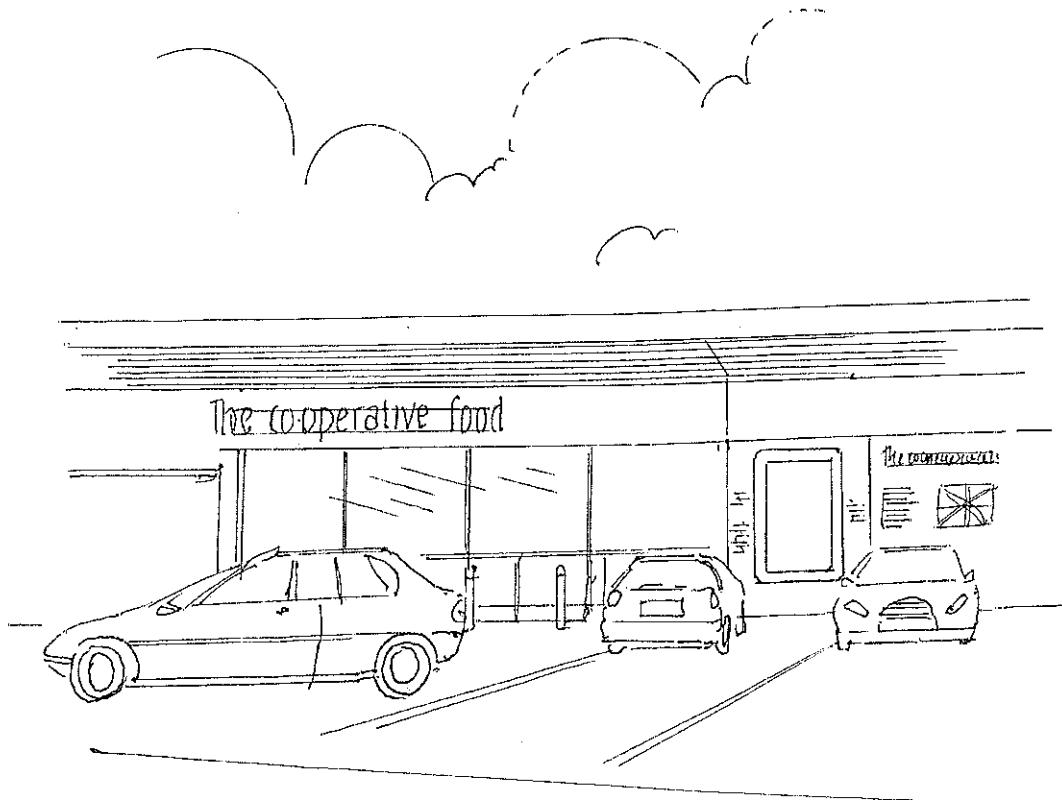

|       |                                                                         |              |
|-------|-------------------------------------------------------------------------|--------------|
| Notes | Address:                                                                | Scale: 1:100 |
|       | BARROW SERVICE STATION,<br>WHALLEY ROAD, BARROW, CLITHEROE,<br>BB7 9WF. |              |
|       | Our Ref:                                                                |              |

# Site Plan

320120809P

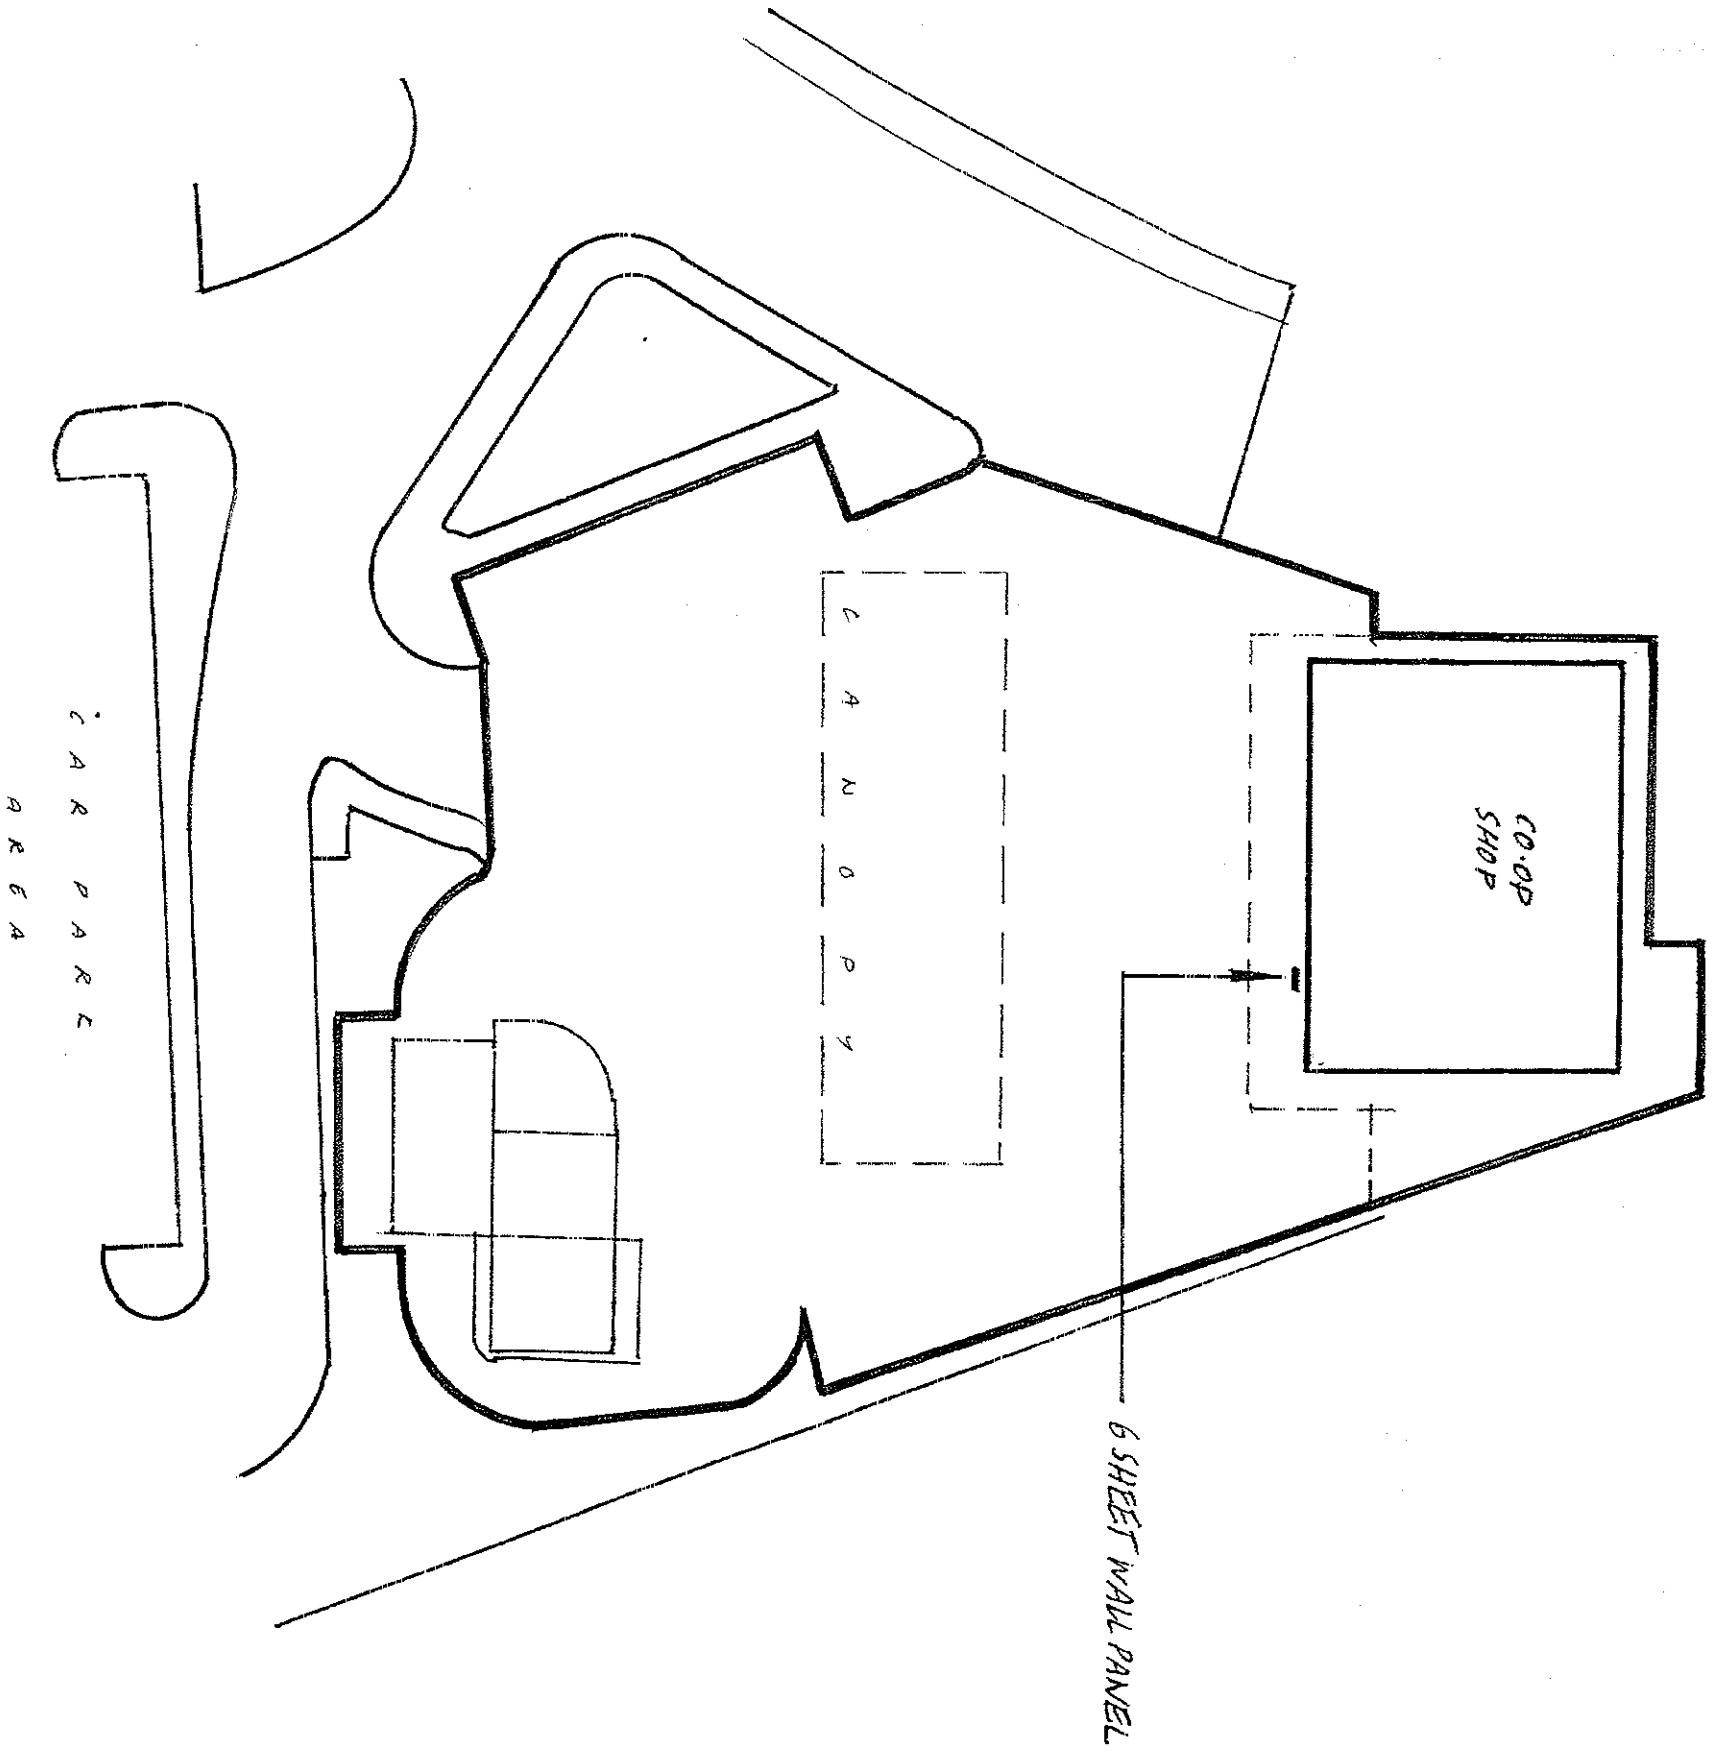

|       |                                                                                   |              |
|-------|-----------------------------------------------------------------------------------|--------------|
| Notes | Address:                                                                          | Scale: 1:500 |
|       | CO-OP, BARRON SERVICE STATION,<br>WHALEY ROAD, CLITHEROE,<br>LANCASHIRE, BB7 9WIF |              |
|       | Our Ref:                                                                          |              |