



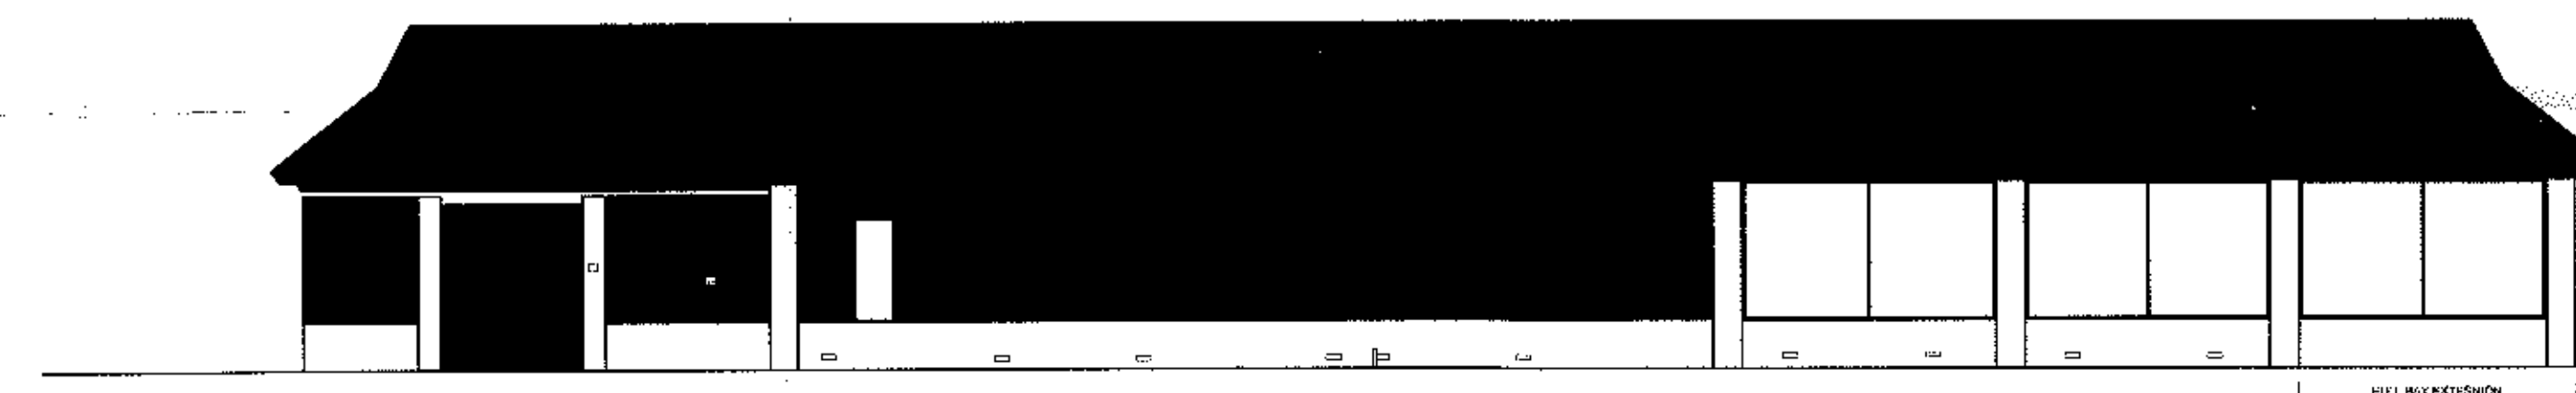

ELEVATION A

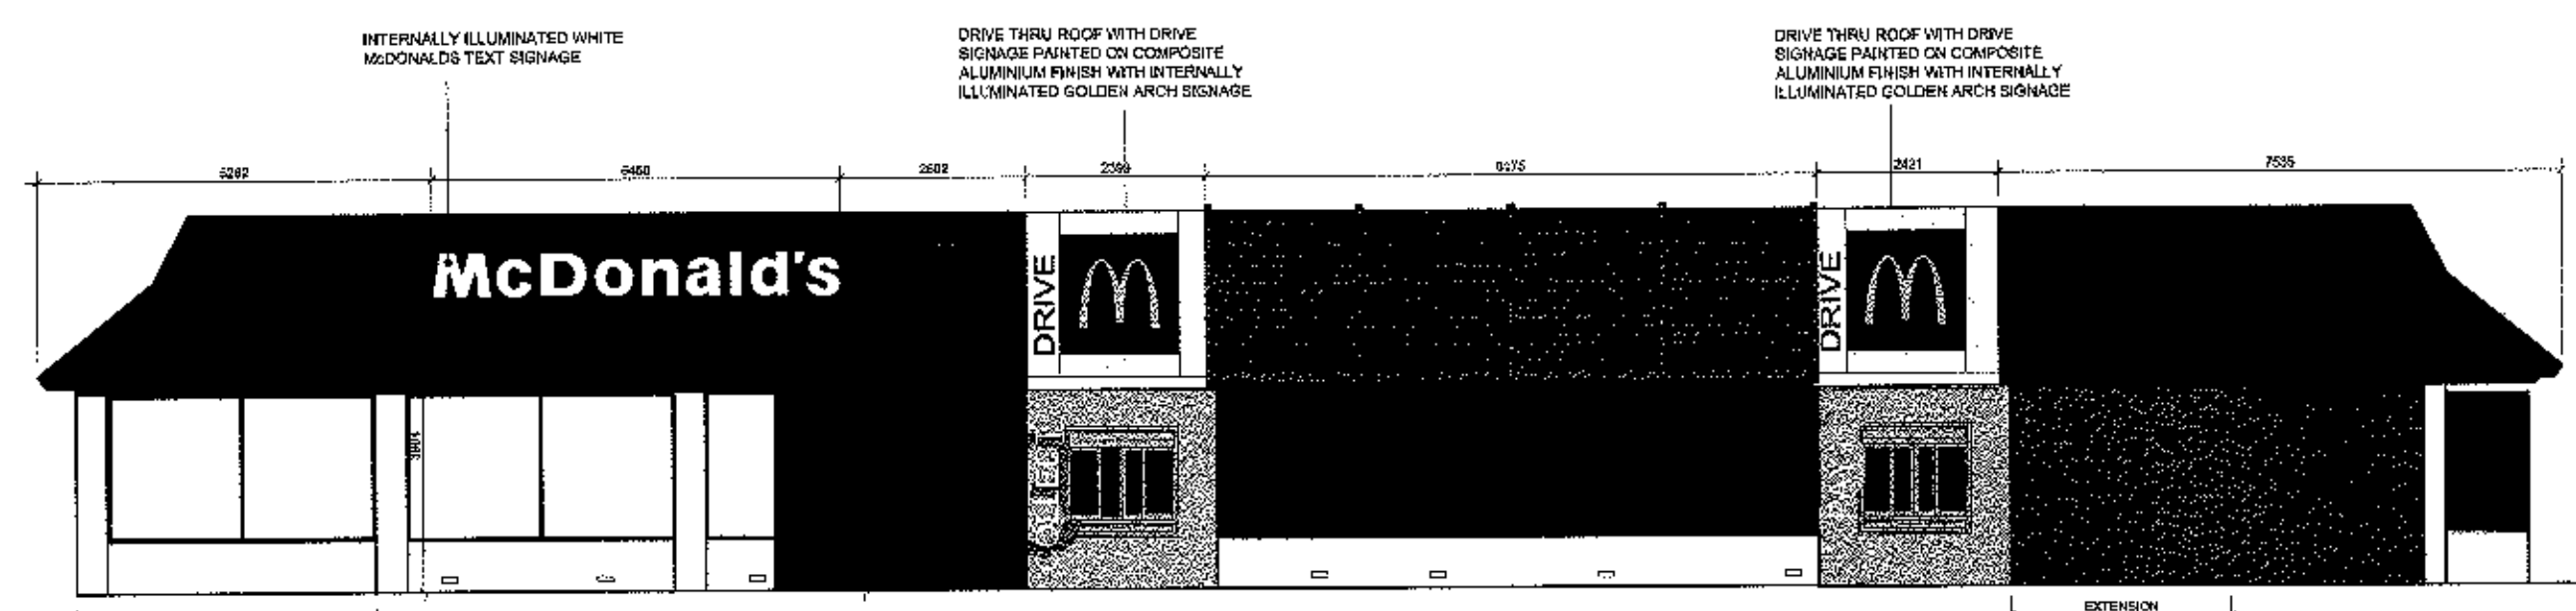

ELEVATION B




ELEVATION C



ELEVATION D

SITE SIGNAGE SCHEDULE								
ADVERT REF	QTY	SIZE (mm)	MATERIALS	COLOUR	HEIGHT (mm) ABOVE GROUND	EXTENT (mm) OF PROJECTION	HEIGHT (mm) OF TEXT	ILLUMINATION
Sign 5	2	5450W x 100D x 60BH	White acrylic "McDonald's" text roof mounted signage.	White	Refer to Elevations	N/A	606	(STATIC - Max. 600cd/m²)
Sign 19	3	1077W x 100D x 90BH	Yellow acrylic "Golden Arch" symbol roof mounted signage with option of the background color.	Yellow	Refer to Elevations	N/A	900	(STATIC - Max. 600cd/m²)

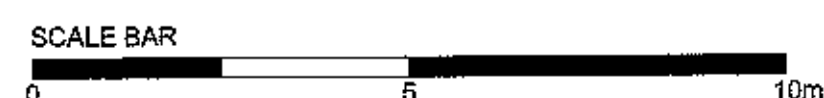

PLAN - NTS