


AEW Architects
Century Buildings
St. Mary's Parsonage
Manchester M3 2SD
T: +44 (0) 161 214 4370
F: +44 (0) 161 214 4371



Notes:
All drawings to be read in conjunction with all other drawings as noted on issue sheet.

Extent of McDonald's demise indicated thus: _____

SITE FINISHES	
PERIMETER FENCE	TIMBER
BOUNDARY WALL	N/A
CAR PARK FINISH	TARMAC
DRIVE THRU FINISH	TARMAC
PATIO FINISH	BLOCK PAVING
FOOTPATHS	BLOCK PAVING
SOFT LANDSCAPING	SHRUBBERY

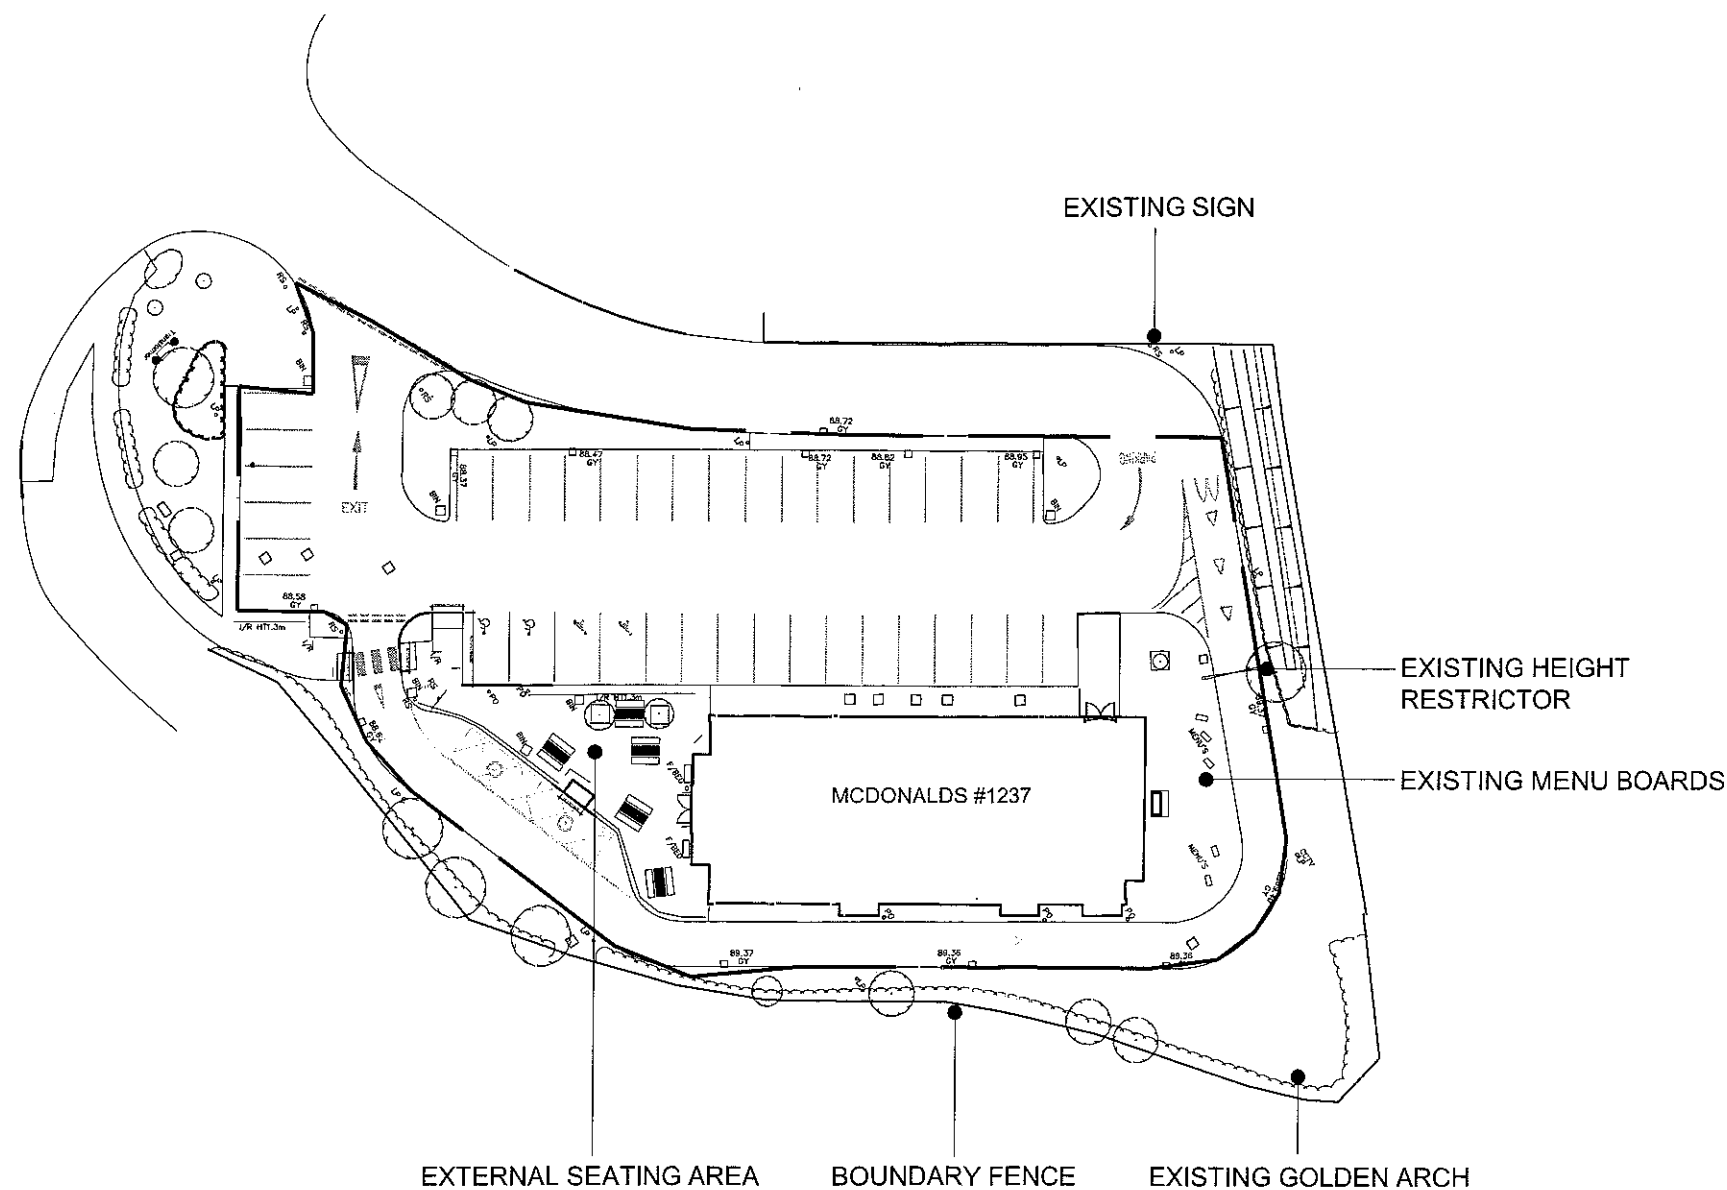

320120832P

REV.	DATE	DRAWING REVISIONS	BY	CHECKED

GENERAL NOTES:
All works are to be undertaken in accordance with the Building Regulations and the latest British Standards.
All proprietary materials and products are to be used strictly in accordance with the manufacturers recommendations.
All dimensions to be checked on site prior to construction.

PROPOSED DEVELOPMENT AT	STORE No :-
CLITHEROE	1237
LANCASHIRE	

ON BEHALF OF :-
McDonald's Restaurants Ltd

DRAWING TITLE :-
Block Plan

DRAWN BY AI	CHECKED BY JLS	DRAWING No. 4915_1237_02	REV No. -
SCALE & SIZE 1:500@A3	DATE 12.03.12		



AEW Architects
Century Buildings
St. Mary's Parsonage
Manchester M3 2SD
T: +44 (0) 161 214 4370
F: +44 (0) 161 214 4371



BLOCK PLAN

SCALE BAR

