


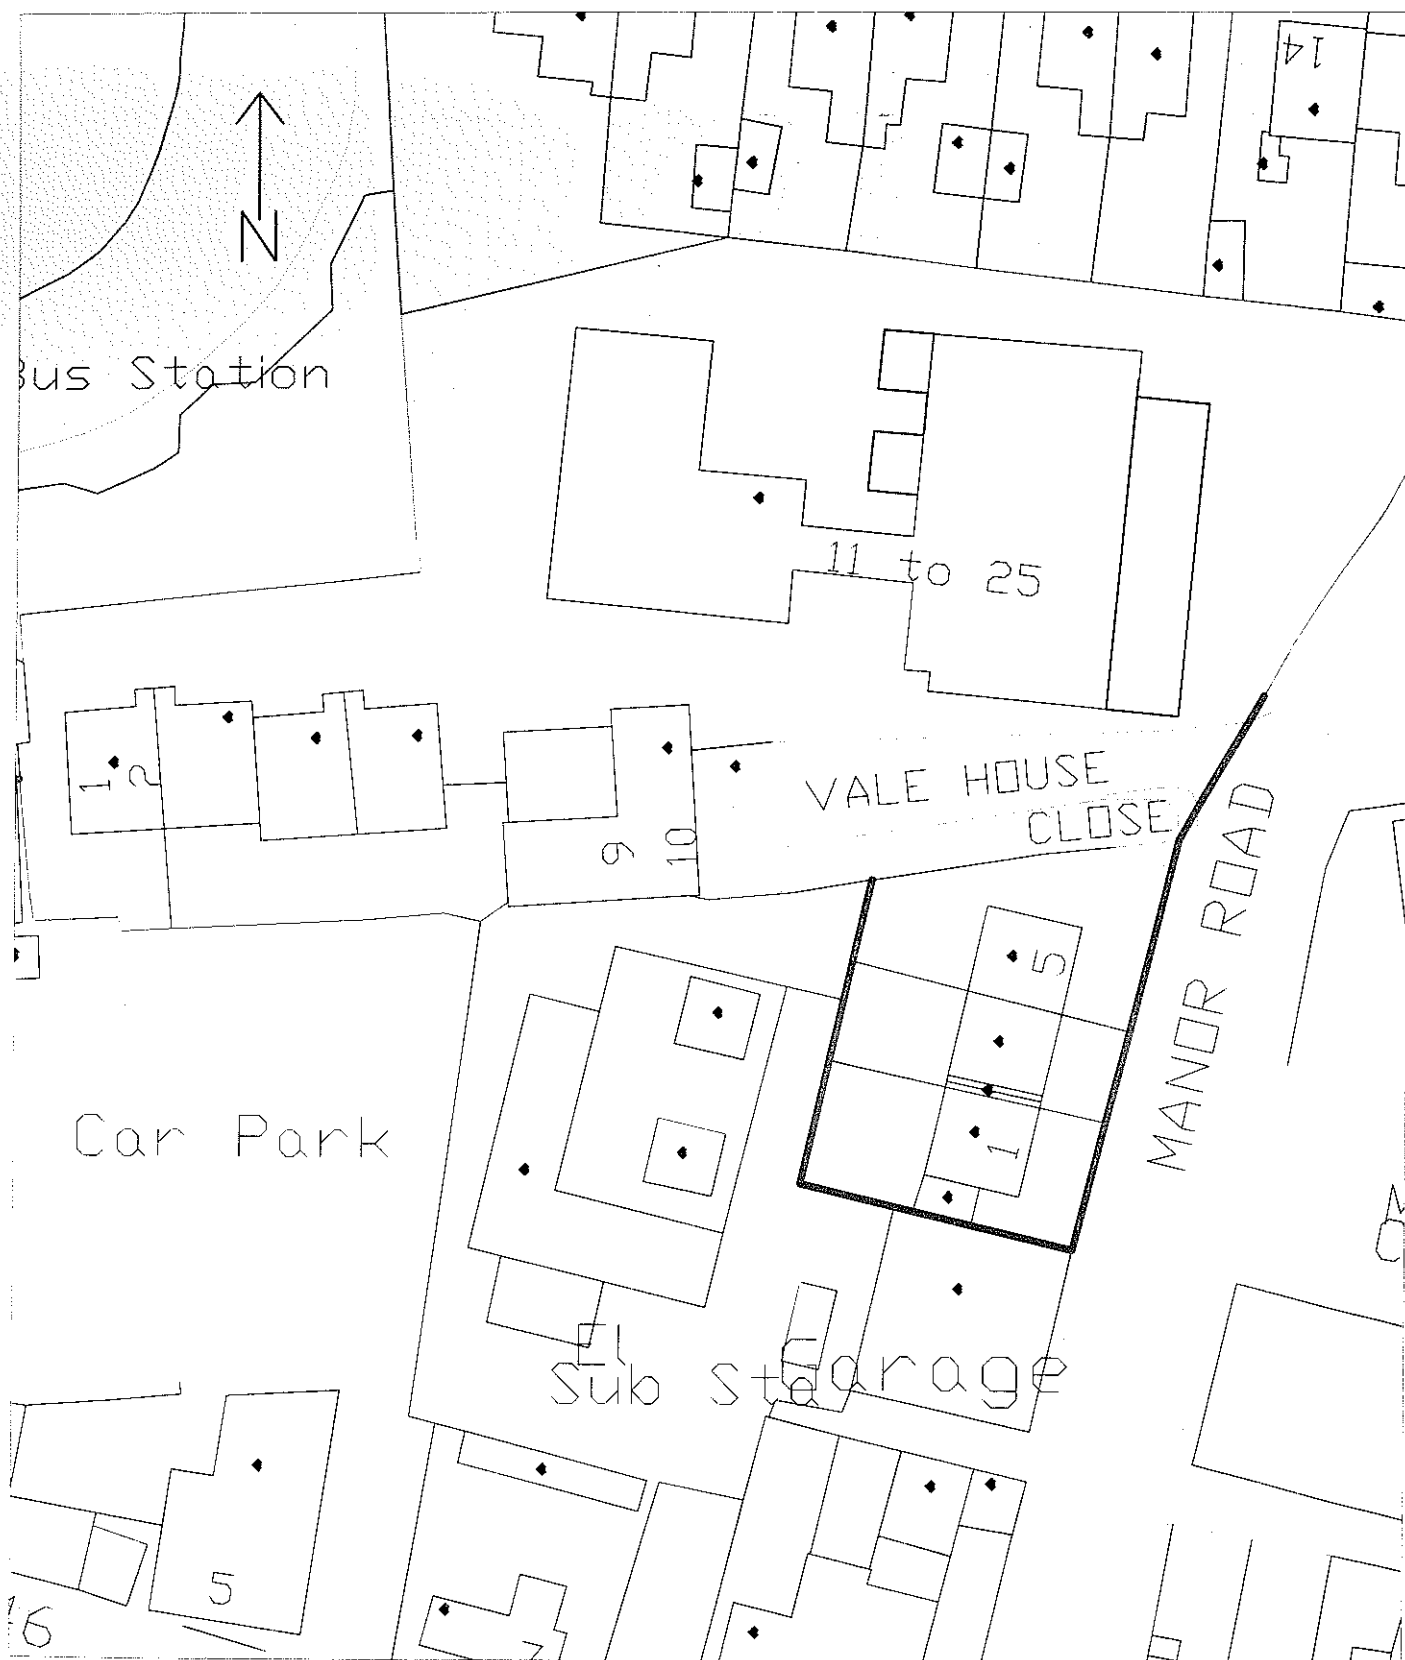

PROPERTY SERVICES

Ribble Valley Homes Ltd

De Lacy House, Station Road, Clitheroe, Lancs, BB7 2JT

Tel: (01200) 4521232 Fax: (01200) 429861

Title: Whalley Plan No : 033

Scale: 1 : 500

Map Ref: SD7336SW

Date: 15th October 2012

320120833P