



ELEVATIONS.


Scale = 1:100

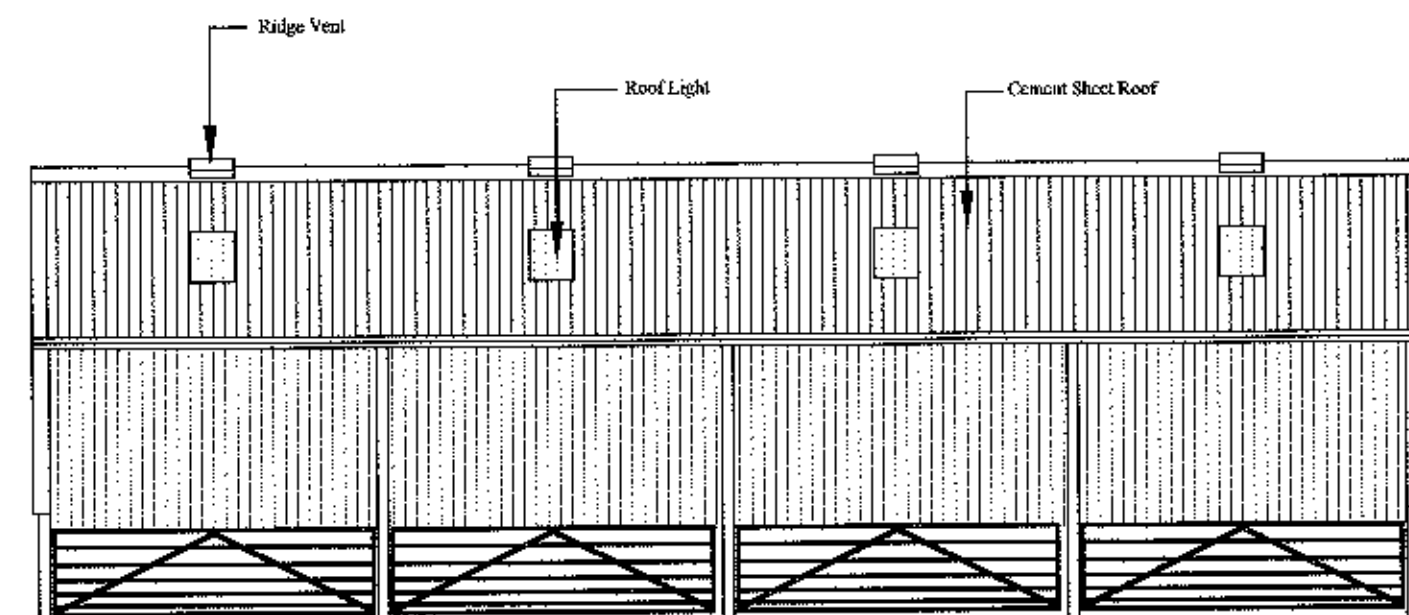


FRONT ELEVATION (North West)

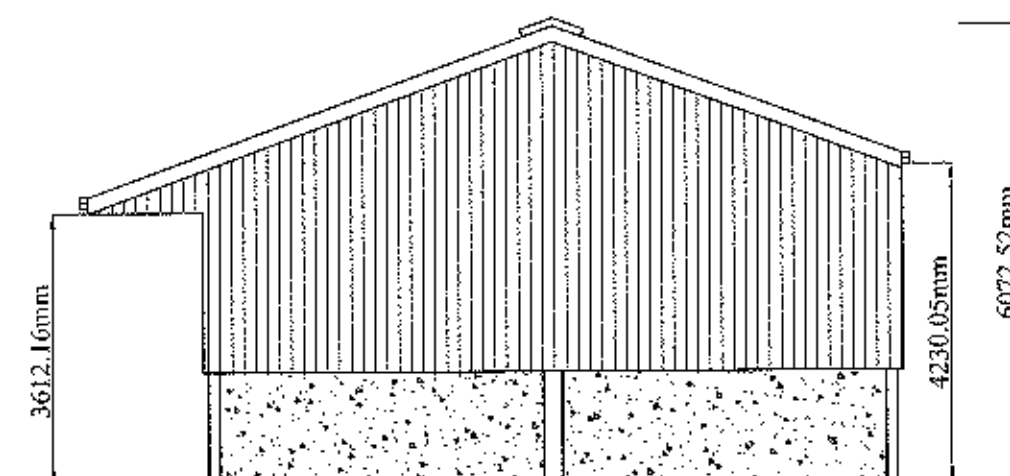

SIDE ELEVATION (South West)

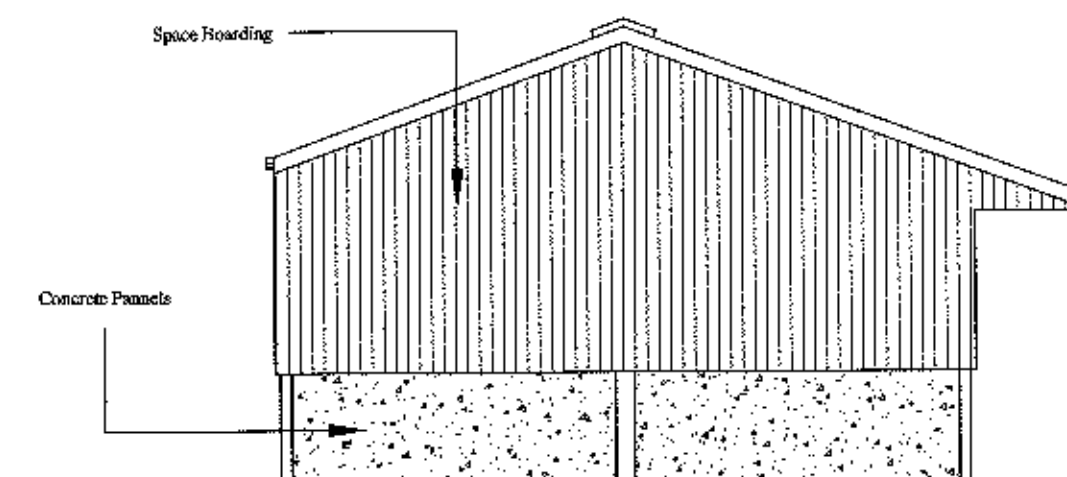


SIDE ELEVATION (North East)

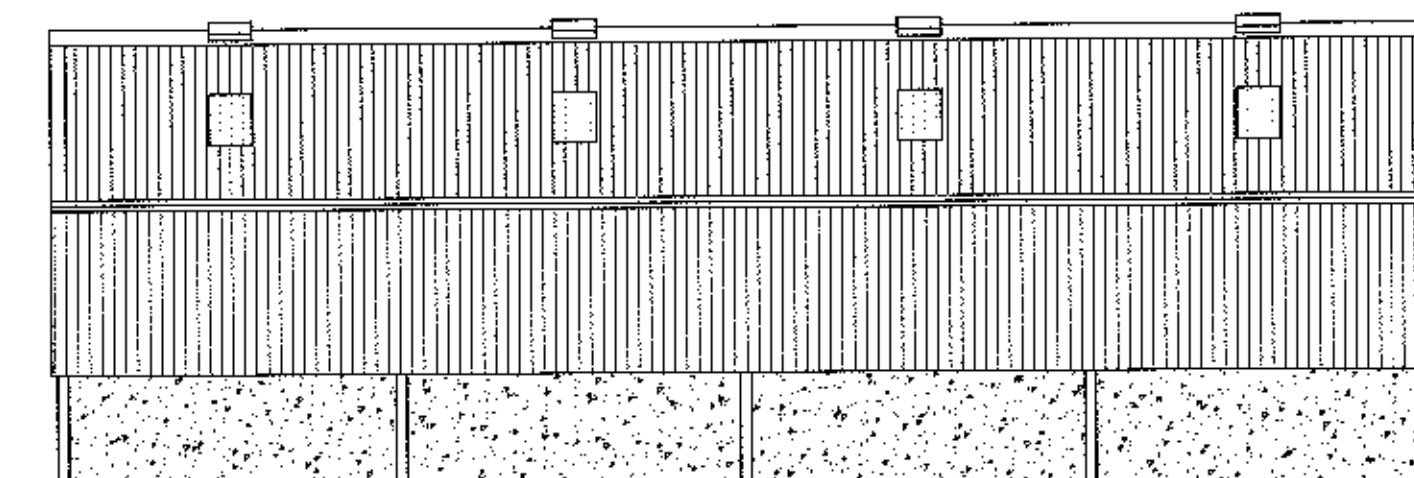

REAR ELEVATION (South East)


PLAN.

Scale = 1:100

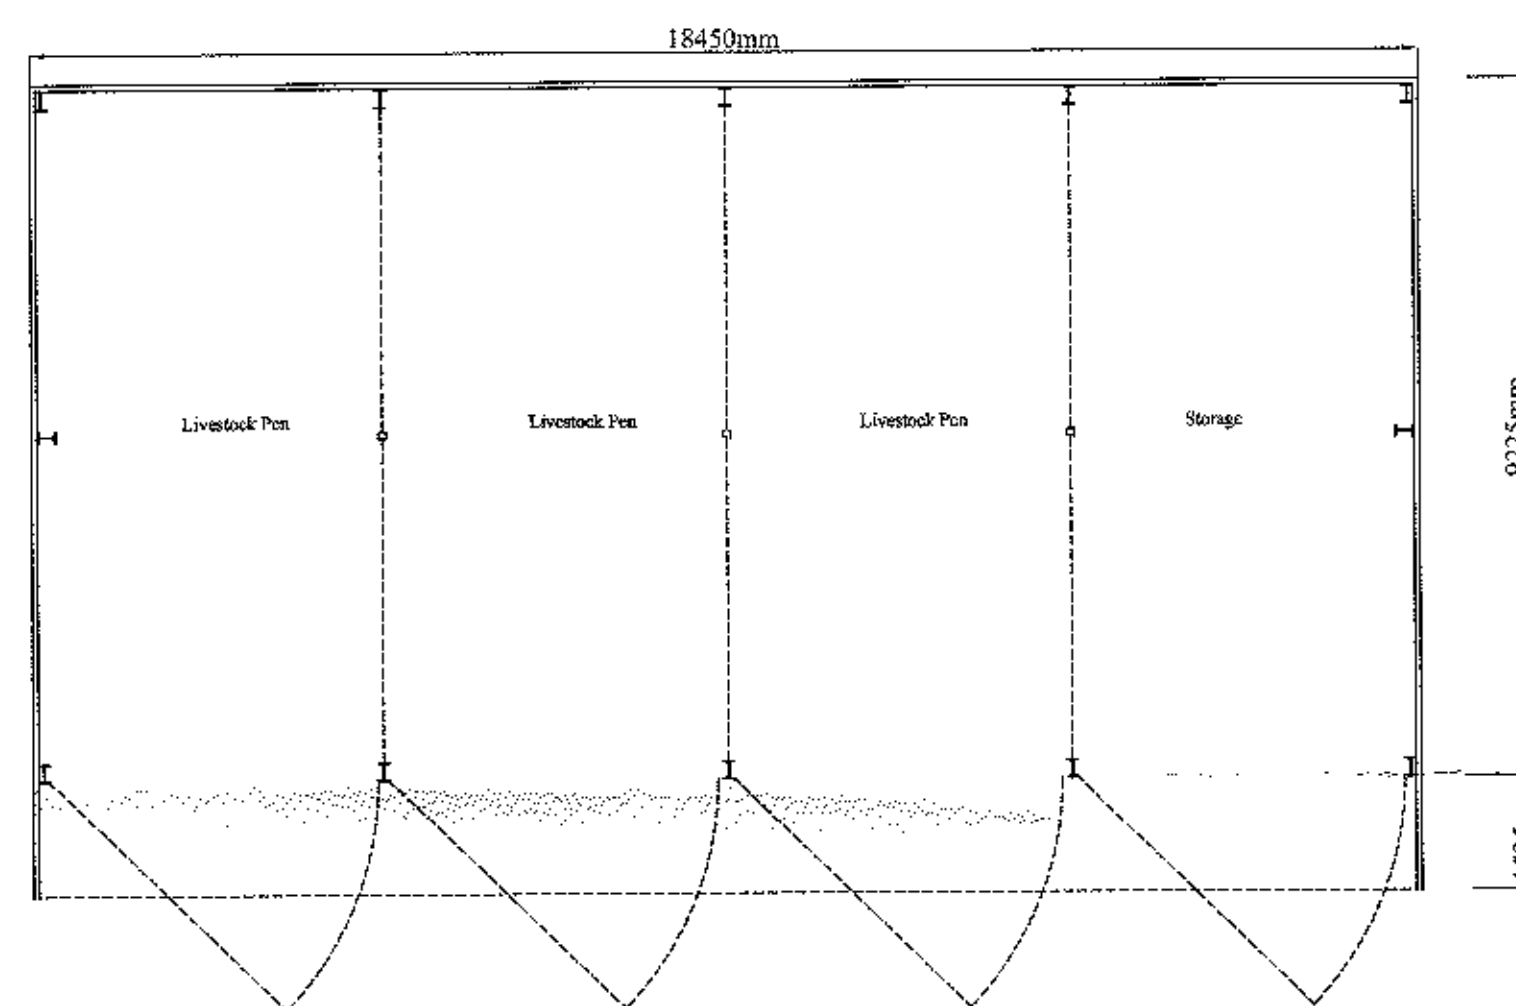


LOCATION PLAN

Scale = 1:2500

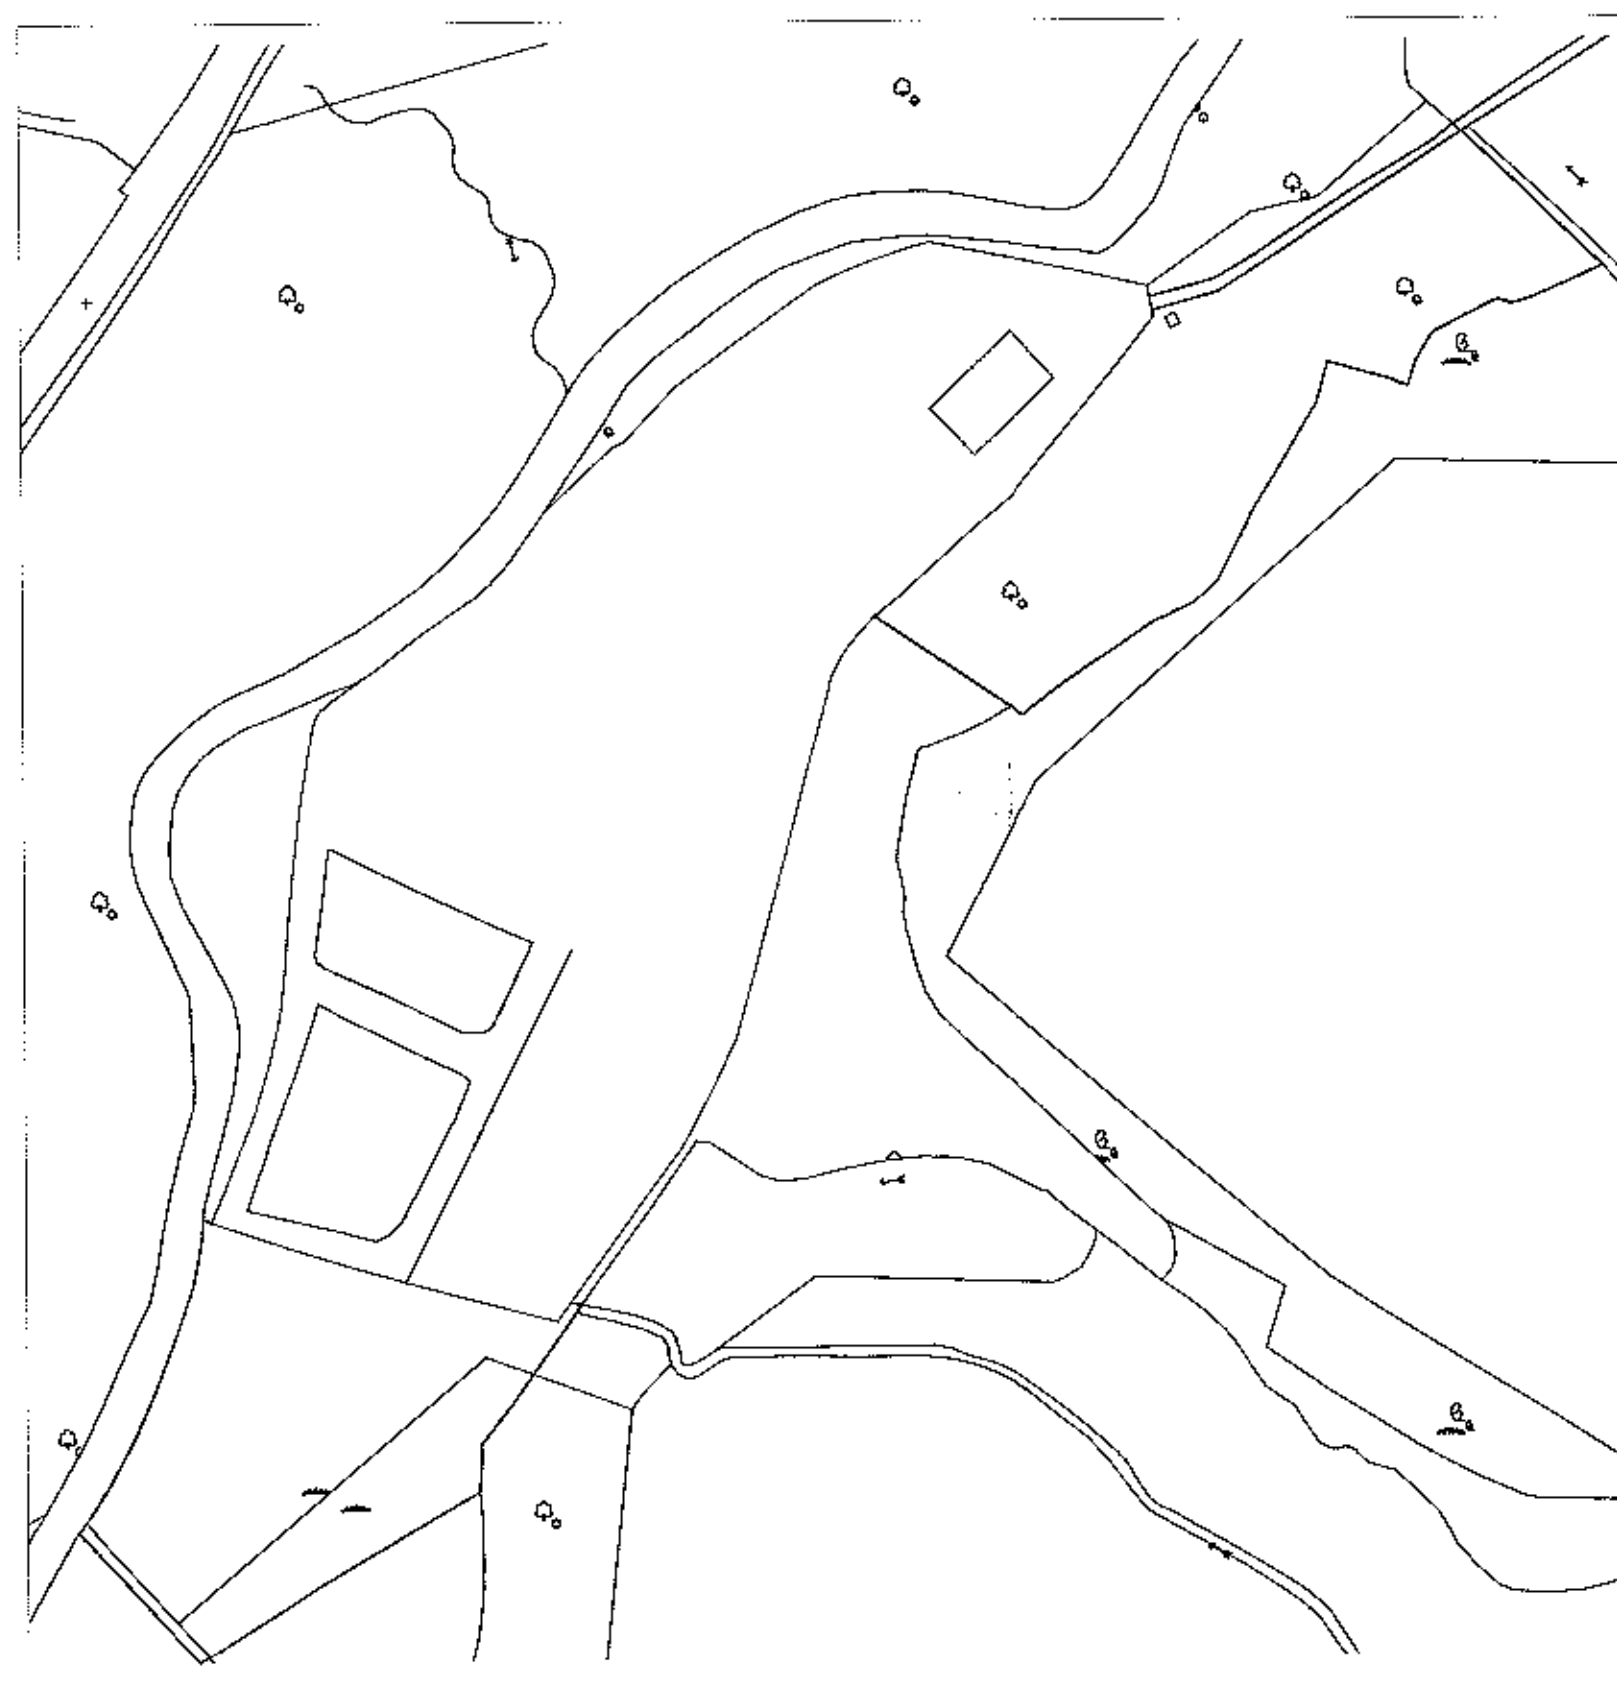

SITE PLAN

Scale = 1:200

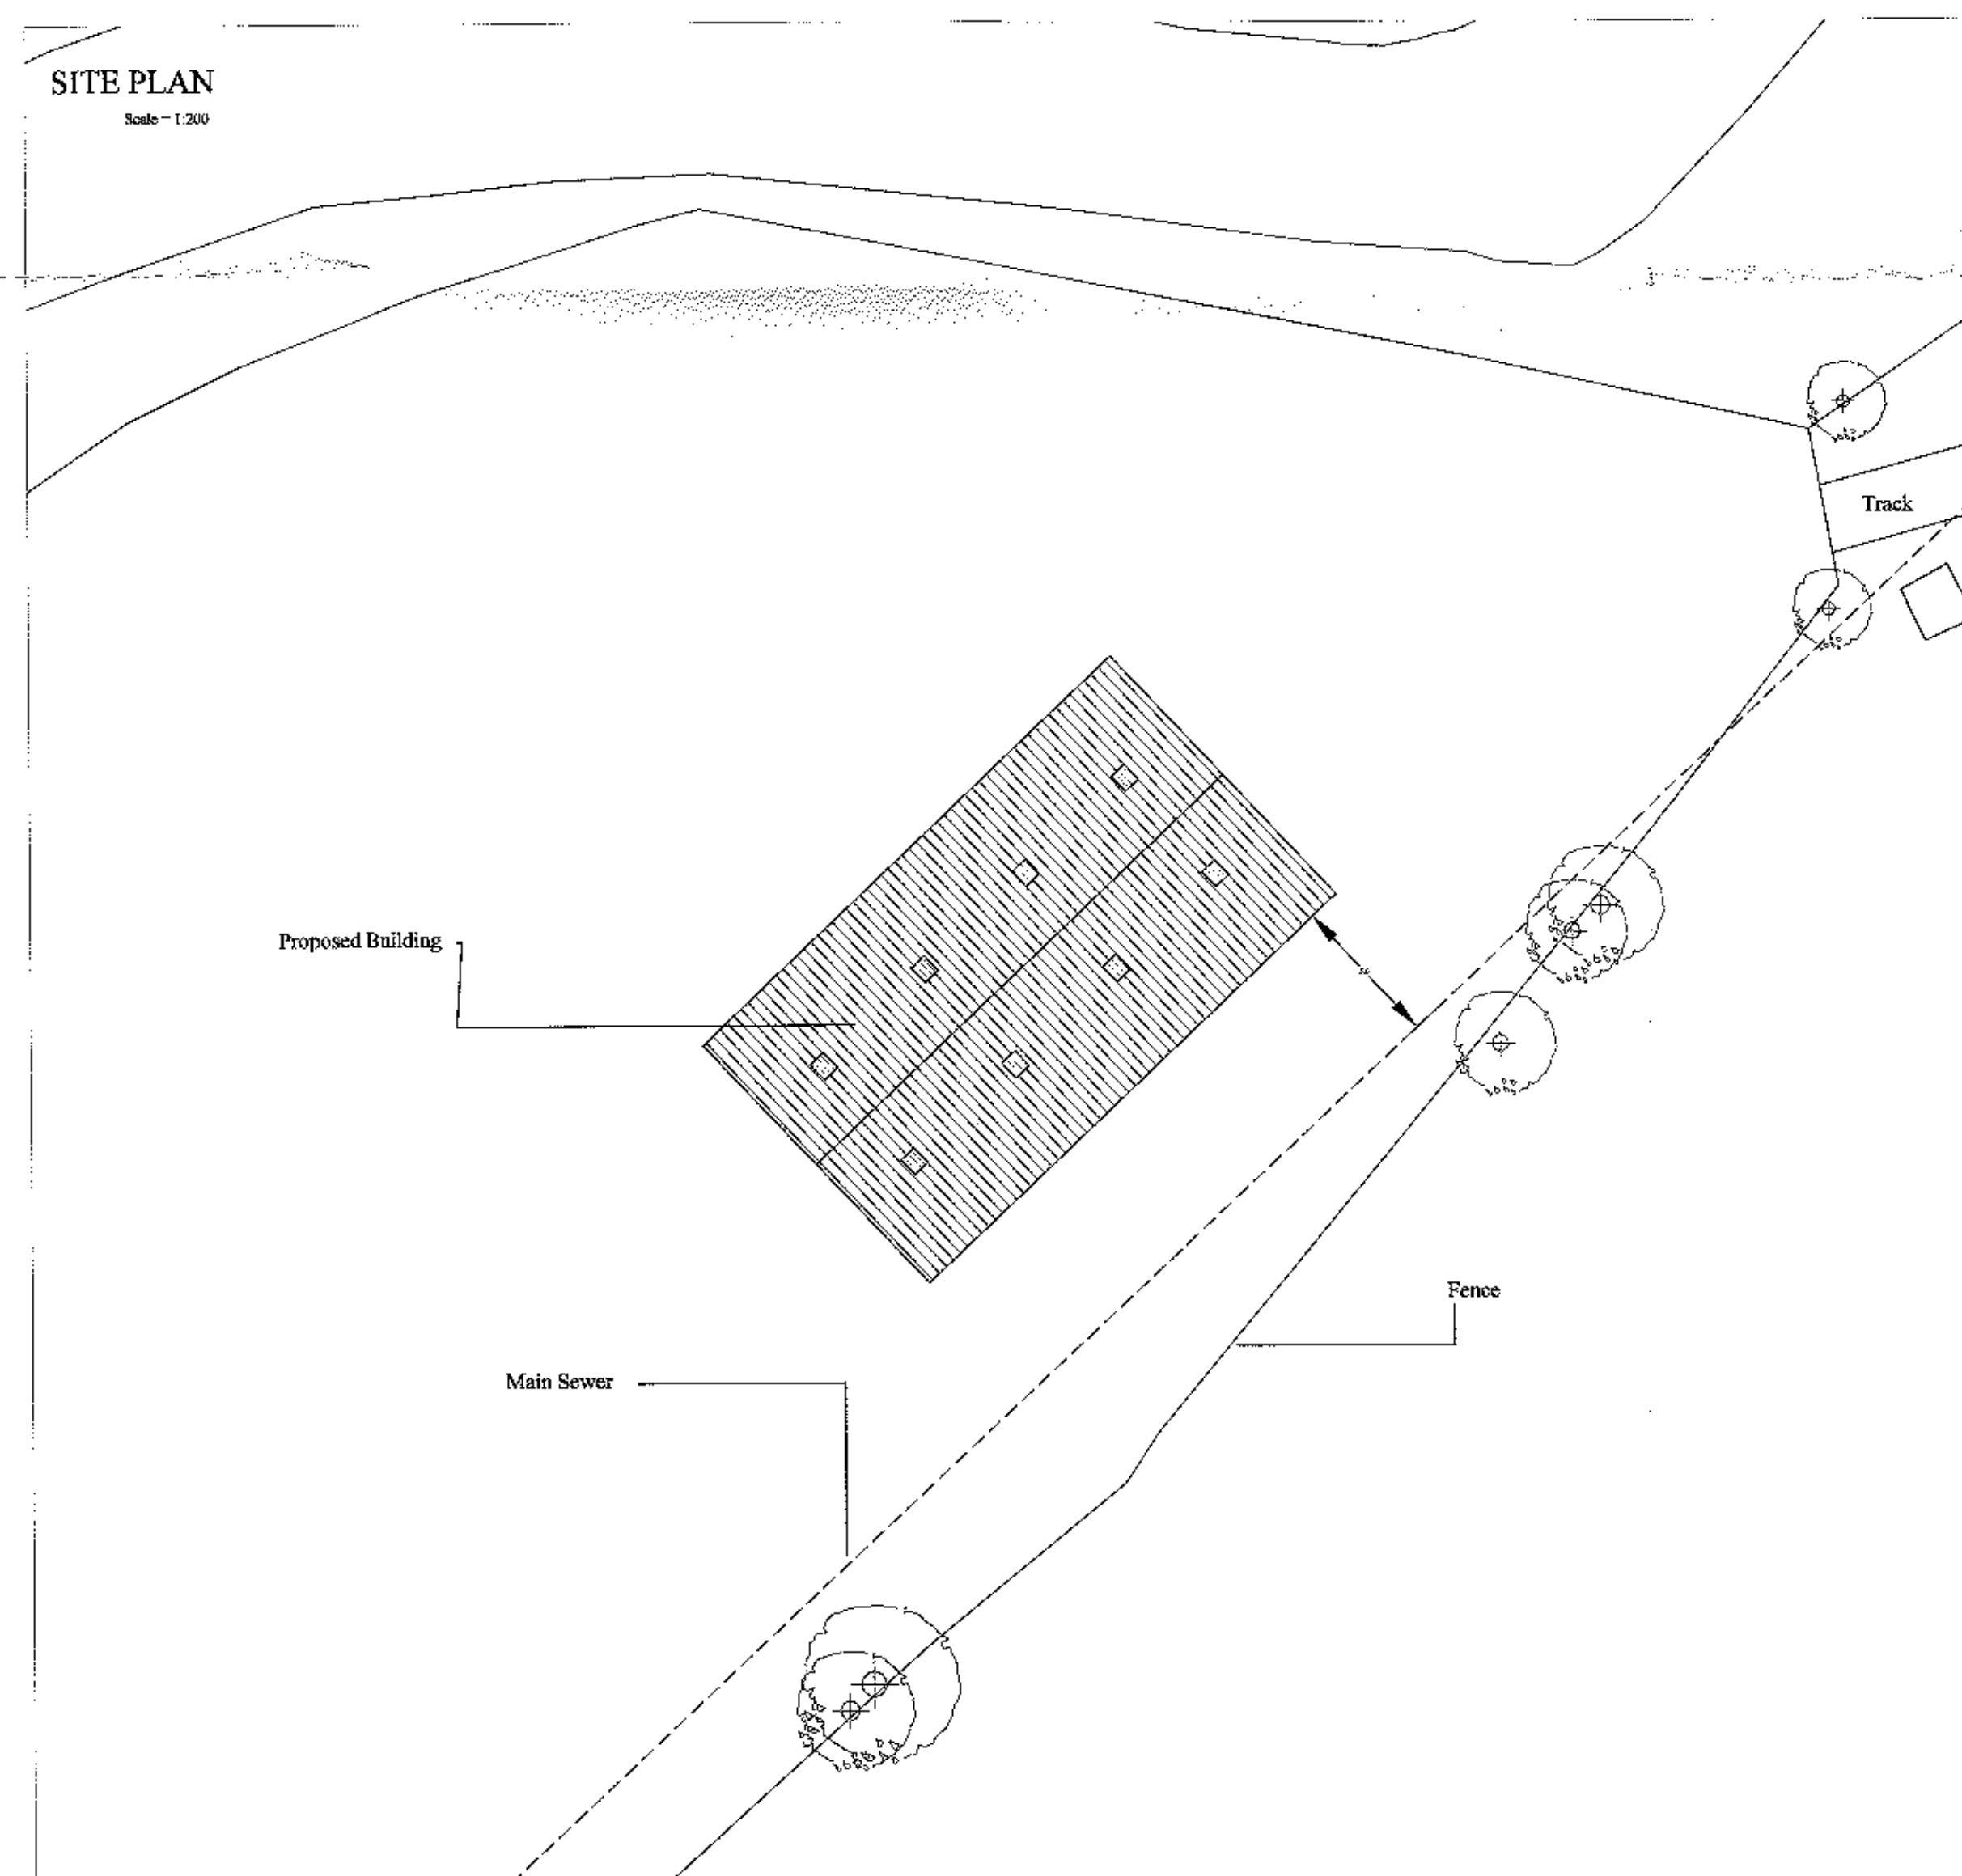

320120834P

J.HADFIELD. ENGINEERING,SURVEYING.

Springs House, Chipping, Lancashire. PR3 2GQ.
Tel 07740 929096. Fax 08708 362185

Client Details,

Mr P. VARLEY

Project Details,

PROPOSED FARM BUILDING
(For Storage of Livestock & Fodder.)

Project Address,

The OLD TREATMENT PLANT
SABDEN
Nr CLITHEROE

Project Number,
260/201

Date,
APR/12

Scale,
1:100
1:200
1:2500

By,
JH

DO NOT SCALE THIS DRAWING. CHECK ALL DIMENSIONS ON SITE

THIS DRAWING IS PREPARED BY COMPUTER. IT MAY NOT BE REPRODUCED BY ANY MEANS OR BY ANY MEANS FOR ANY PURPOSE, WITHOUT WRITTEN PERMISSION FROM J.HADFIELD, ENGINEERING,SURVEYING.