



**United Utilities Water PLC
Developer Services & Planning**
Thirlmere House
Lingley Mere Business Park
Lingley Green Avenue
Great Sankey
Warrington WA5 3LP

Telephone 01925 678307
Planning.liaison@uuplc.co.uk

Ribble Valley Borough Council
Council Officers, Church Walk
Clitheroe
BB7 2RA

Your ref: 3/2012/0834
Our ref: DC/12/4706
Date: 14-NOV-12

Dear Sir/Madam

Location: The Former Sewerage works, Sabden, Clitheroe
Proposal: Agricultural Live Stock Building

With reference to the above planning application,

This response is based on the details submitted on the planning application form.

I will have no objection to the proposal provided that the following conditions are met: -

- A public sewer crosses this site and we will not permit building over it. We will require an access strip width of 6 metres, 3 metres either side of the centre line of the sewer which is in accordance with the minimum distances specified in the current issue of "Sewers for Adoption", for maintenance or replacement.

A separate metered supply to each unit will be required at the applicant's expense and all internal pipework must comply with current water supply (water fittings) regulations 1999.

Should this planning application be approved, the applicant should contact our Service Enquiries on 0845 7462200 regarding connection to the water mains/public sewers.

United Utilities offer a fully supported mapping service at a modest cost for our water mains and sewerage assets. This is a service, which is constantly updated by our Property Searches Team (Tel No: 0870 7510101). It is the applicant's responsibility to demonstrate the exact relationship between any assets that may cross the site and any proposed development


Please note, due to the public sewer transfer, not all sewers are currently shown on the statutory sewer records, if a sewer is discovered during construction, please contact a Building Control Body to discuss the matter further.

Yours Faithfully,

Daniel McDermott
Developer Services & Asset Protection
United Utilities

Scale 1: 1428.0

Sewers

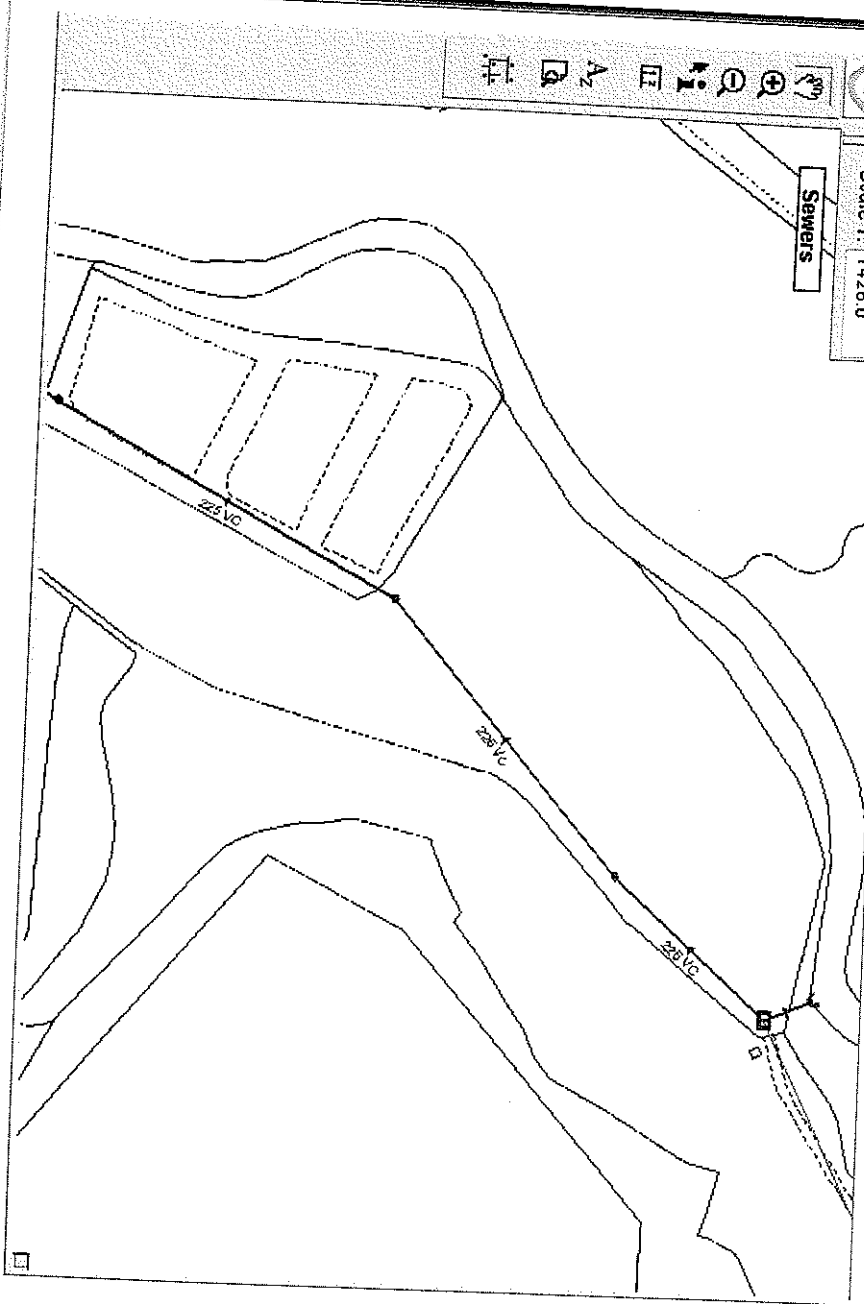

United Utilities
Pipe Asset Register

The plan is based upon the Ordnance Survey Map with the sanction of the Controller of H.M. Stationery Office. Crown and United Utilities copyrights are reserved. Unauthorised reproduction will infringe these copyrights.

Printing Map View... please wait

MapPage

Planning - Info - M...

Local Control Centre...

Gazetteers - Window...

MapPage - Windows...

Internet


Document - Microso...

100%

14:46

Scale 1: 714.0

Sewers

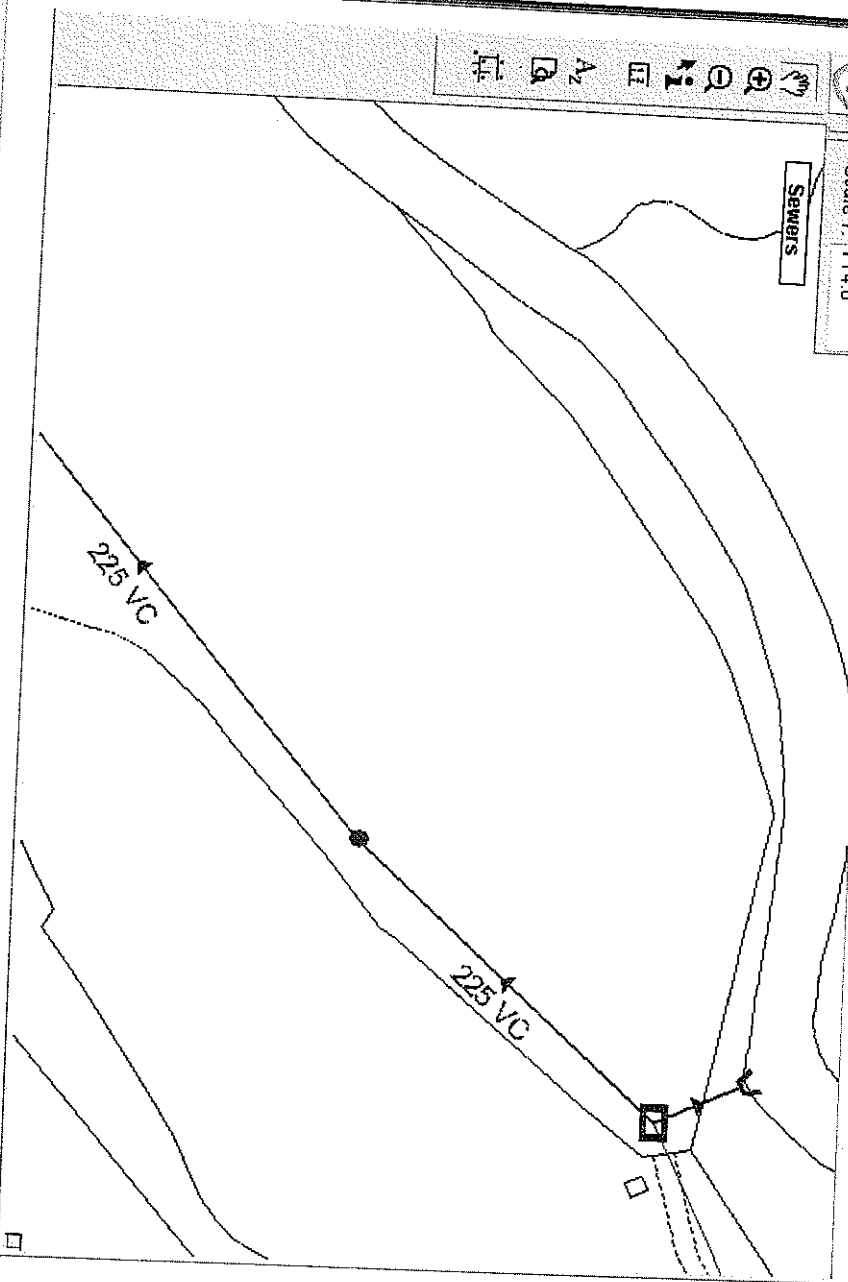

United Utilities
Pipe Asset Register

The plan is based upon the Ordnance Survey Map with the sanction of the Controller of HM Stationery Office. Crown and United Utilities copyrights are reserved. Unauthorised reproduction will infringe these copyrights.

Printing Map View...please wait

Start

planning - Jibox - M...


Isdu Control Centre...

Gazetteers - Window...

MapPage - Windows ...

Document - Microsoft...

100%

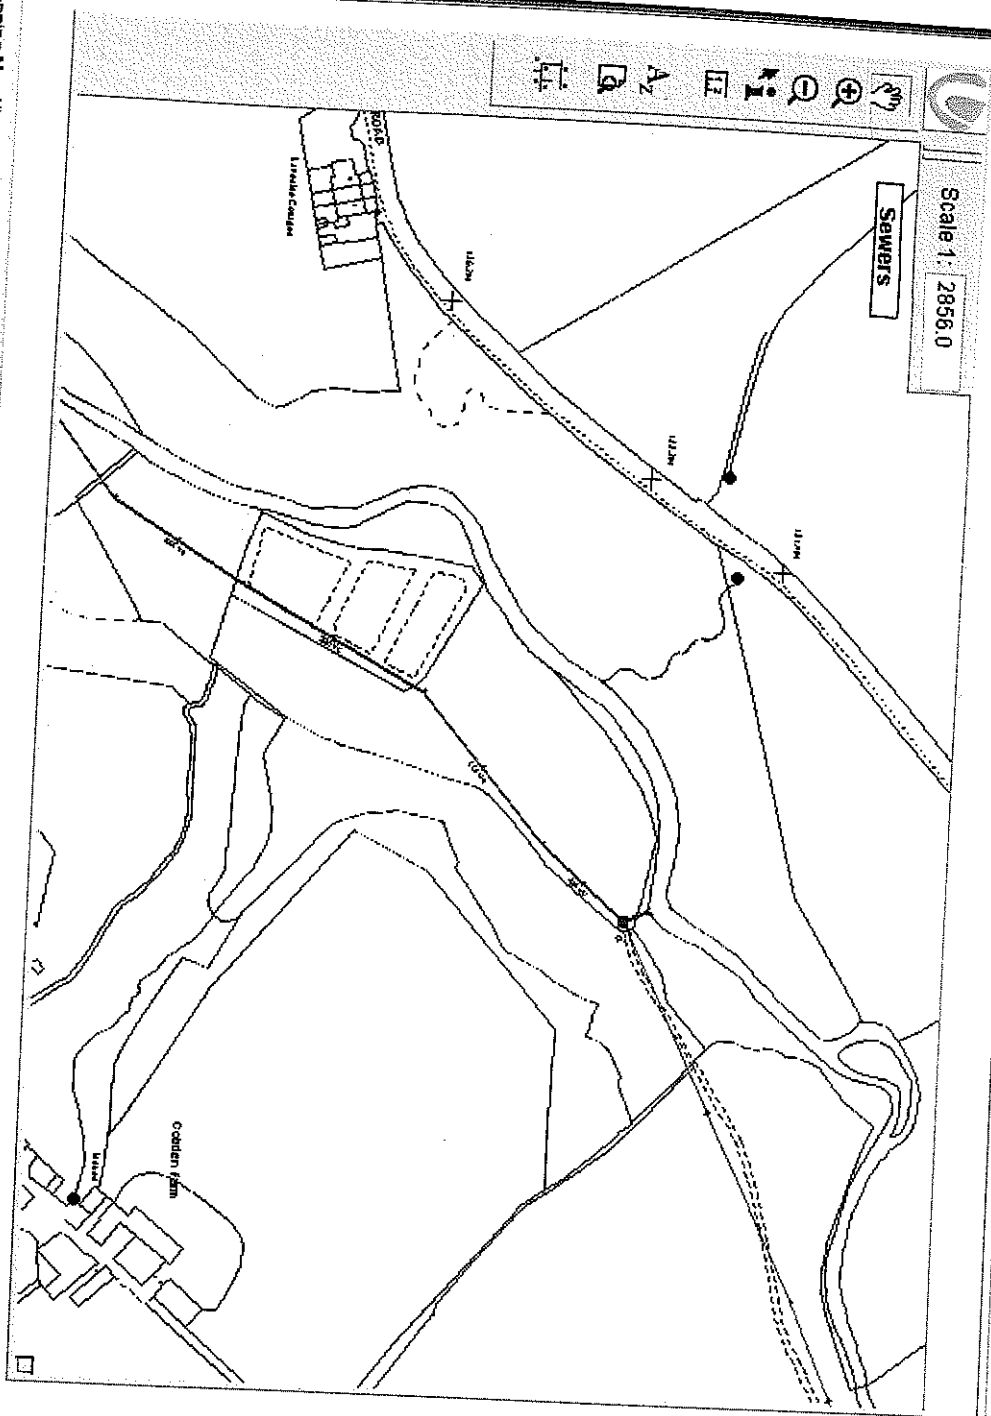

United Utilities
Pipe Asset Register

The plan is based upon the Ordnance Survey Map with the sanction of the Controller of His Majesty's Stationery Office. Crown and United Utilities copyrights are reserved. Unauthorised reproduction will infringe these copyrights.

Planning Map View... please wait

start

Planning - Inbox - Mic...
Jade Control Centre...
Gazetteers - Window...
MapPage - Windows I...
Internet

100%

14:45