



BLUE
BIRD
DESIGN

320120835P

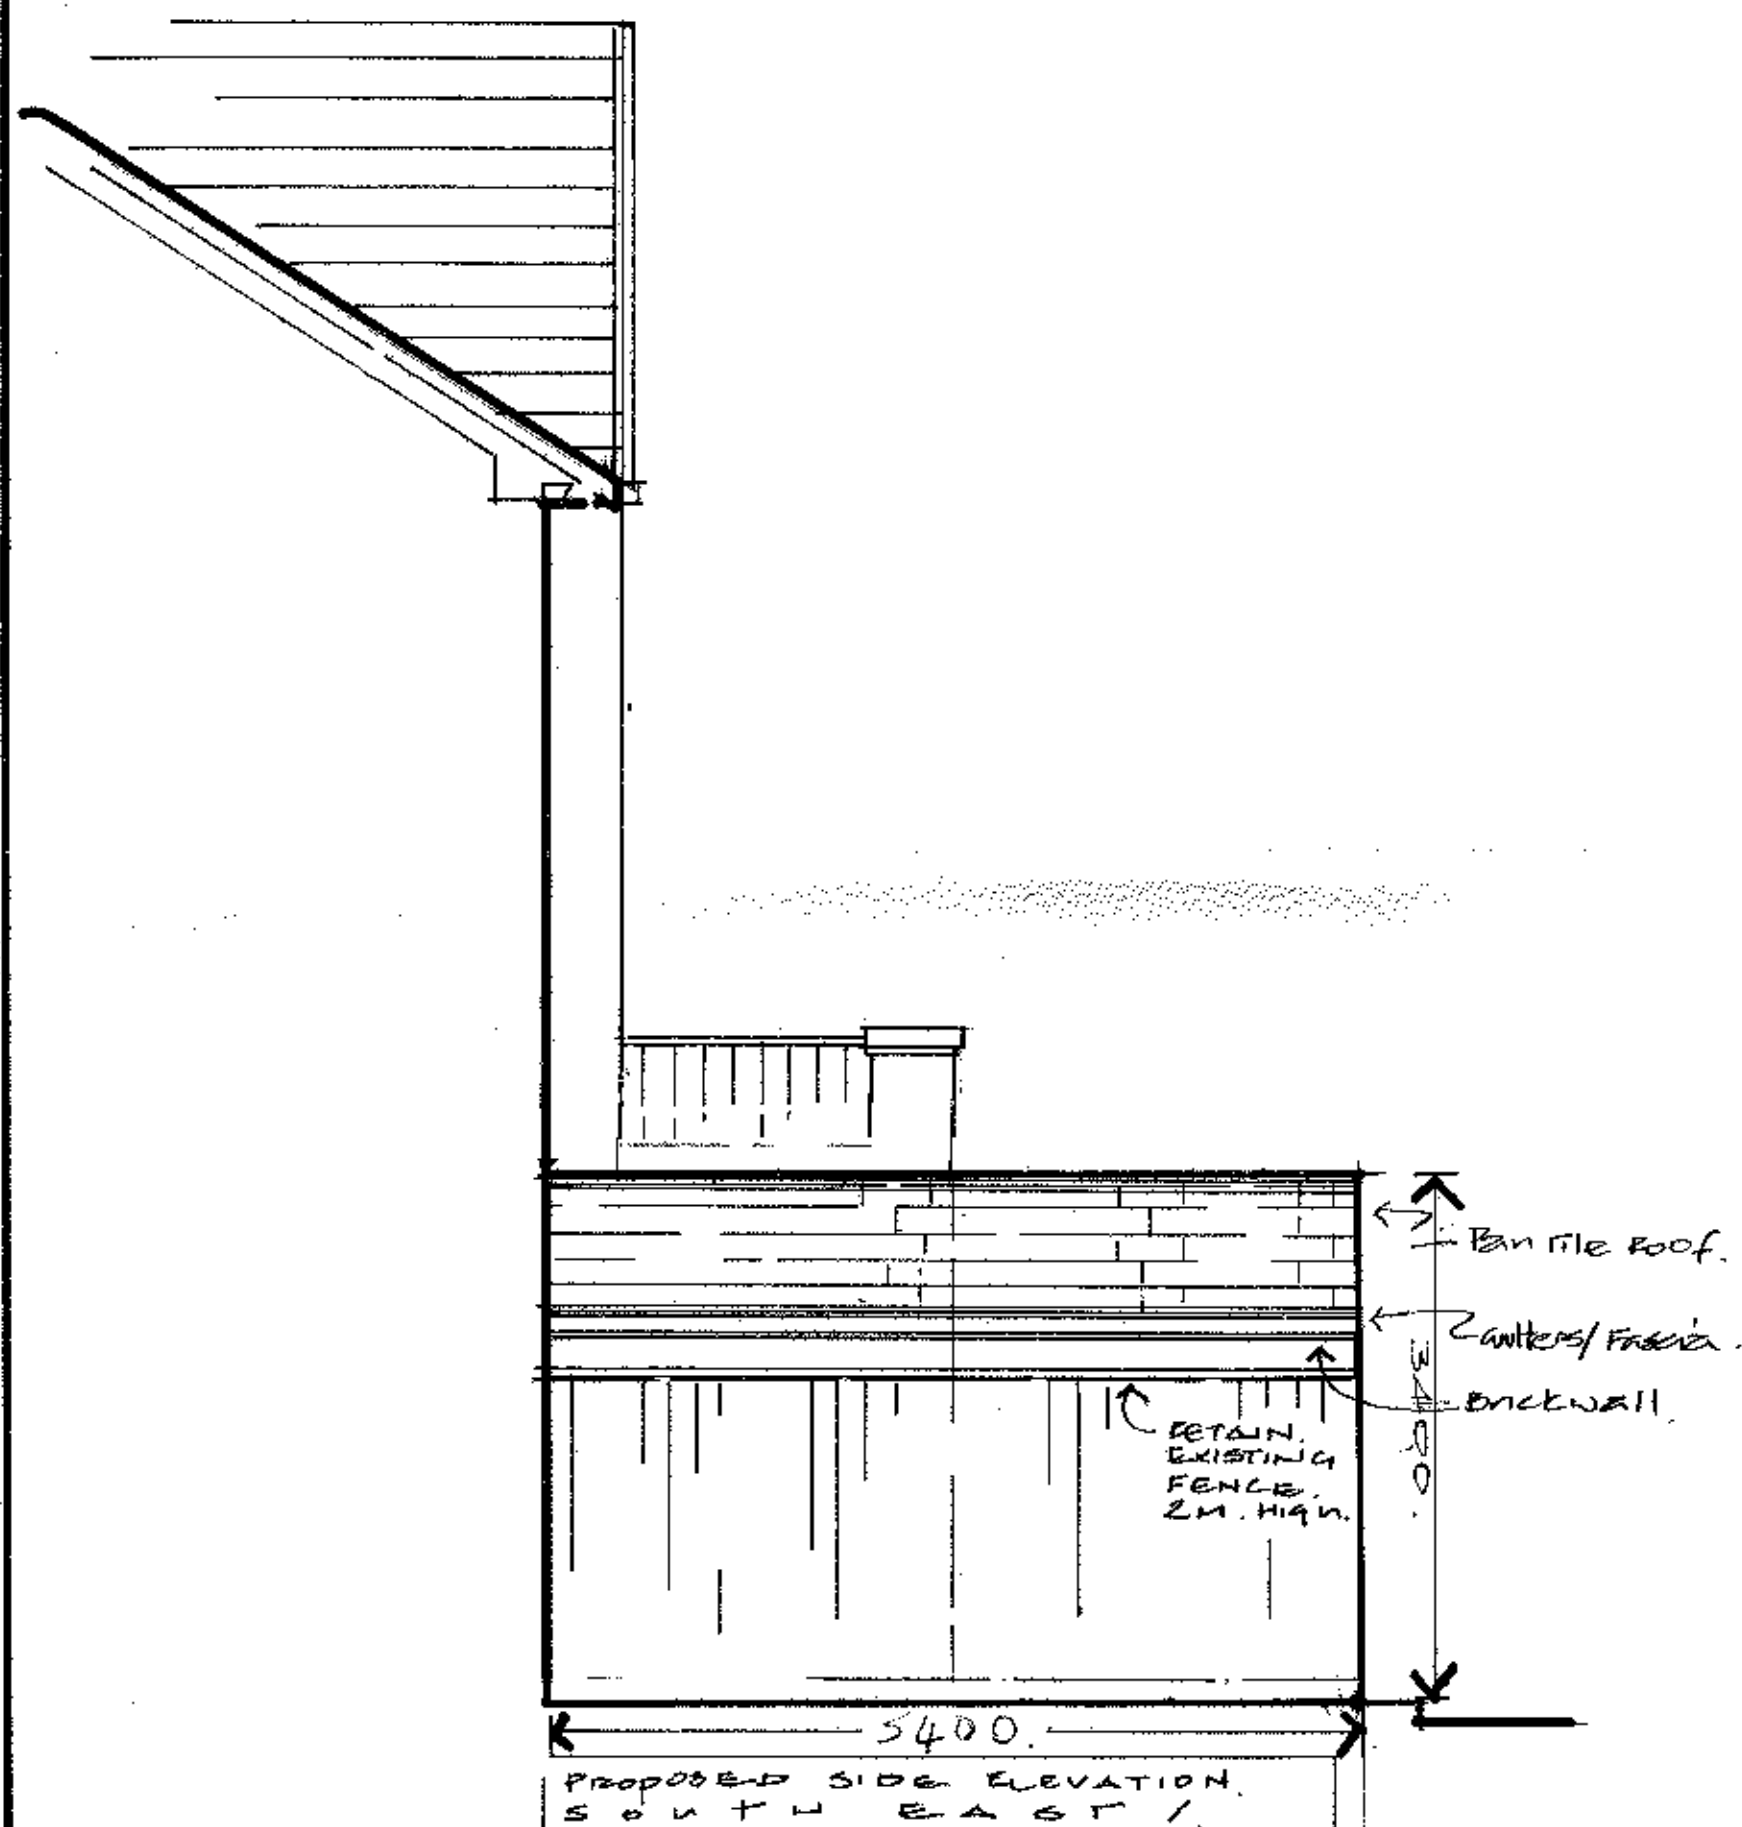

1:50 @ A2.

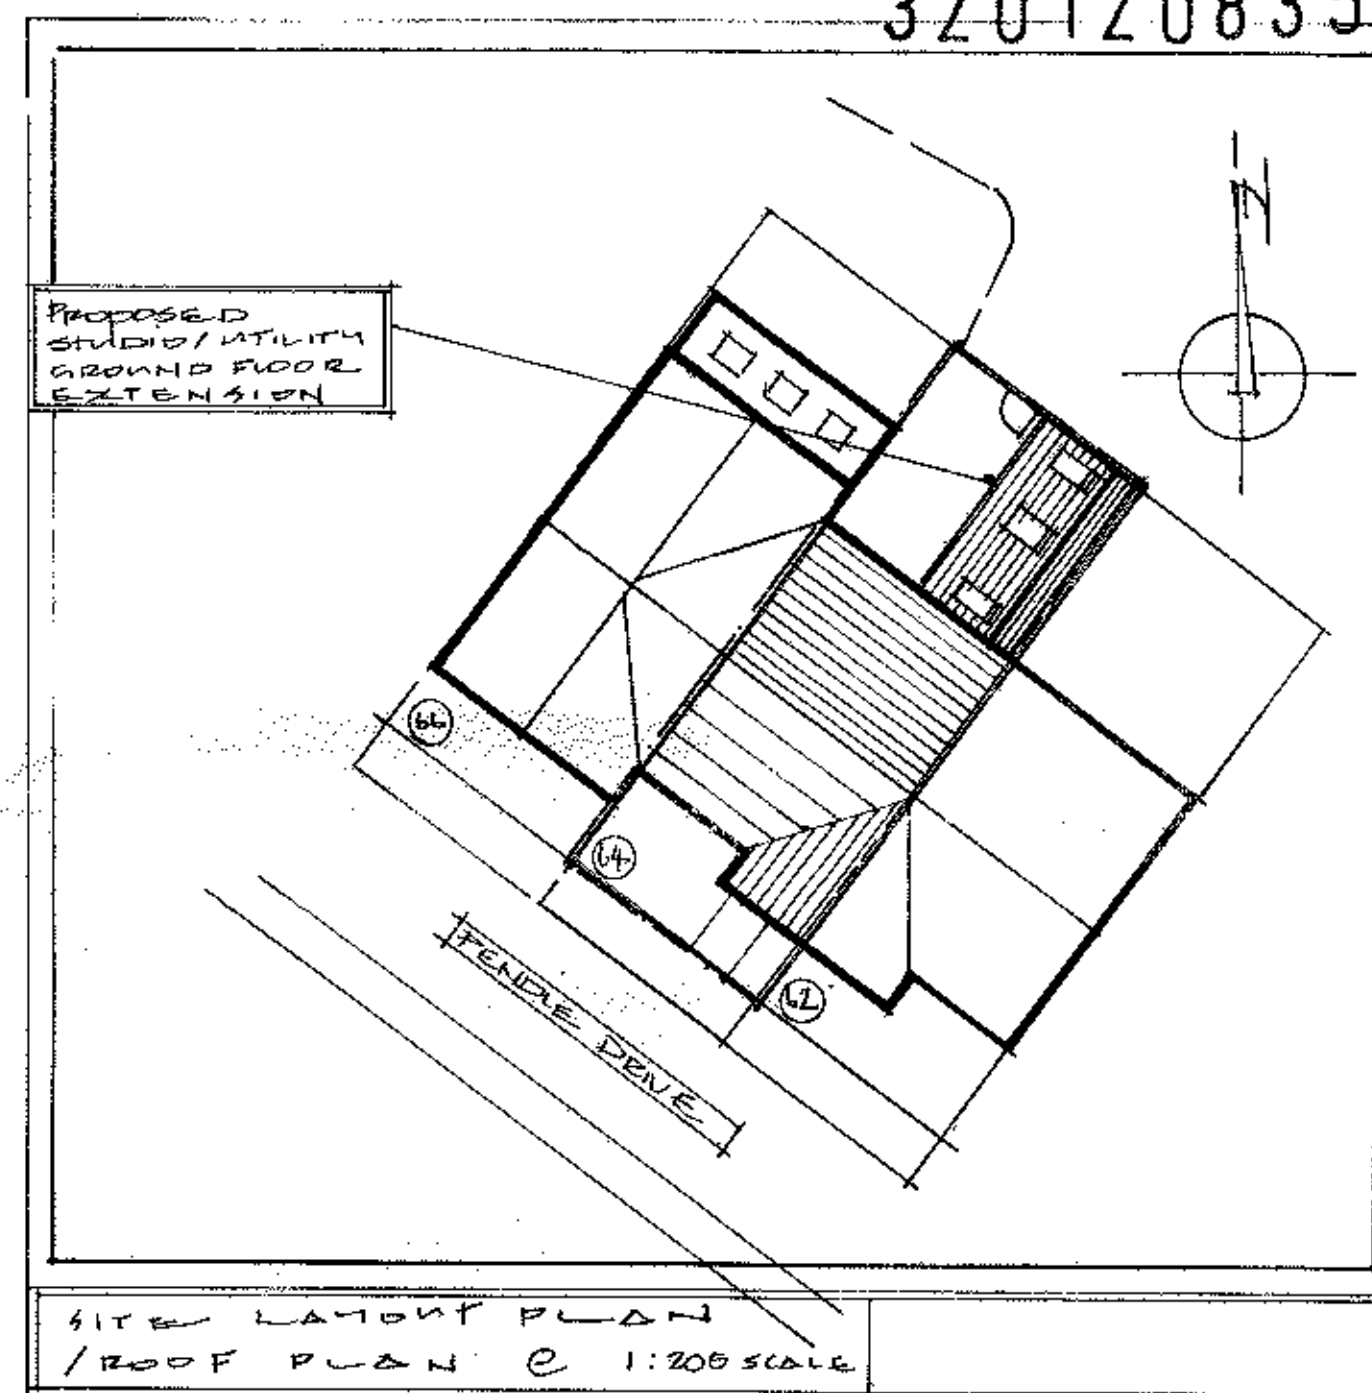

AMENDED PLANS RECEIVED
DATE 20/8/12

Drawing Issue Register				No: 1	
Drawing No.	Date:	Drawing	Revision	Date:	
ALL. LB 18.7.12.		PROPOSED SIDE ELEVATION	B.	28.7.12	
		1:50 @ A2			
		SITE LAYOUT	1		
		1:200 @ A2			

ANDREW HARDING-HILL
BA (Hons) BArch RIBA
ARCHITECT
1 WANLASS VILLAS
SALTERFORTH LANE
SALTERFORTH
LANCASHIRE
BB18 5SR
Tel/Fax. 01282 813779

BLUE
BIRD
DESIGN