

FENDLE DRIVE ->

AMENDED PLANS RECEIVED

DATE 20/9/12


BLUE  
BIRD  
DESIGN

320120835P

Client: MR & MRS CARR  
PROPOSED STUDIO / UTILITY  
EXTENSION. GROUND FLOOR  
REAR GARDEN AREA  
Site:  
NO 64 FENDLE DRIVE,  
WHALLEY LANE,  
BB7 9JT.  
Job no: ALC 1. Date: JUL 12/12

|                    |                                                        |                |
|--------------------|--------------------------------------------------------|----------------|
| Distribution       | DEG N/A ALC 5B / JULY 2012                             | Date           |
| Client             | ✓ REVISION ALC 1. P. 1. UTILITY 515E + 1000P. REVISION |                |
| Contractor         |                                                        | 'C.V.' 20.9.12 |
| Planning Authority | ✓ PLANNING APPLICATION                                 | 18.7.12.       |

PROPOSED GROUND FLOOR  
STUDIO / UTILITY EXTENSION

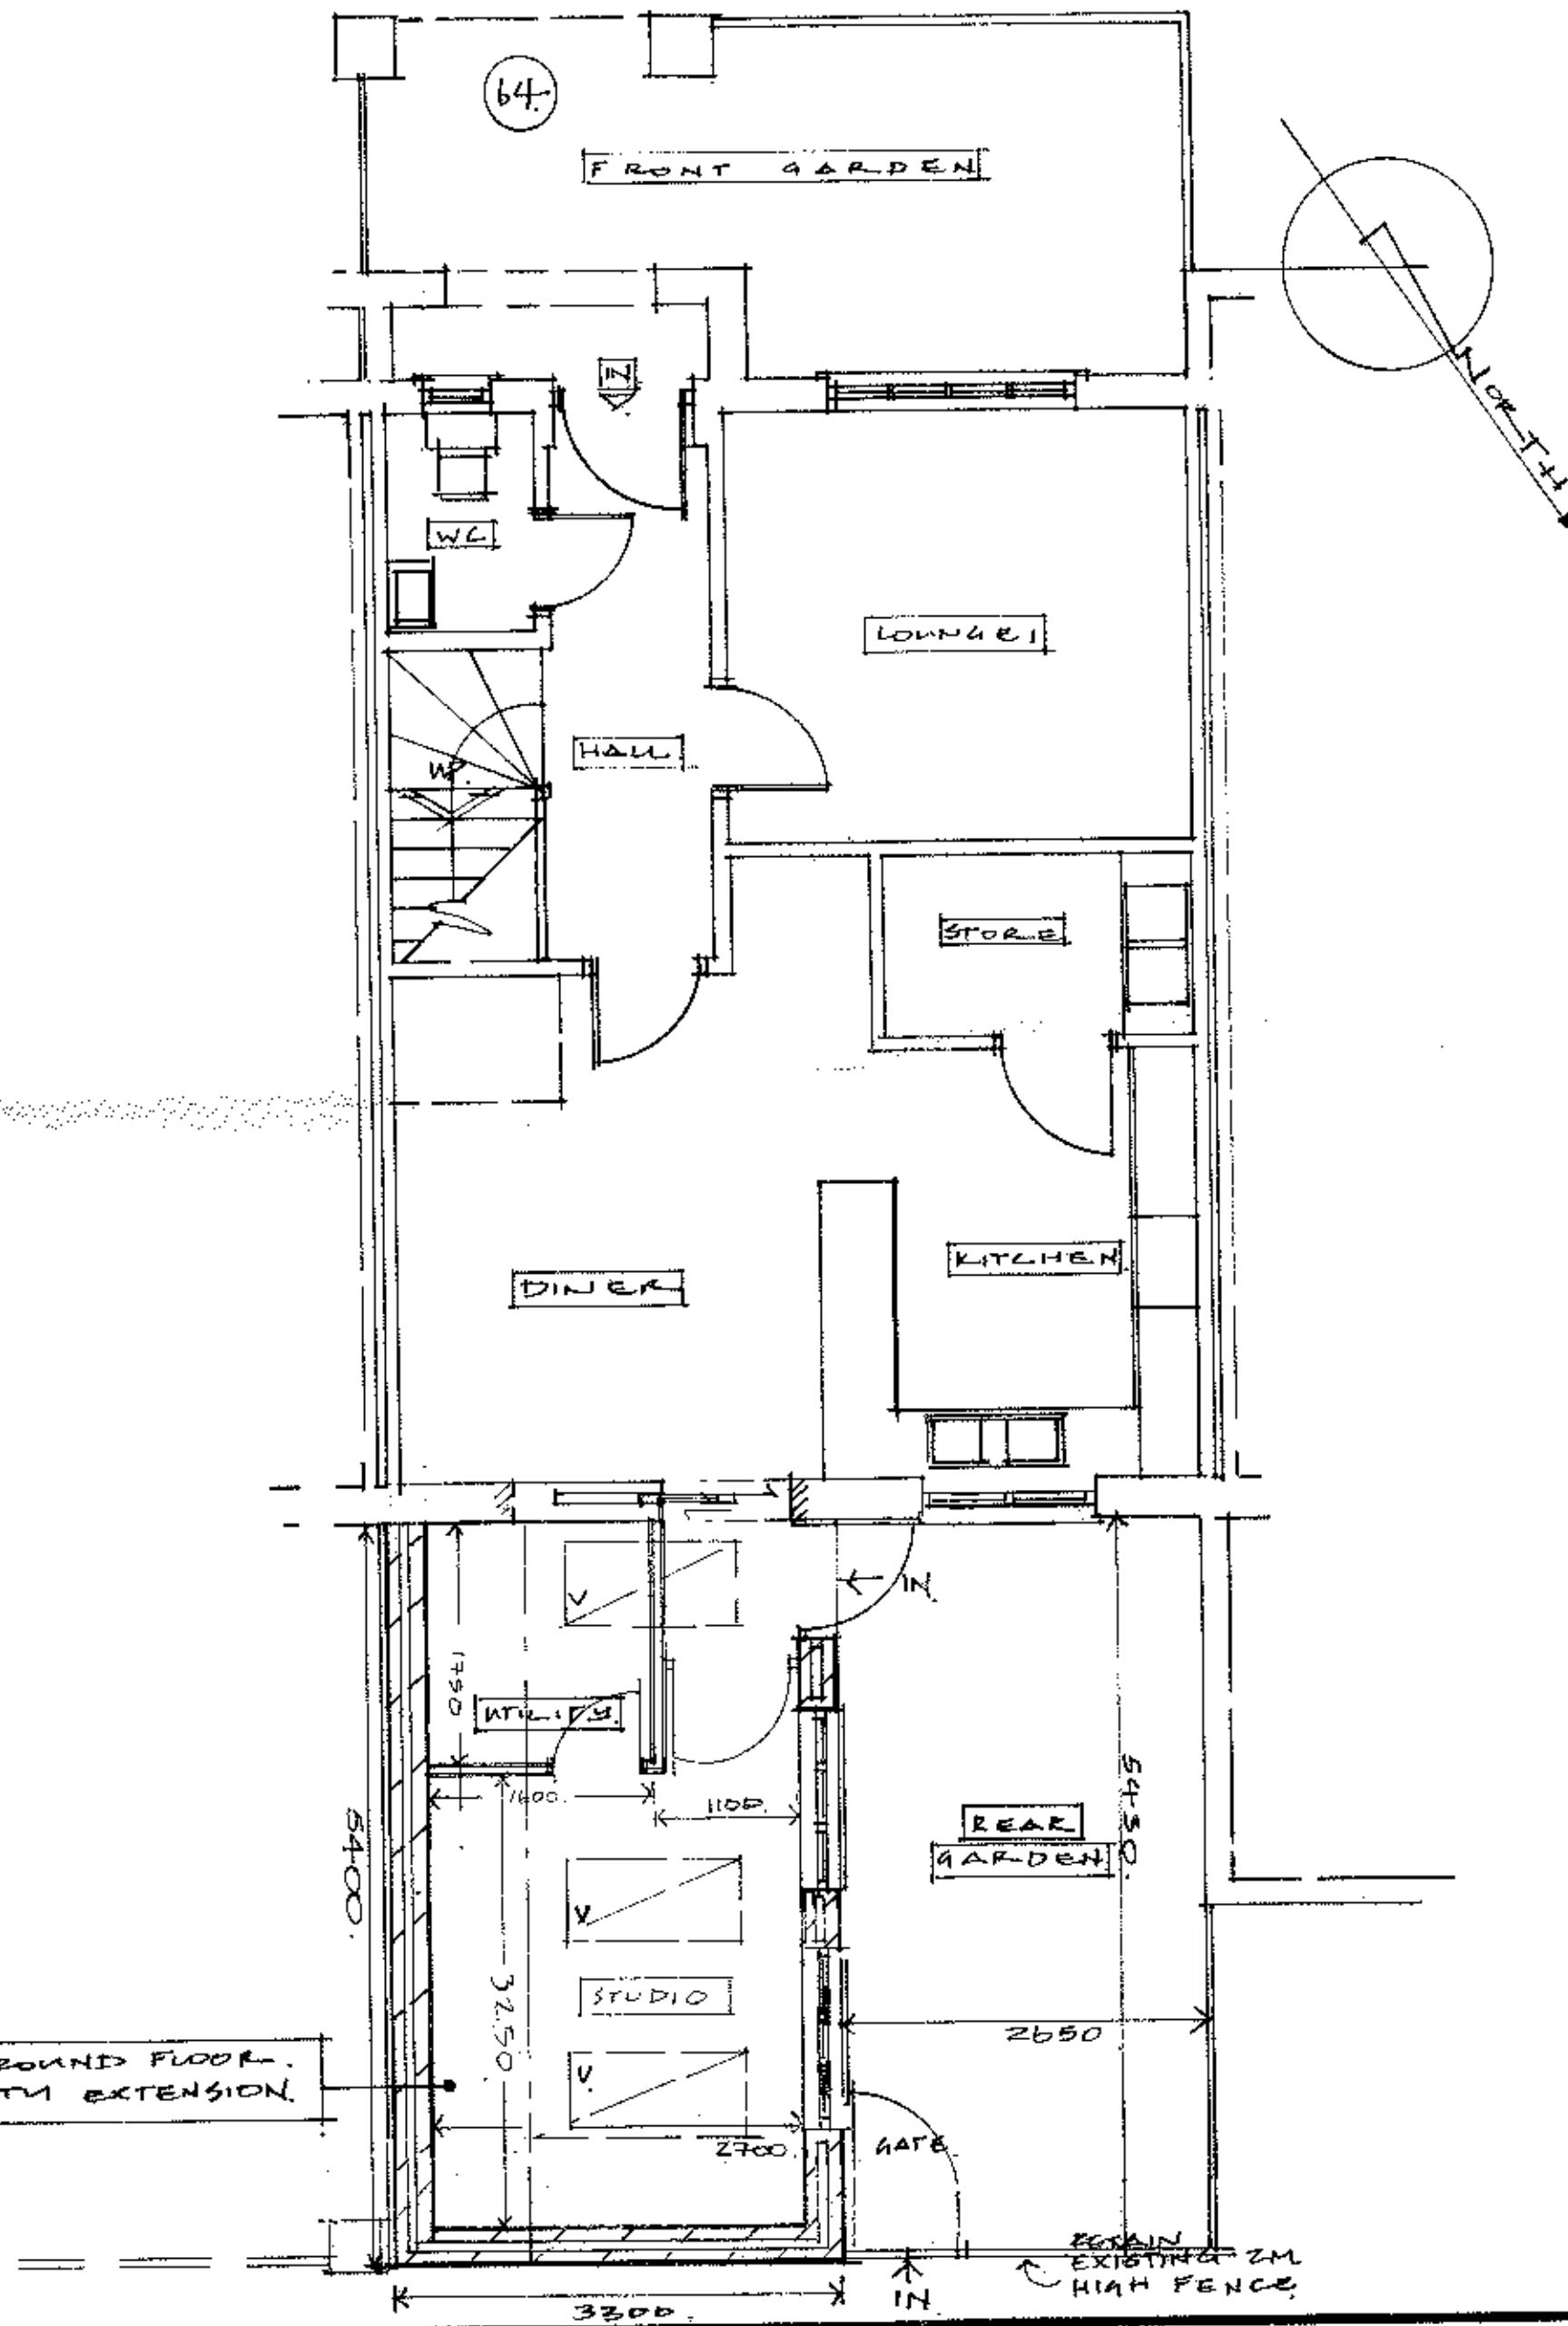

ANDREW HARDING-HILL  
BA (Hons) BArch RIBA  
ARCHITECT  
1 WANLASS VILLAS  
SALTERFORTH LANE  
SALTERFORTH  
LANCASHIRE  
BB18 5SR  
Tel/Fax. 01282 813779