
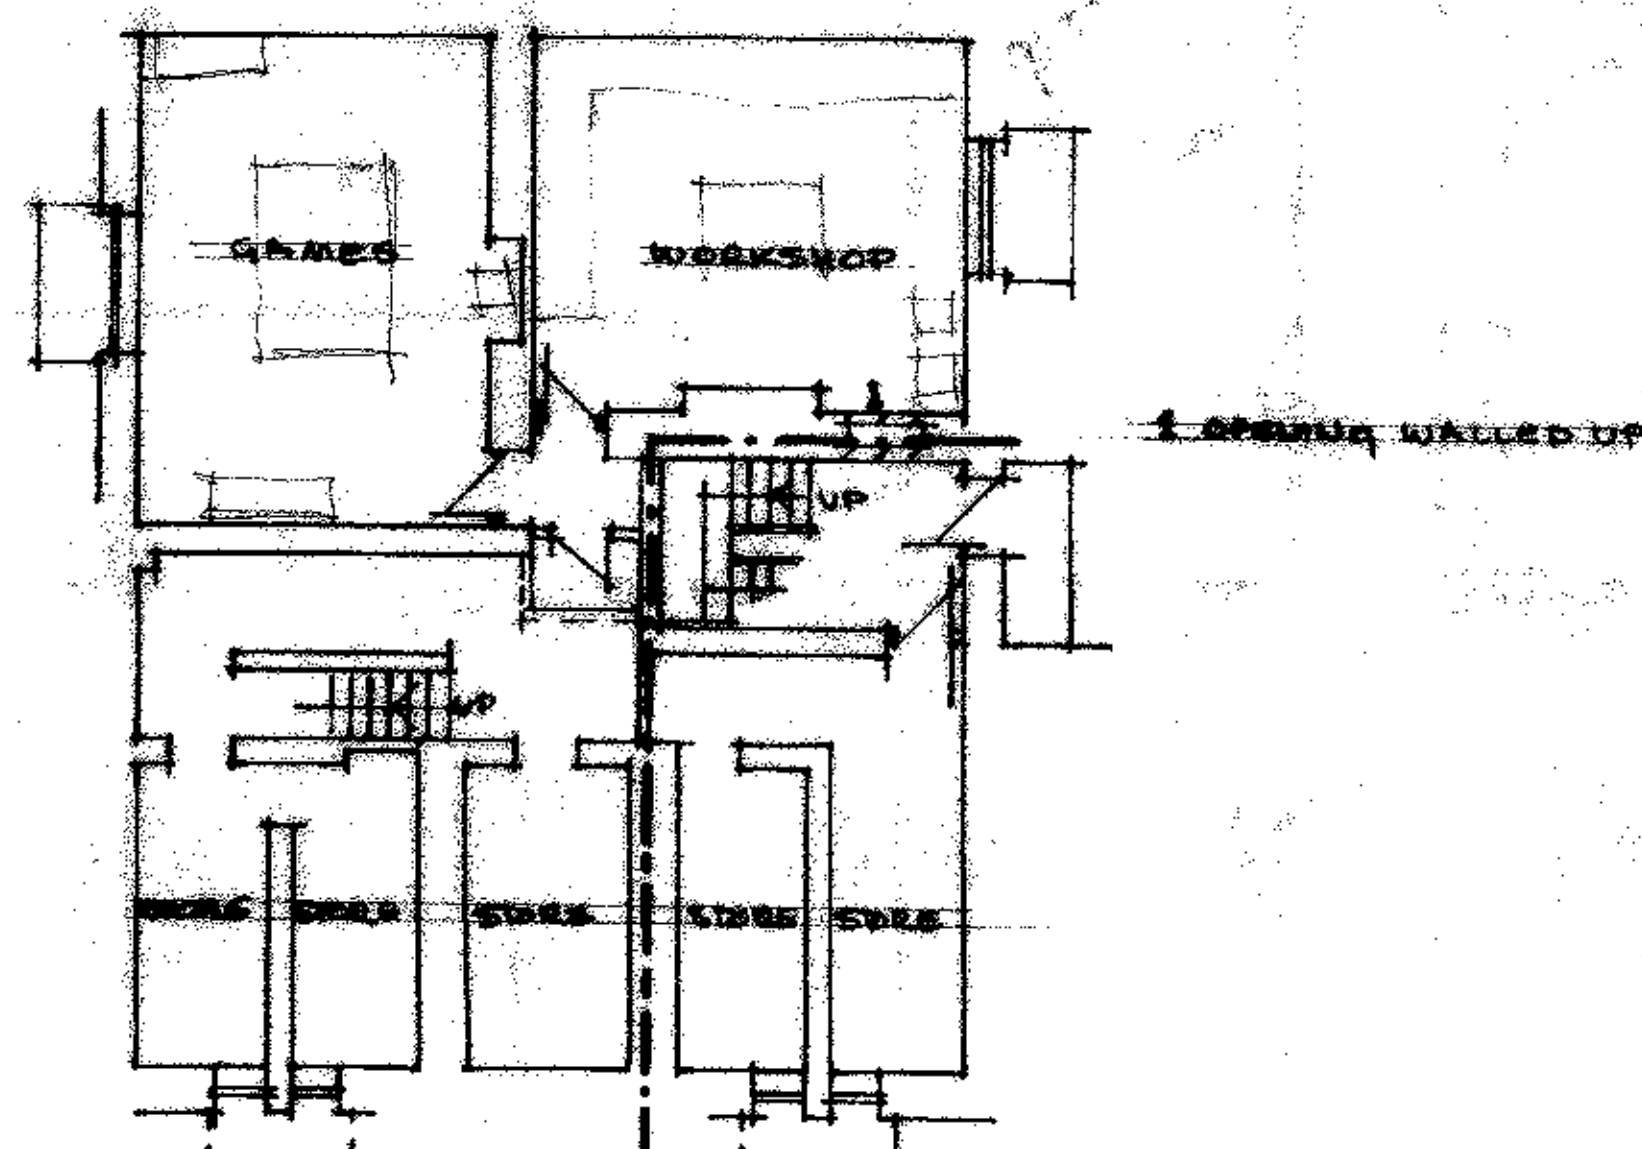
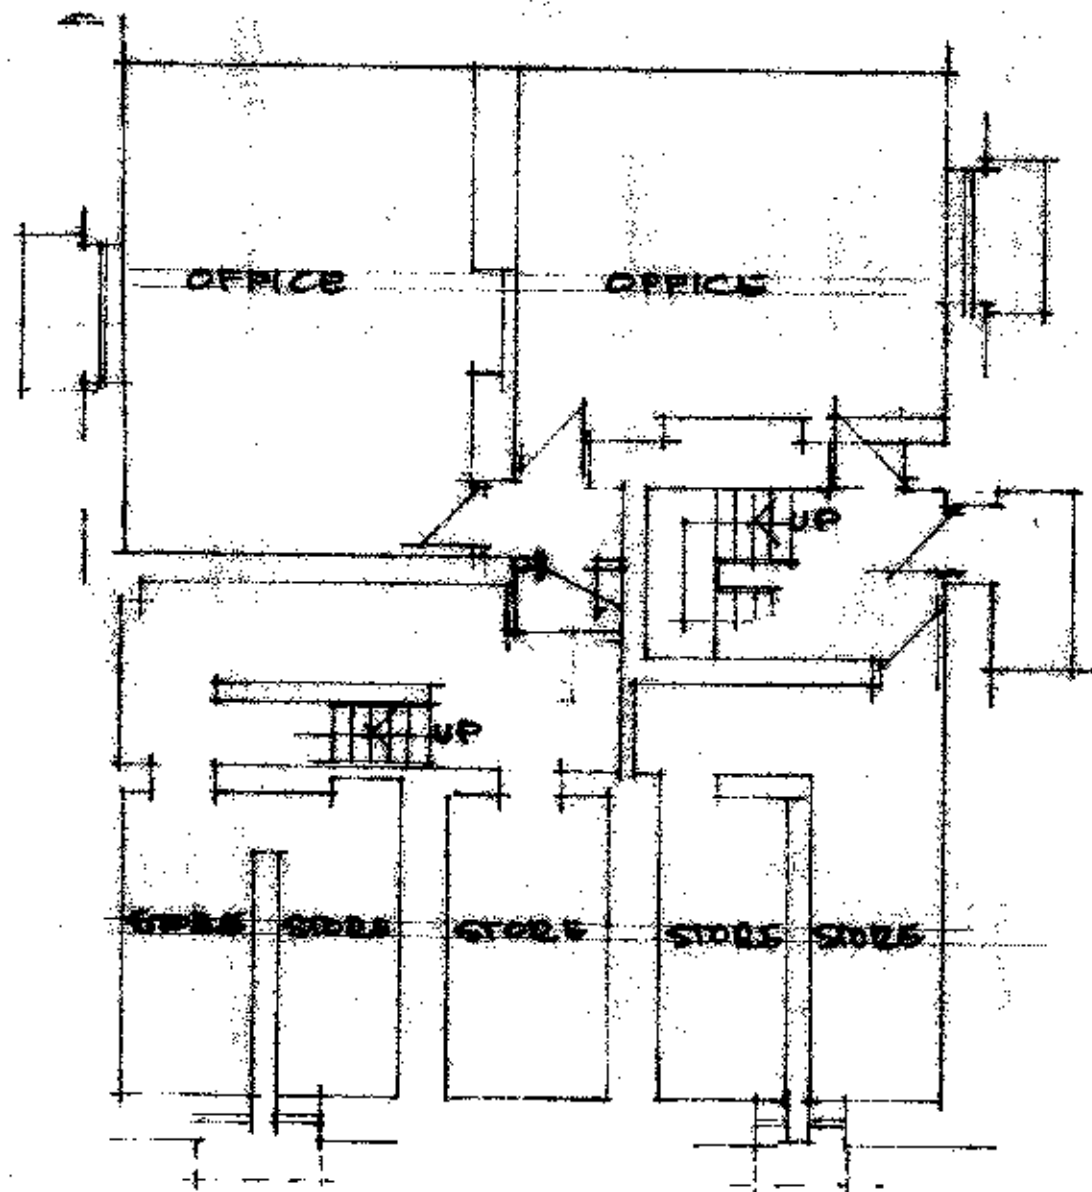
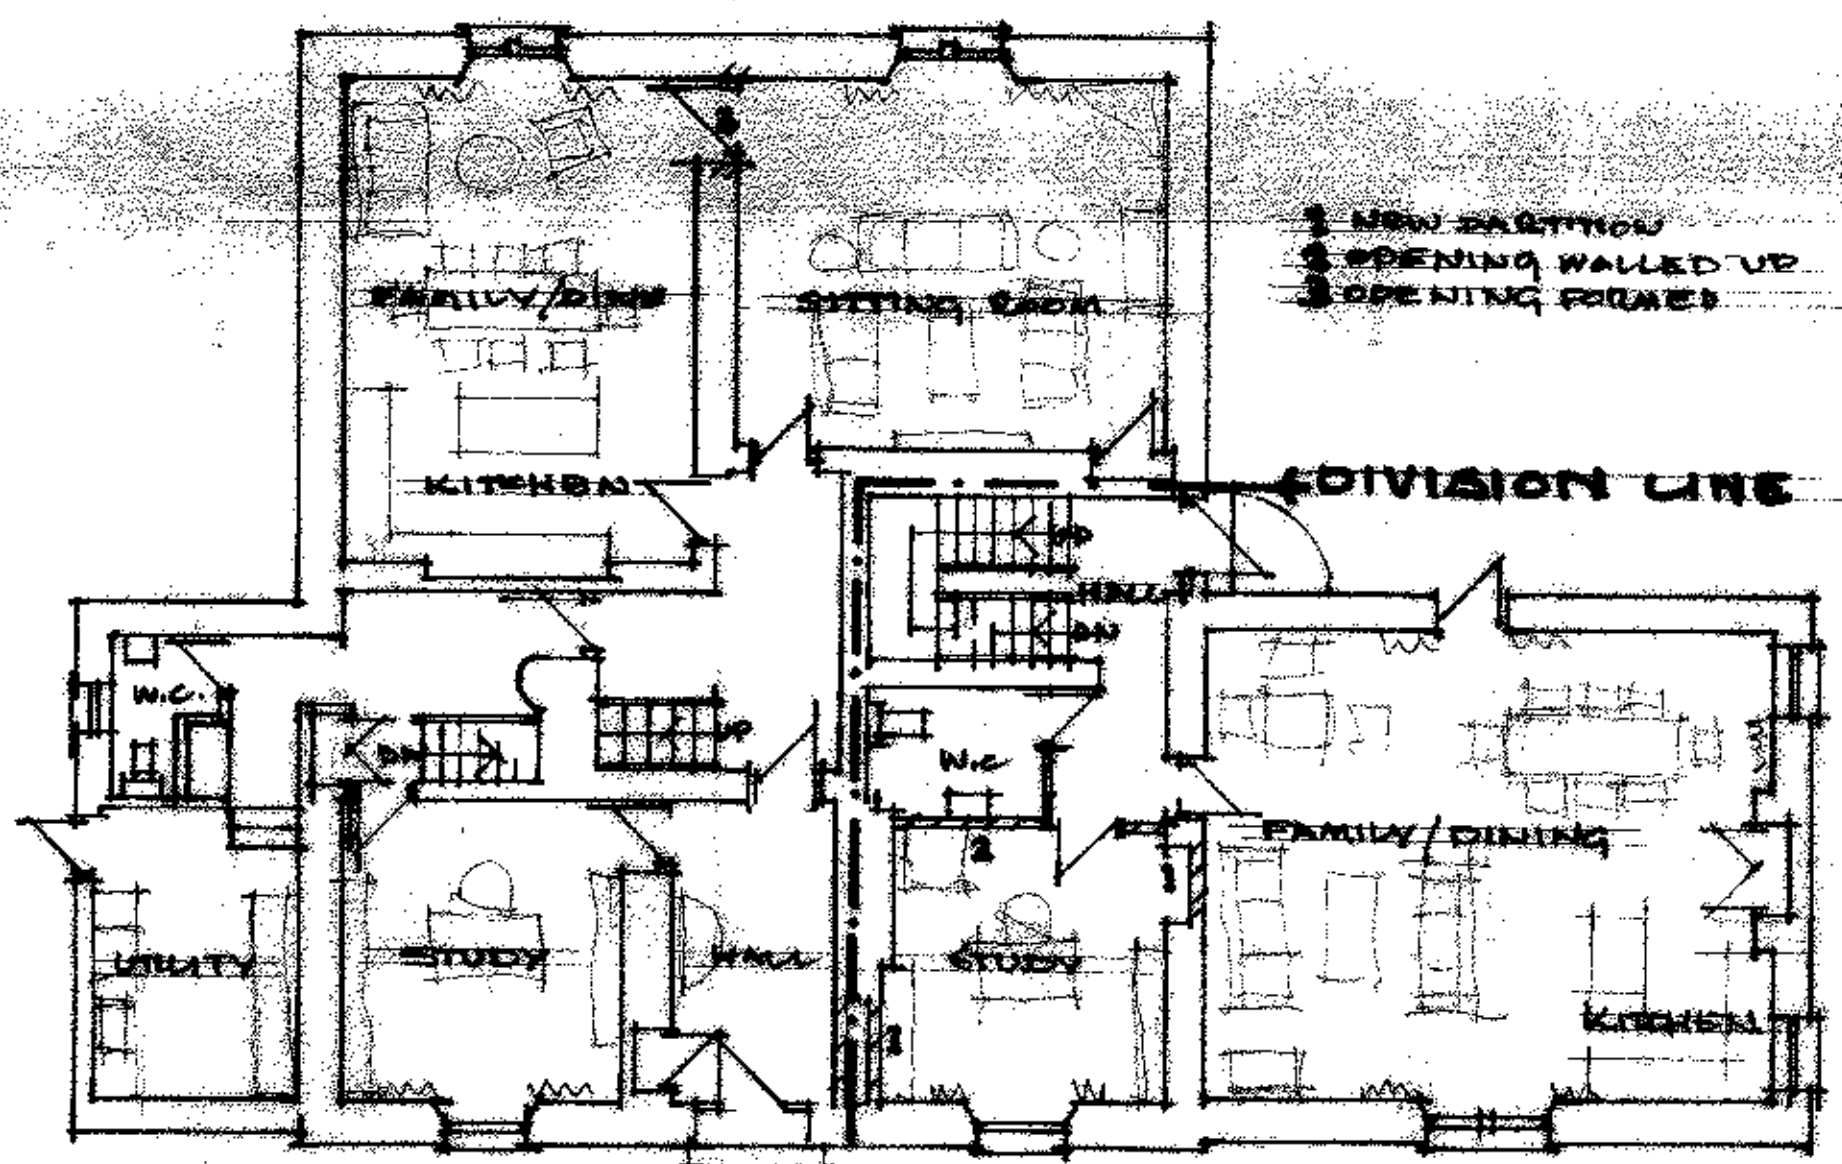
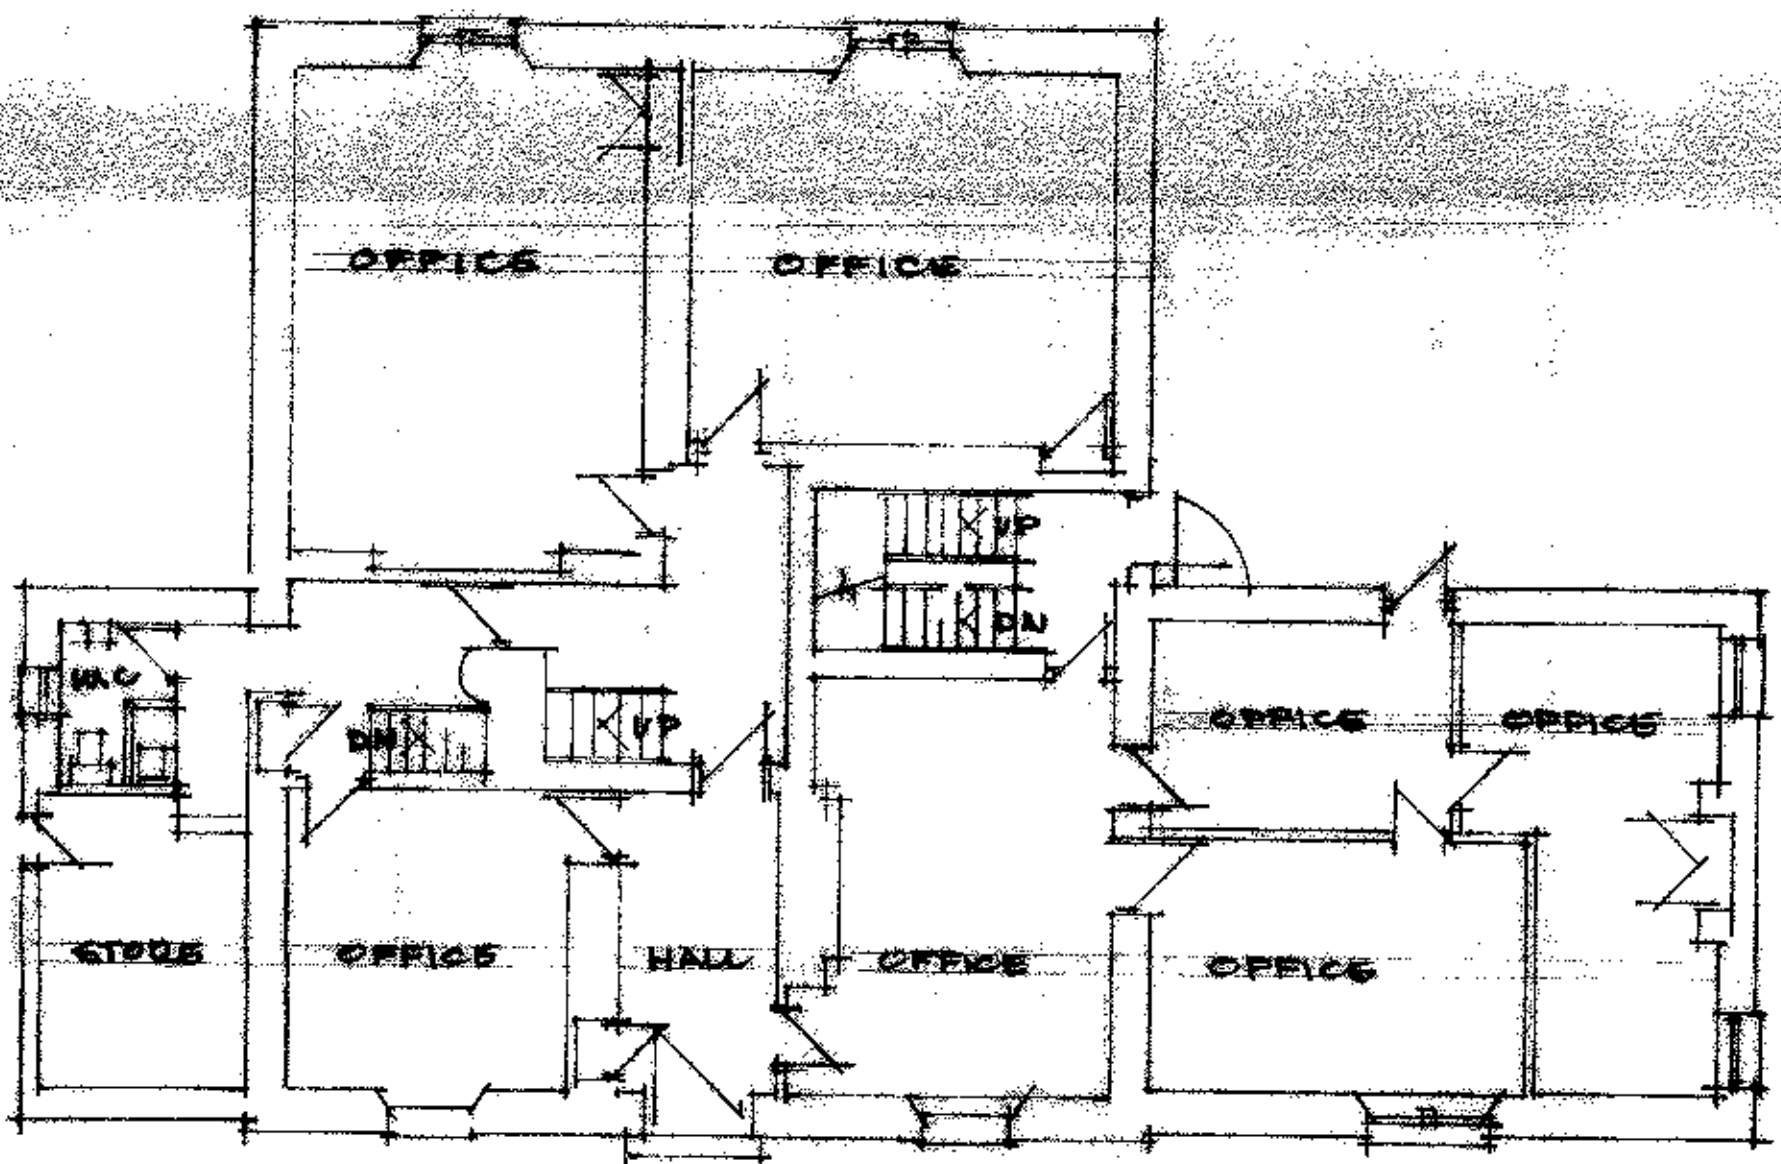
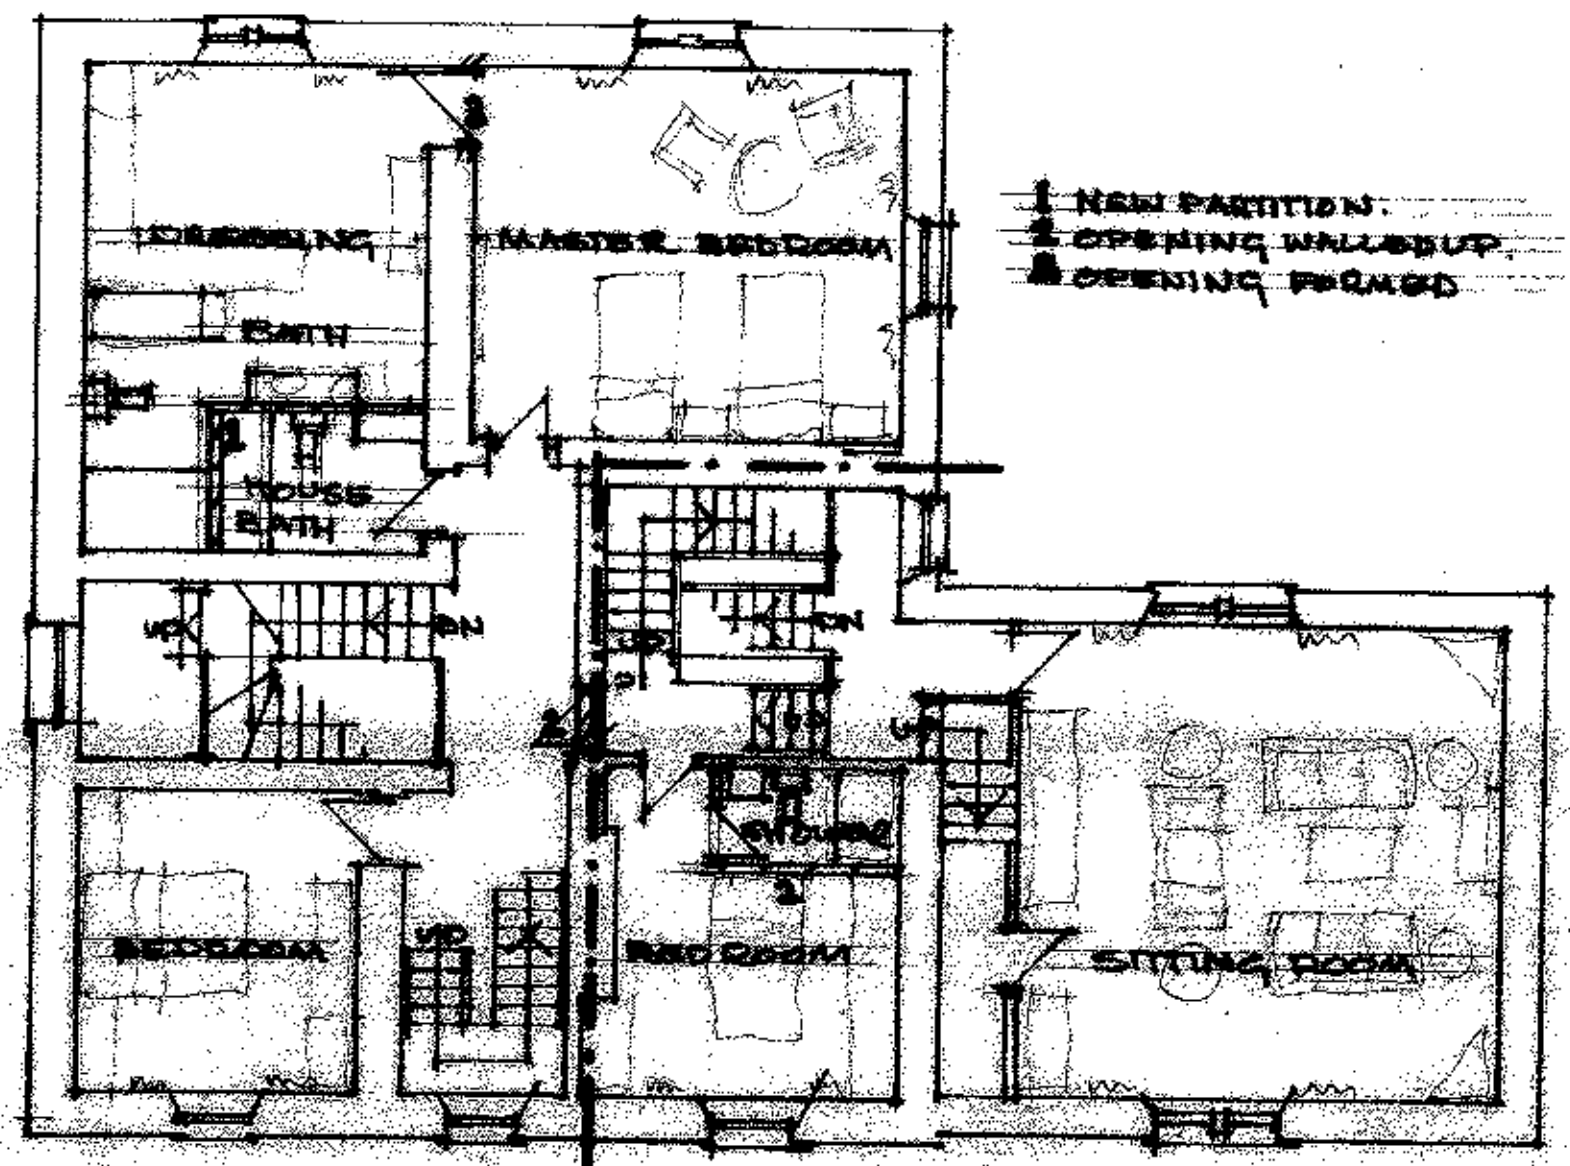
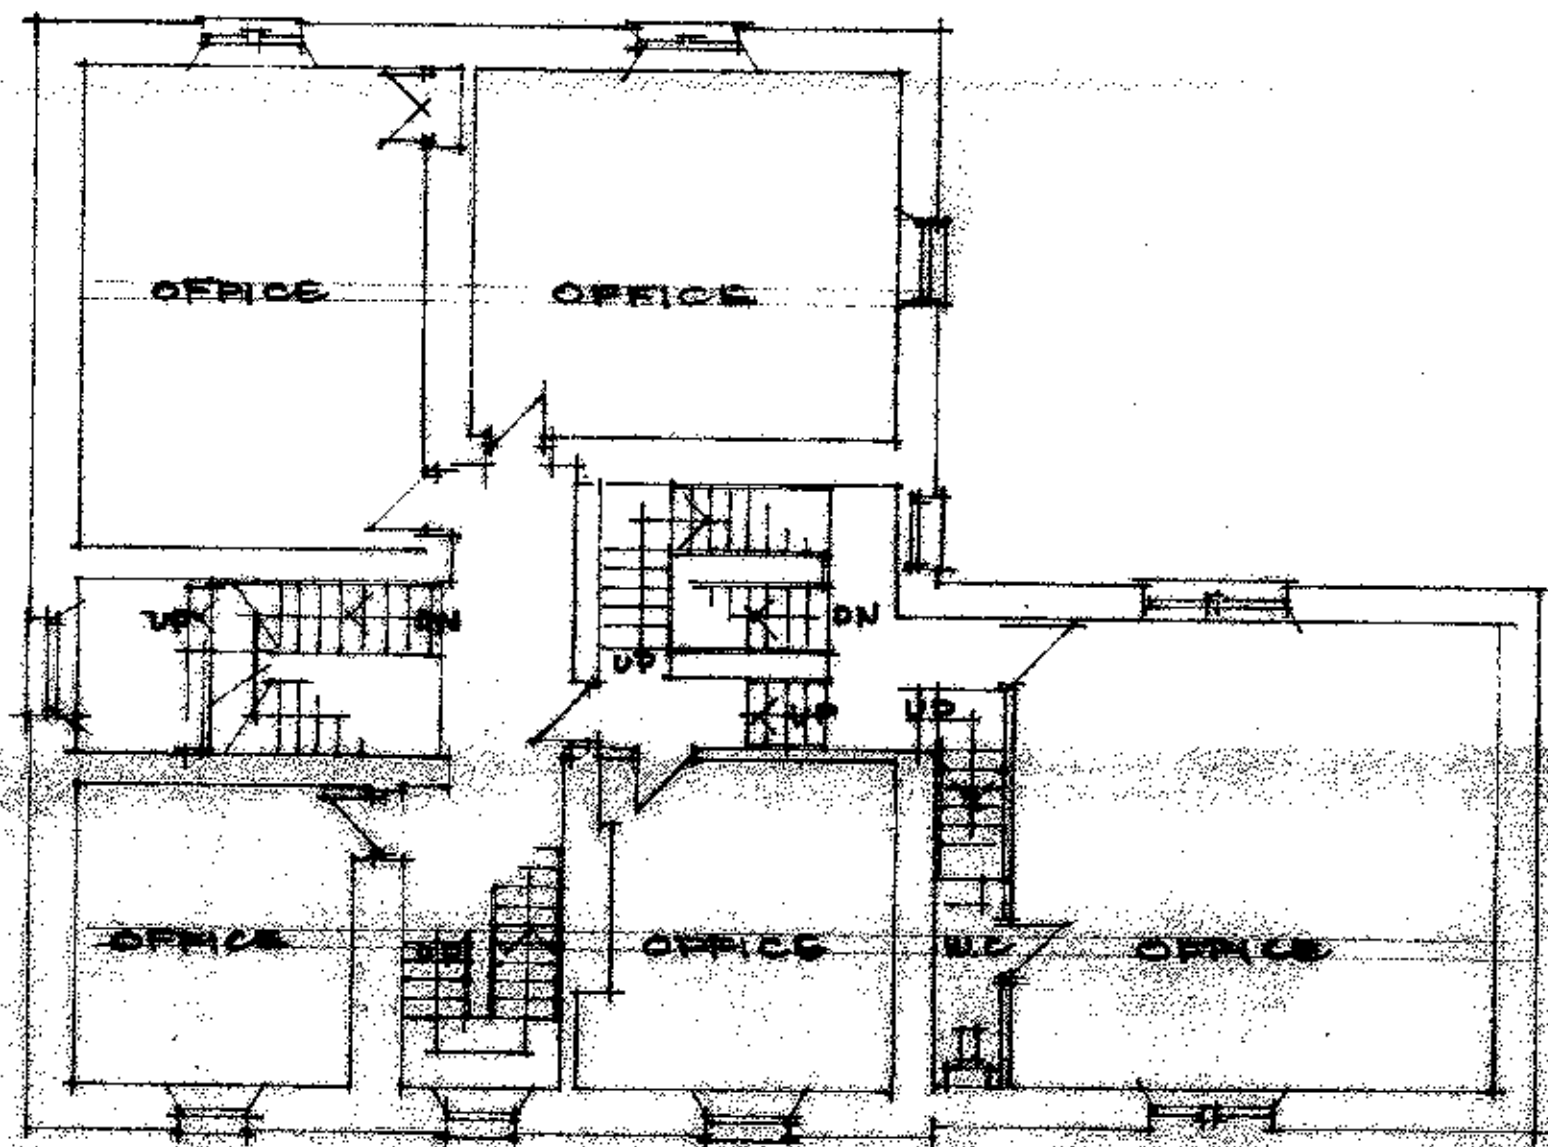
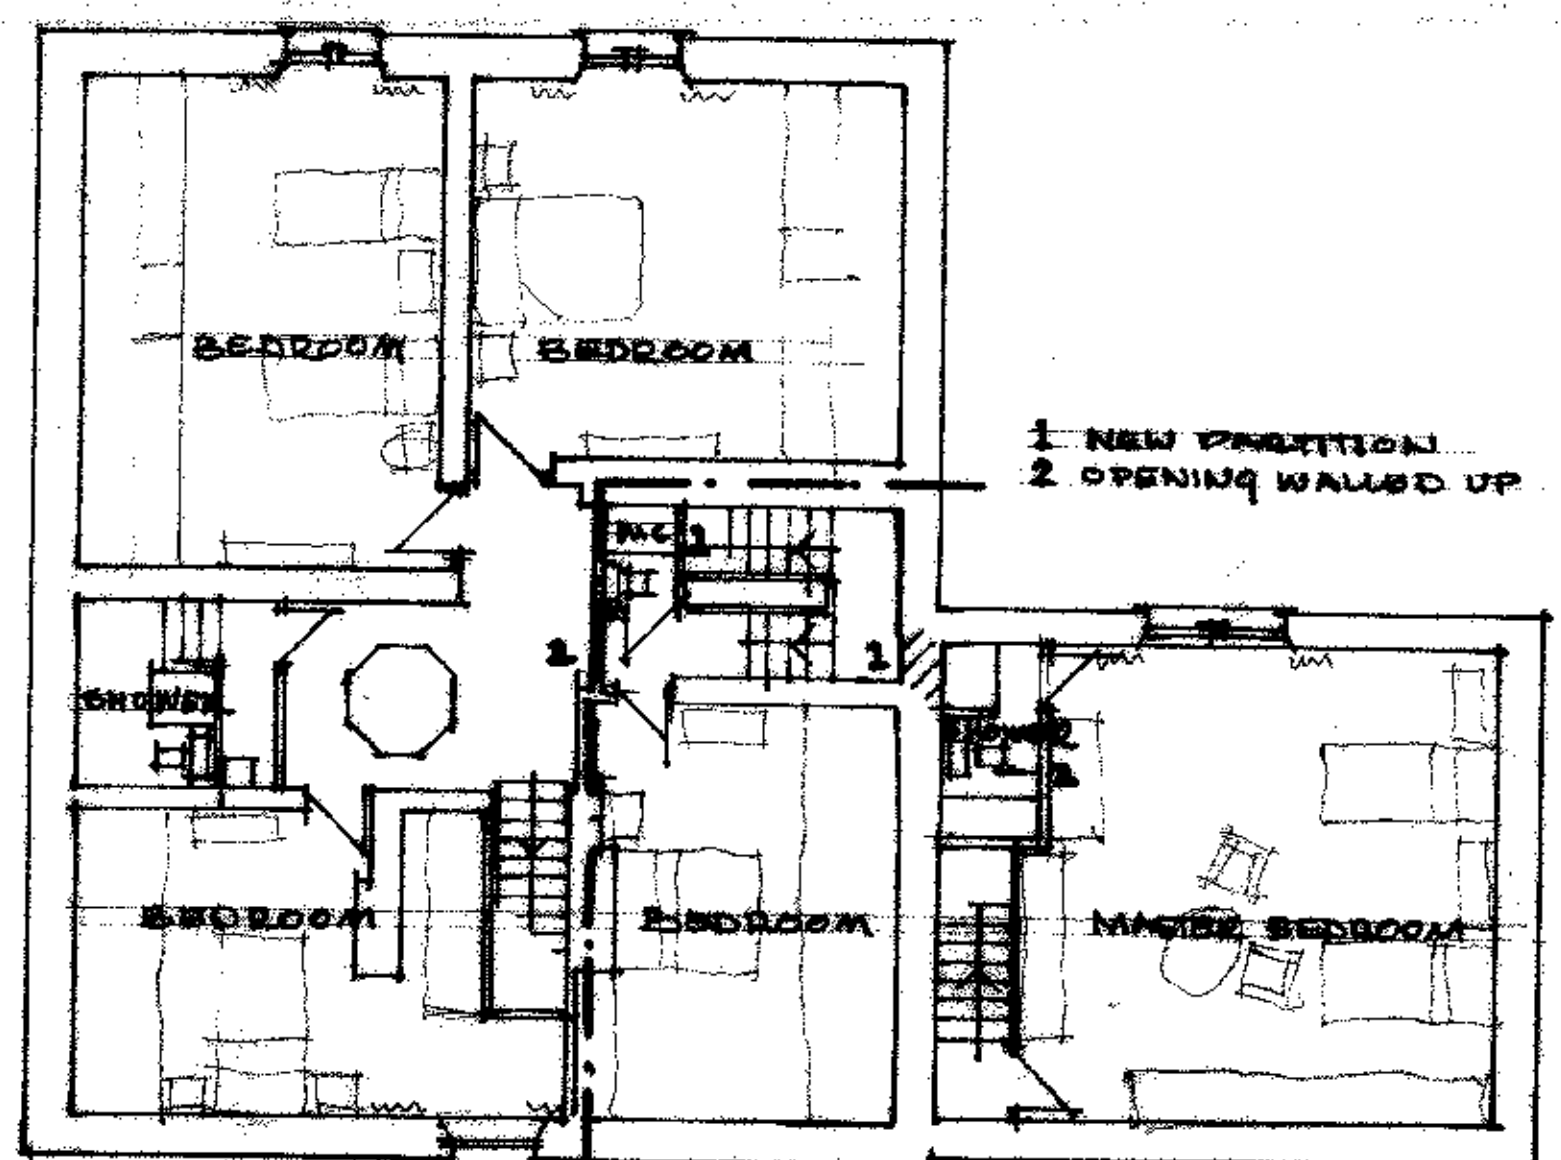


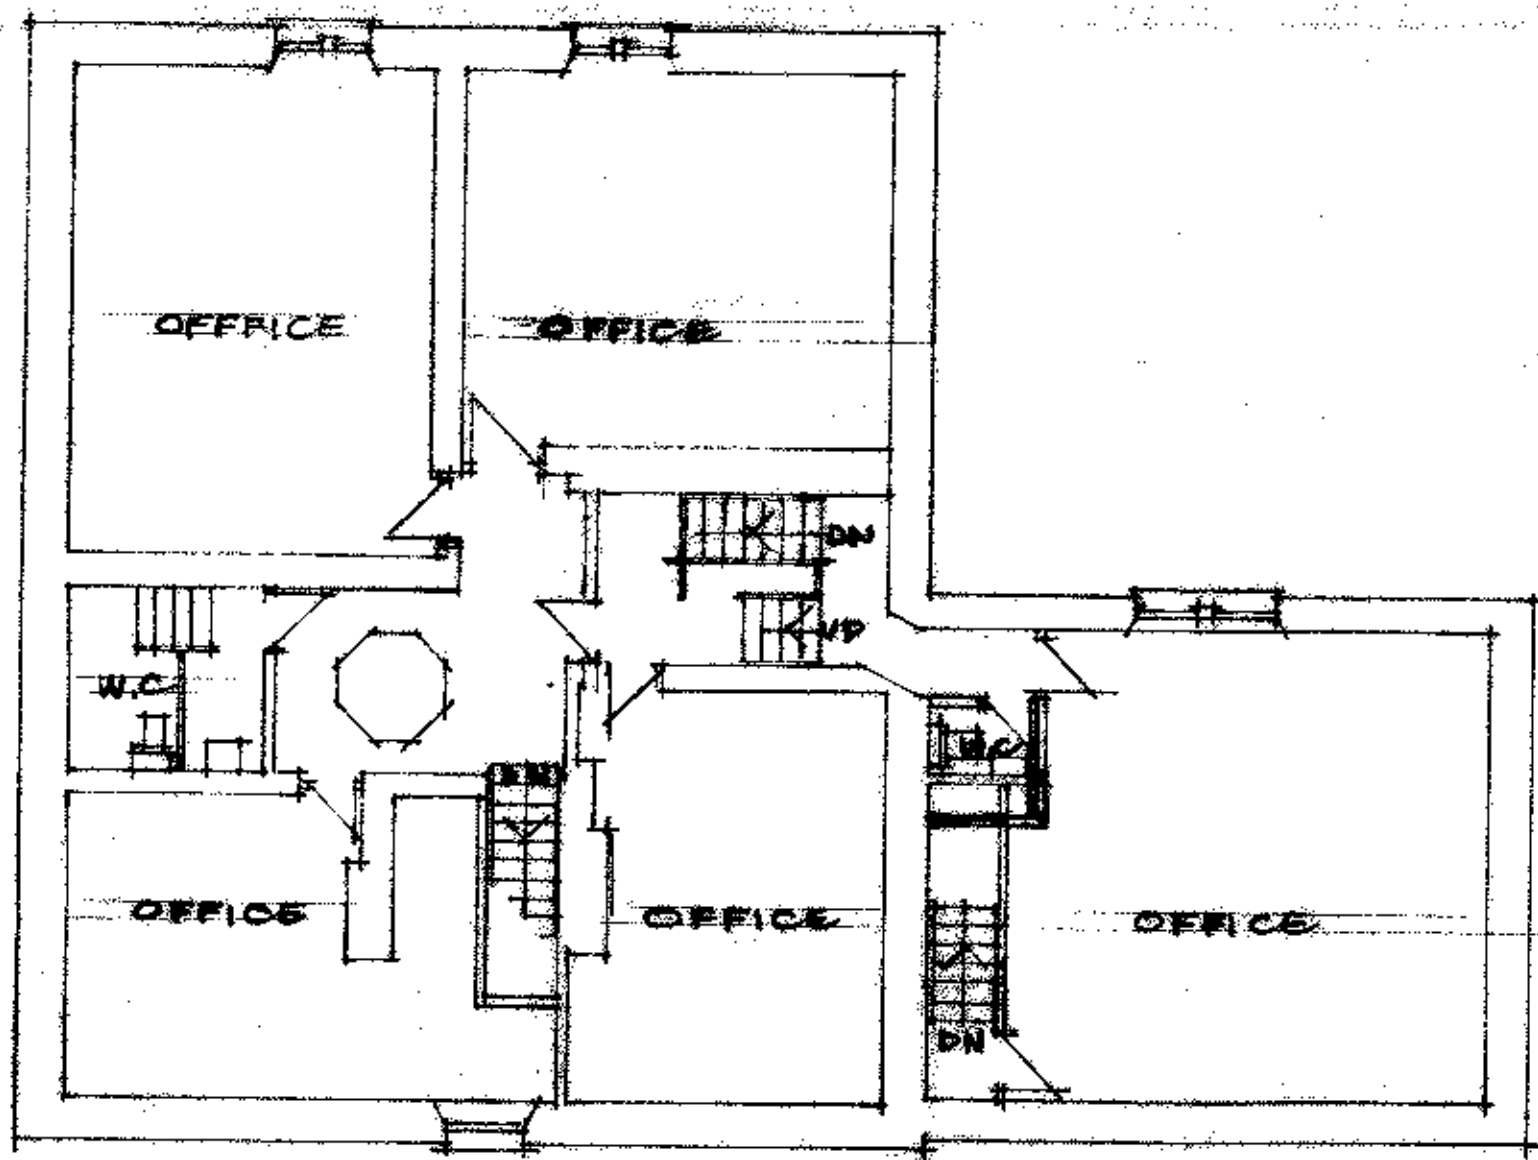

PROPOSED CONVERSION OF STANLEY HOUSE LOWERGATE INTO TWO HOUSES.

SCALE 1/100

320120838P