




320120850P

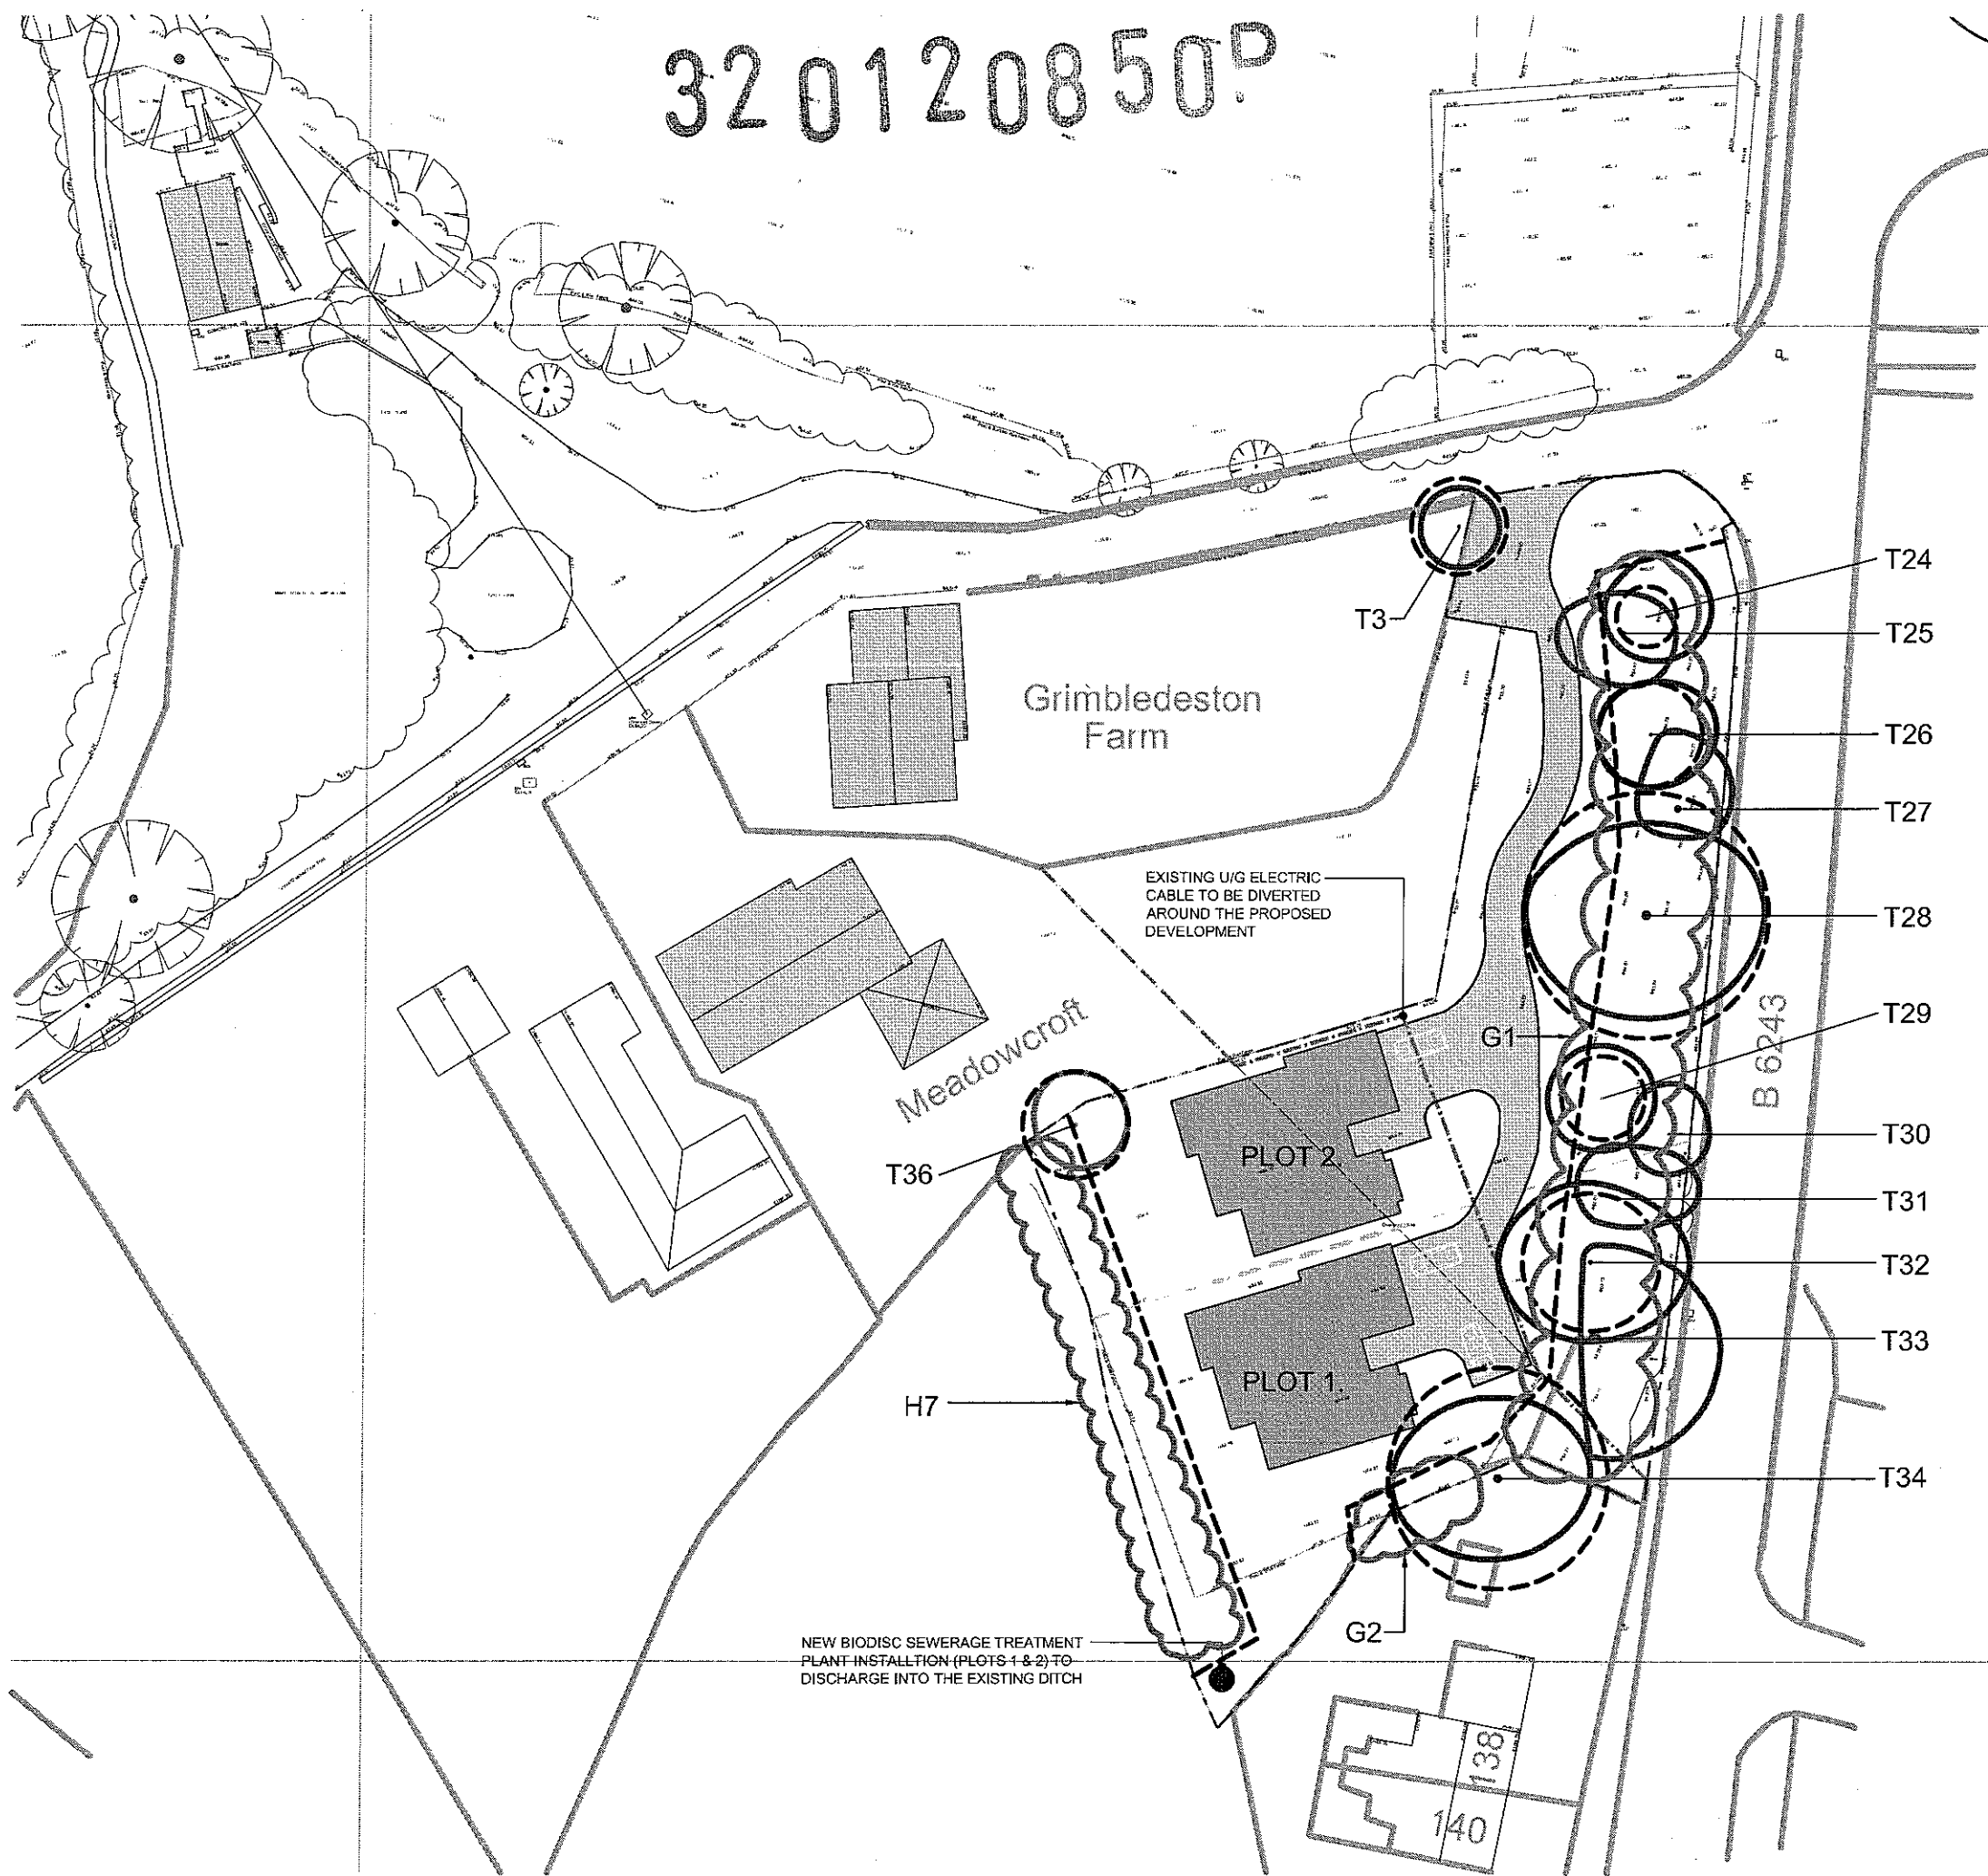


KEY

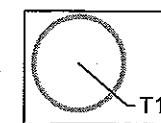


CATEGORY A. Tree / Group / Hedge
High Quality / Value

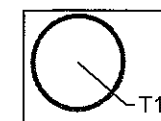


CATEGORY B. Tree / Group / Hedge
Moderate Quality / Value

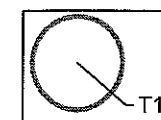

CATEGORY C. Tree / Group / Hedge
Low Quality / Value

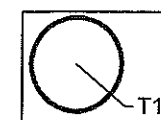

CATEGORY R. Tree / Group / Hedge
Poor Quality / Remove

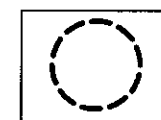


ROOT PROTECTION AREA.
Minimum area that should be protected
throughout developments works.

Note:

Tree Constraints Plan is based on Tree Survey prepared by Iain Tavendale (20th December 2010). Refer to this Tree Survey for details.

All trees to be retained require remedial pruning as recommended in the tree survey. All tree work should be carried out in accordance with BS3998:2010 by specialists of proven experience, and who are properly equipped with the appropriate working and safety equipment.

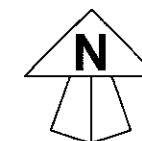

Project/Client PROPOSED RESIDENTIAL DEVELOPMENT
LAND OFF PRESTON ROAD, LONGRIDGE, PRESTON.
MR B MONKS

Drawing TREE CONSTRAINTS PLAN

Scale 1:500 @ A3 Drawn JC Date OCTOBER 2012
Checked RE

Drawing No.
3933-01A

Richard Eaves
Landscape Architect
3 Park Terrace, The Green, Wrea Green Preston PR4 2WN
Tel. 01772 685779 Email info@eaveslandscape.co.uk

