


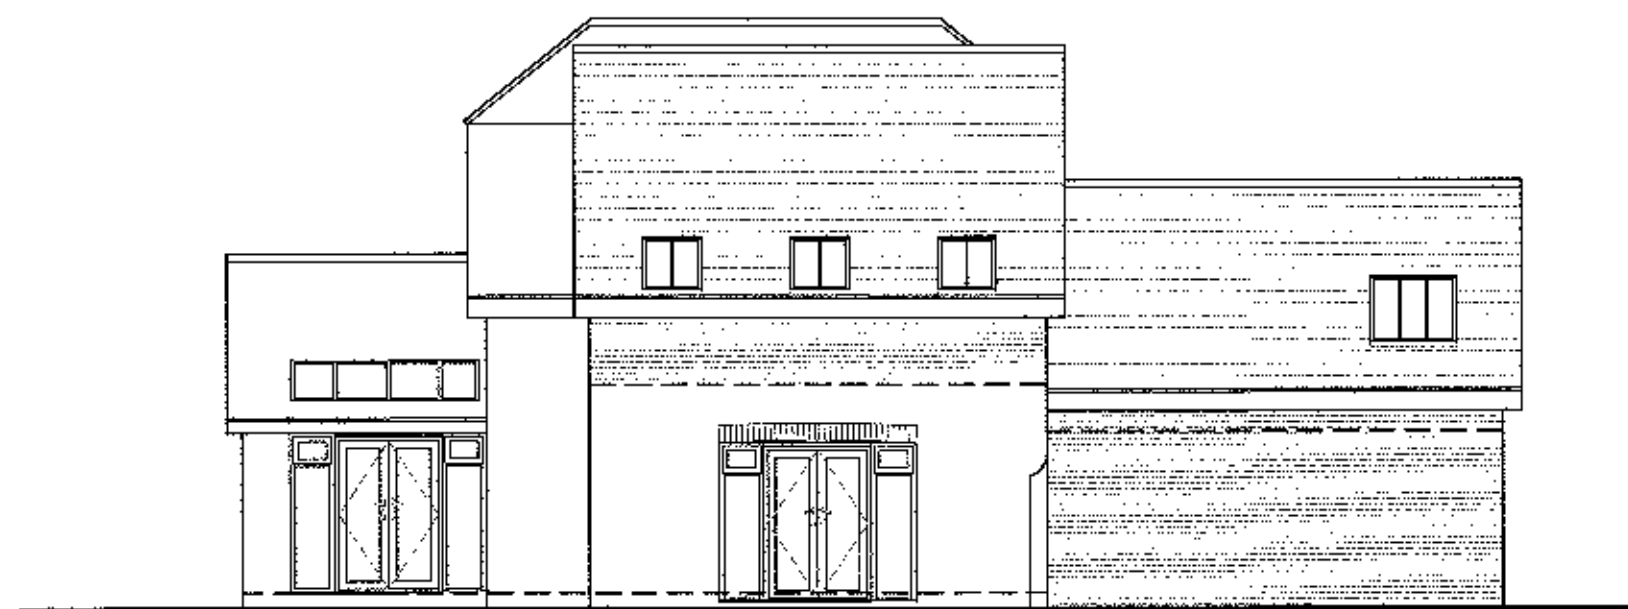

Proposed Front (north) Elevation
1 : 100




Proposed Side (east) Elevation
1 : 100




Proposed Site Plan
1 : 500




Proposed Rear (south) Elevation
1 : 100

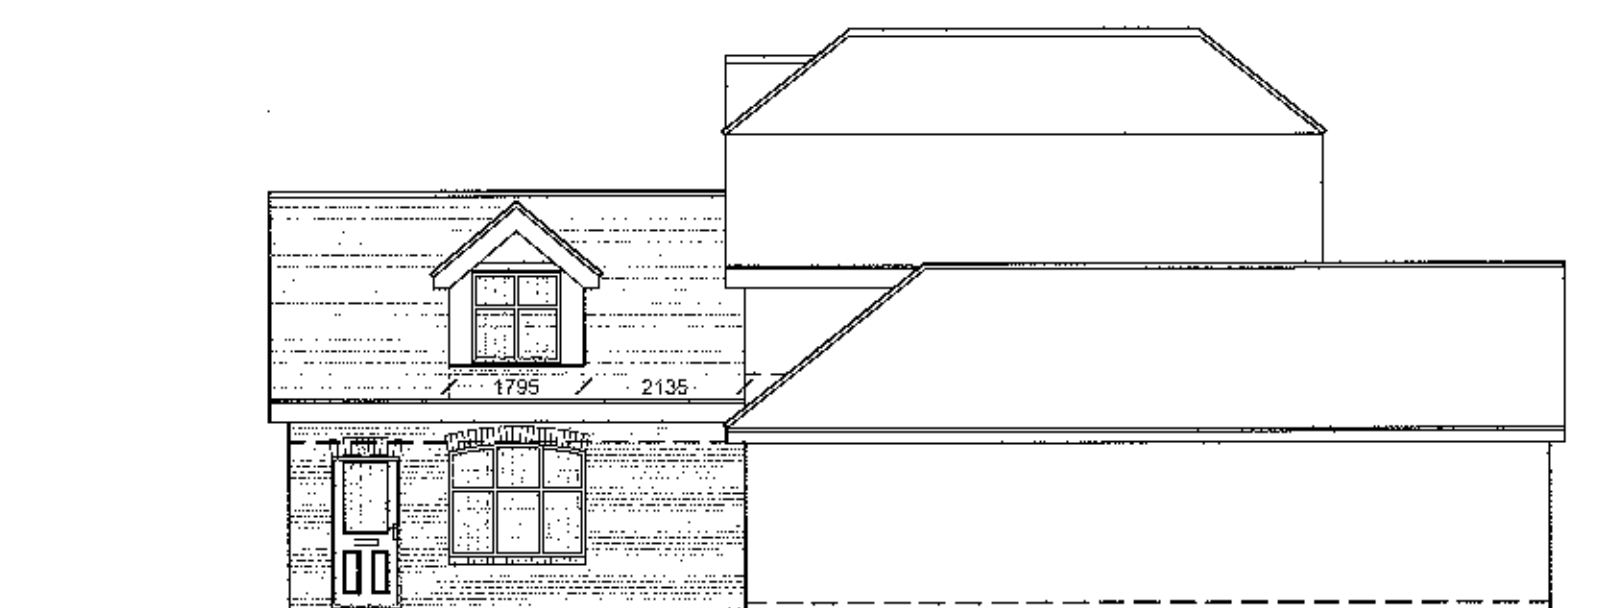

Proposed Side (west) Elevation
1 : 100

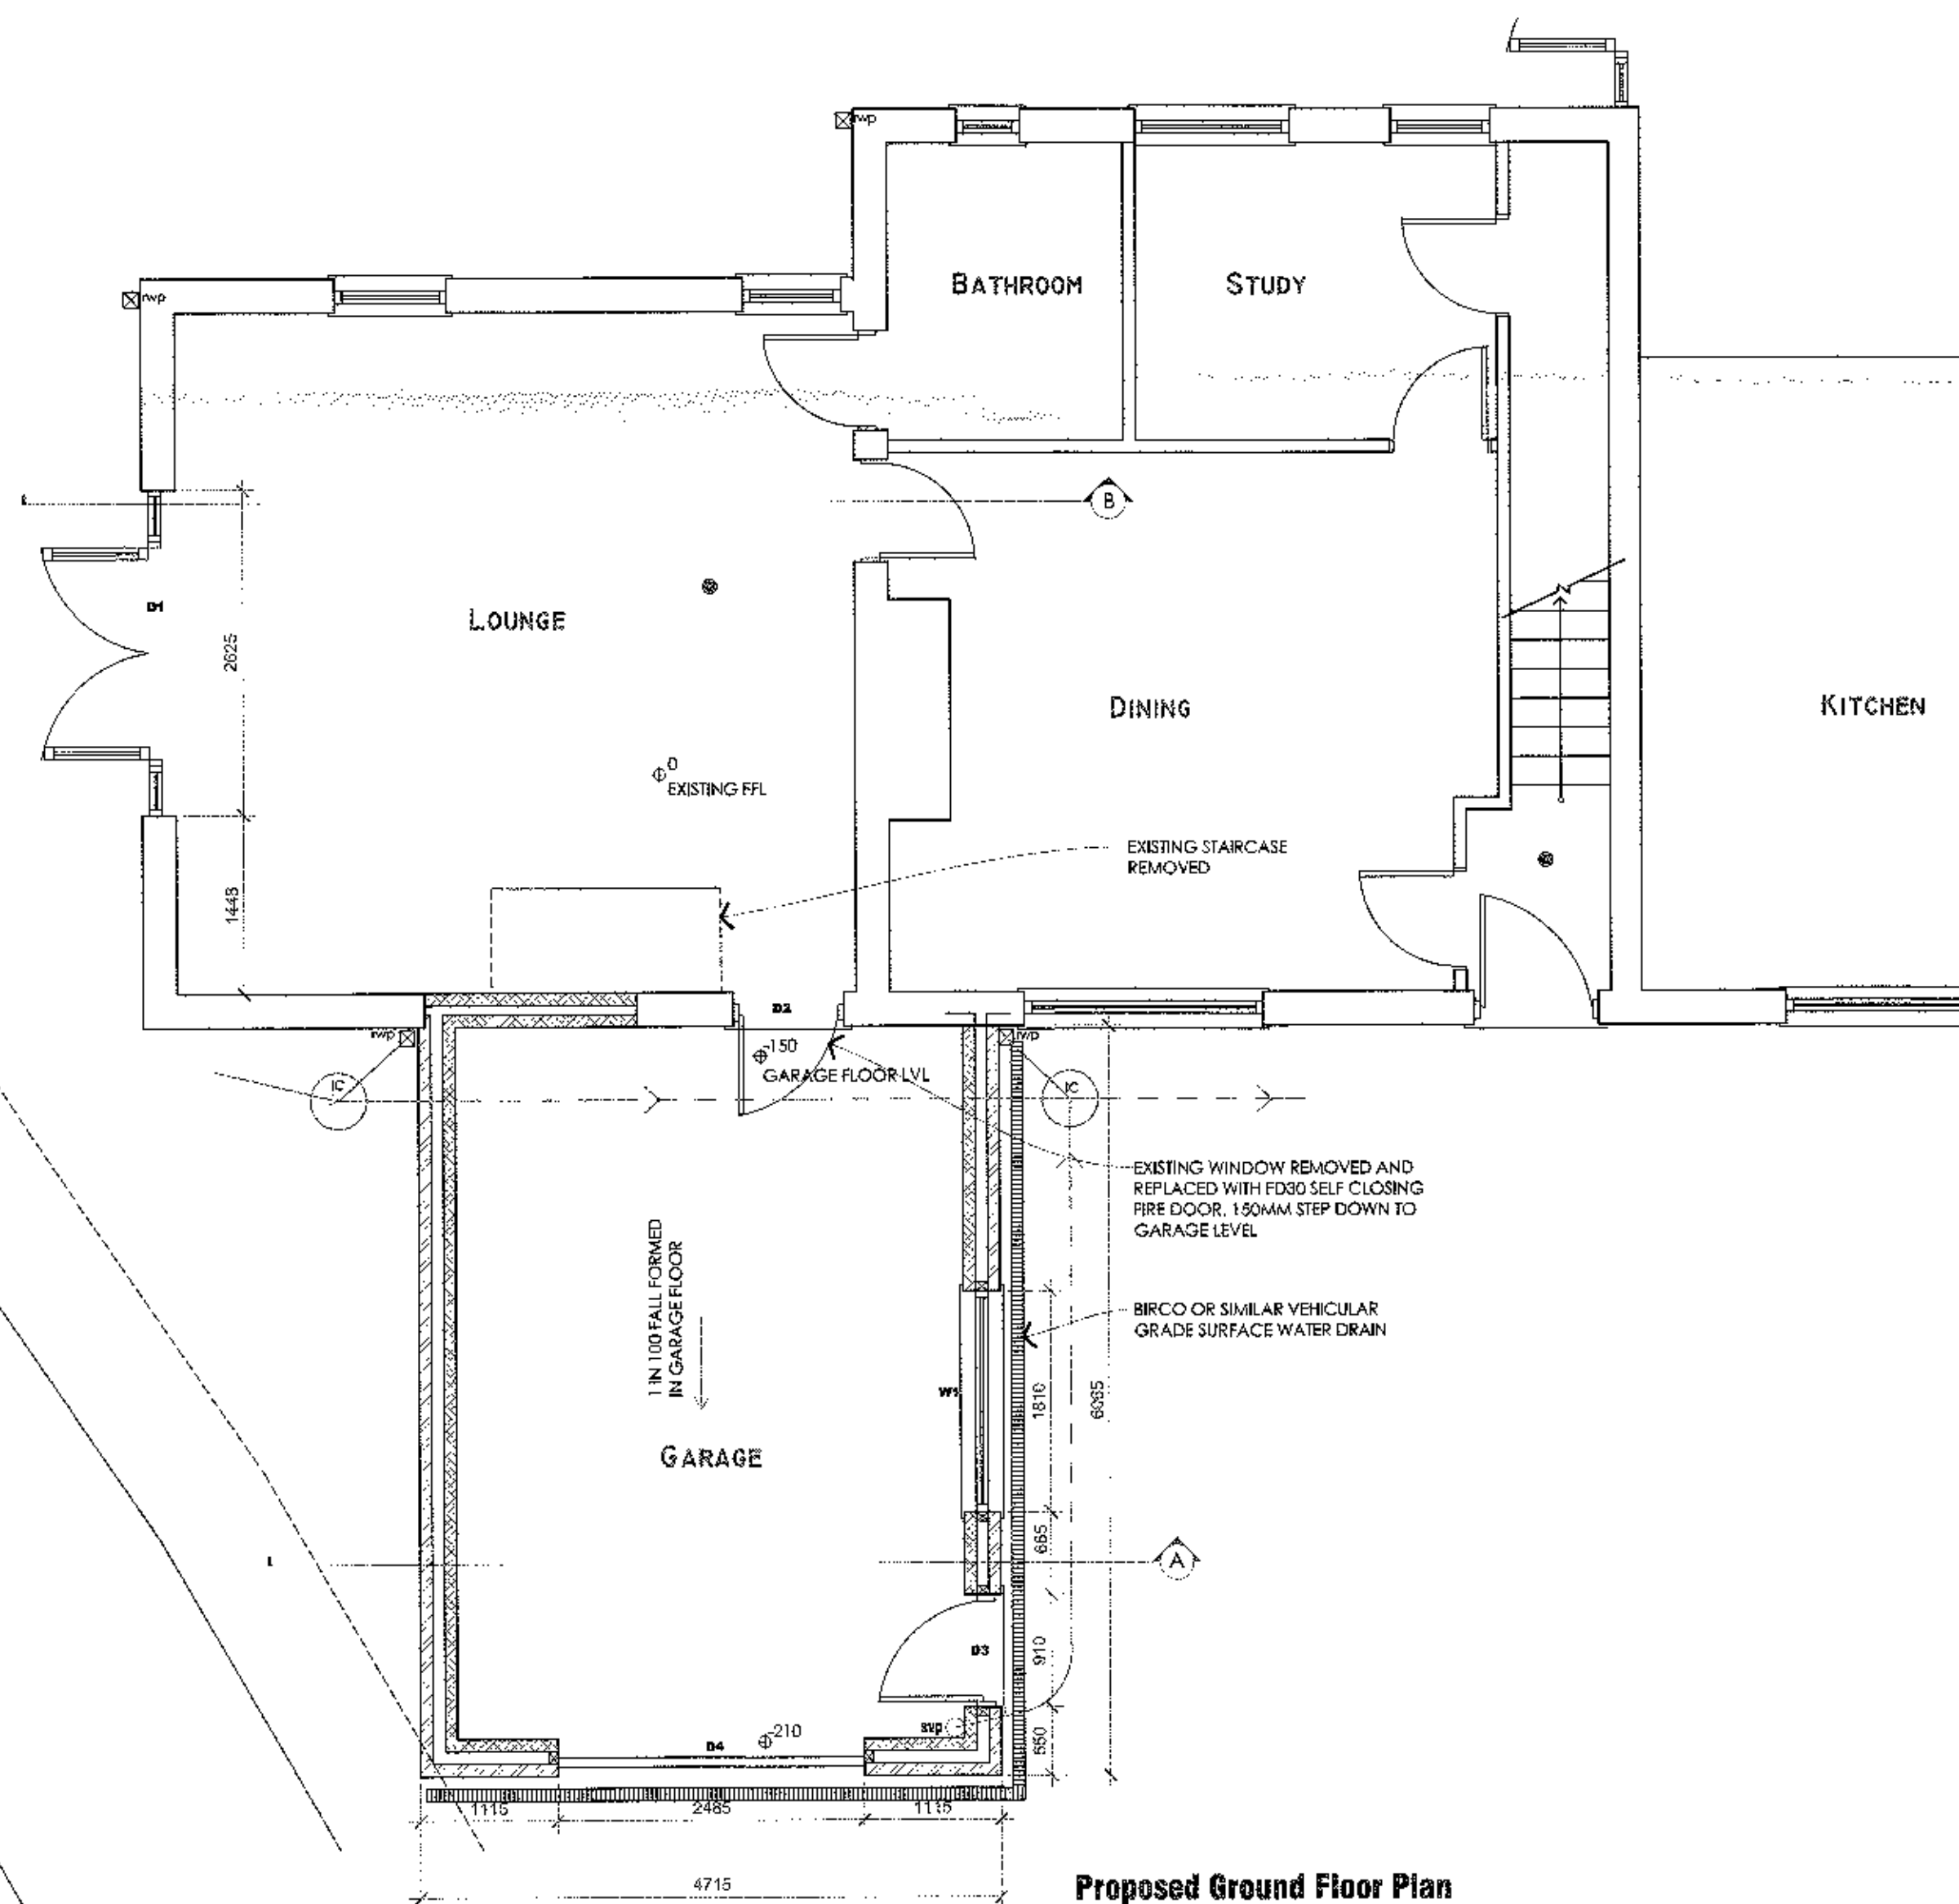

Proposed Ground Floor Plan
1 : 50

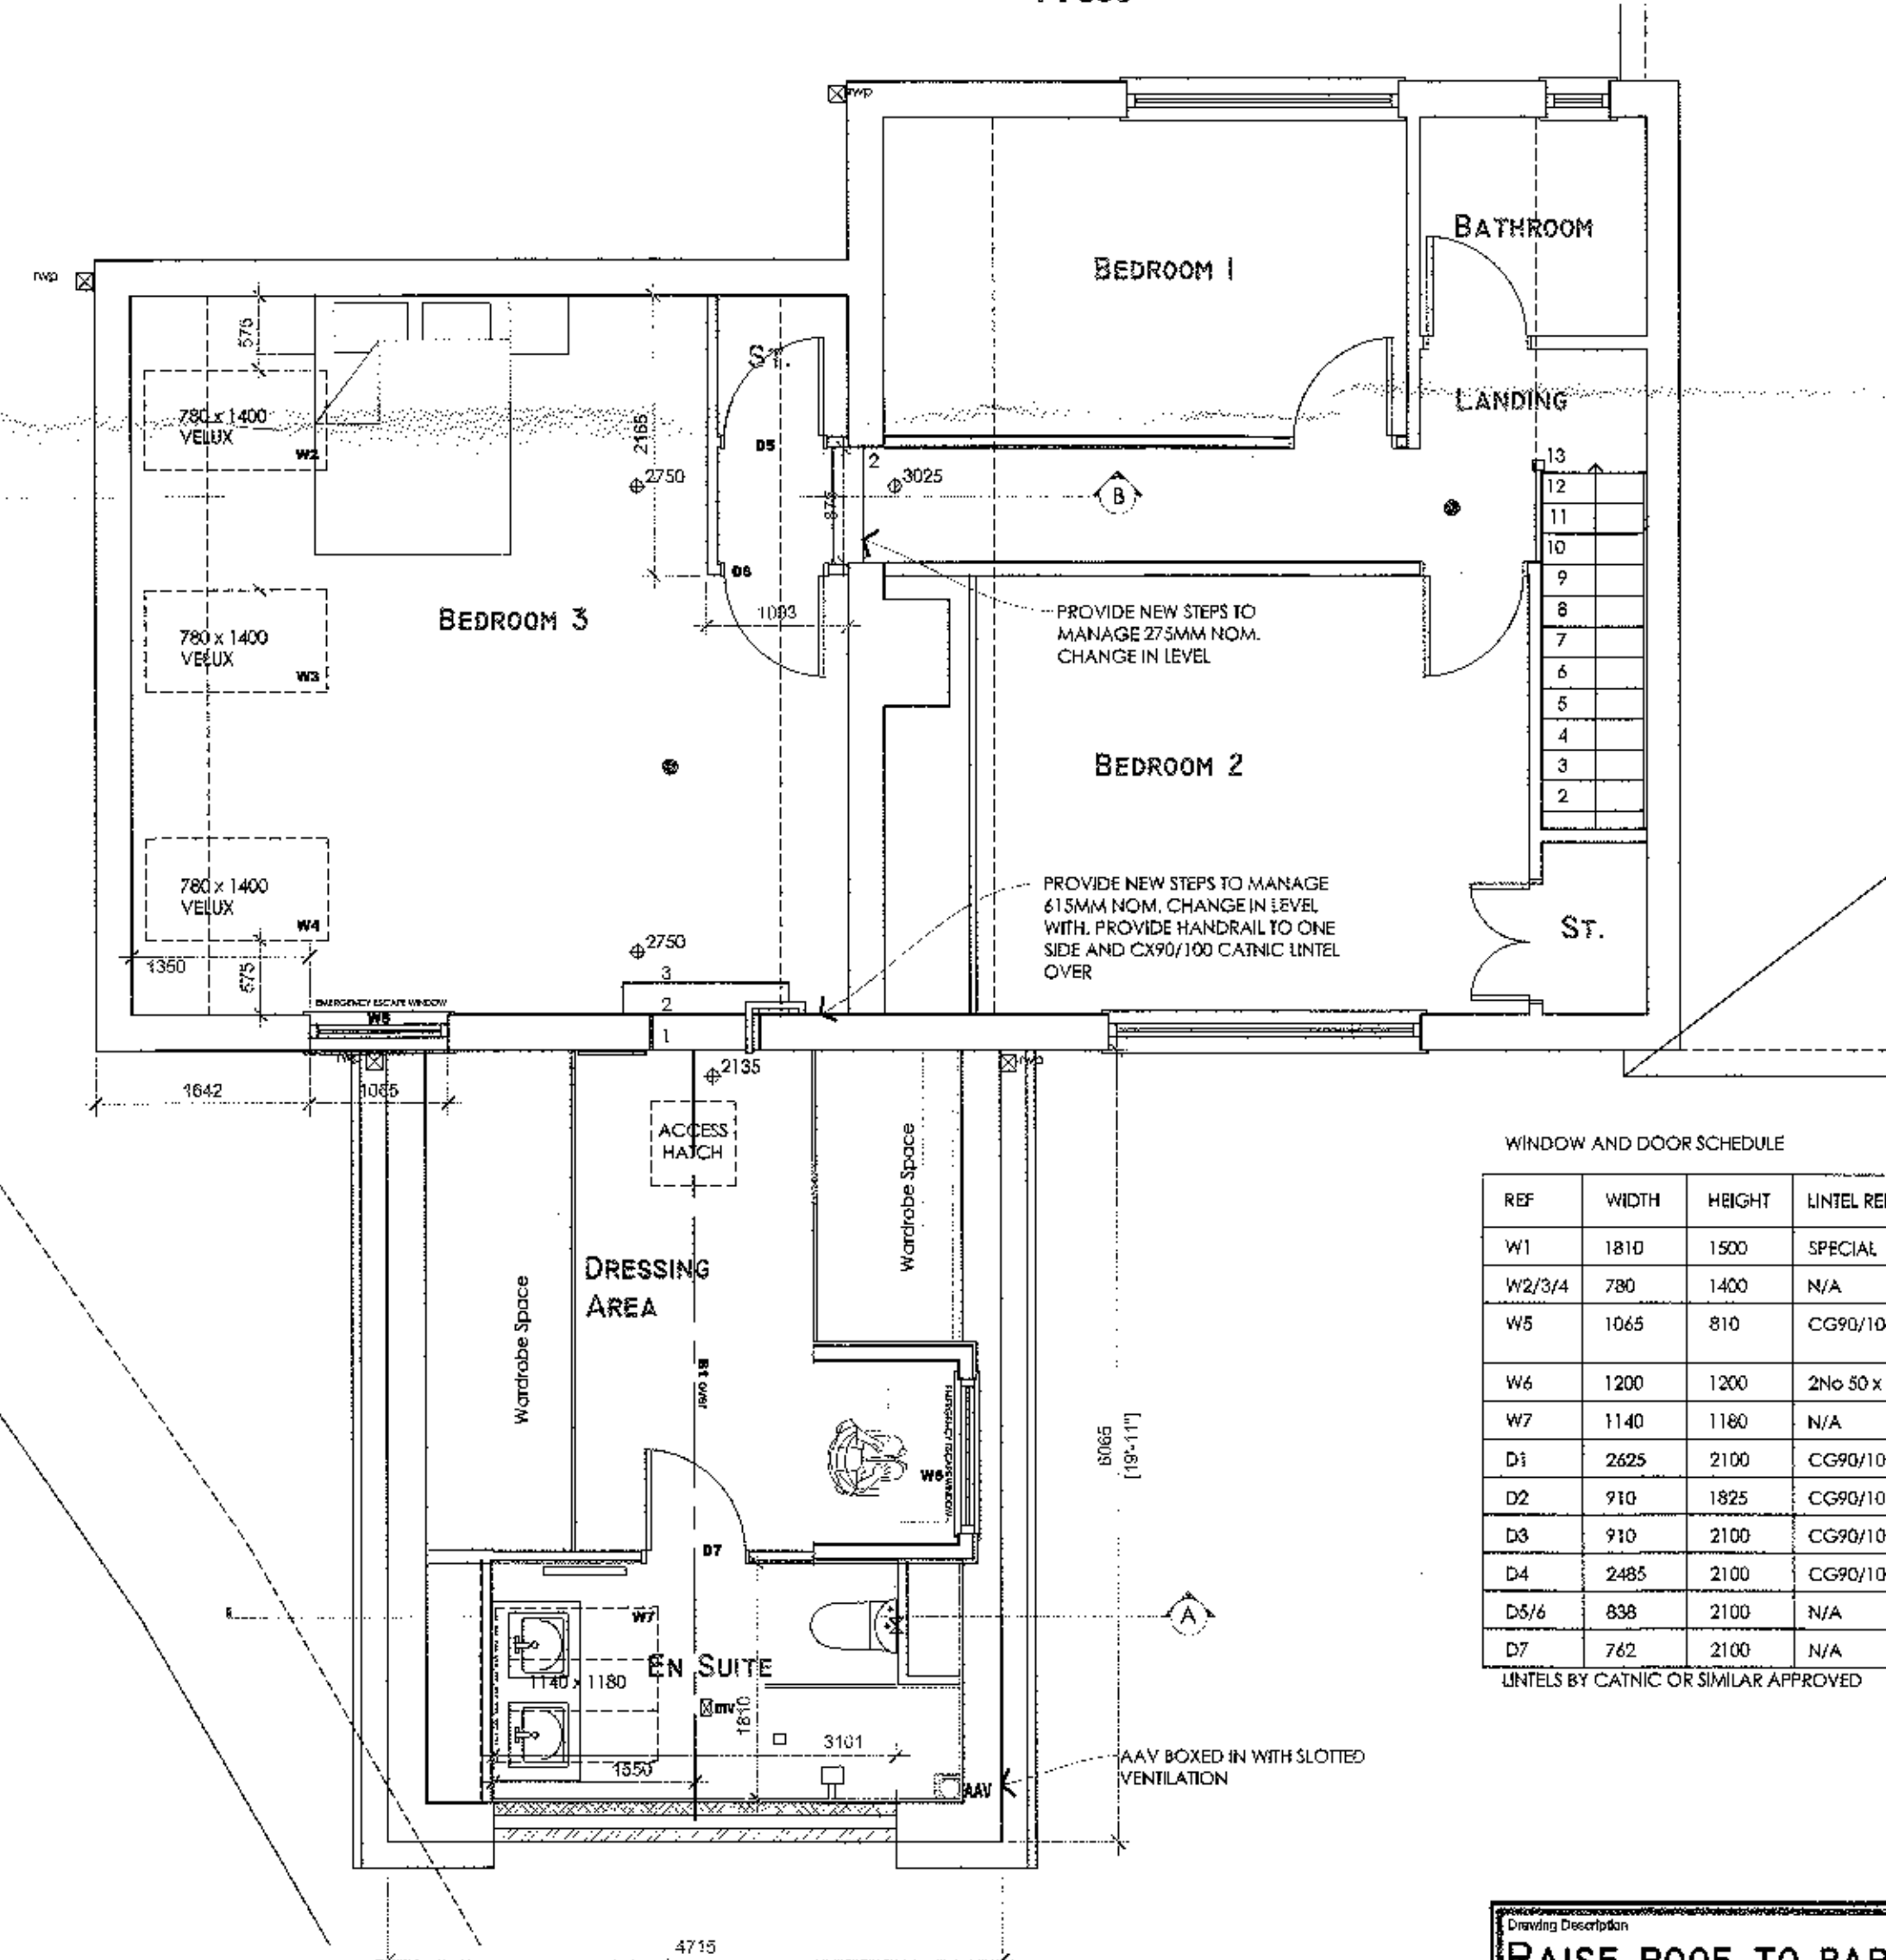

Proposed First Floor Plan
1 : 50

WINDOW AND DOOR SCHEDULE

REF	WIDTH	HEIGHT	UNTEL REF	UNTEL LENGTH	NOTES
W1	1810	1500	SPECIAL	1810 +300 Bearing	ARCH LINTEL
W2/3/4	780	1400	N/A	N/A	CONSERVATION VELUX ROOF LIGHT
W5	1065	810	CG90/100	1065 + 300 Bearing	WINDOW DIMS APPROX. TO MATCH EXISTING WINDOW. EXISTING WINDOW TO BE SITE MEASURED.
W6	1200	1200	2No 50 x 150		WINDOW TO PROVIDE EMERGENCY ESCAPE
W7	1140	1180	N/A	N/A	CONSERVATION VELUX ROOF LIGHT
D1	2625	2100	CG90/100	2625 +300 Bearing	
D2	910	1825	CG90/100	910 +300 Bearing	REDUCED HEIGHT DOOR, FD 30 S
D3	910	2100	CG90/100	910 +300 Bearing	EXTERNAL SECURITY DOOR
D4	2485	2100	CG90/100	2485 +300 Bearing	GARAGE DOOR
D5/6	838	2100	N/A	N/A	
D7	762	2100	N/A	N/A	

UNTELS BY CATNIC OR SIMILAR APPROVED

320120852P

RAISE ROOF TO PART
EXISTING AND CREATE NEW
2 STOREY EXTENSION
PROPOSED PLANS

NI0035-B
2 B
novensus
creative thinking...
quality architectural design services