





Proposed Location Plan 1:2500

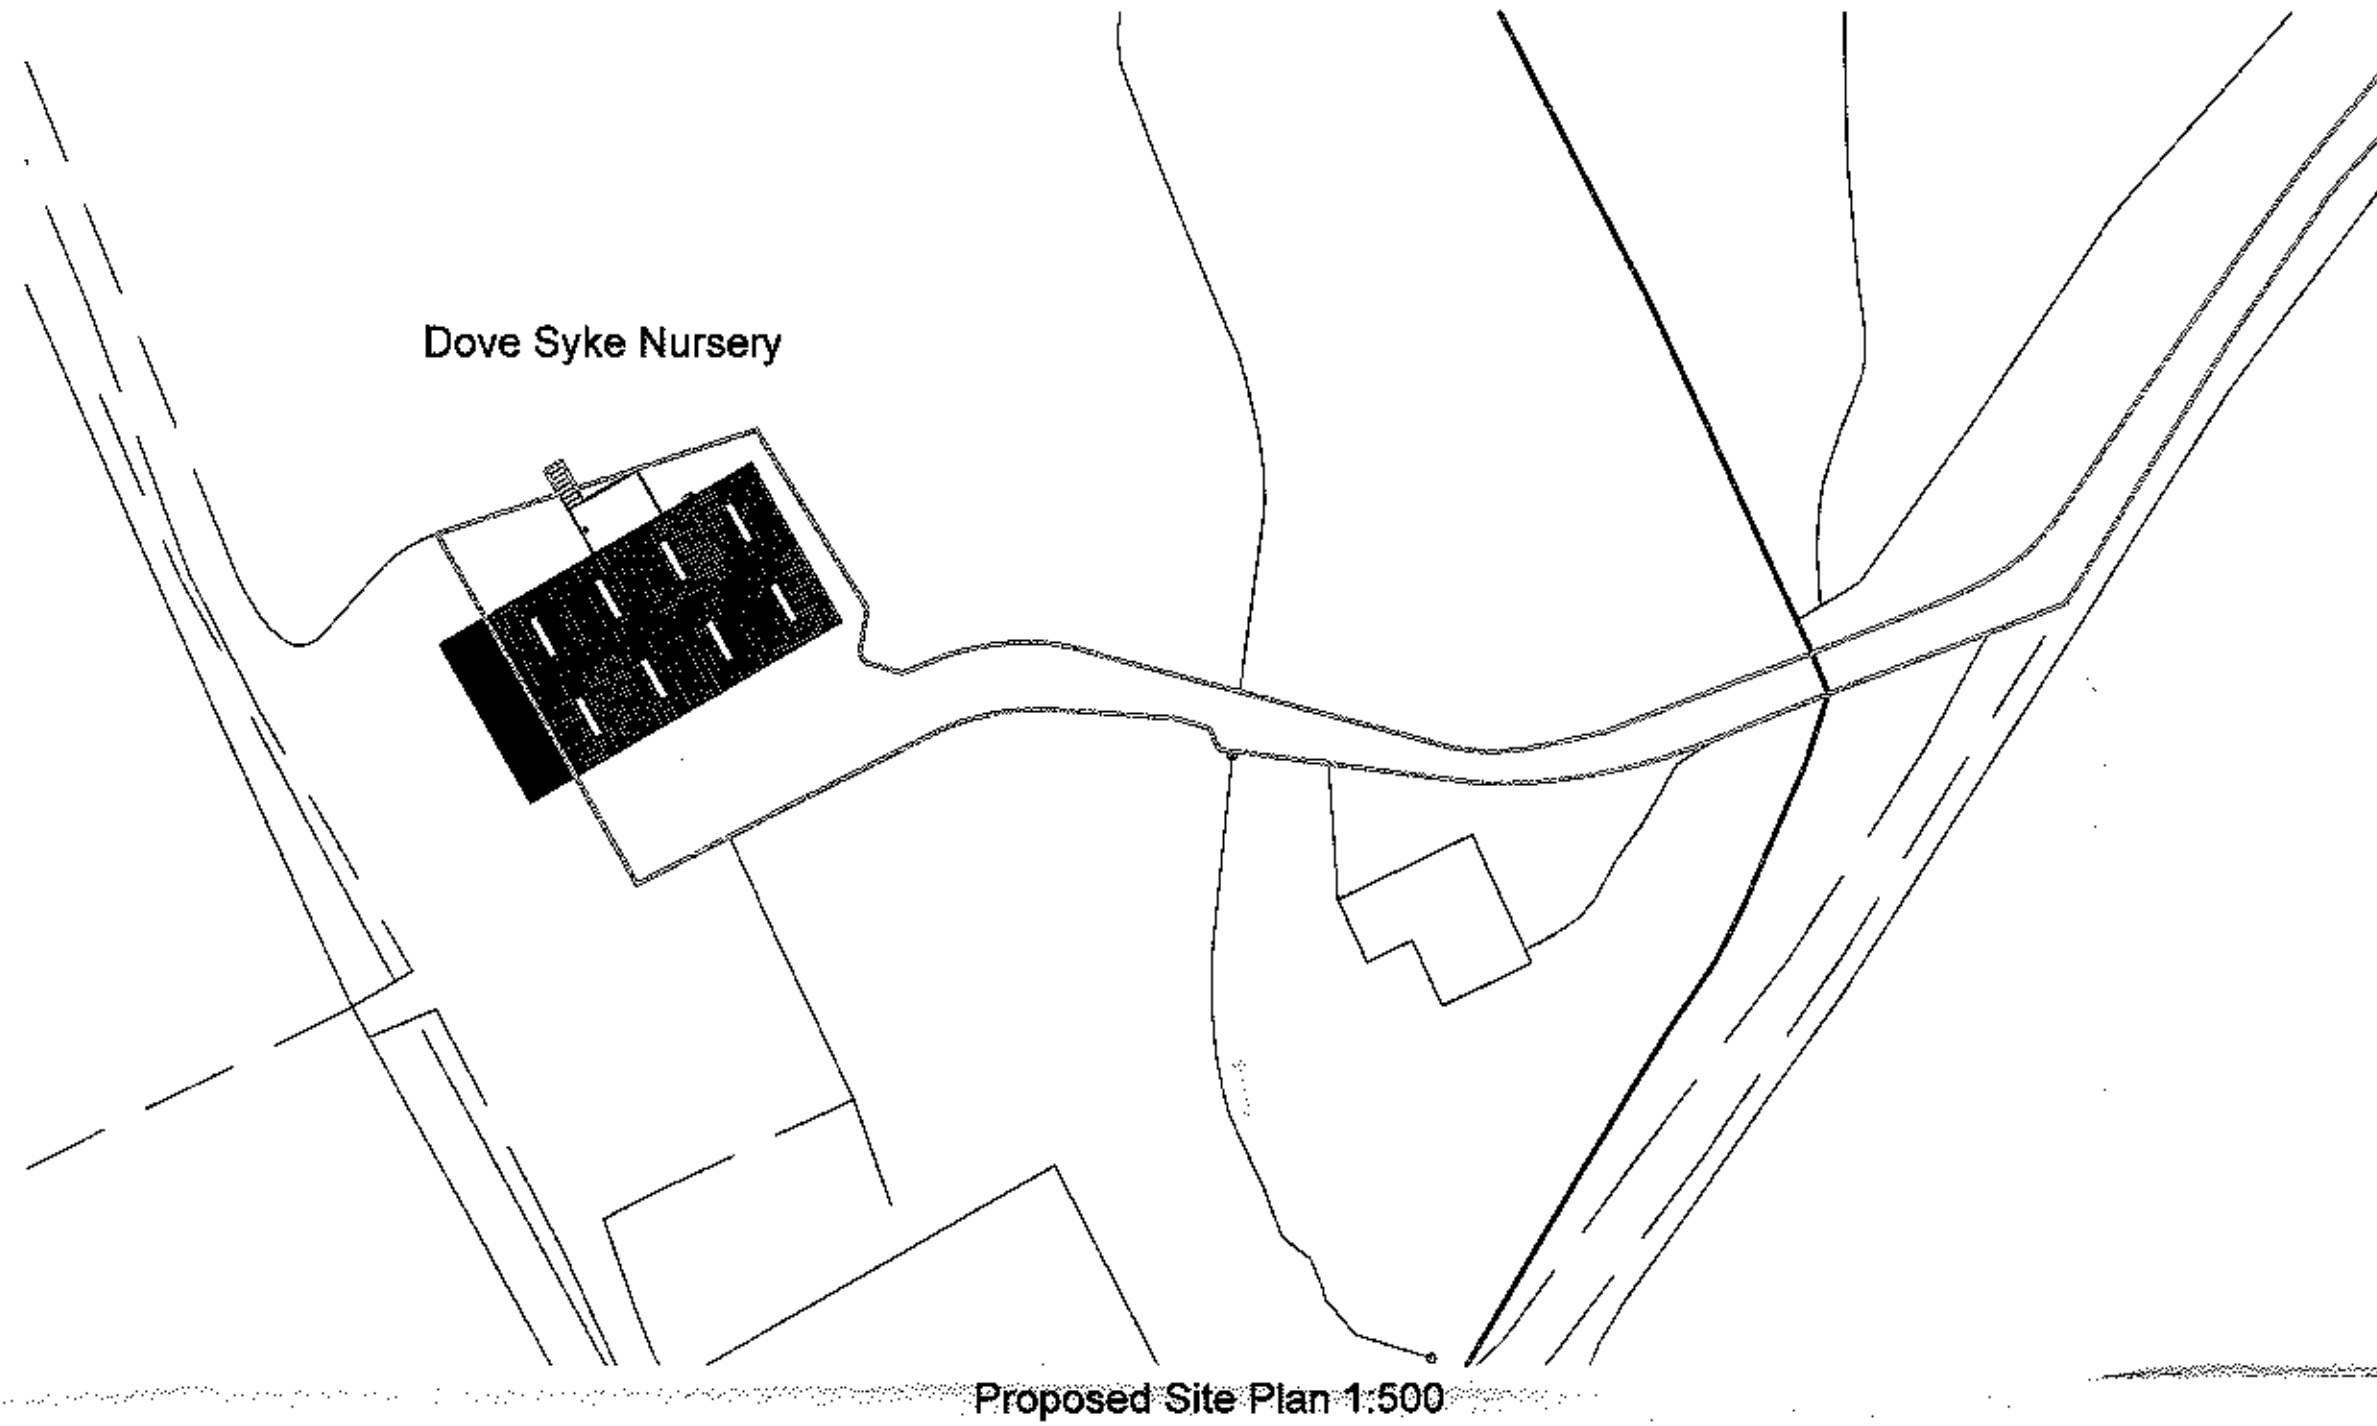

320120870P

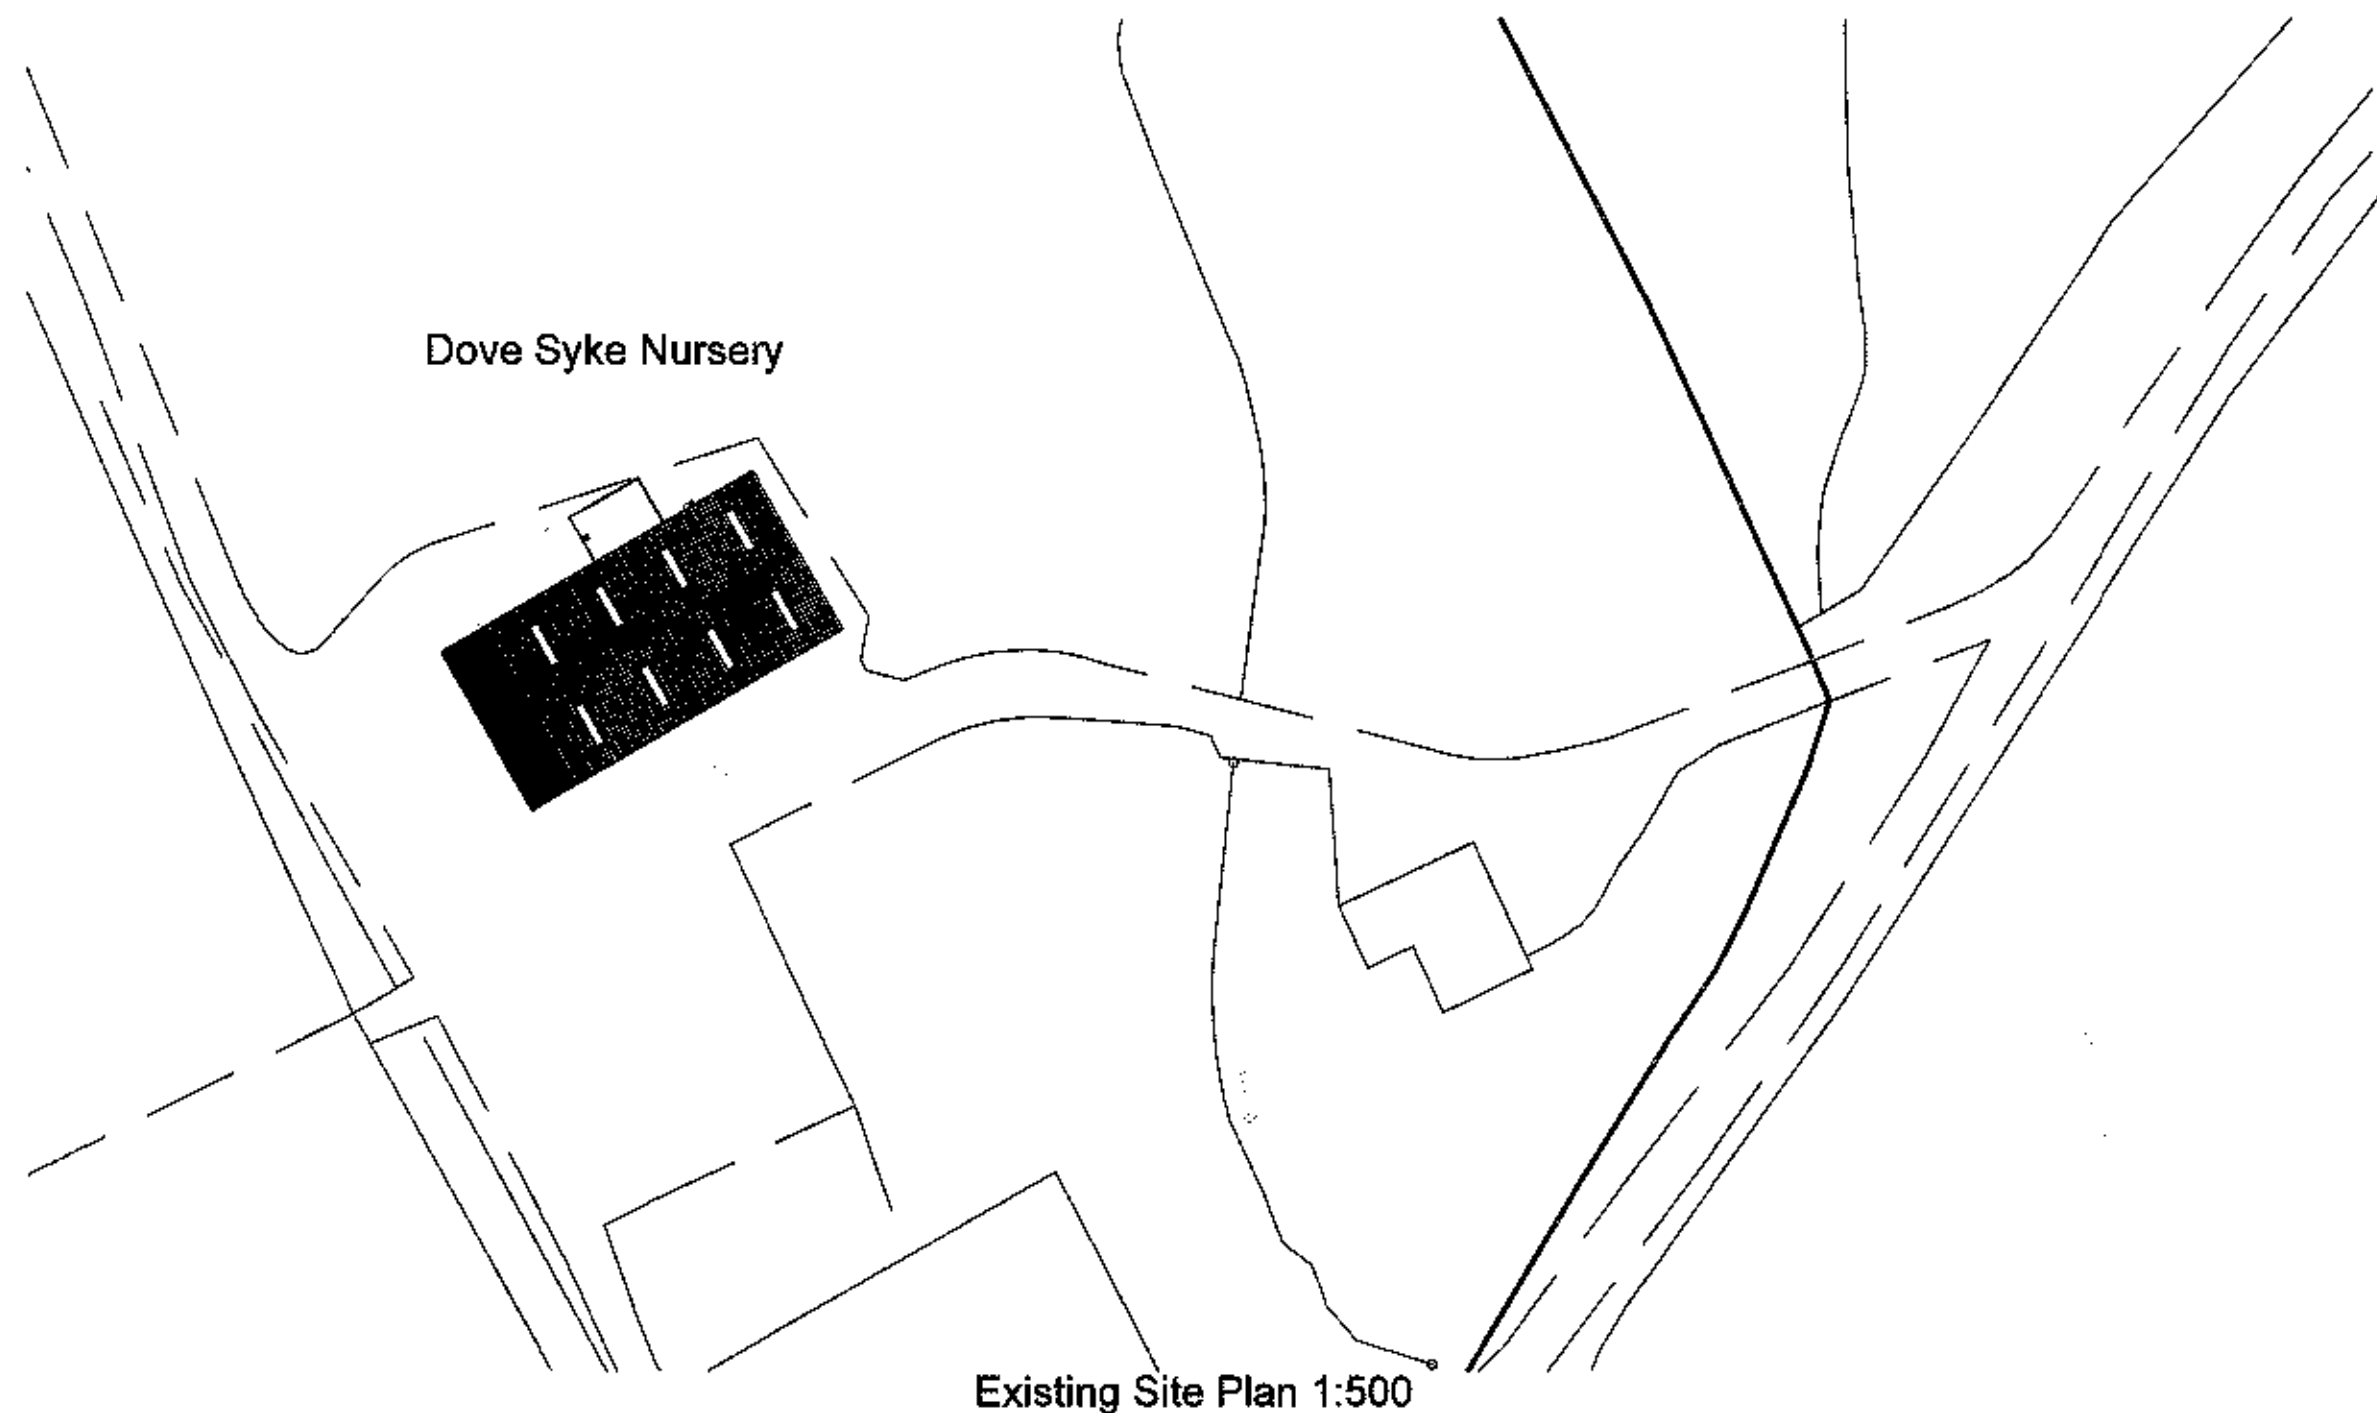

Notes:

All work is to be carried out to the latest current British standards Codes of Practice and recognised working practices.

All work and materials should comply with Health and Safety legislation.

All dimensions are in millimetres where explicitly shown otherwise.

The contractor should check and certify all dimensions as work proceeds and notify the architect of any discrepancies.

Do not scale off the drawings, if in doubt ask.



Gary Hoerty Associates

Chartered Surveyors
8 - 8 Church Street
Clitheroe
Lancashire BB7 2DG

T: 01200 442301
F: 01200 442976
Email: info@ghaonline.co.uk

Project:
Planning enforcement issues at
Dove Syke Nursery
West Bradford
Clitheroe
BB7 3JG

Title: Existing & proposed site & location plans

Drawing No: Cre/573/1508/02

Drawn: AJM

Client: Mr M & Mrs J Creighton

Date: 3.9.12

Scale: 1:500/2500
@ A2

Amendments: