



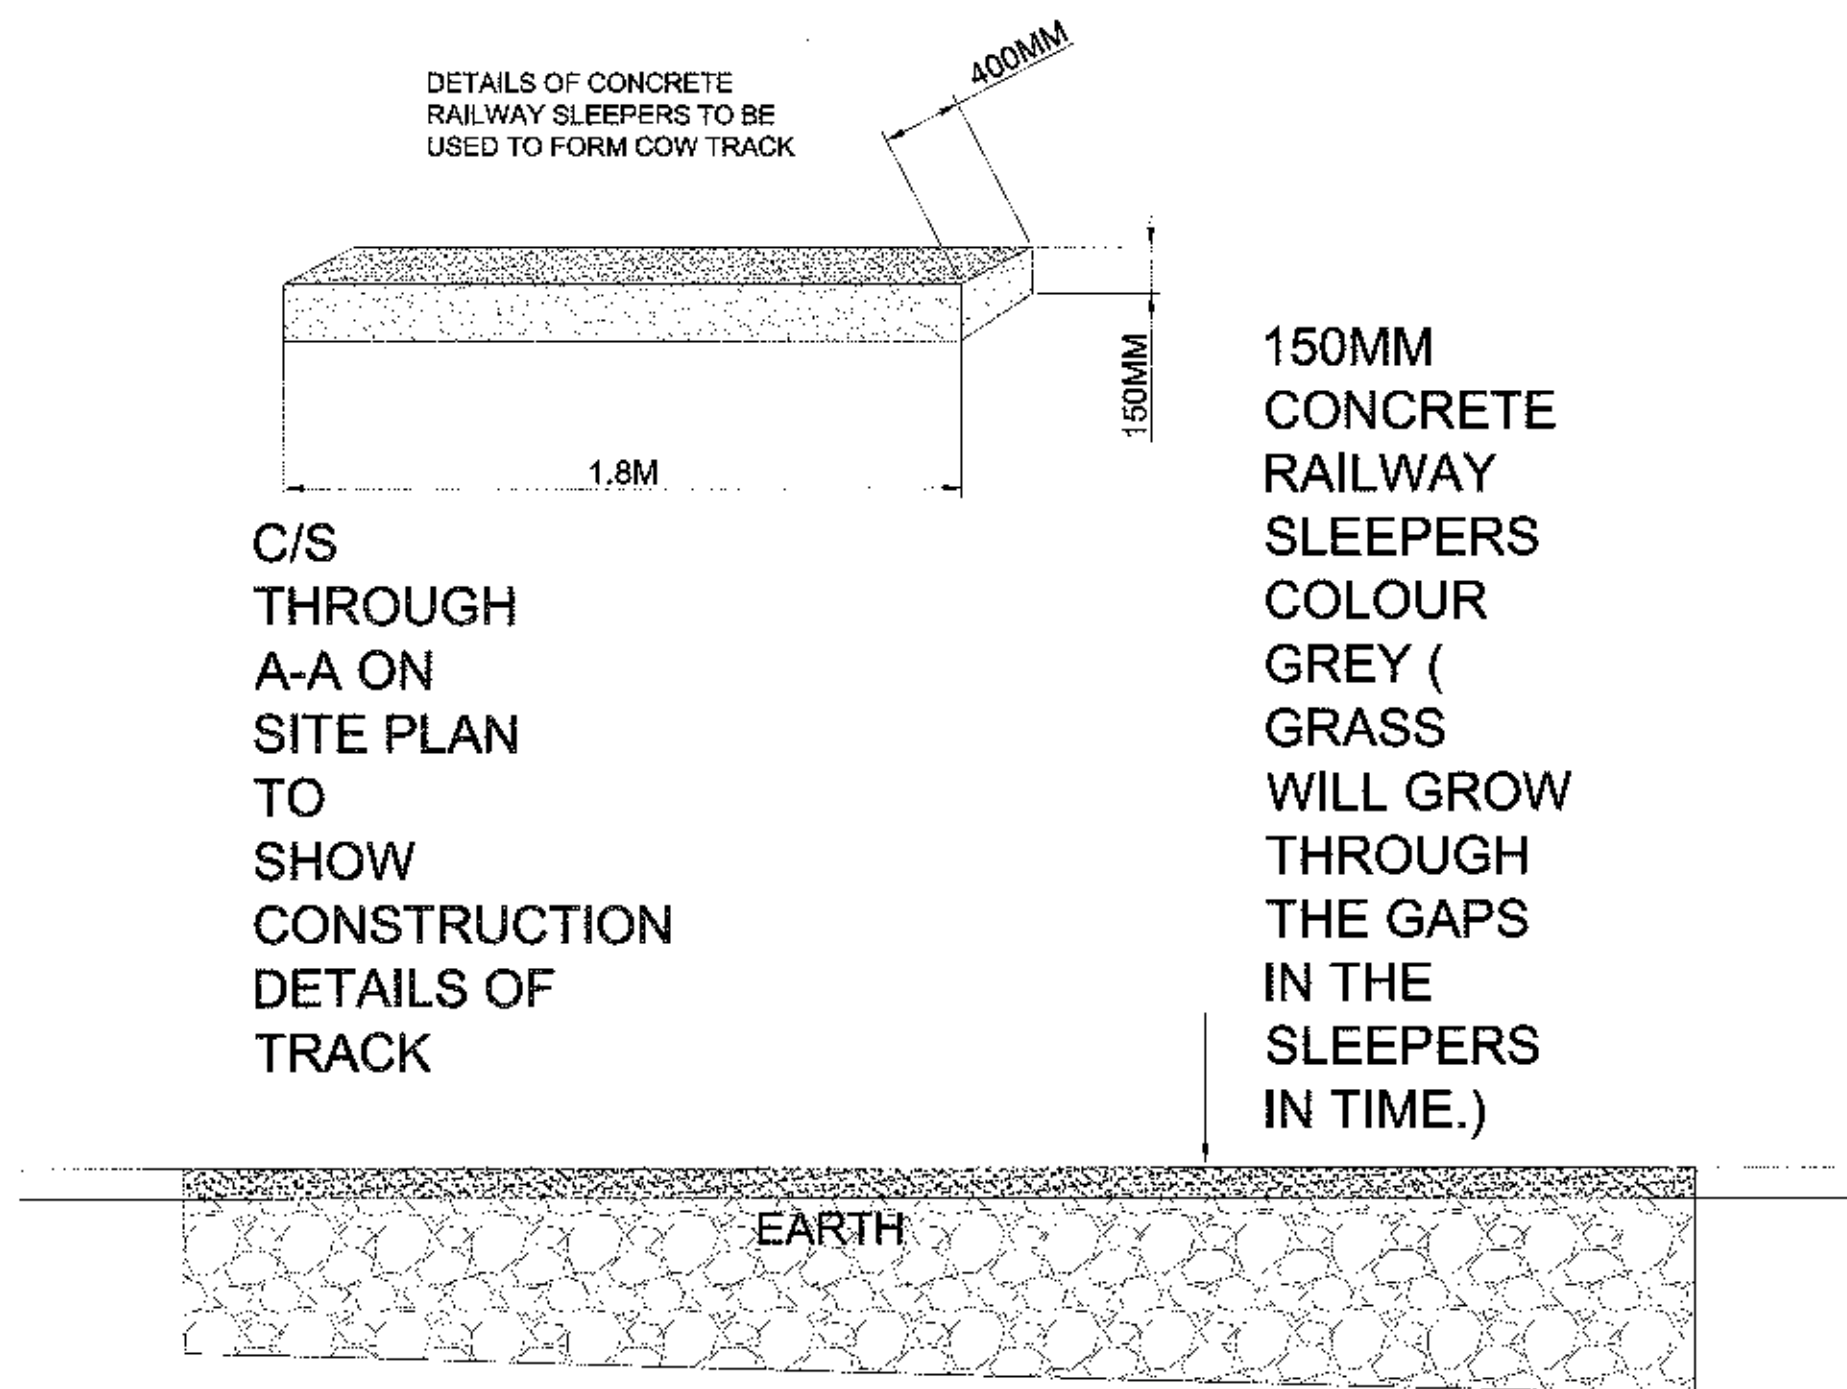

PROPOSED TRACK 466M LONG AND 1.8M WIDE

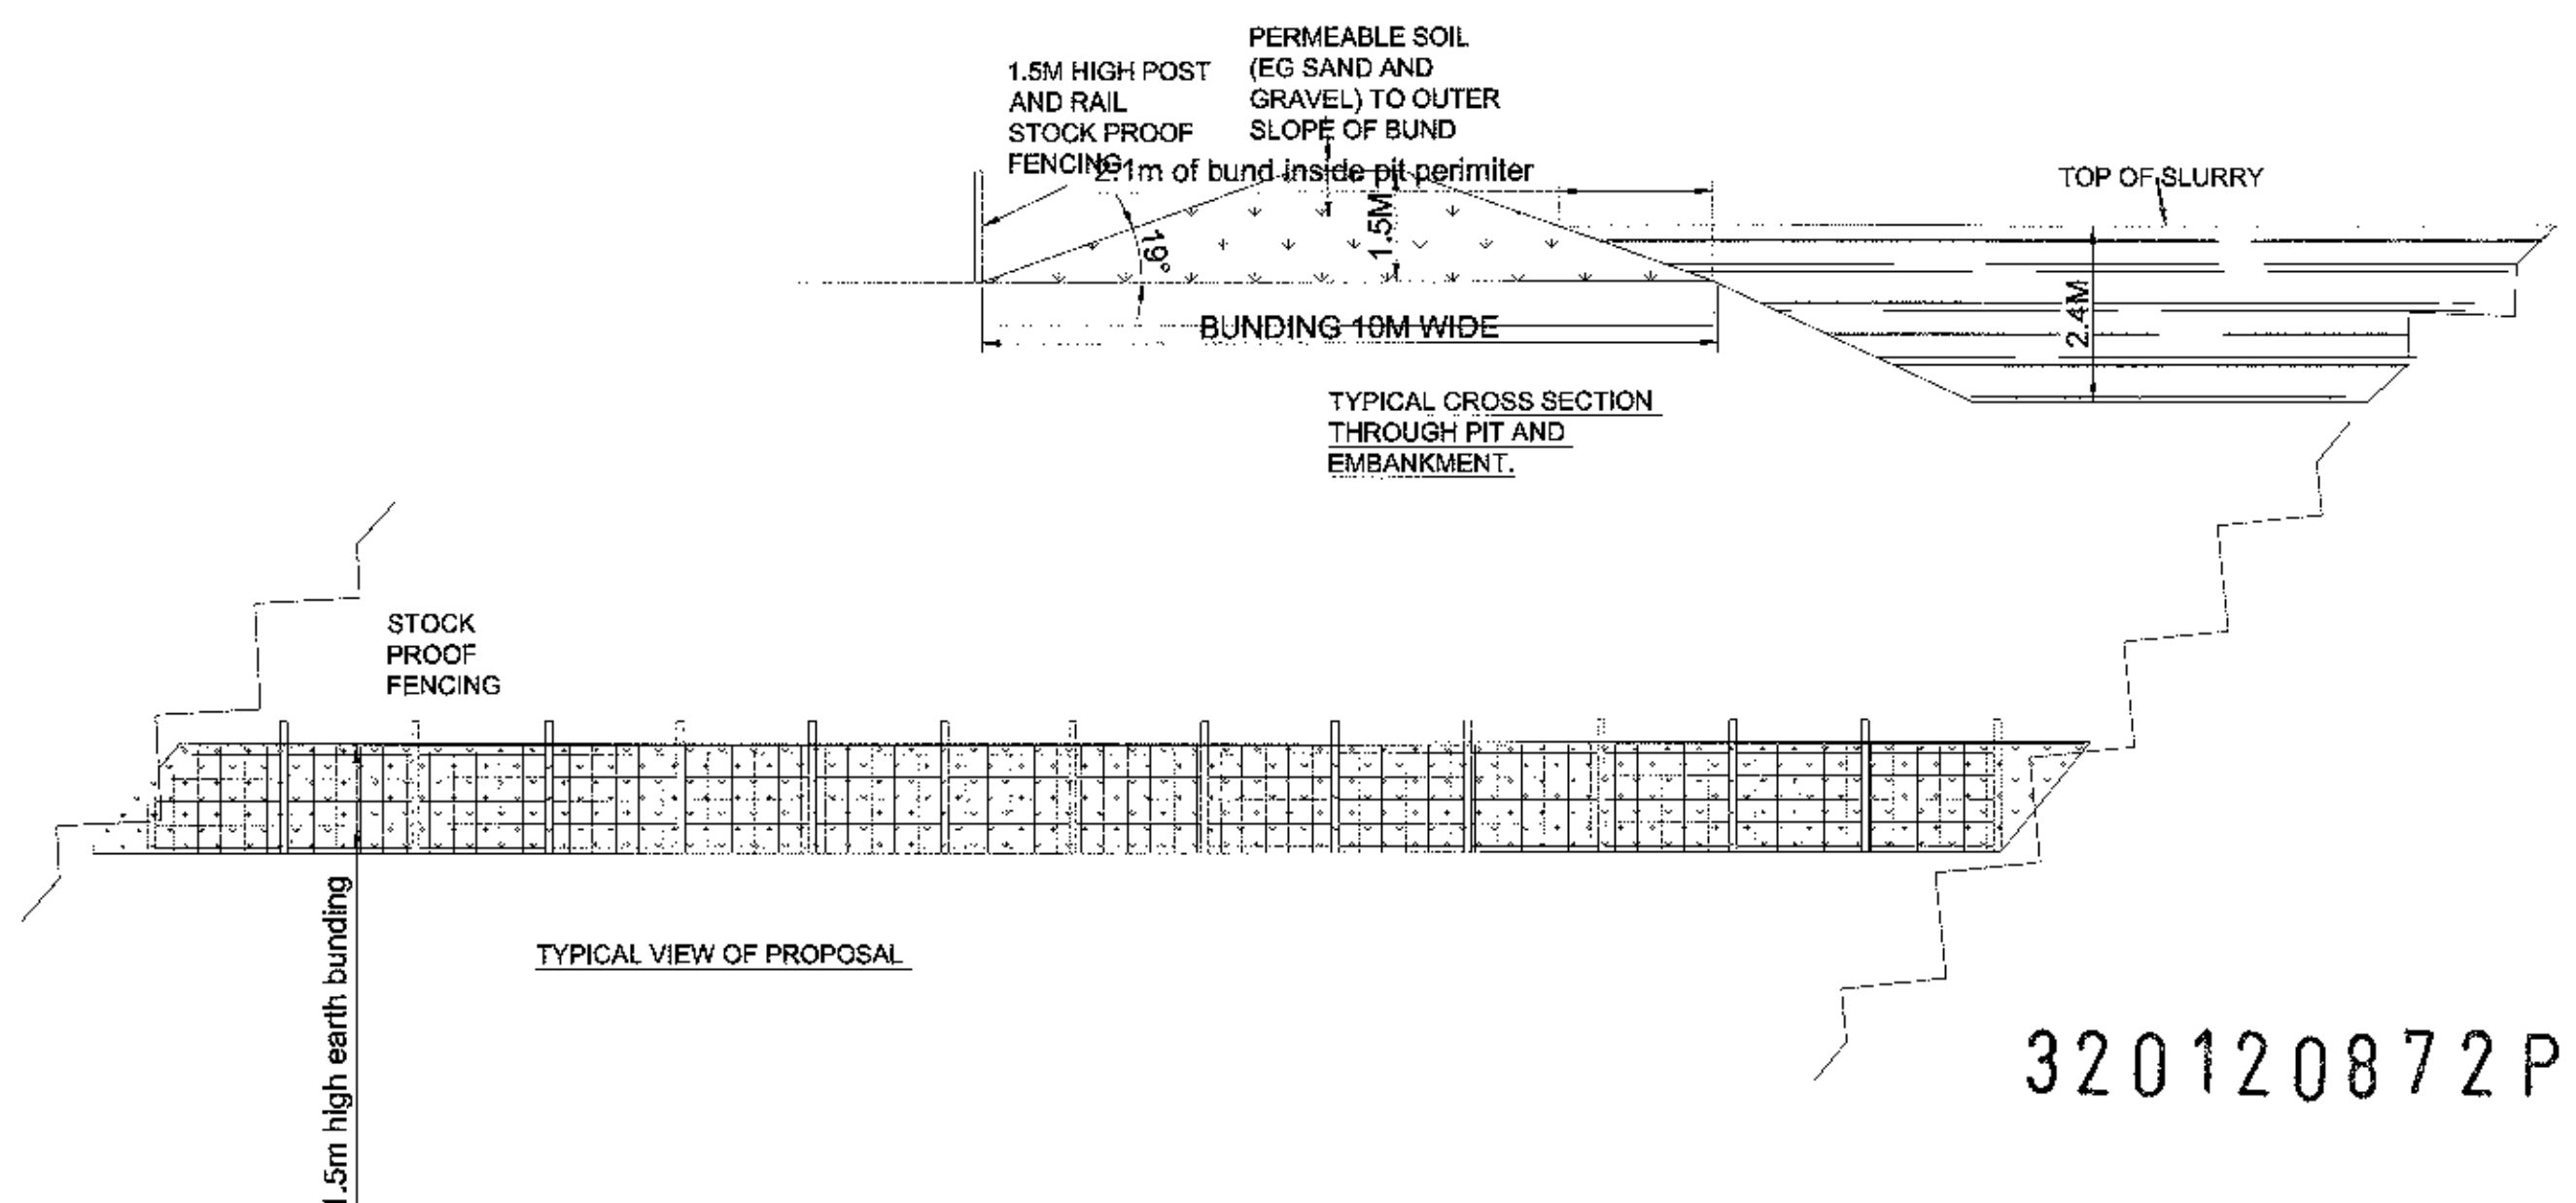

320120872P

DRAWN BY:  Manning Ltd 2Nightingale Way, Catterall, Garstang, Preston, Lancashire. PR3 1TQ Telephone 01995 600733. Mobile 07813 296 287 e-mail: mel@mplanning.co.uk	CLIENT: ANGELA PORTER PROJECT : ELEVATIONS ENGINEERING OPERATIONS TO FORM EARTH BANK SLURRY LAGOON AND CONCRETE SLEEPER COW TRACK LOCATION: HODDER BANK FARM, DUNSOP BRIDGE, CLITHEROE	DATE 25 JUNE 12 SCALE 1:100 & 1:500 A2 REF ML/AP/5125
---	--	---