




Side Elevation

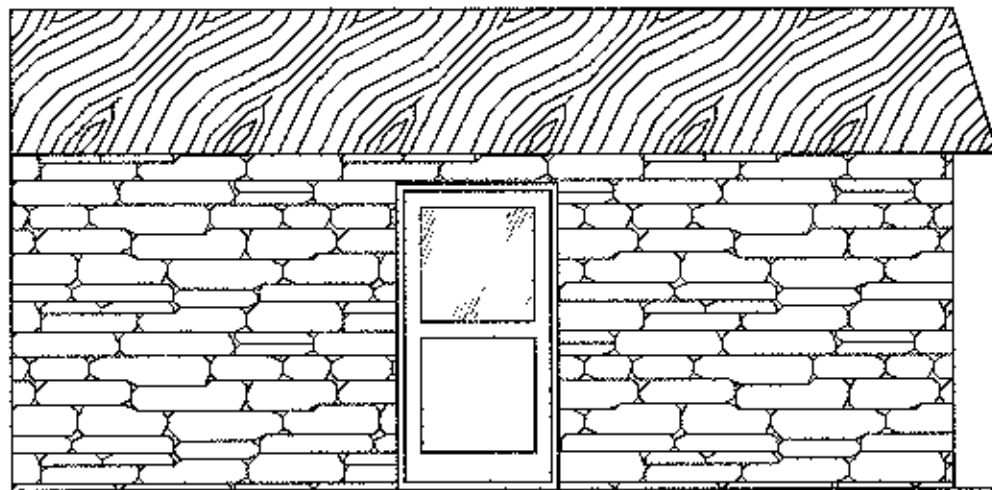


Front Elevation

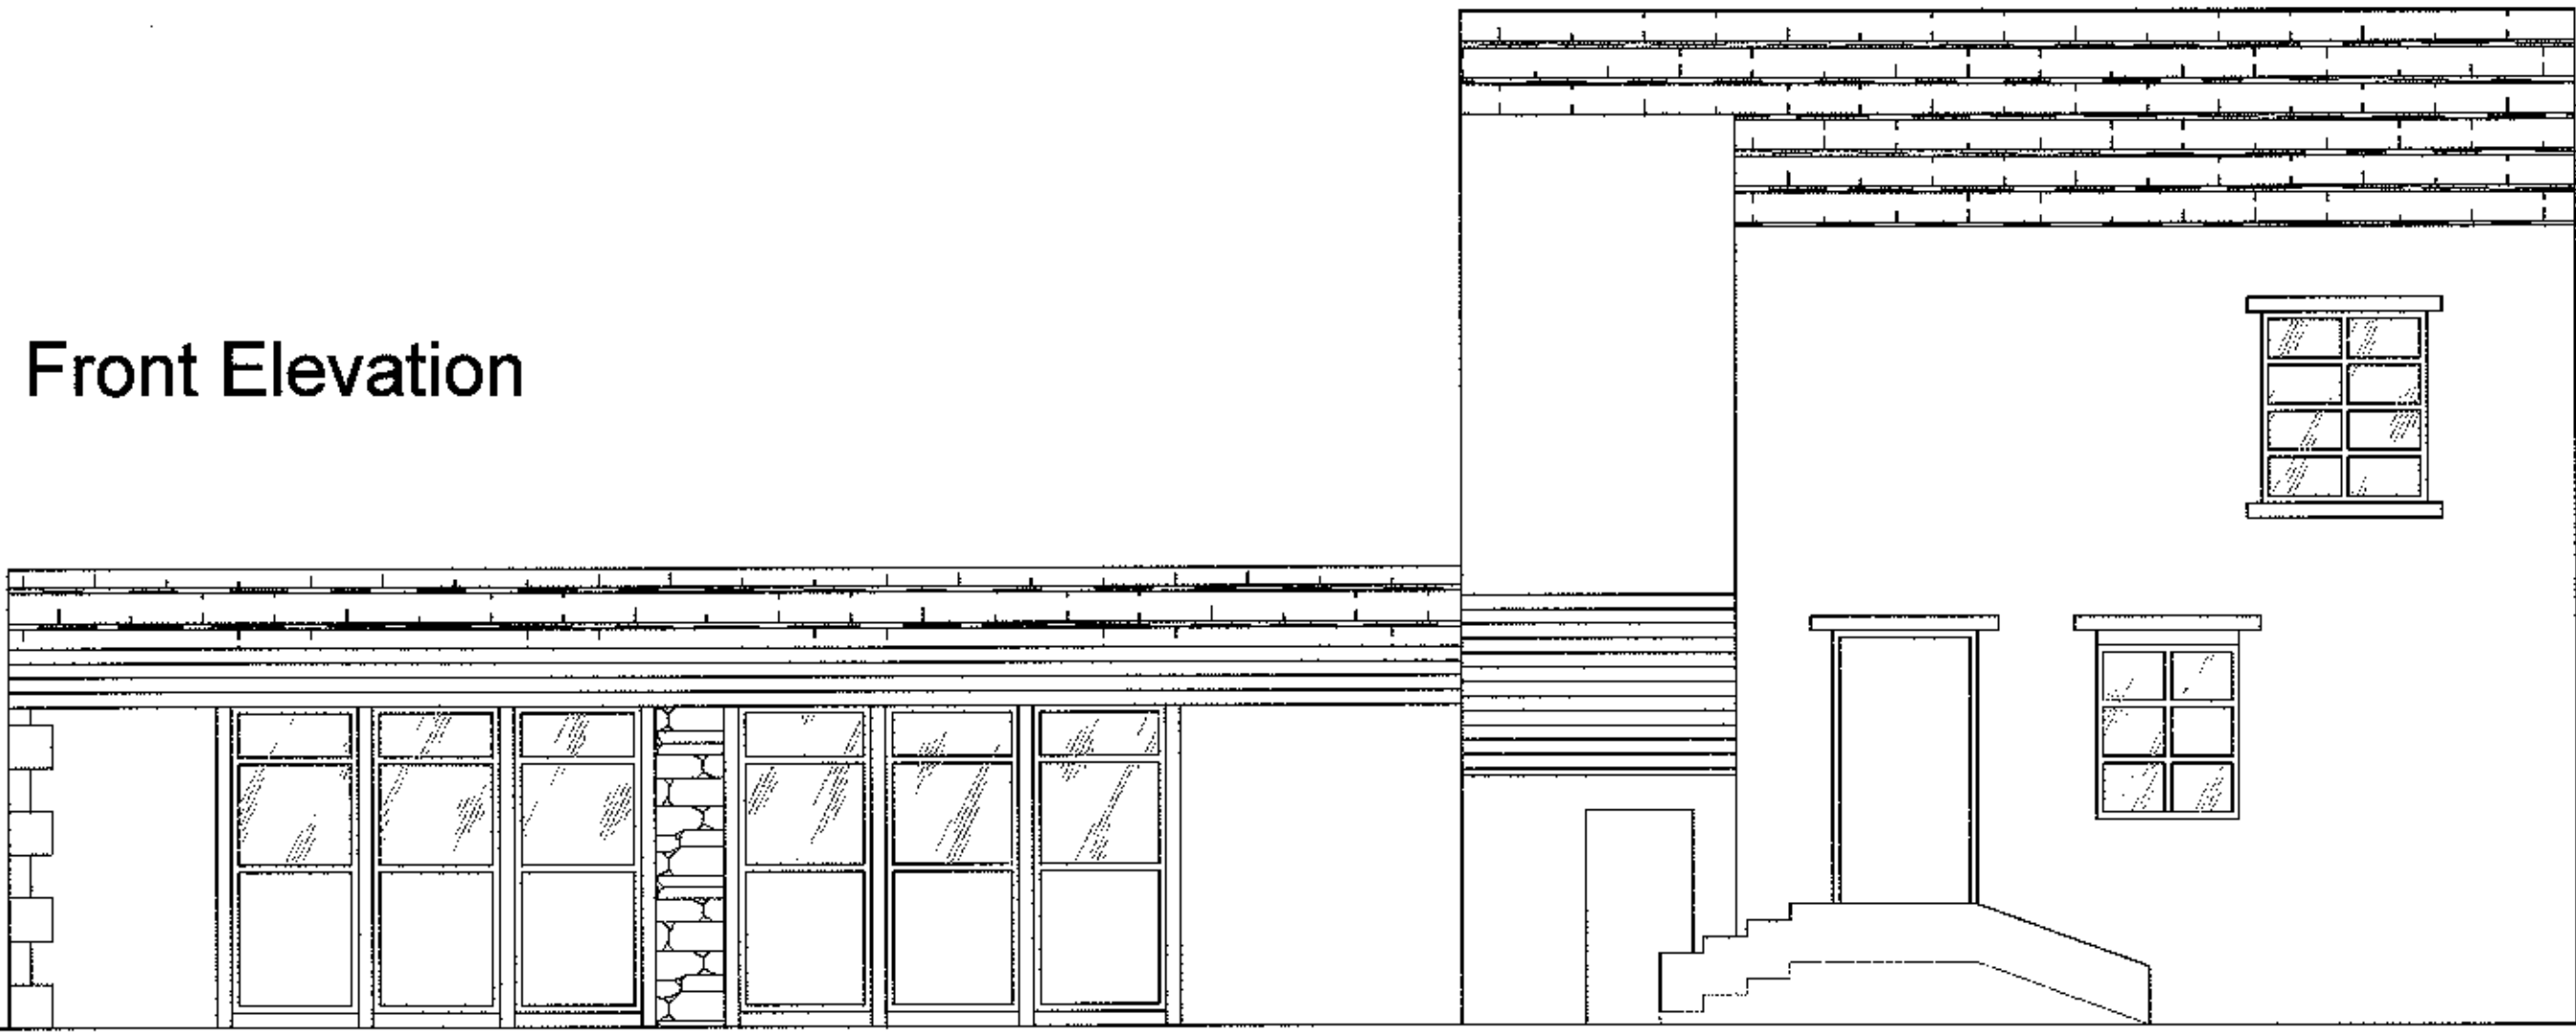

Side Elevation

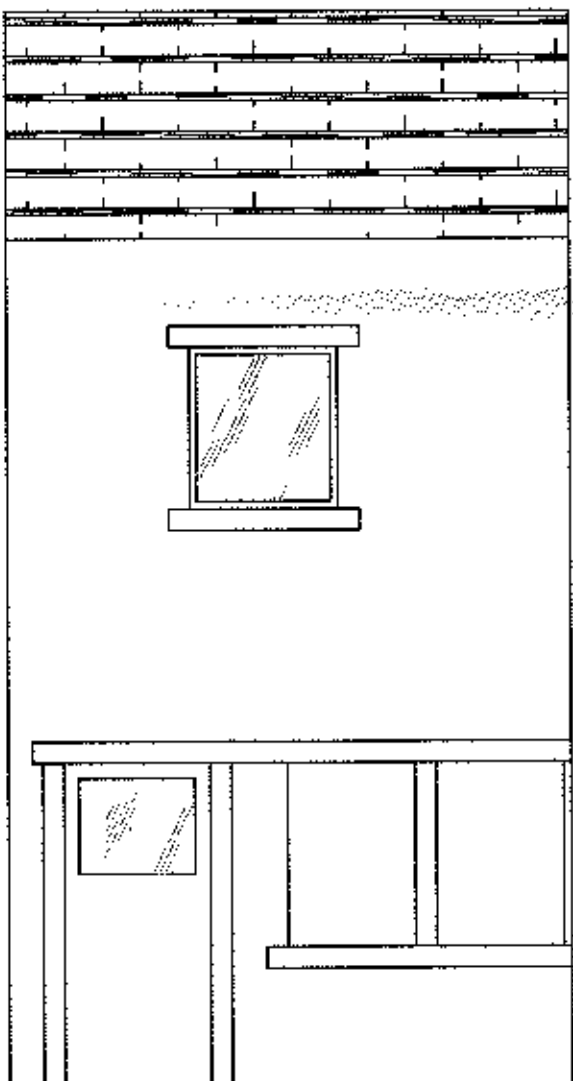

Rear Elevation

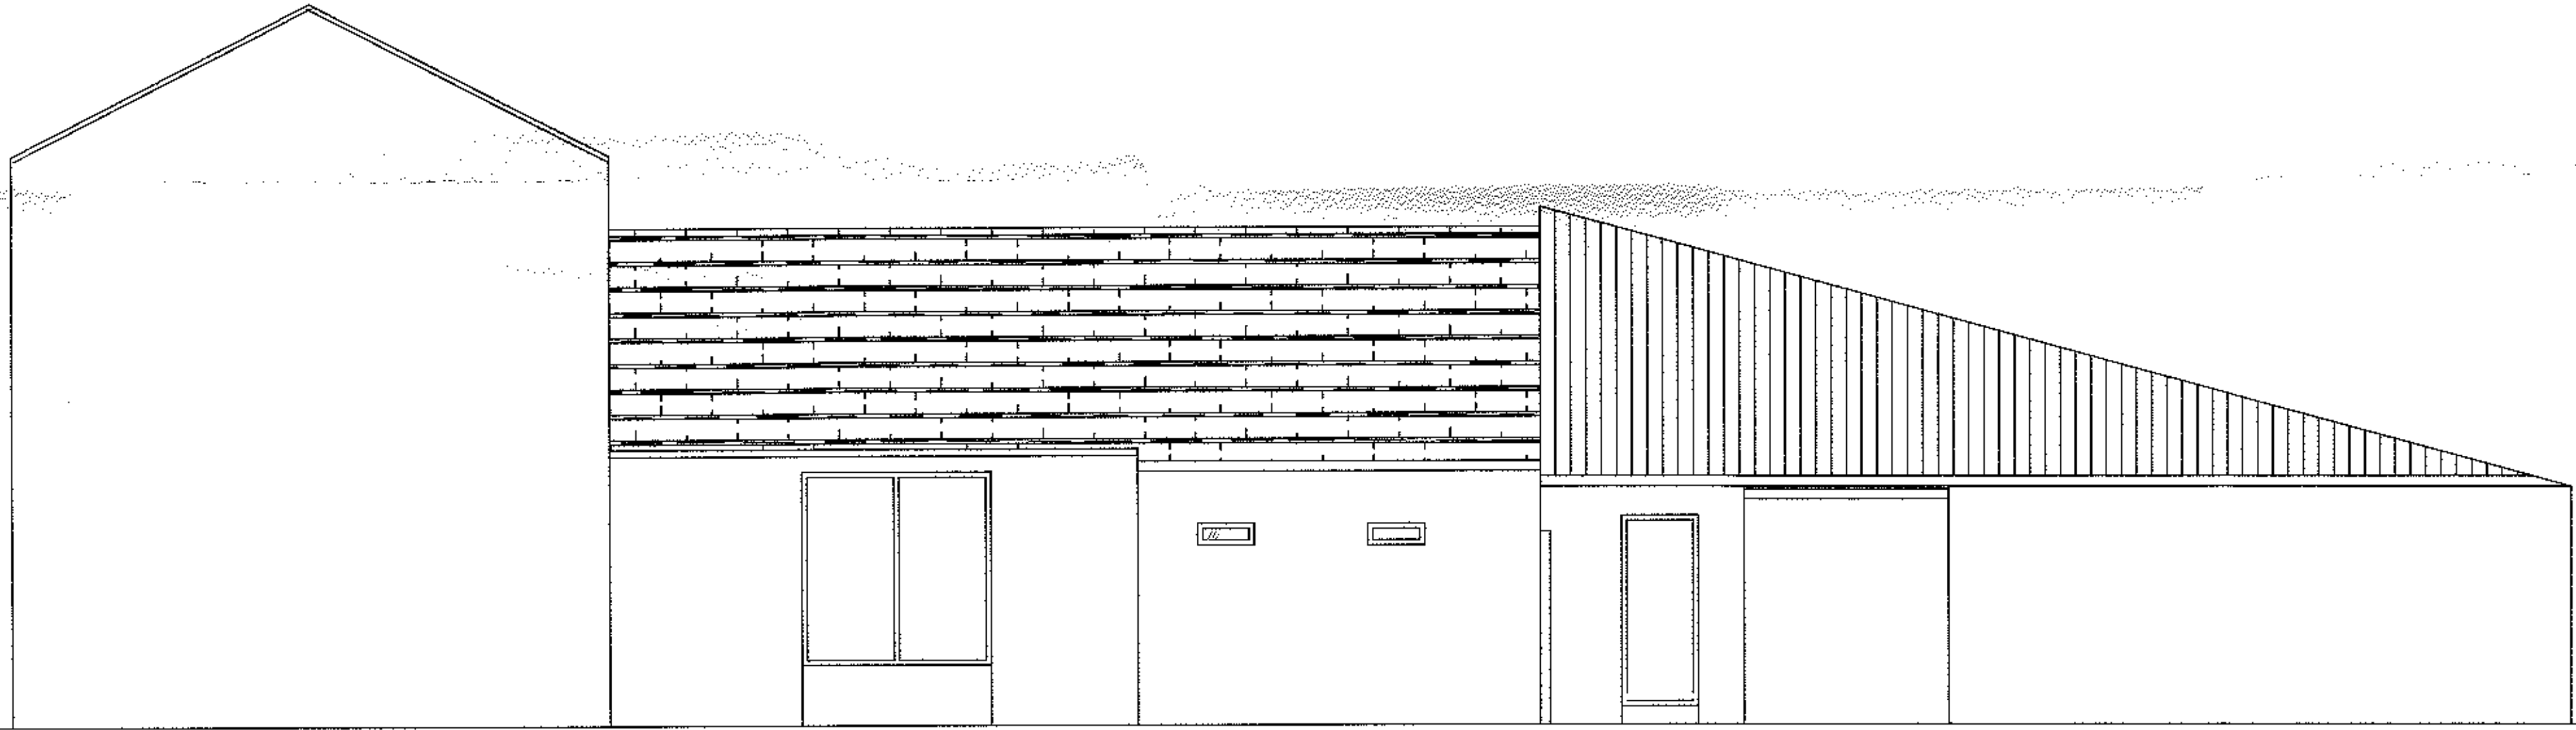

320120879P

Description	Rev	Date	By
AJH ASSOCIATES Chartered Building Surveyors			
28 Deansfield Court Fulham Park Road Chiswick London W3 7JG			
Tel: 01895 429887 Fax: 01895 429888 e-mail: info@ajh-associates.co.uk www.ajh-associates.co.uk			
Client	MR MICHAEL ROBINSON		Scale
Project	THE STABLES DUCK STREET CLITHEROE		1:50
Description	EXISTING ELEVATIONS		Date
DO NOT SCALE THIS DRAWING. CHECK ALL DIMENSIONS ON SITE		26/08/2012	By
		JT	TH
		2900/101	
THIS DRAWING IS PROTECTED BY COPYRIGHT. IT MAY NOT BE REPRODUCED IN ANY FORM OR BY ANY MEANS FOR ANY PURPOSE, WITHOUT GAINING PRIOR WRITTEN PERMISSION FROM AJH ASSOCIATES			