




Side Elevation

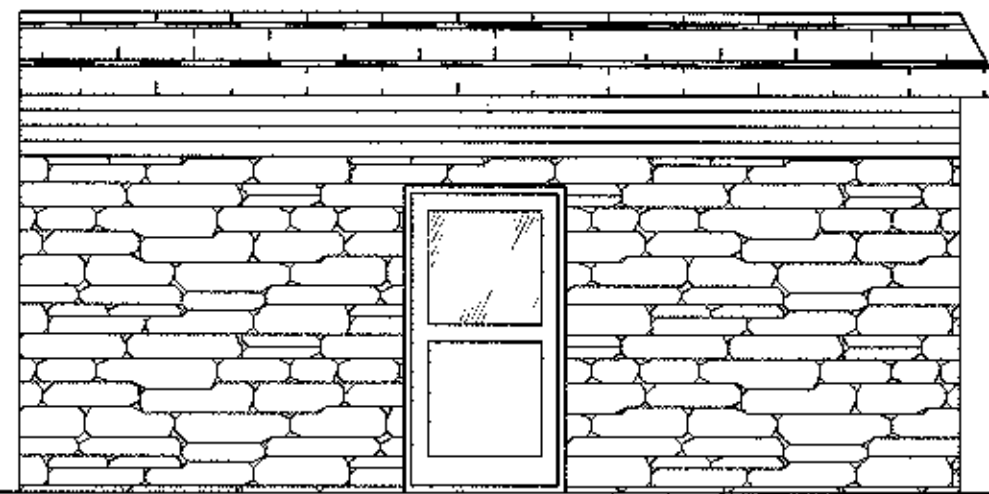


Front Elevation

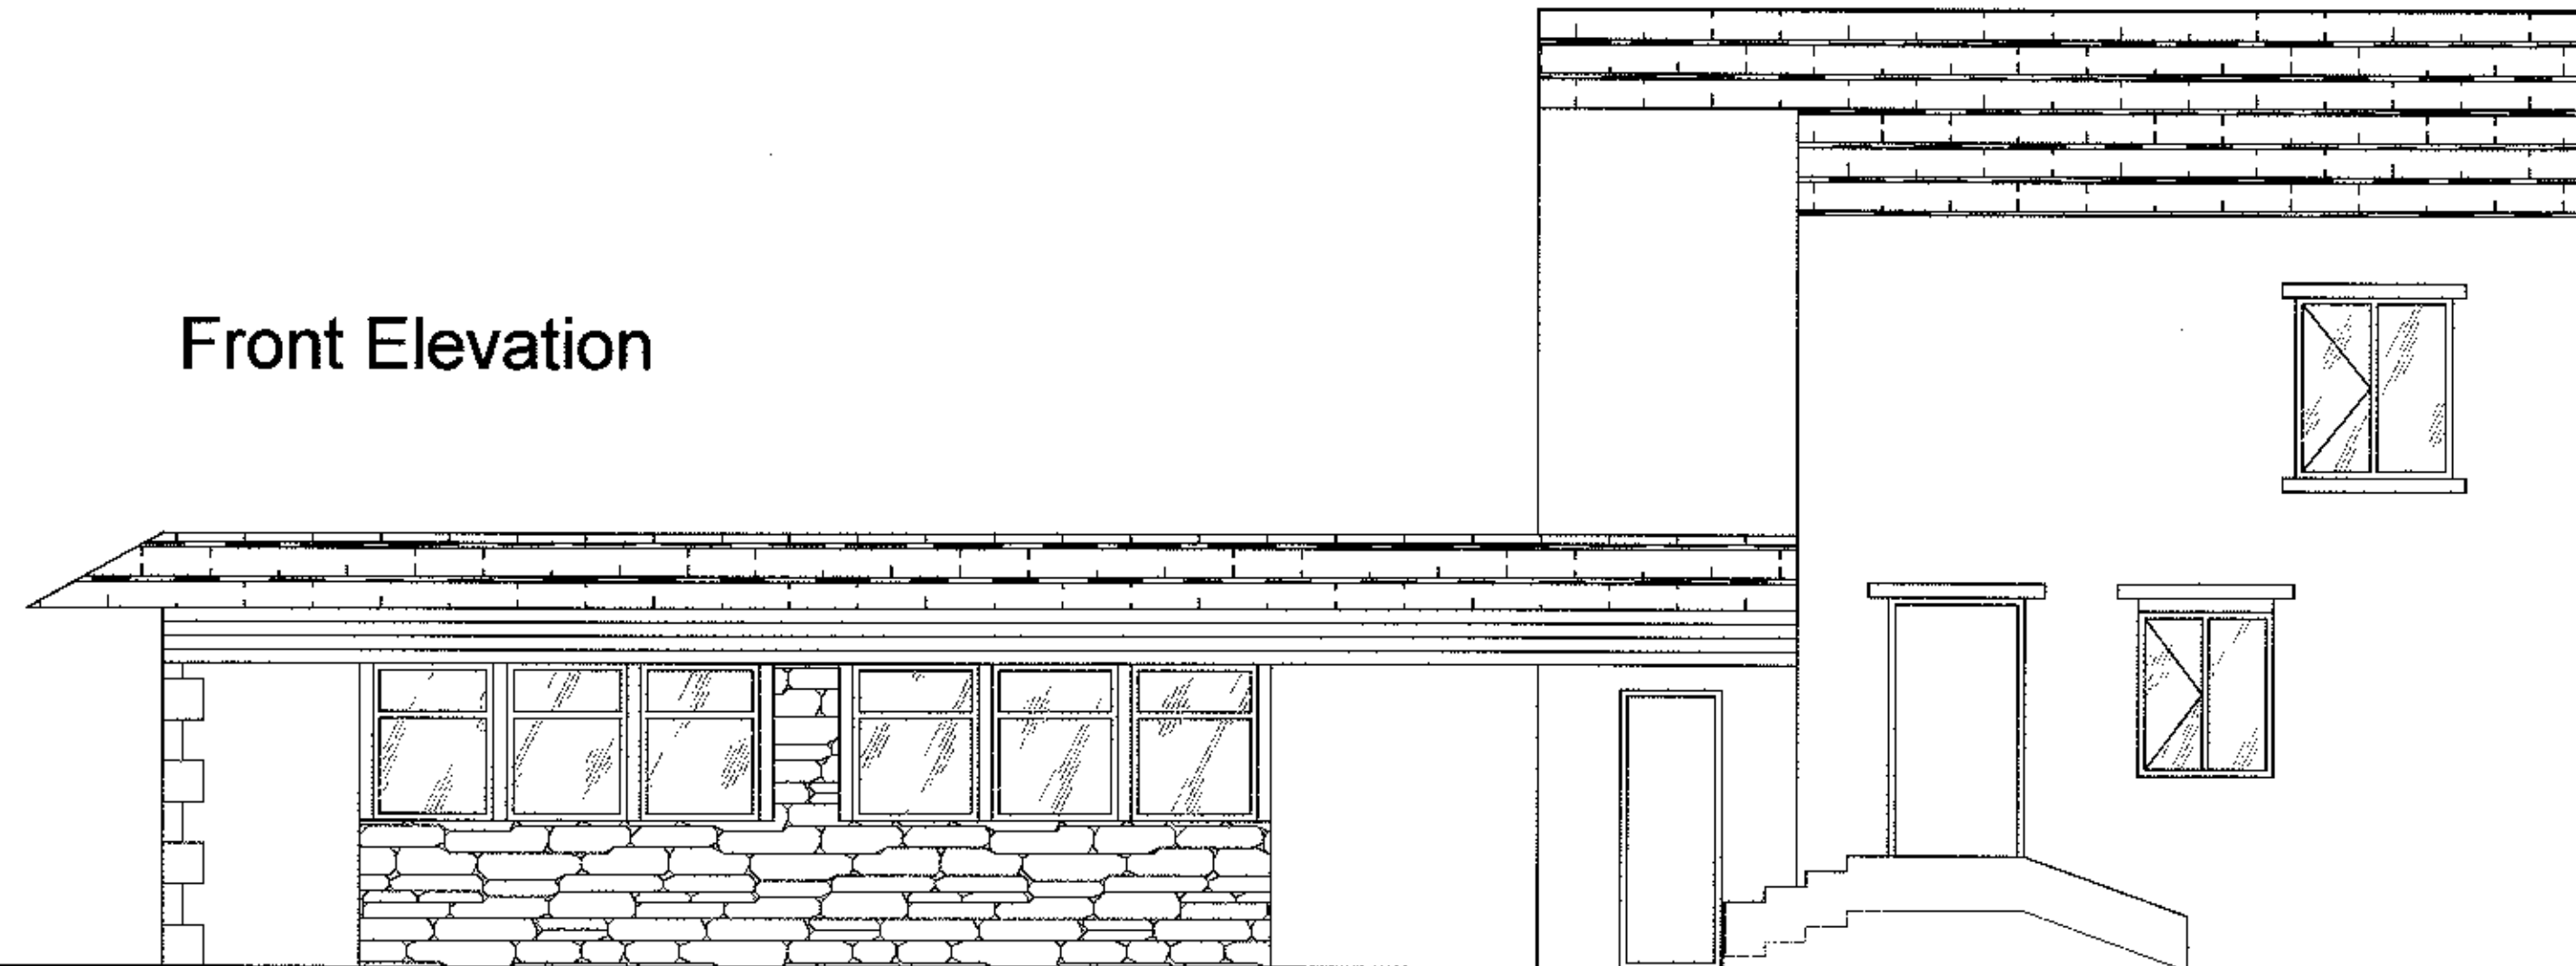

Side Elevation

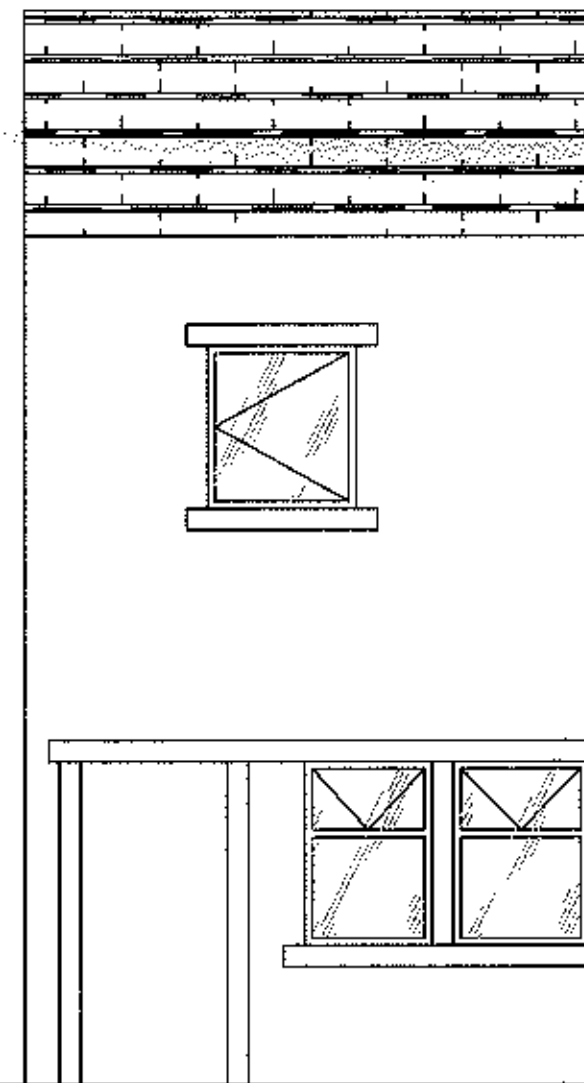

Rear Elevation

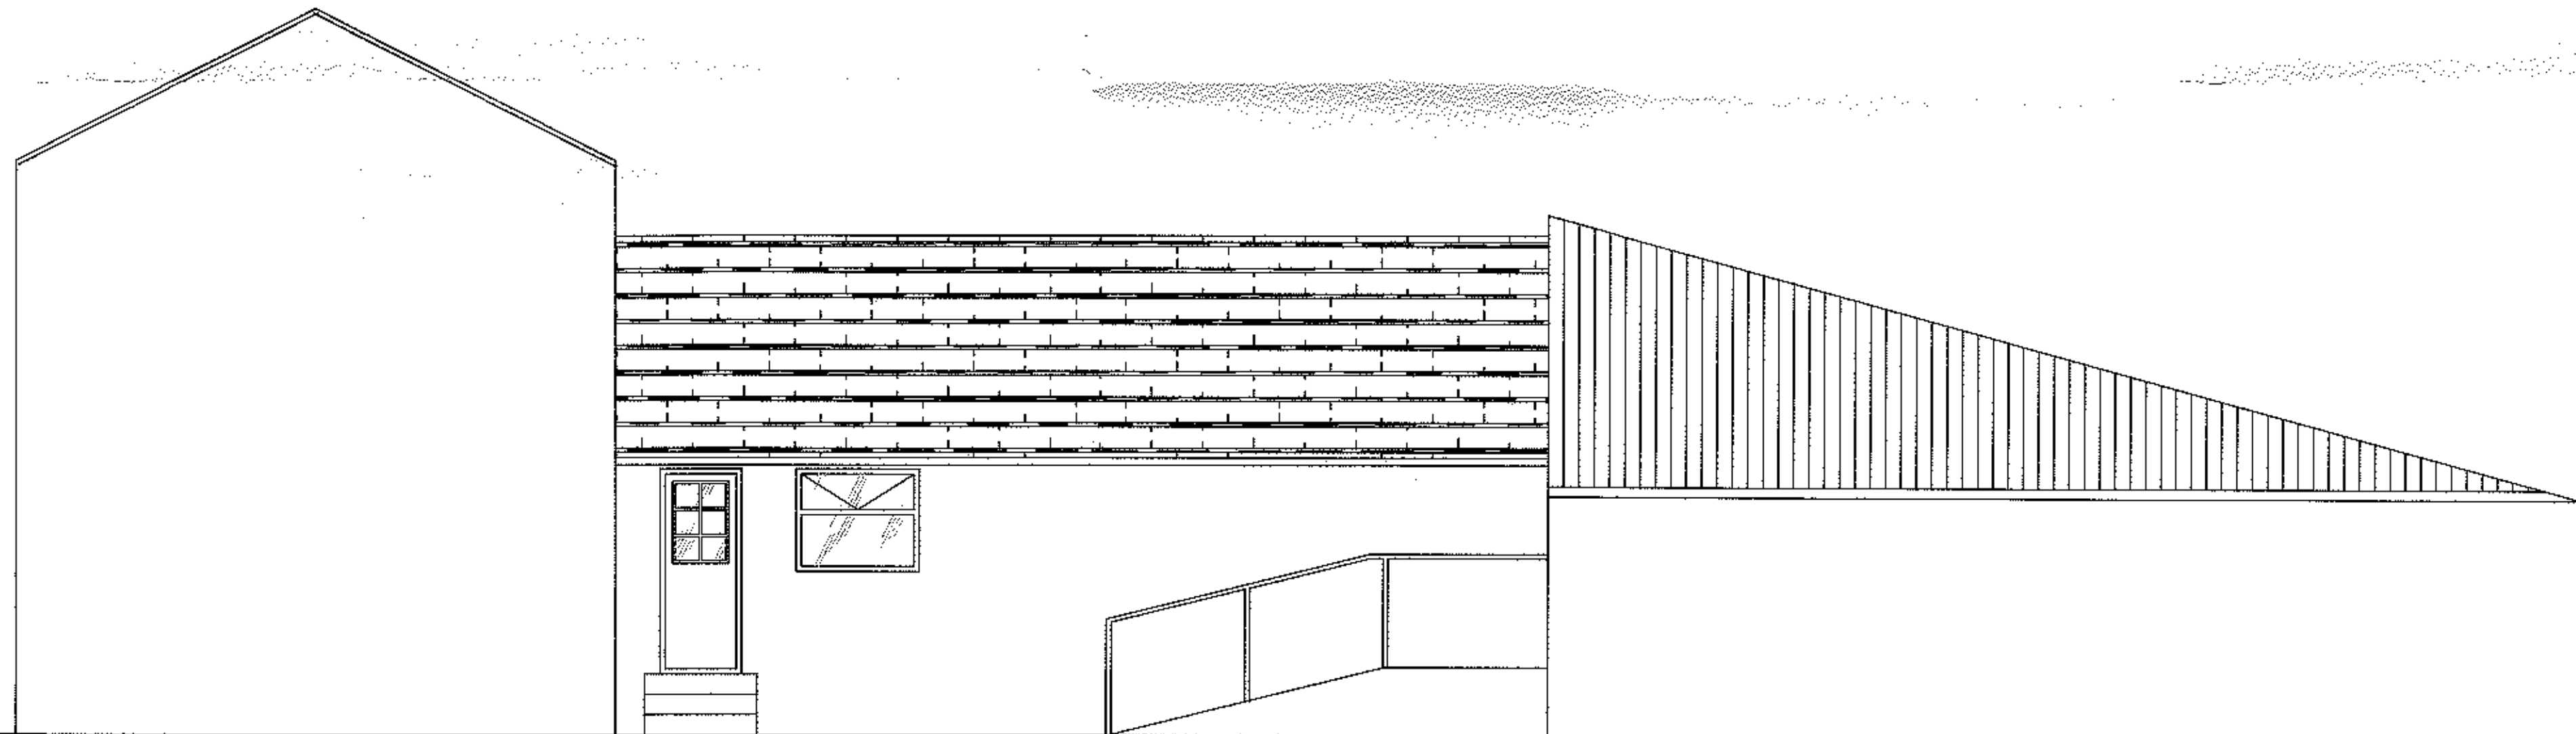

320120879P

Description	Rev	Date	By
AJH ASSOCIATES Chartered Building Surveyors			
21 Deanfield Court Purton Leek Road Clitheroe Lancashire BB7 1QS			
Tel: 01200 425067 Fax: 01200 425063 e-mail: info@ajh-associates.co.uk www.ajh-associates.co.uk			
Client	MR MICHAEL ROBINSON		
Scale	1:50		
Project	THE STABLES DUCK STREET CLITHEROE		
Date	28/09/2012		
By	JT		
Description	PROPOSED ELEVATIONS		
Checked	TH		
Rev	2900/201		
DO NOT SCALE THIS DRAWING. CHECK ALL DIMENSIONS ON SITE			
THIS DRAWING IS PROTECTED BY COPYRIGHT. IT MAY NOT BE REPRODUCED IN ANY FORM OR BY ANY MEANS FOR ANY PURPOSES, WITHOUT OBTAINING PRIOR WRITTEN PERMISSION FROM AJH ASSOCIATES			