


3001209057


|               |   |
|---------------|---|
| Client:       | MR ISMAIL LOONAT.   |
| Project:      | ERECTION OF DETACHED DOUBLE GARAGE AND INSTALLATION OF PERMEABLE HARDSTANDING.   |
| Location:     | 41 WHALLEY ROAD, LANGHO, NEAR BLACKBURN, BB6 8ES.   |
| Date / Scale: | September 2012 Scale: 1:100.   |
| Copyright:    | <b>Khalid Khan &amp; Associates</b><br>Surveyors & Architectural Consultants<br>MAJID HOUSE, 109 WHALLEY RANGE<br>BLACKBURN, LANCASHIRE, BB1 6EE<br>t: 01254 54464 m: 07798 686430<br>e: khalid@kassoc.co.uk<br>w: khalidkhanassociates.co.uk |
| Revisions:    | REV A 20.12.2012 GARAGE RE-SET IN LINE WITH MAIN HOUSE TO PLANNING OFFICERS REQUIRE.<br>REV B 15.01.2013 DIMENSIONS ADDED TO GARAGE.   |
| Drawn By:     | 075/09/12/41/01@A1. B   |

AMENDED PLANS RECEIVED  
DATE 12 December 2012

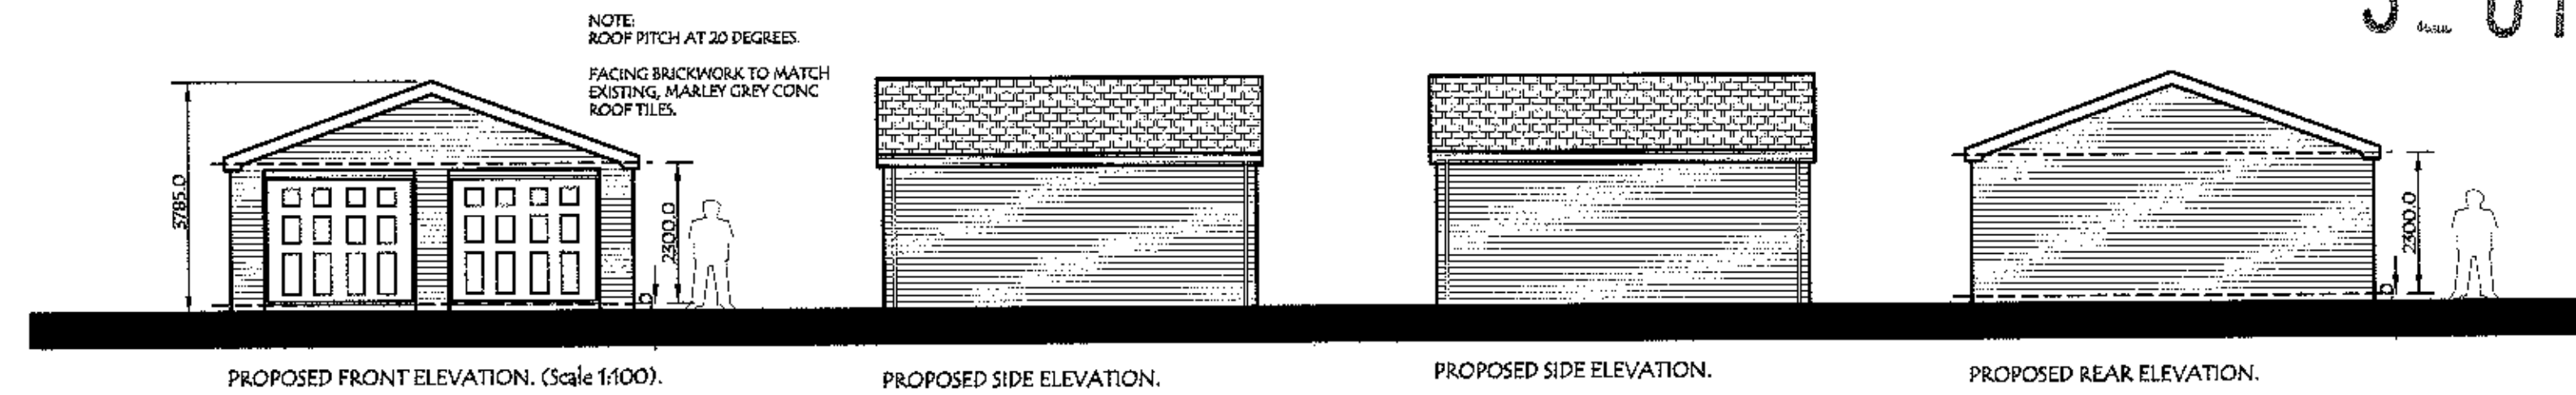


3001209057

AMENDED PLANS RECEIVED  
DATE 12 December 2012

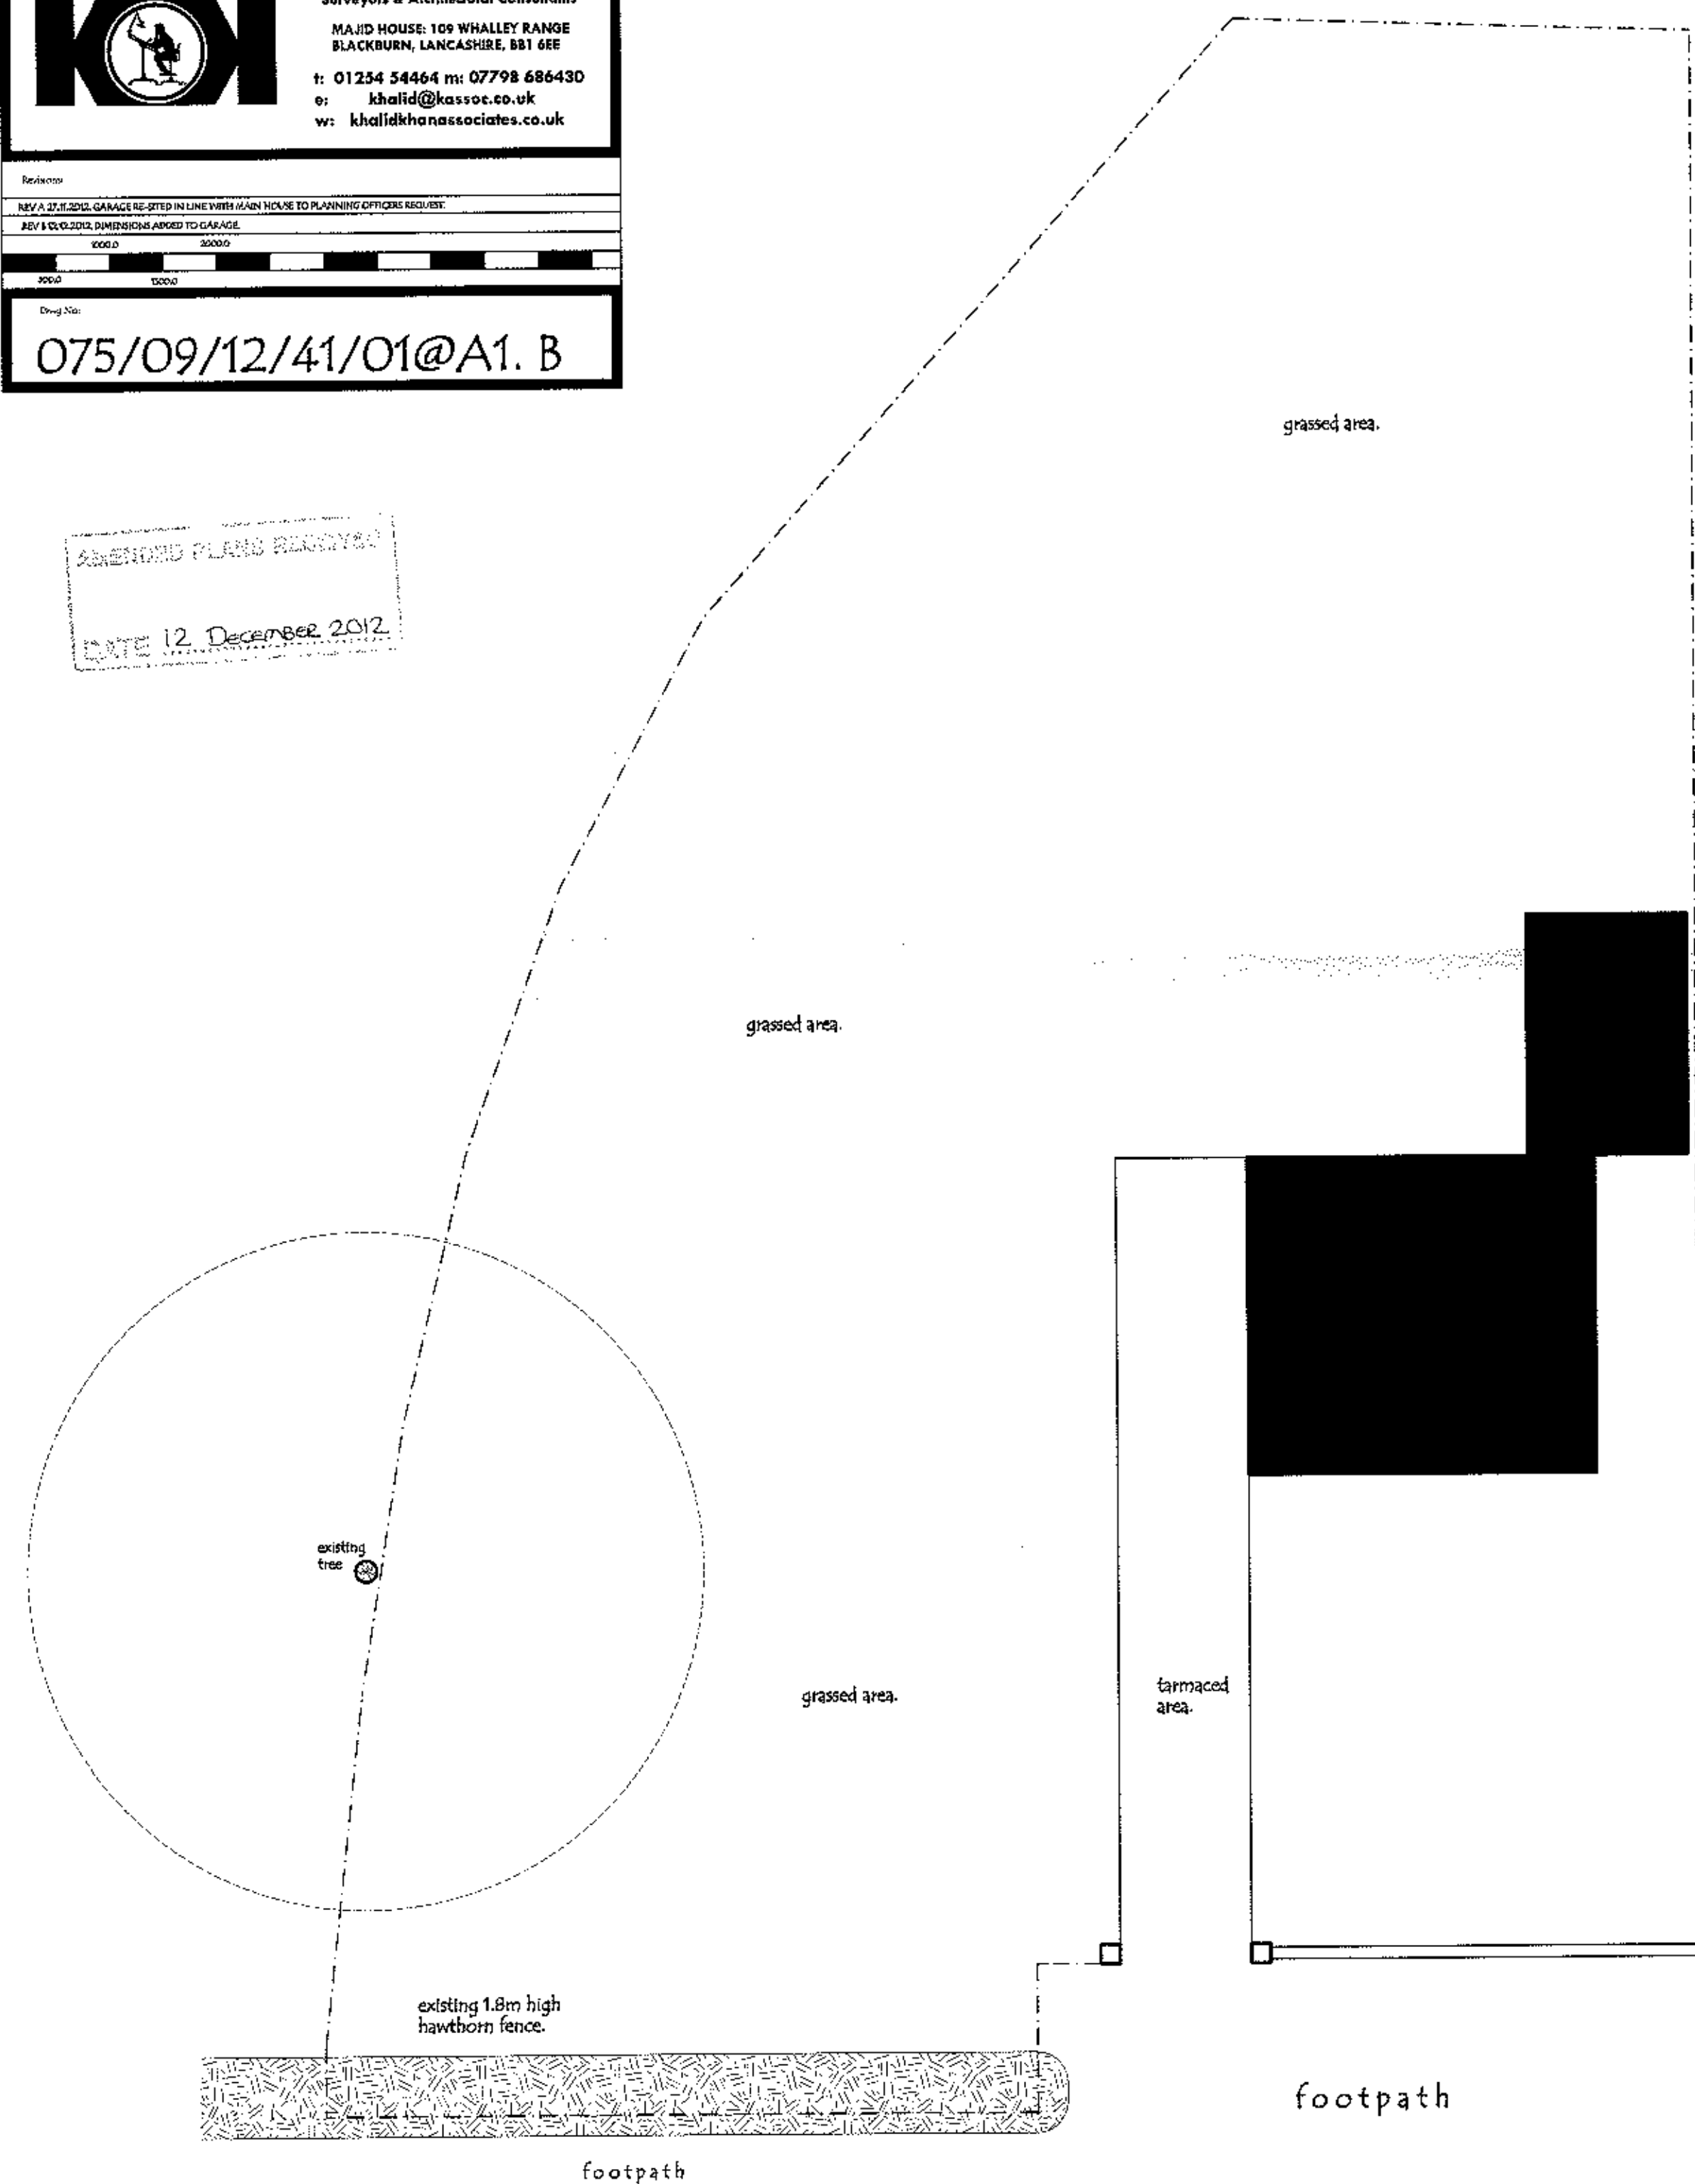

existing site layout. (Scale 1:100).

AMENDED PLANS RECEIVED  
DATE 12 December 2012

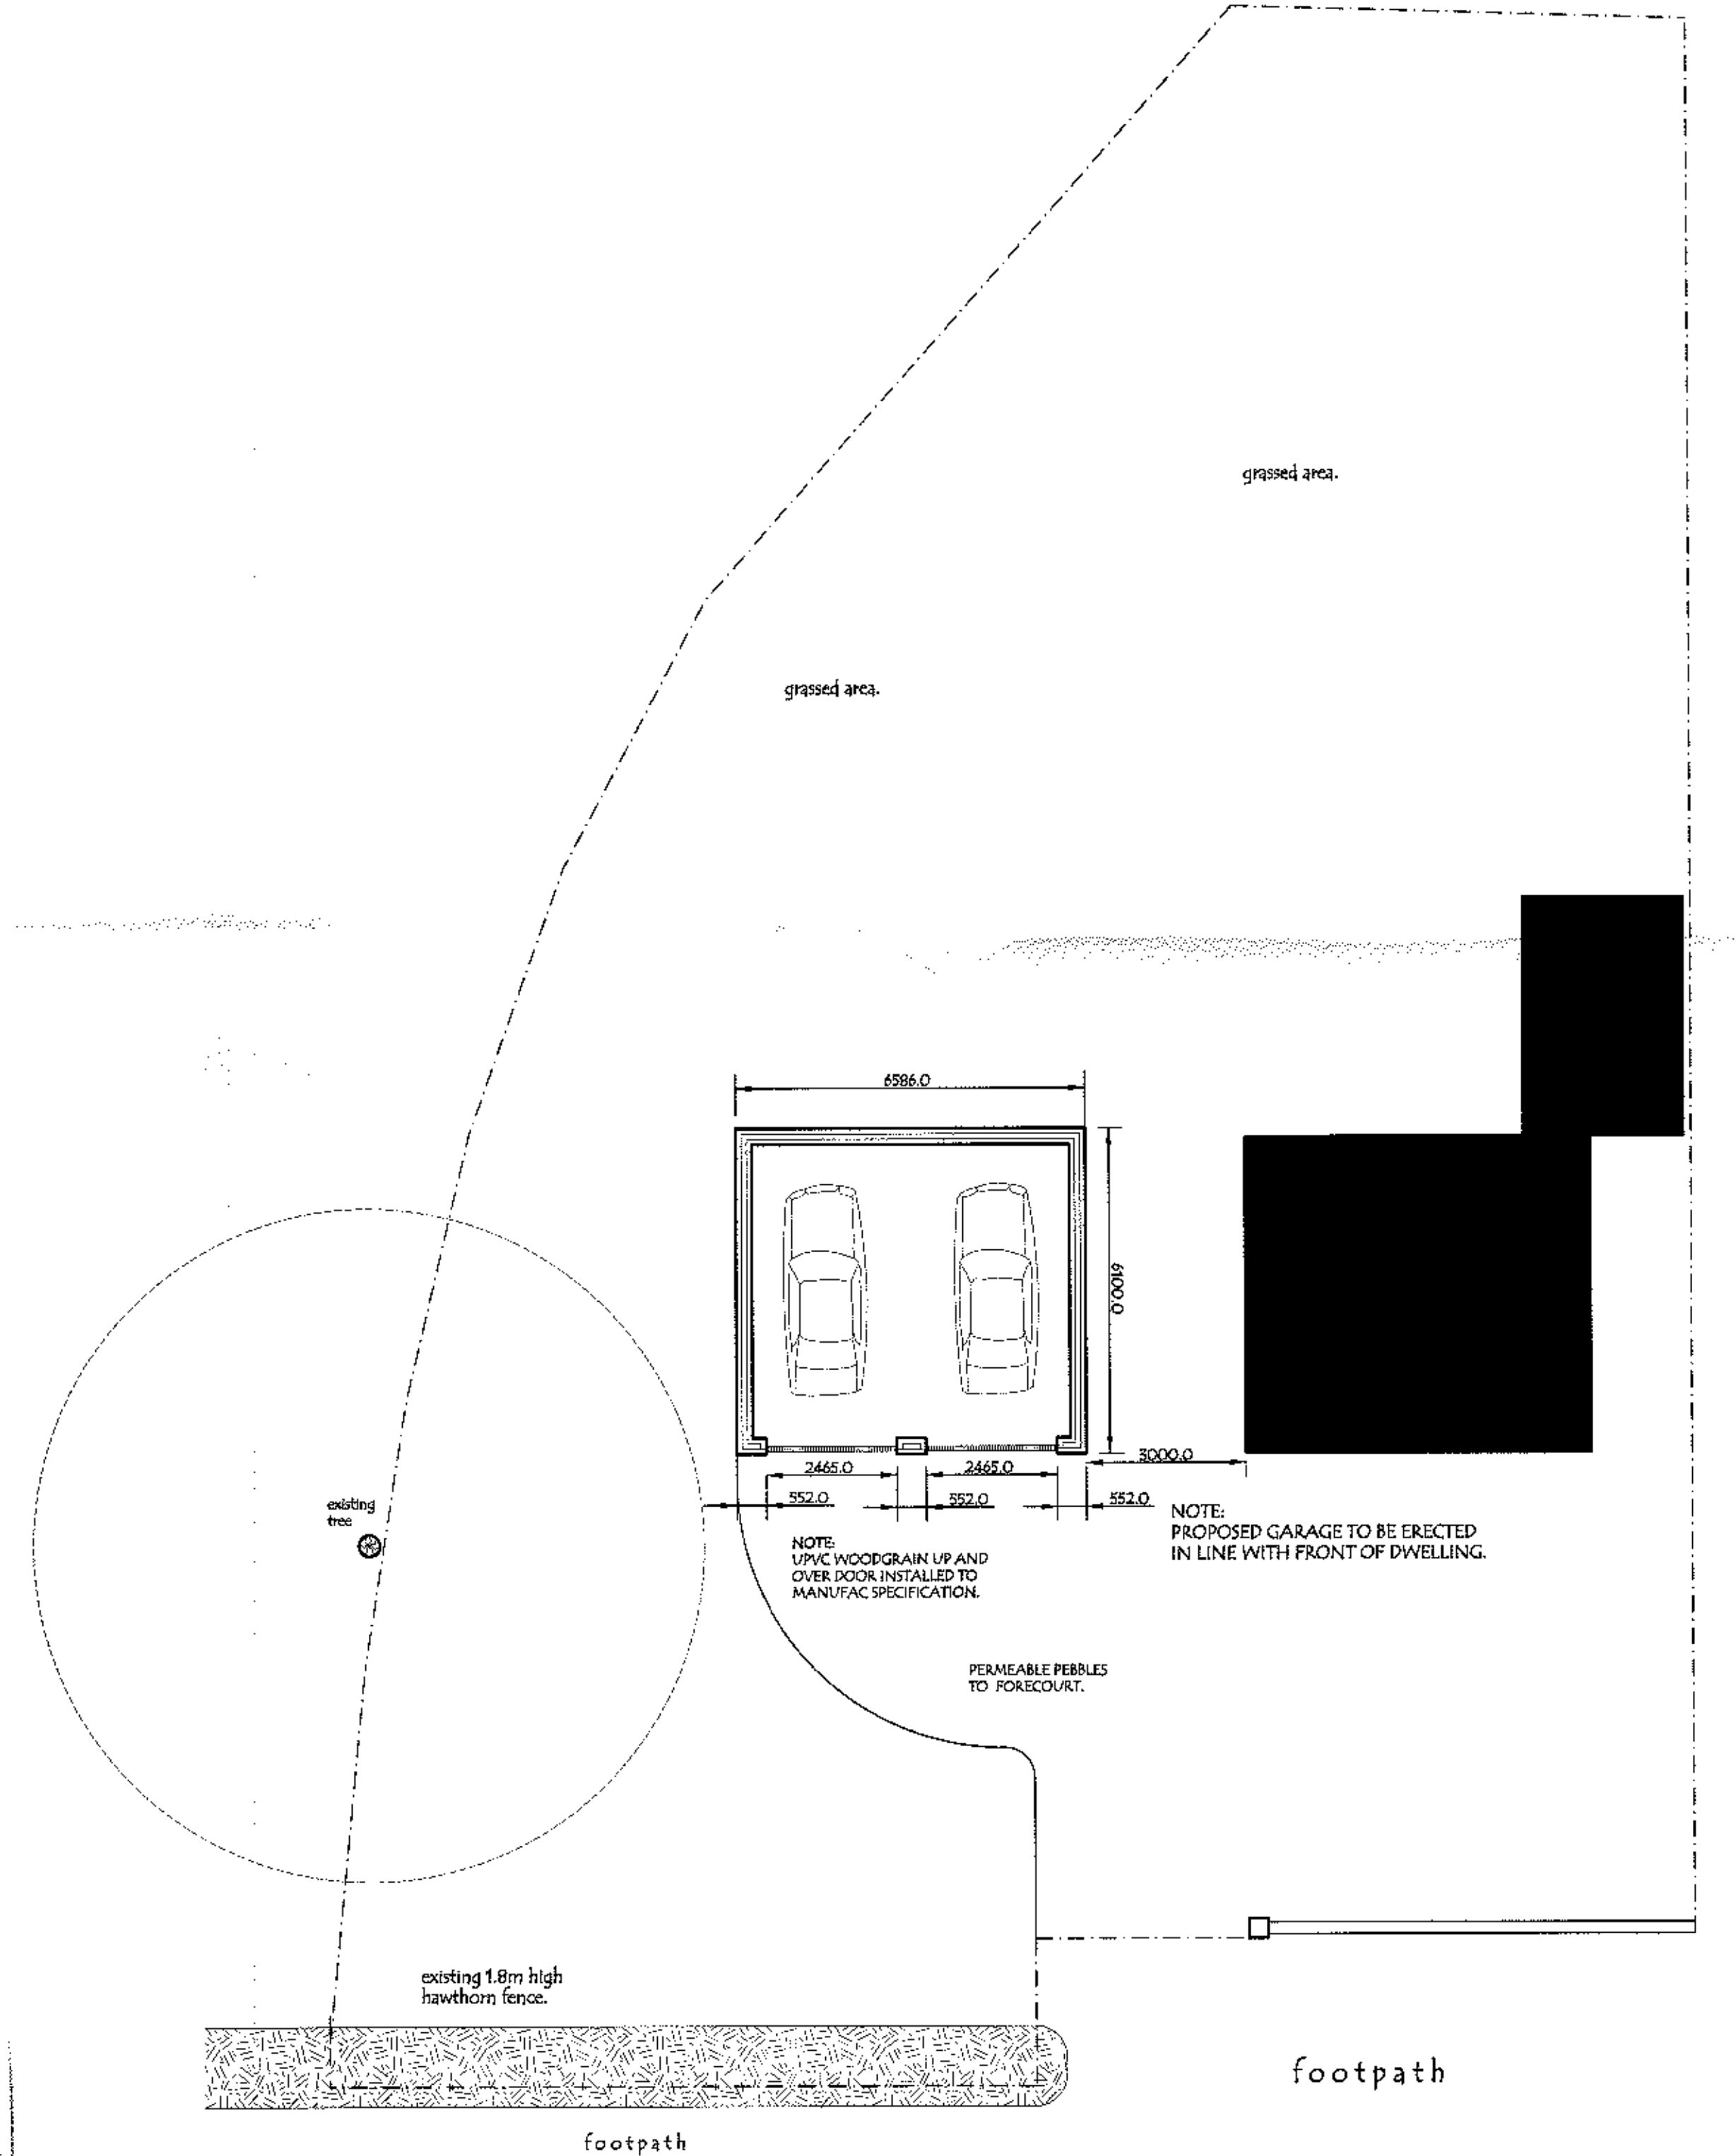

PROPOSED SITE LAYOUT. (Scale 1:100).

3001209057