

Client:
MR ISMAIL LOONAT.

Project:
ERECTION OF DETACHED DOUBLE GARAGE
AND INSTALLATION OF PERMEABLE
HARDSTANDING.


Location:
41 WHALLEY ROAD, LANGHO,
NEAR BLACKBURN, BB6 8ES.

Date / Scale:
September 2012 Scale: 1:100.


Copyright:
Khalid Khan & Associates
Surveyors & Architectural Consultants
MAJID HOUSE, 109 WHALLEY RANGE
BLACKBURN, LANCASHIRE, BB1 6EE
t: 01254 54464 m: 07798 686430
e: khalid@kassoc.co.uk
w: khalidkhanassociates.co.uk

Scale bar:
0 1000 2000 3000


Dwg No:
075/09/12/41/01@A1. A

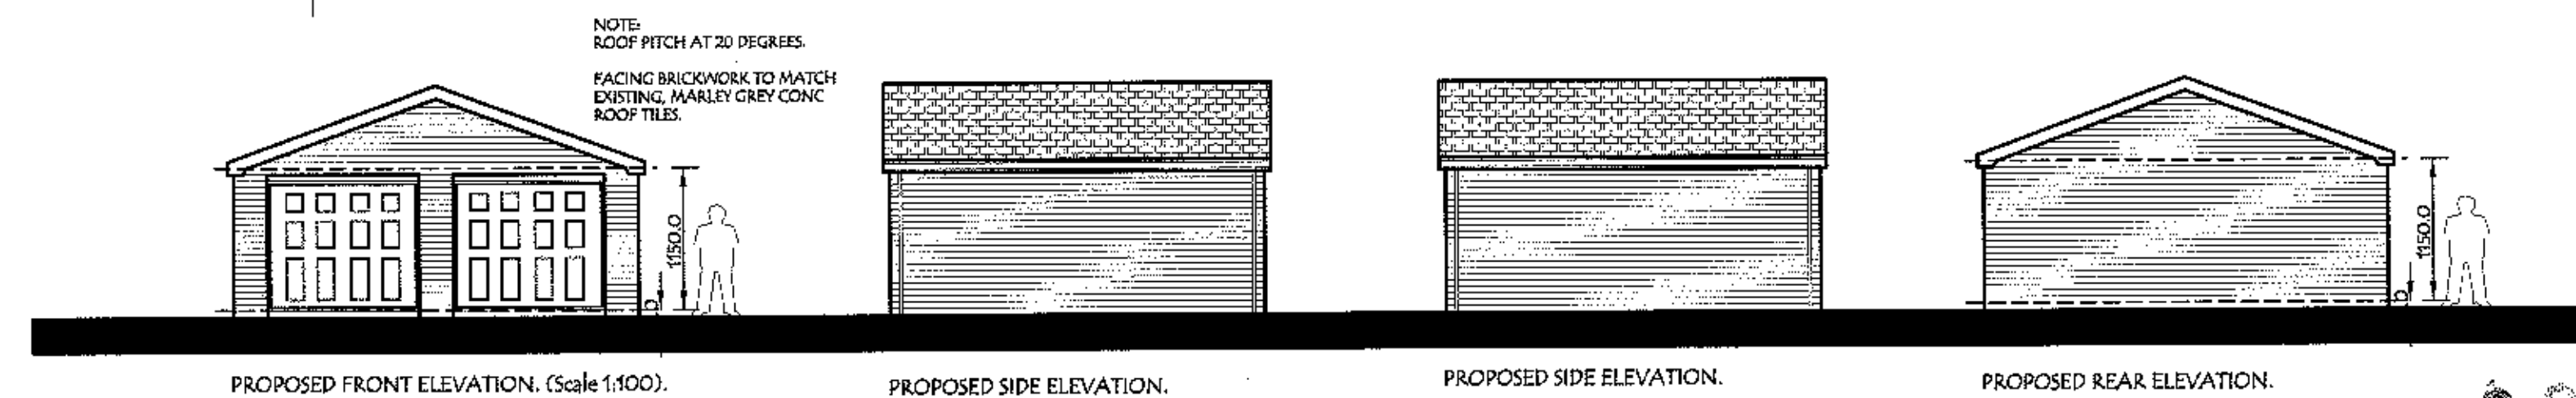

32 01 209 05.

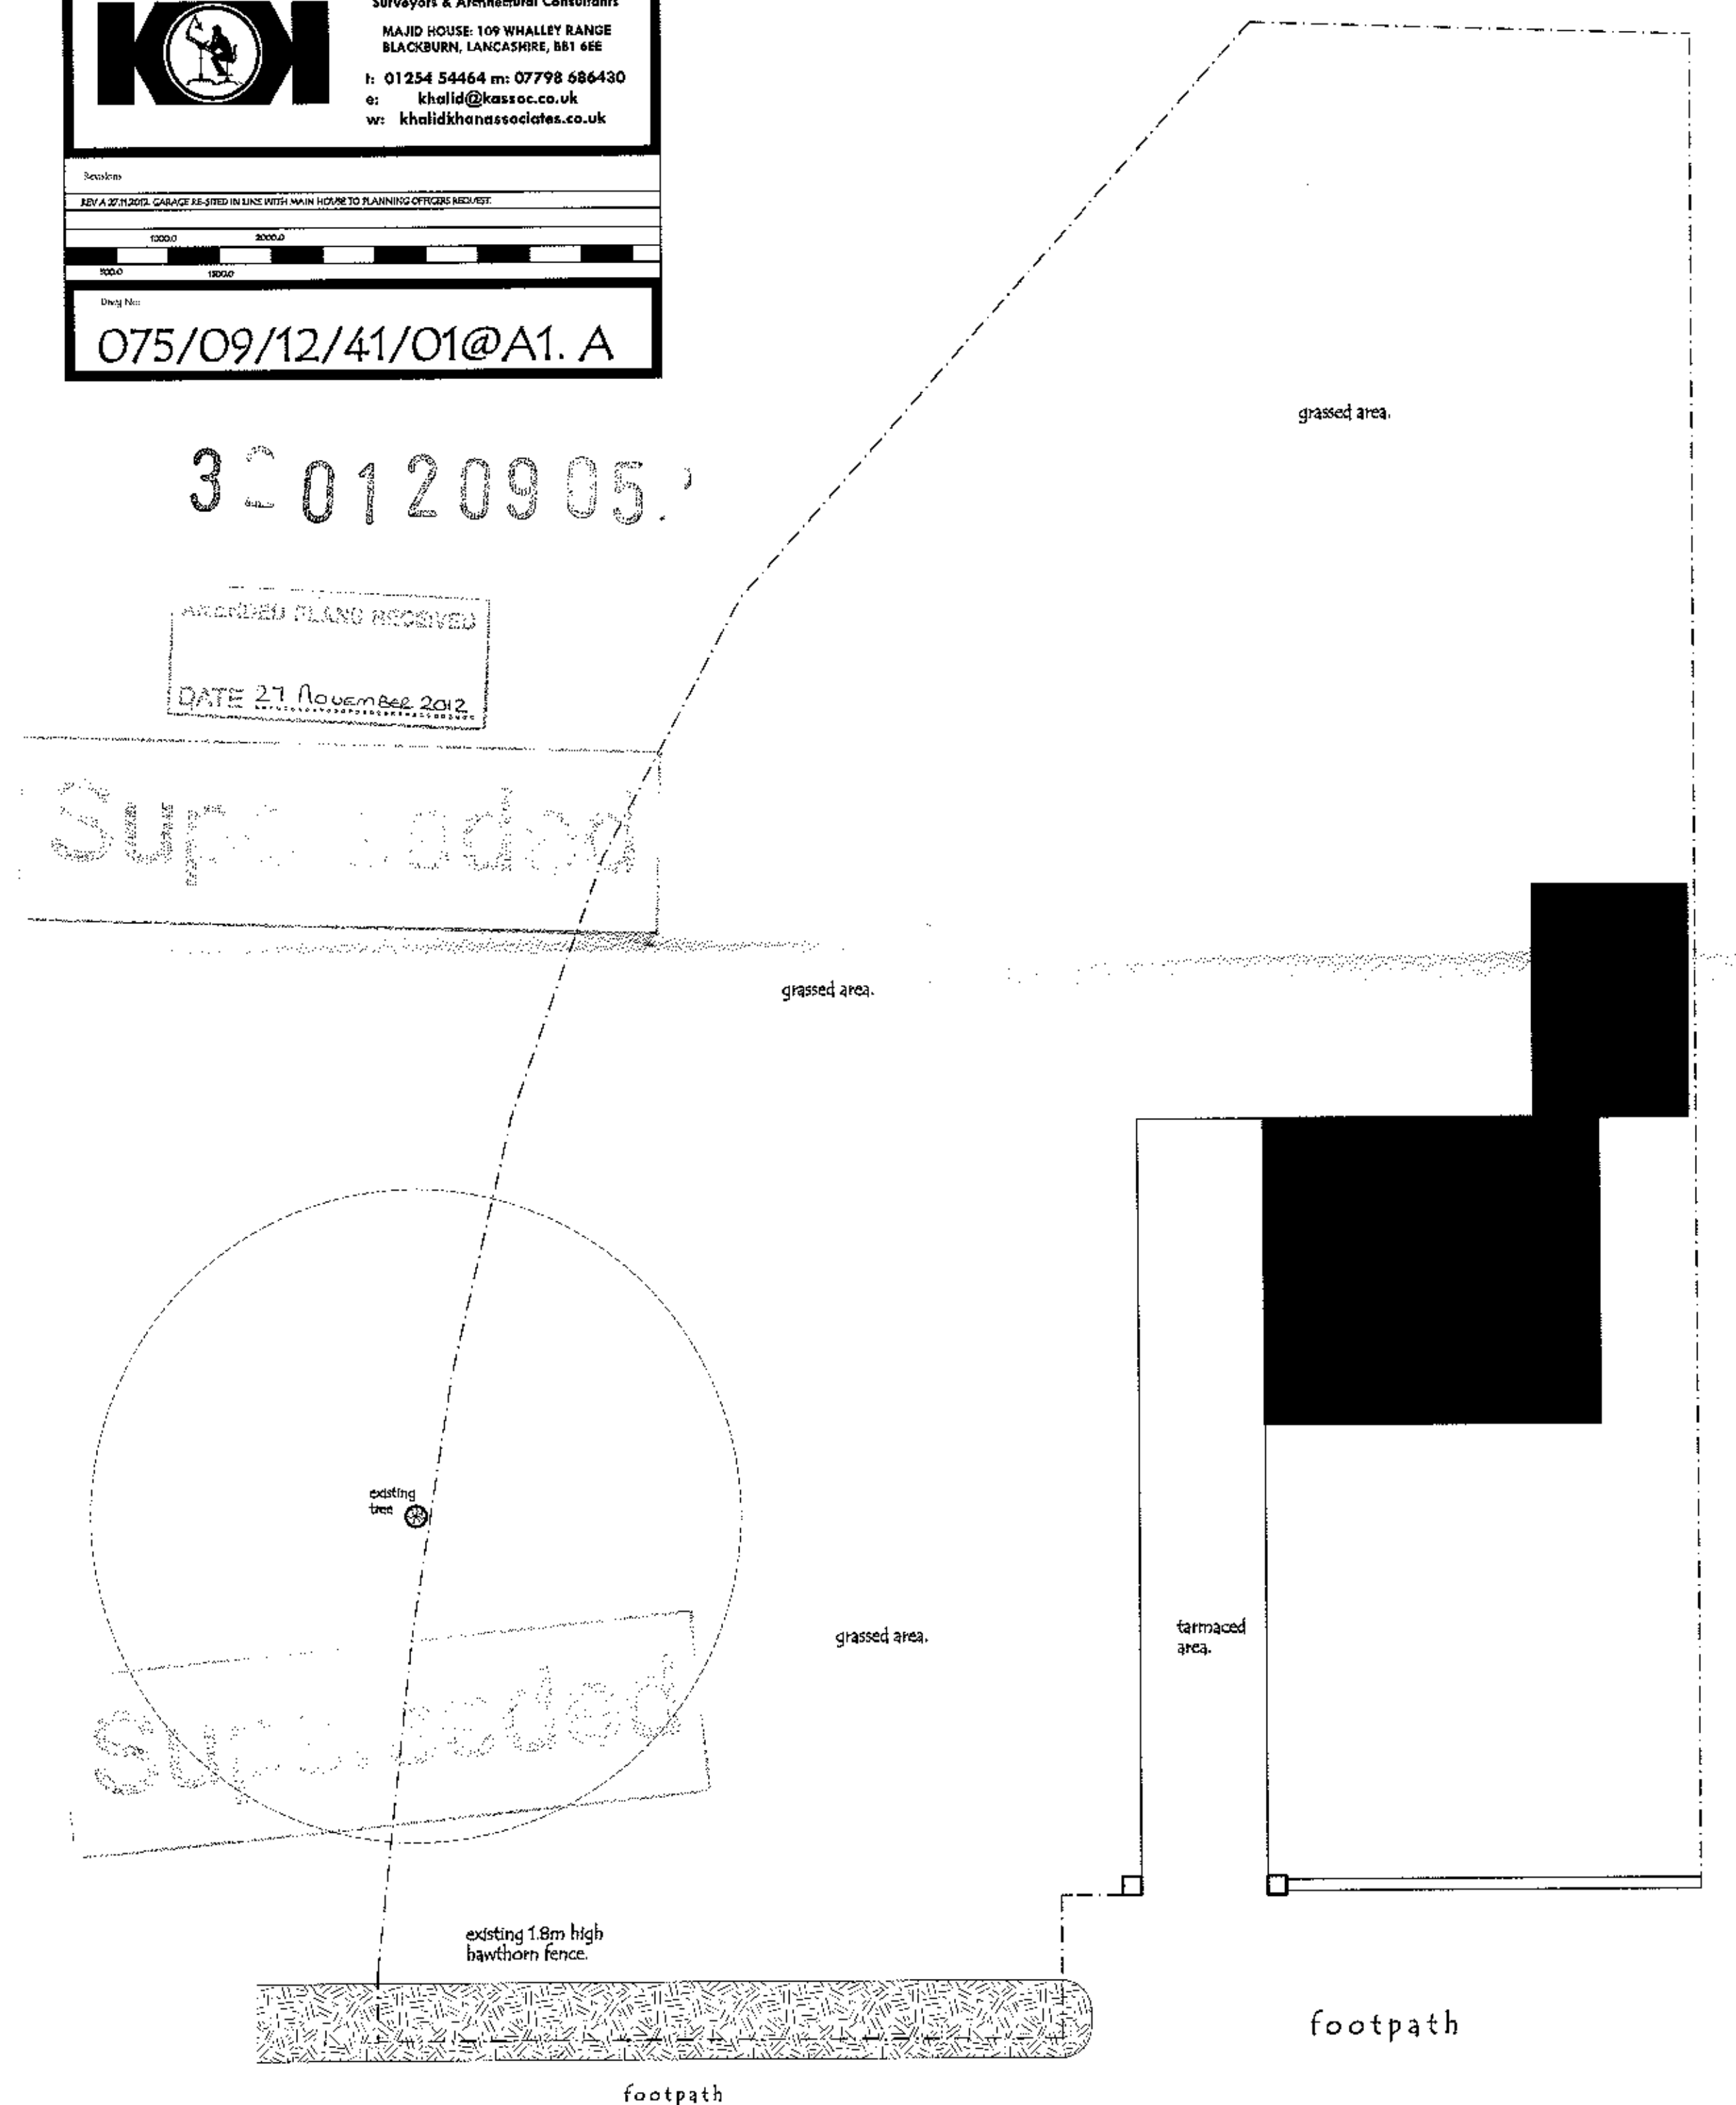

existing site layout. (Scale 1:100).

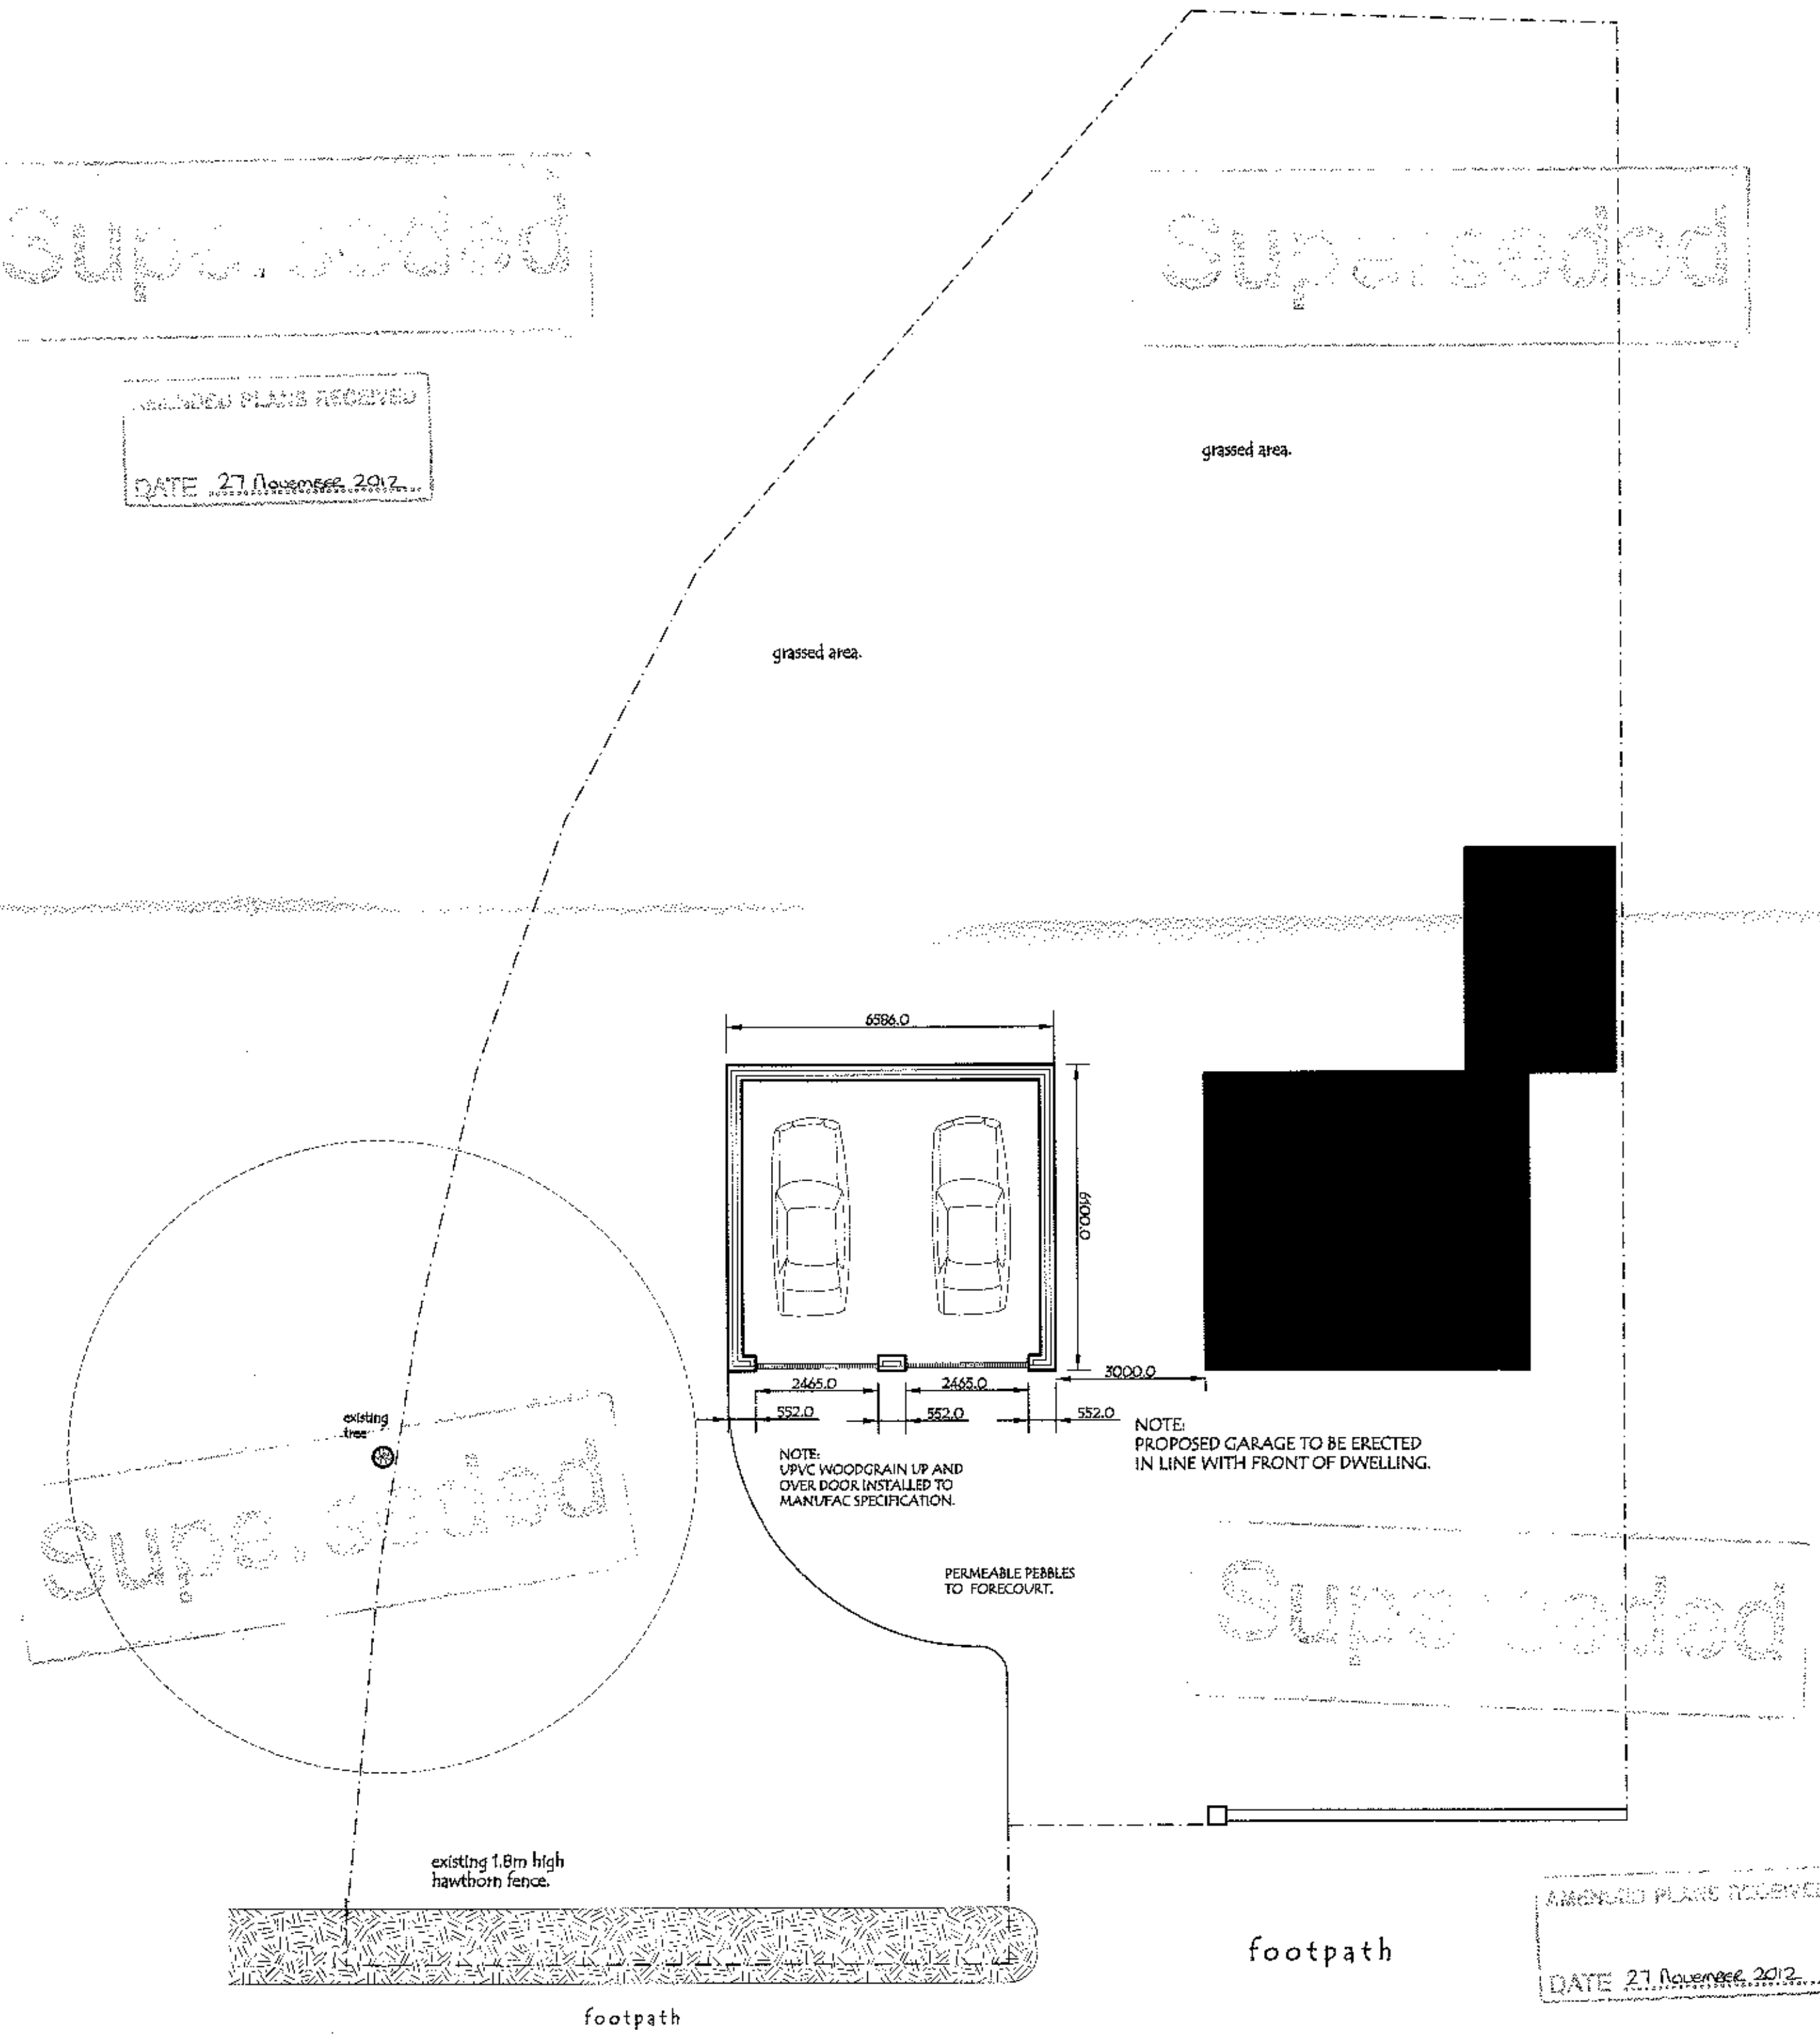

PROPOSED SITE LAYOUT. (Scale 1:100).