



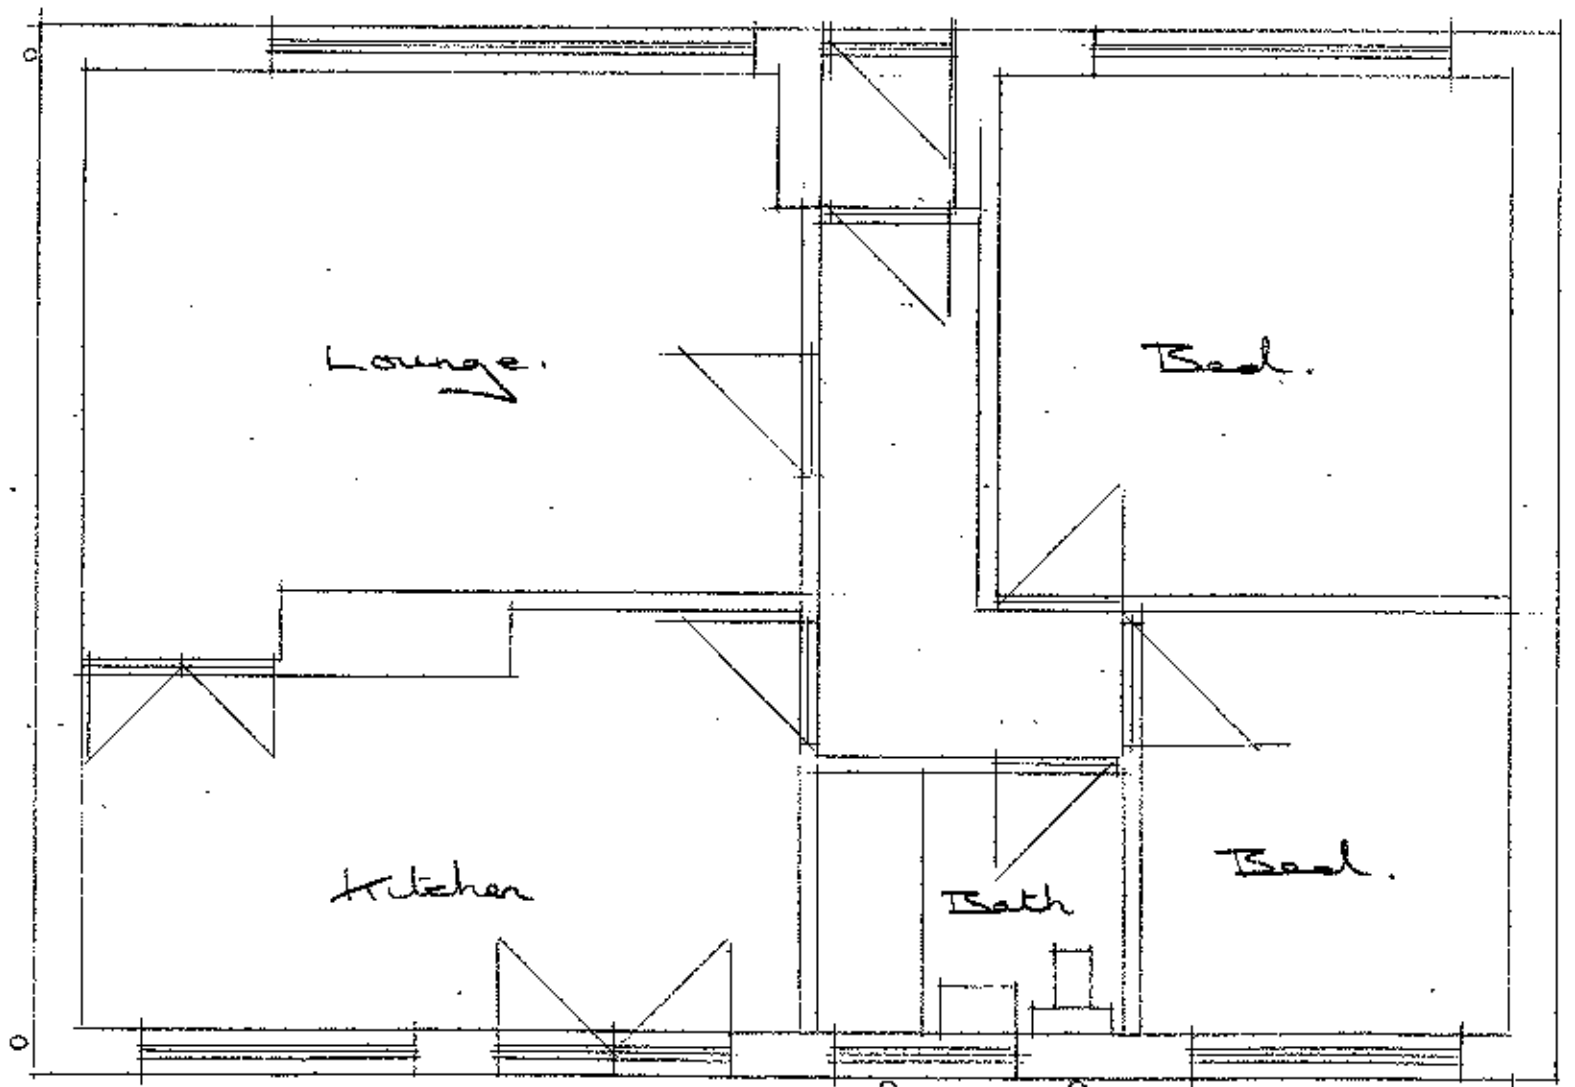


320120908 P

EXISTING GROUND
FLOOR PLAN


0
M

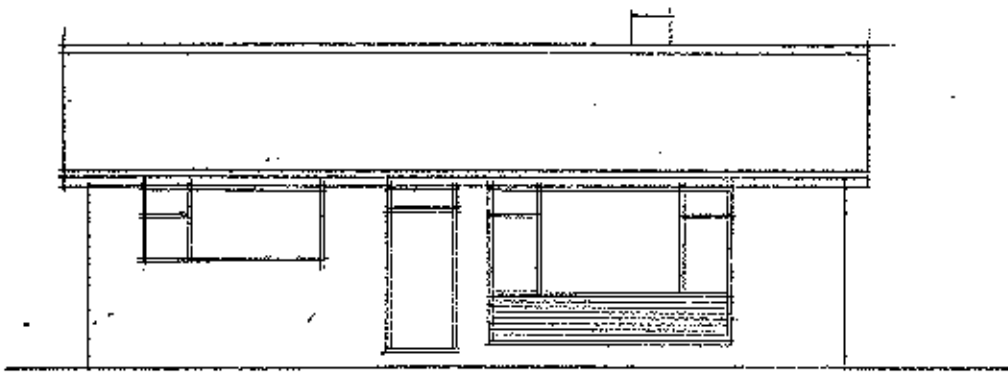

EXISTING NORTH ELEVATION

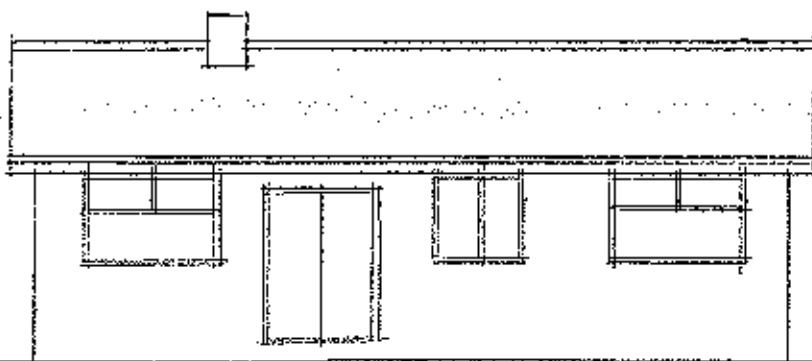

EXISTING SOUTH ELEVATION

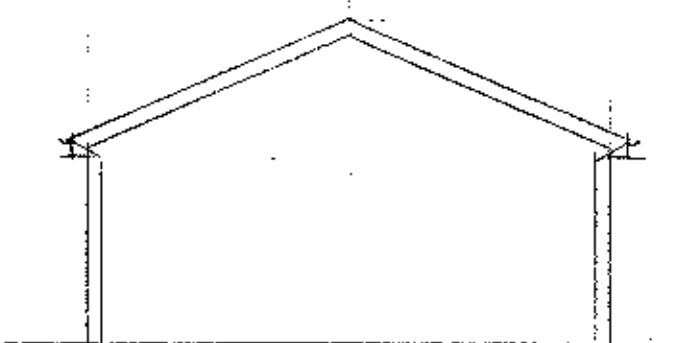

EXISTING EAST & WEST ELEVATIONS