

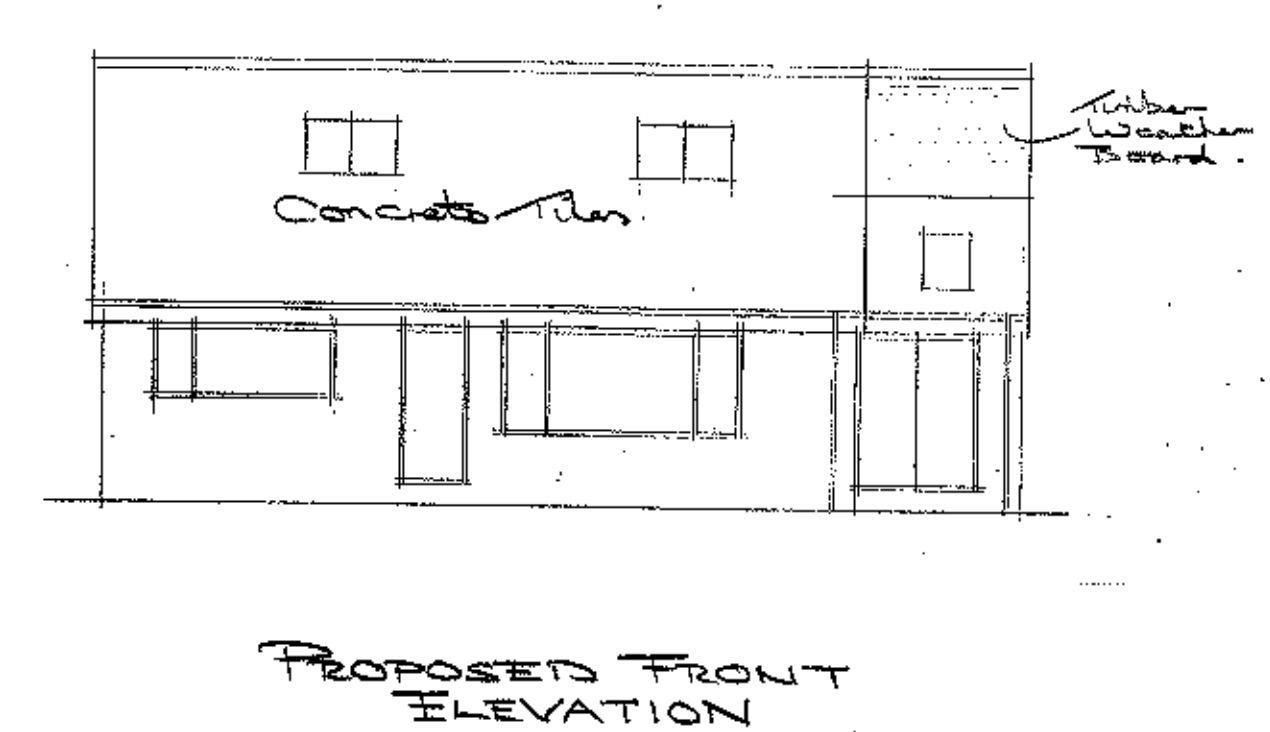
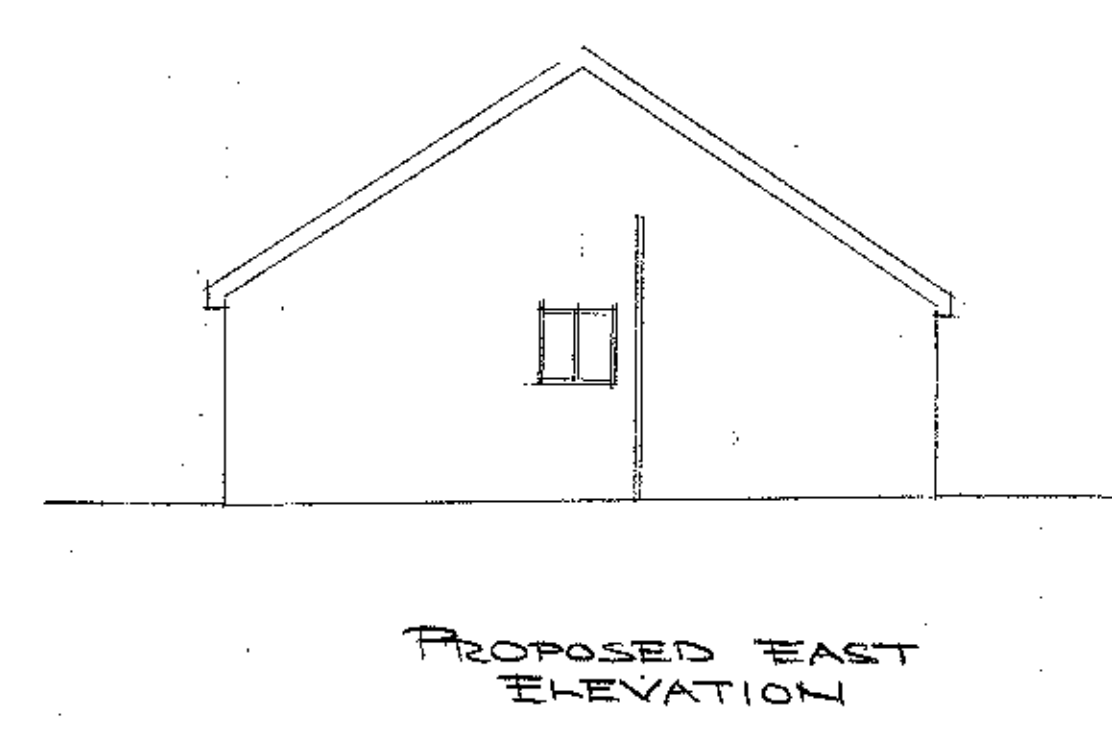
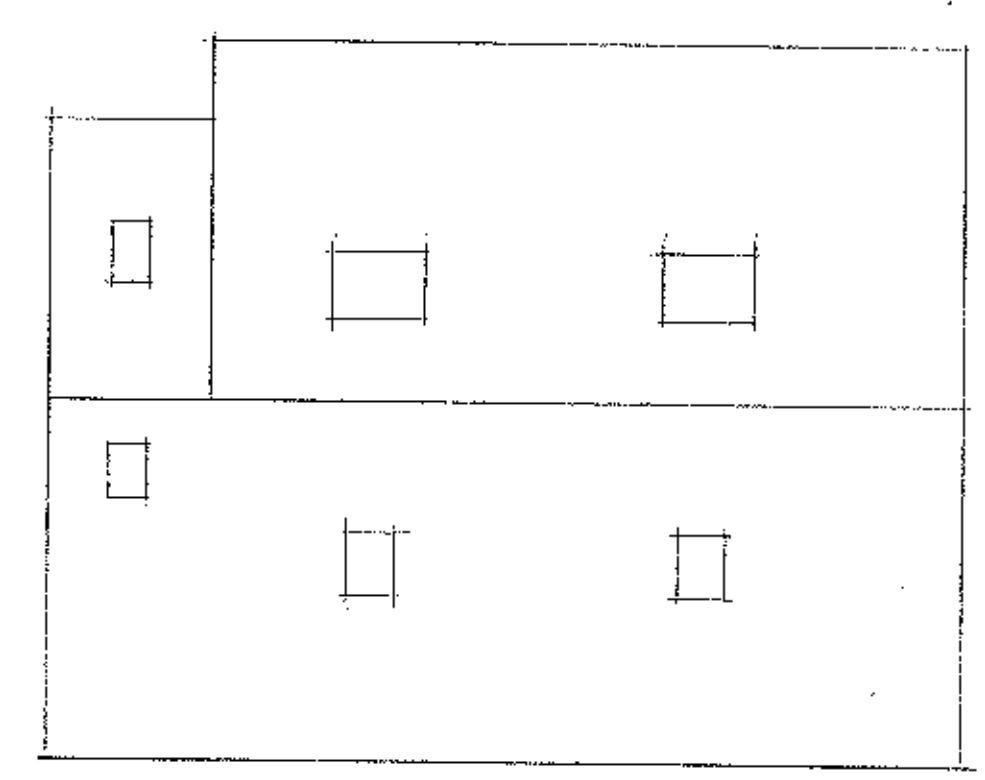
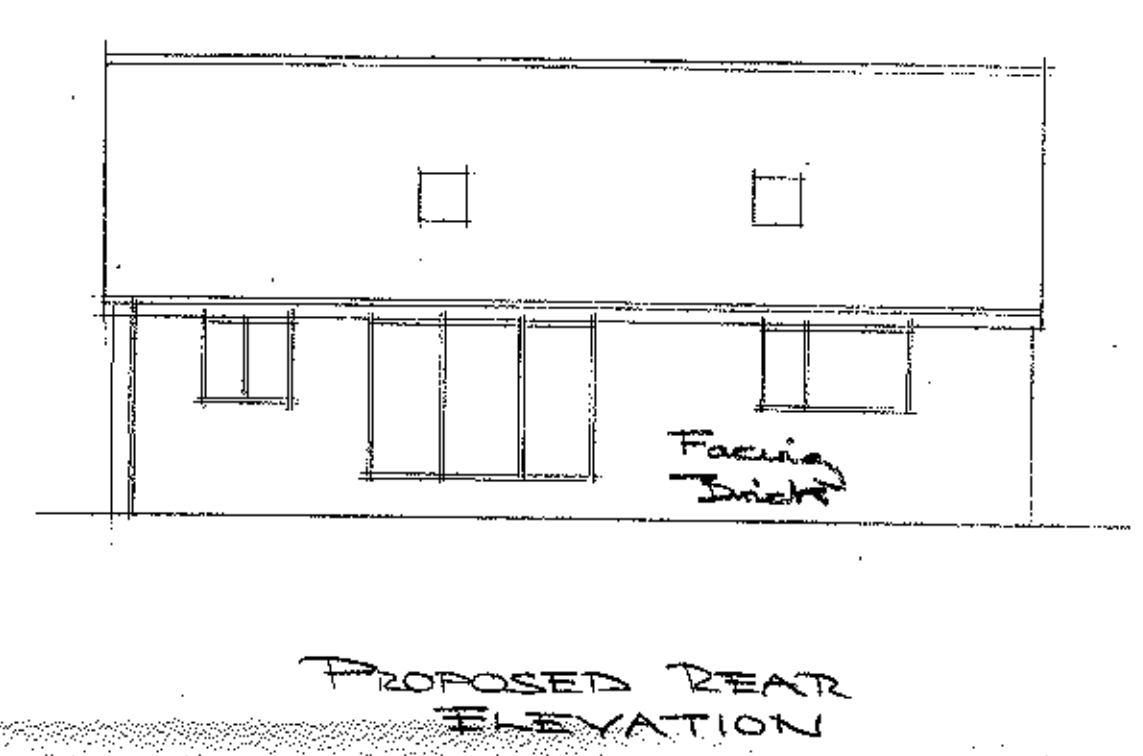
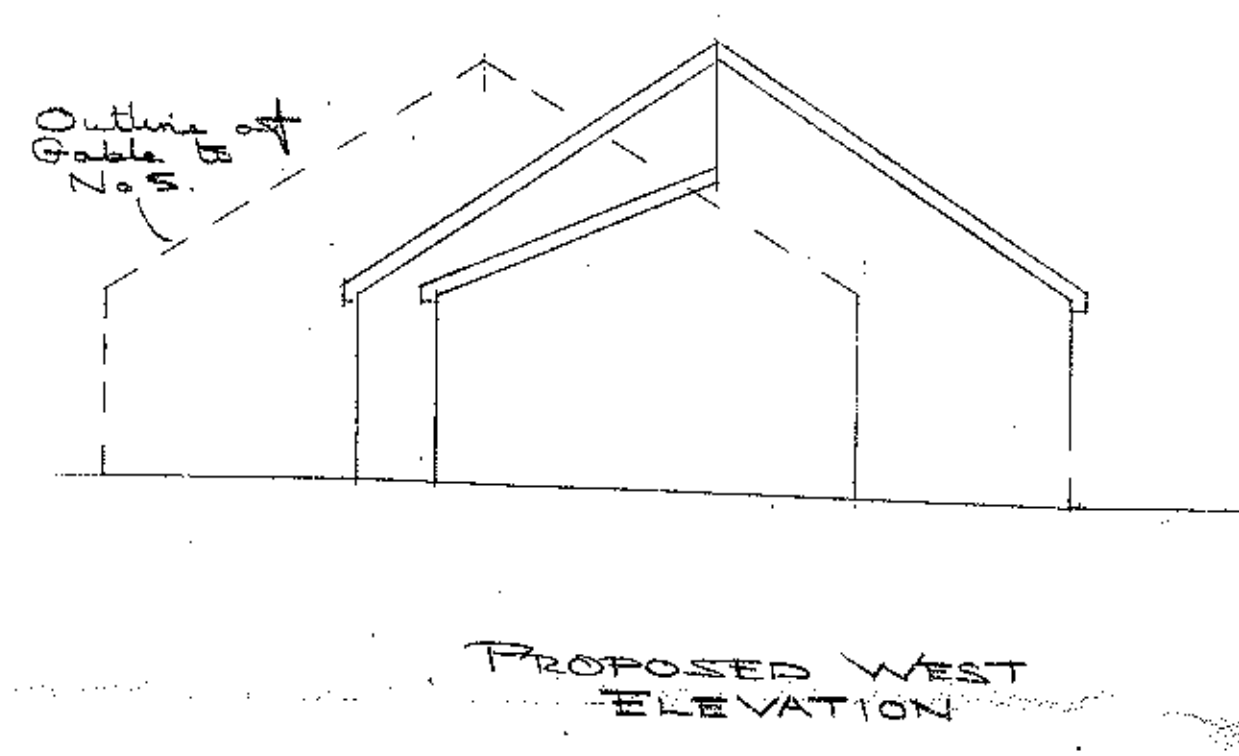
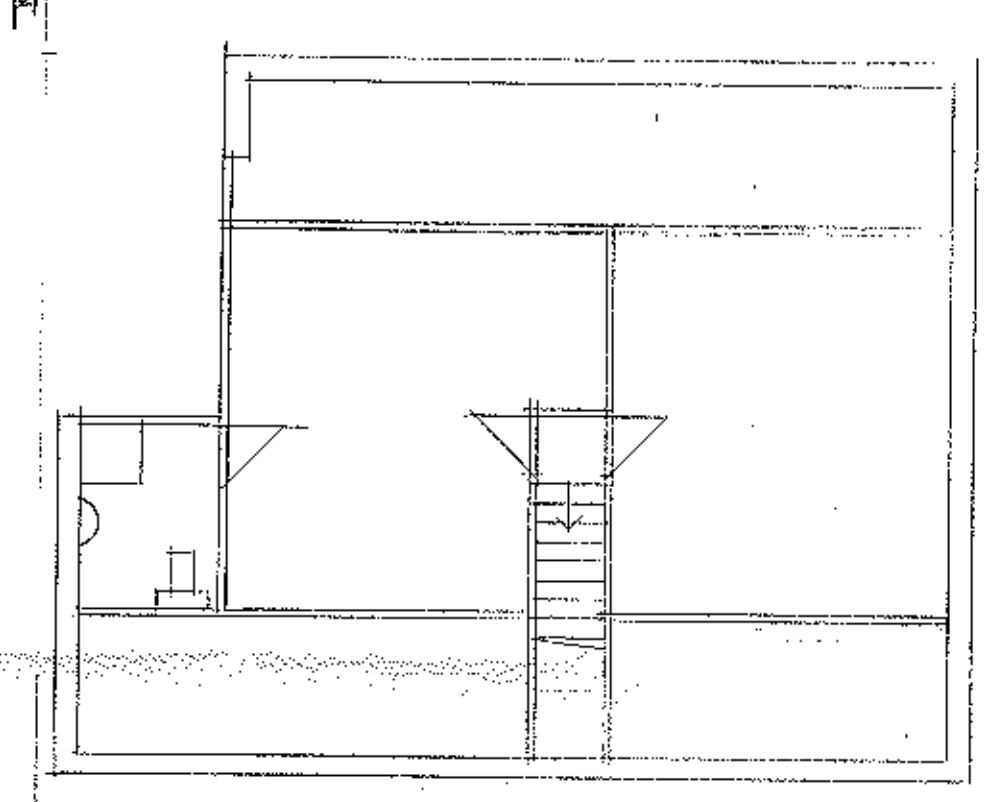
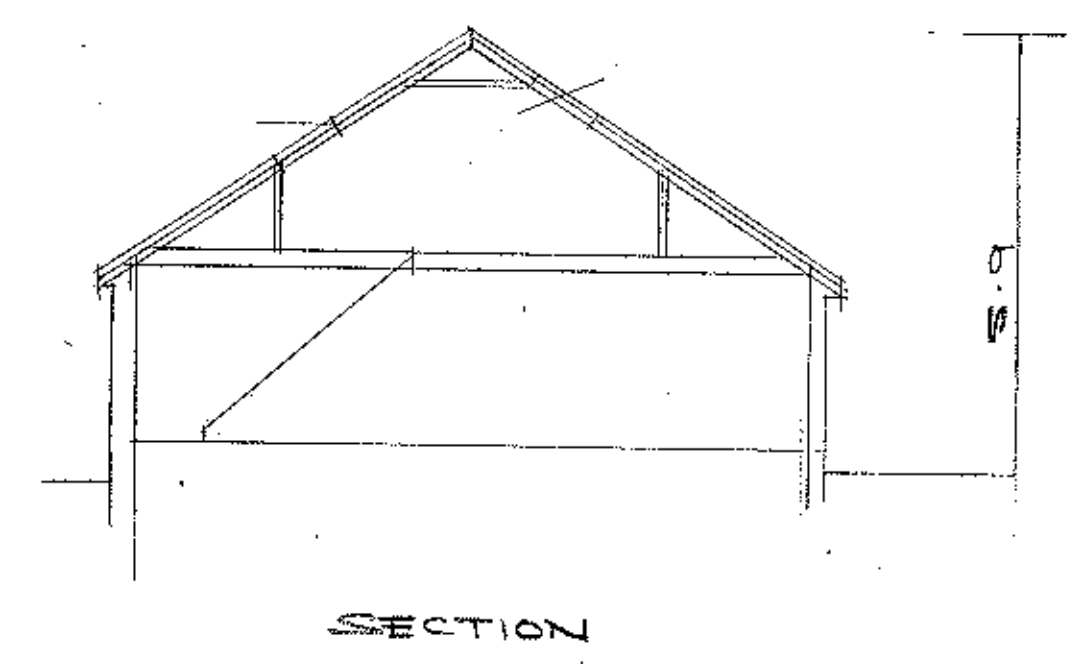
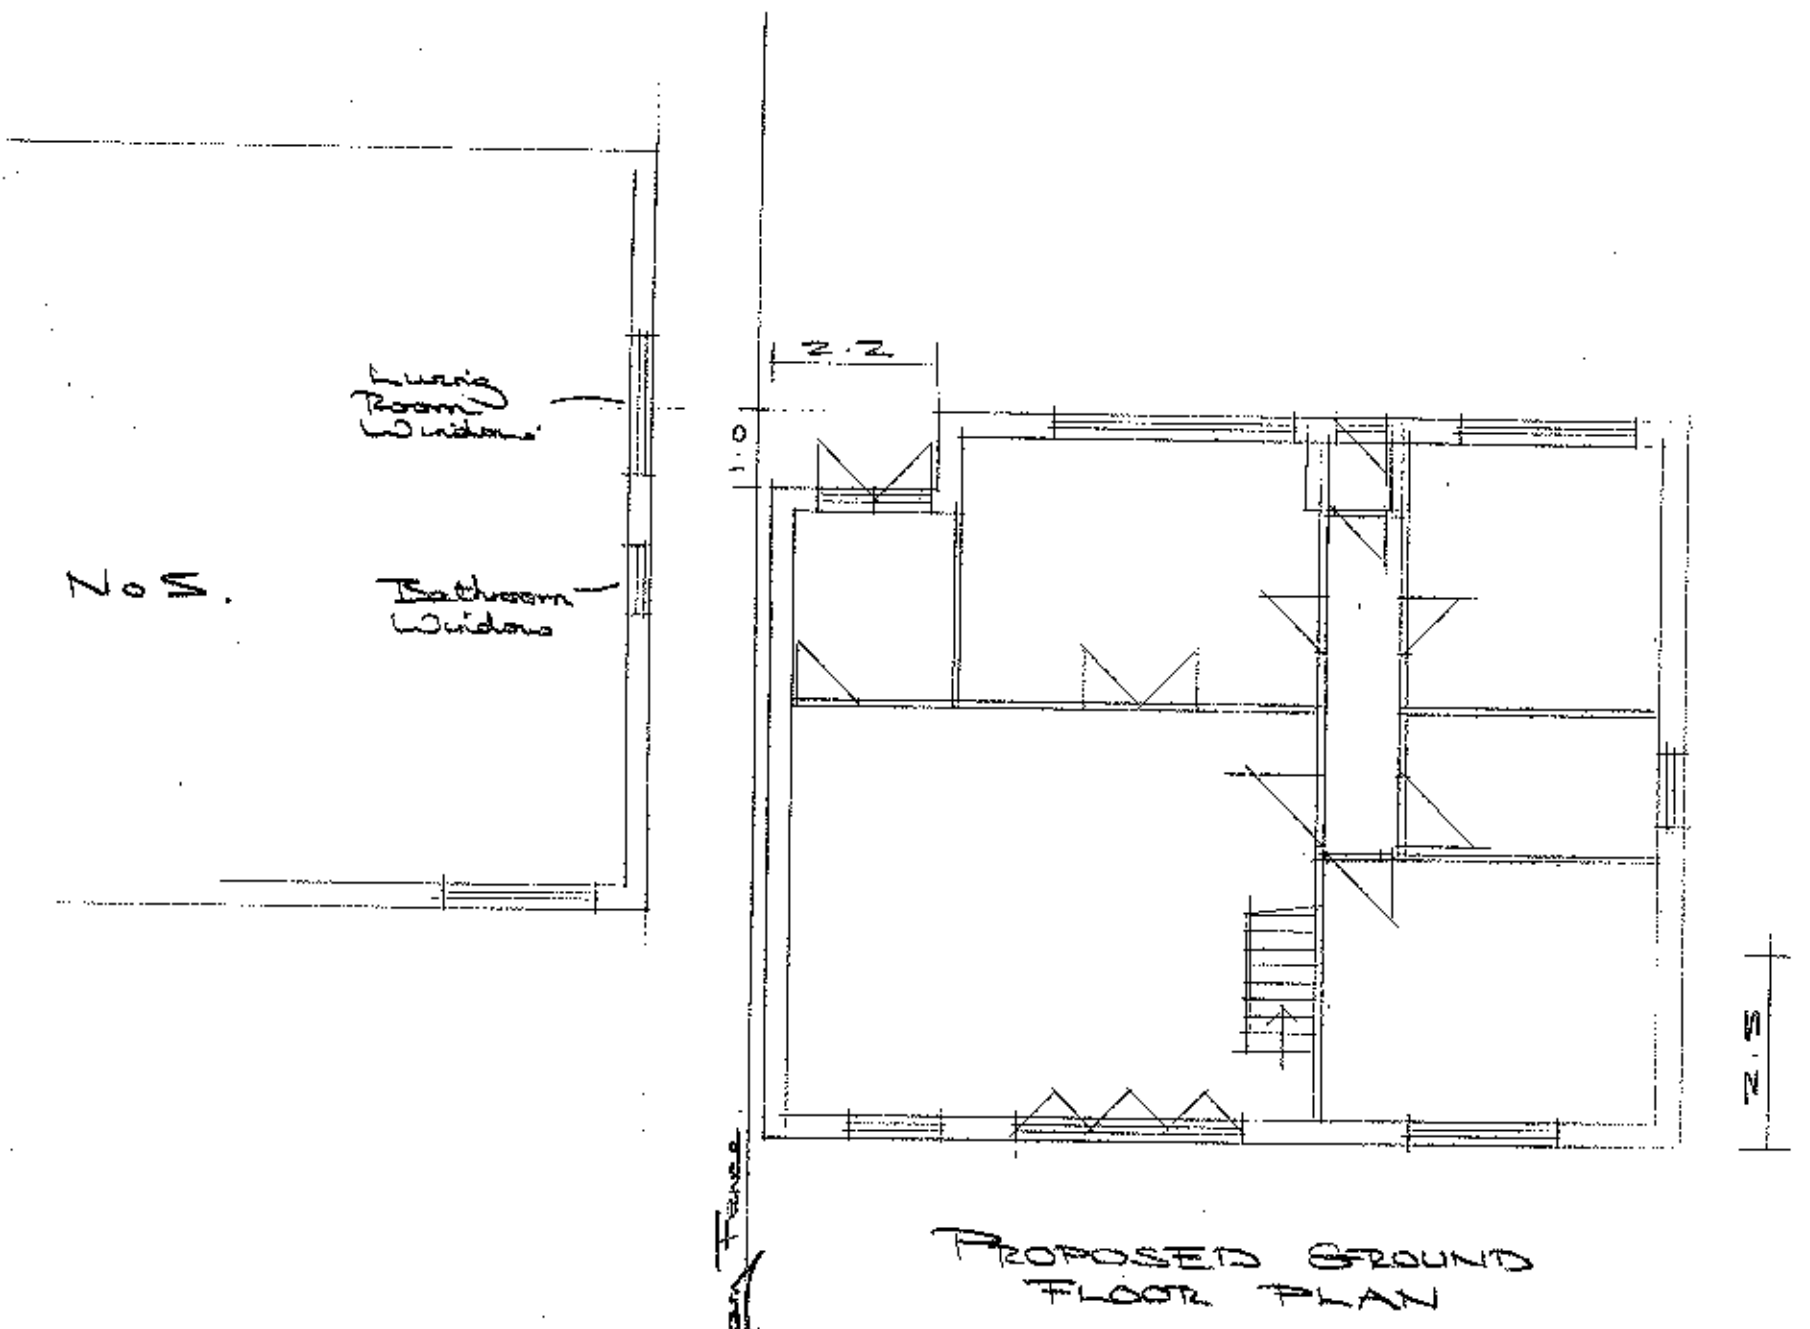


PROPOSED REAR & SIDE EXTENSIONS
 ROOF LIFT
 3 ARLEY RISE
 MELLOR 320120908P

SCALE 1:100

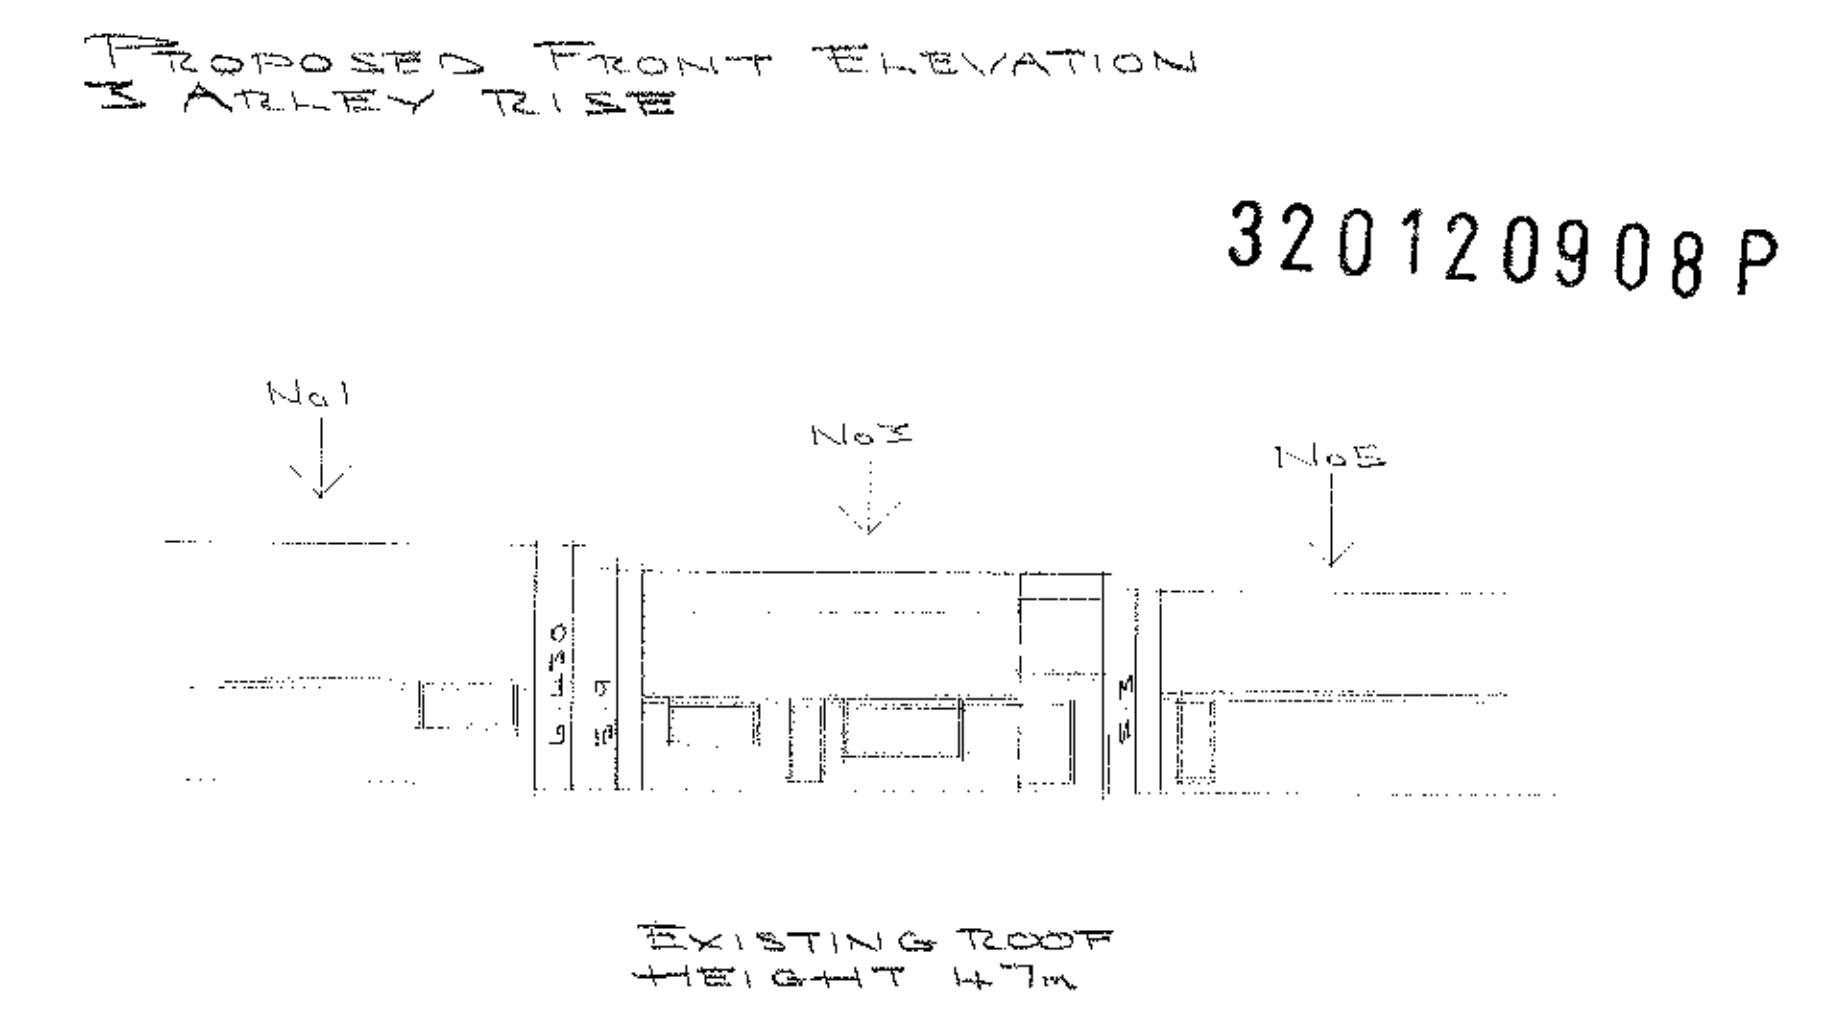

SCALE 1:200

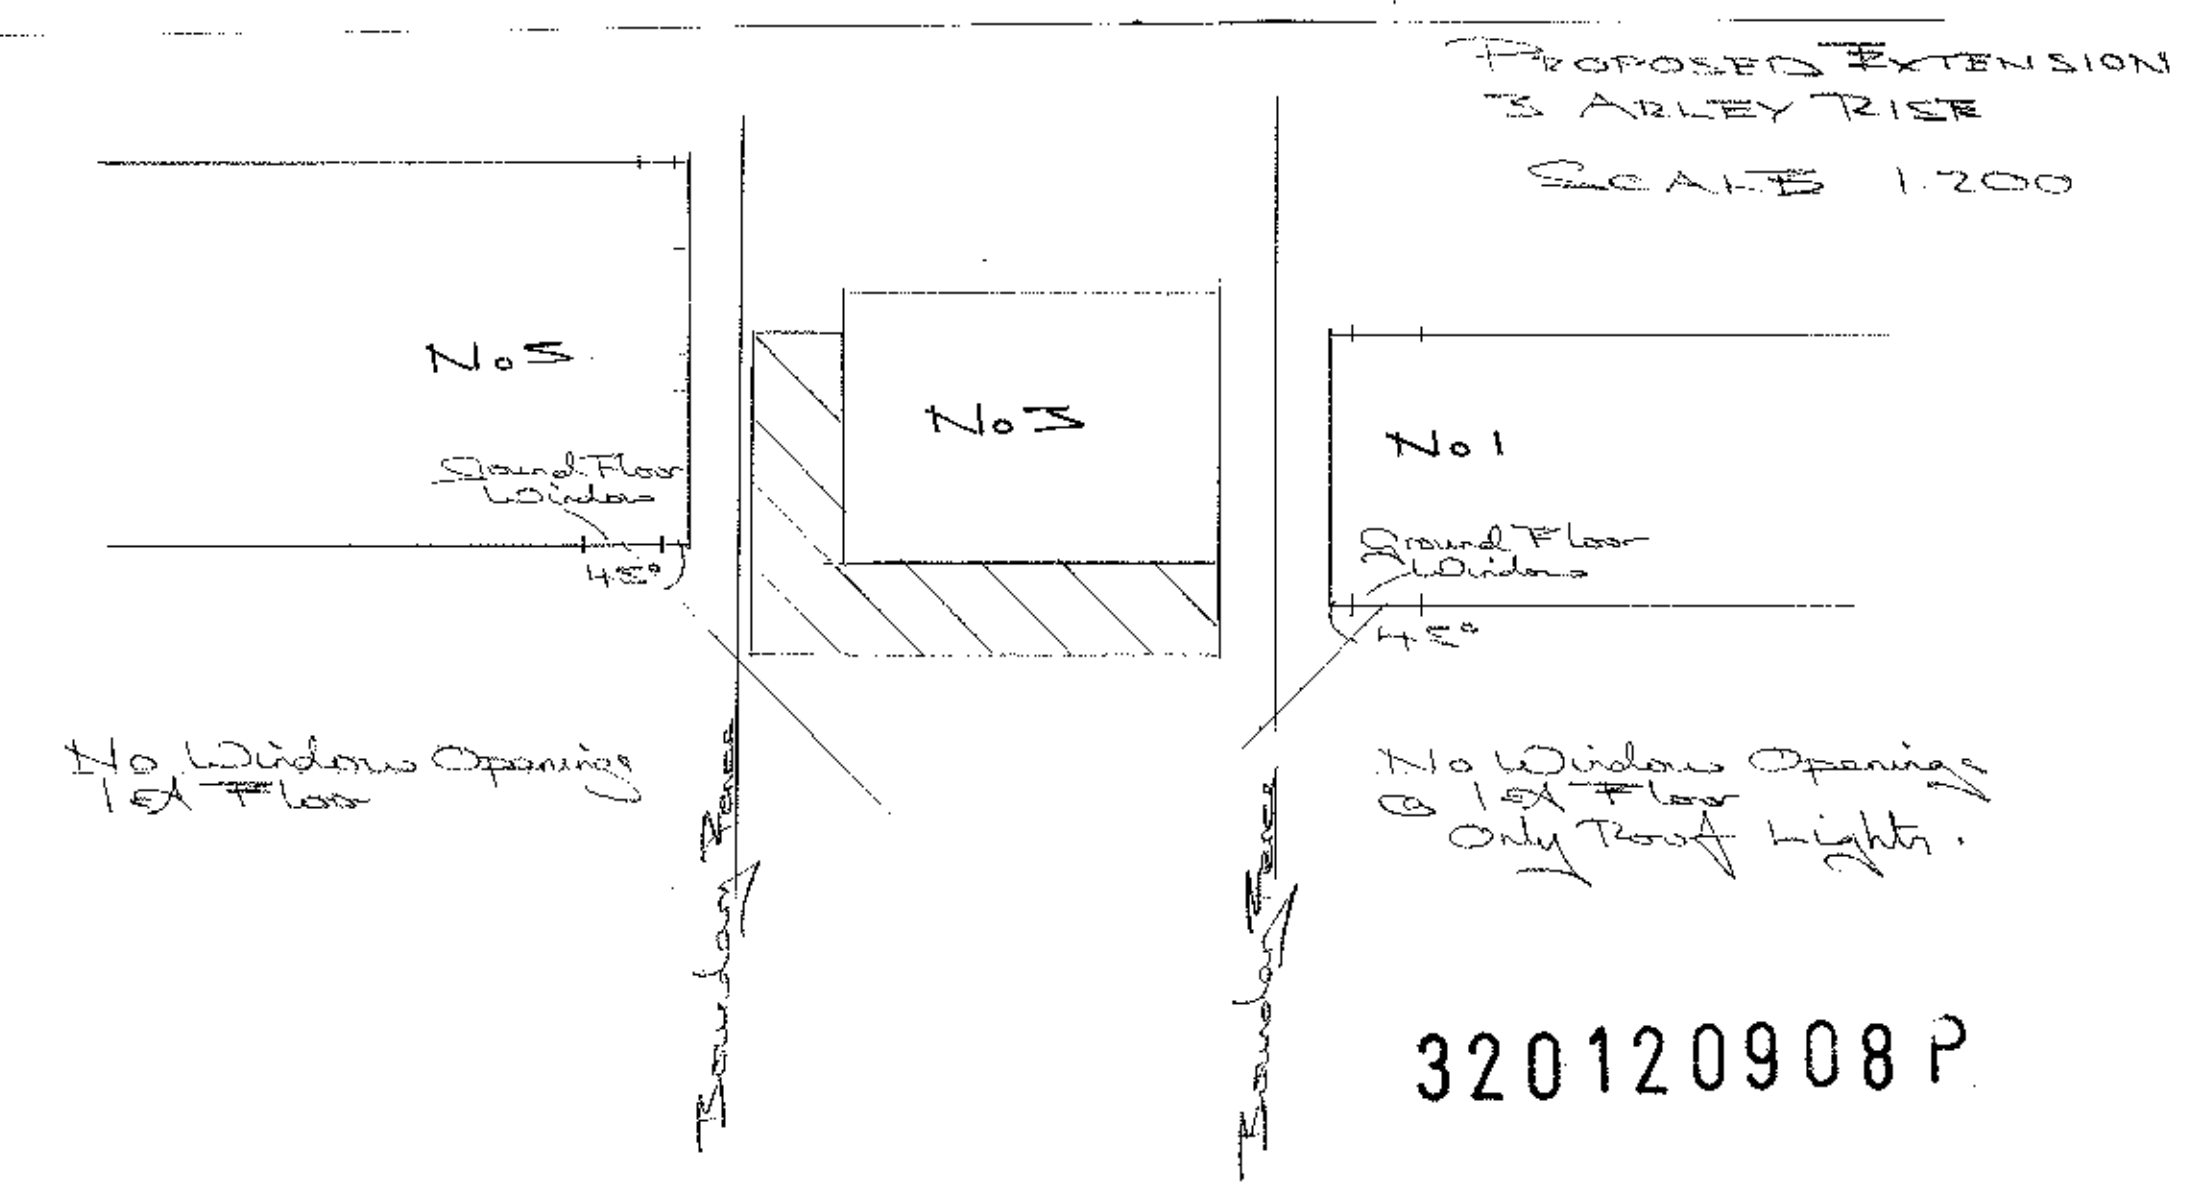

320120908P