



Note:
Topographical Survey carried out by others.
Refer to Dwg TRI-0875-01 and TRI-0875-02

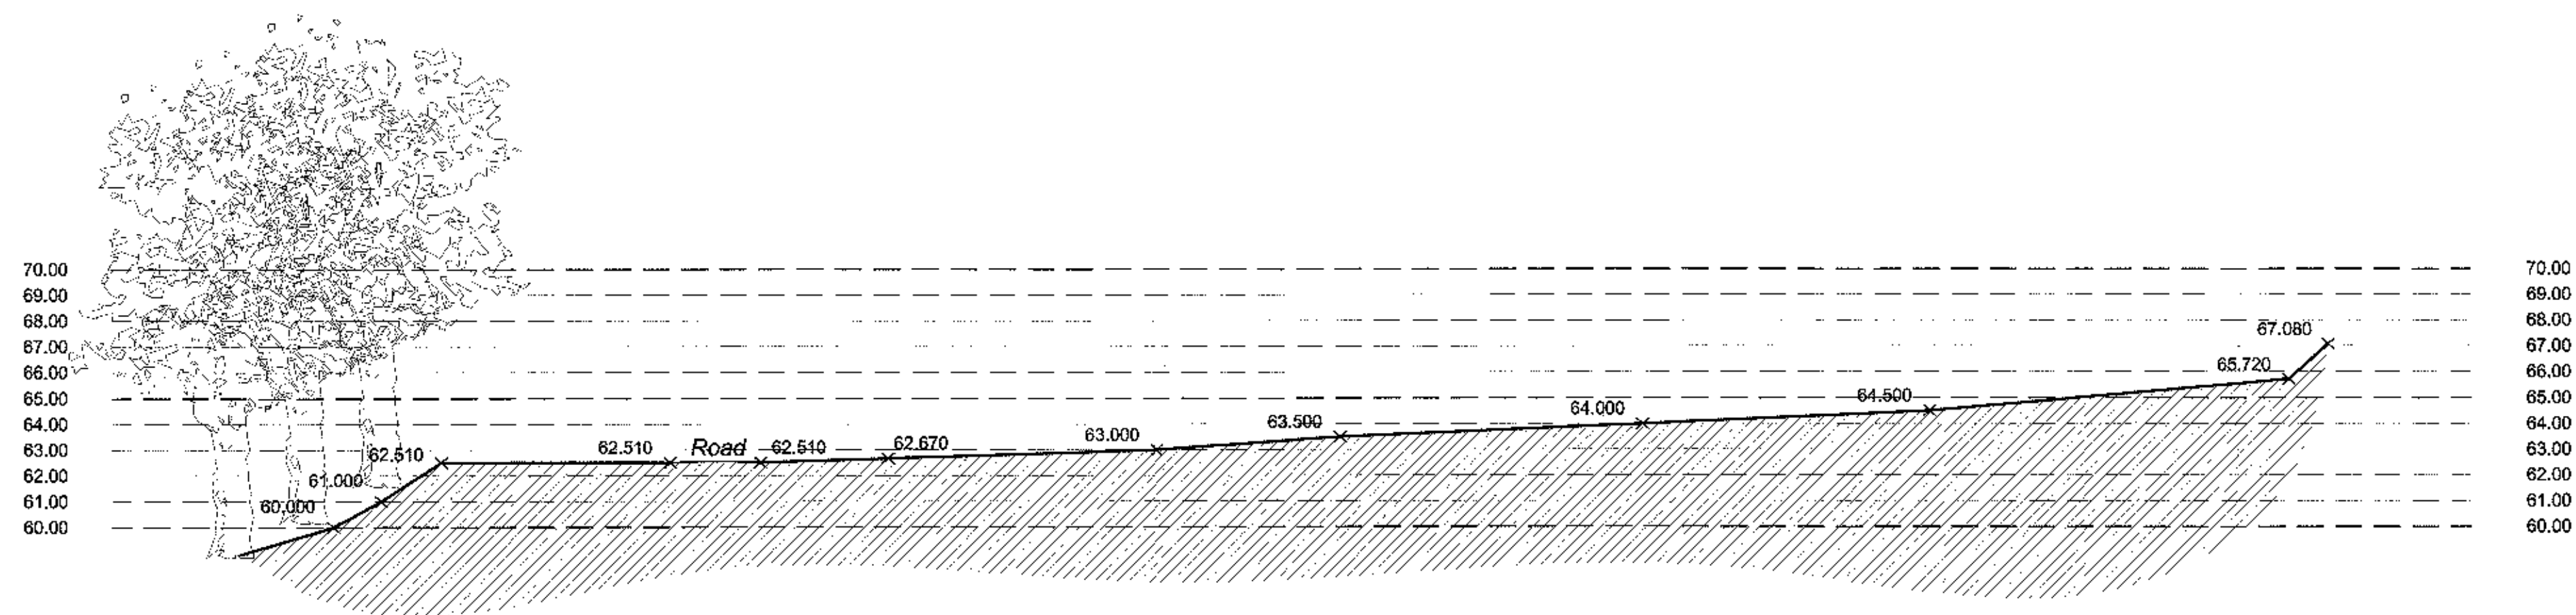

Section A - A
Scale 1:200

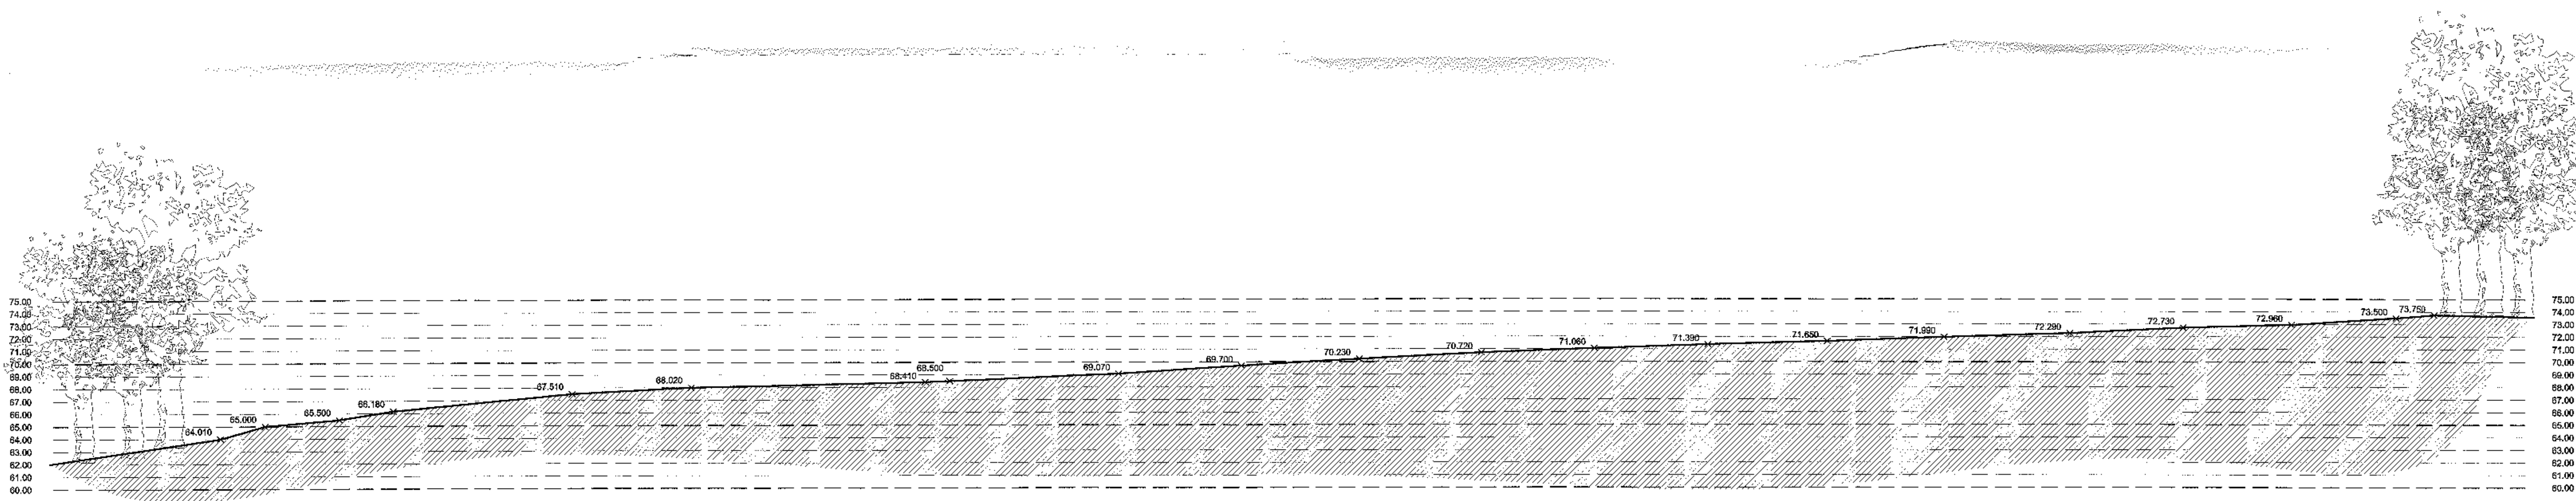

Section B - B
Scale 1:250

320120910P

B N/A		06-07-2012	
A N/A		30-06-2012	
Contract Bridge Heywood Caravan Park Burnley, Lancashire		mpas	
Client Mr Richard Hanson		Martin Peacock Architectural Services	
Drawing Site Sections As Existing		Old Reading Room Main Street, Stainforth, Settle North Yorkshire BD24 9PE. Tel: 07765 224 261	
Drawn	MDP	Job No	2012-12
Scale	1:200 / 1:250@A1	Drawing No	501
Date	08-06-2012	Revision	B