



Note:
Topographical Survey carried out by others.
Refer to Dwg TRI-0875-01 and TRI-0875-02

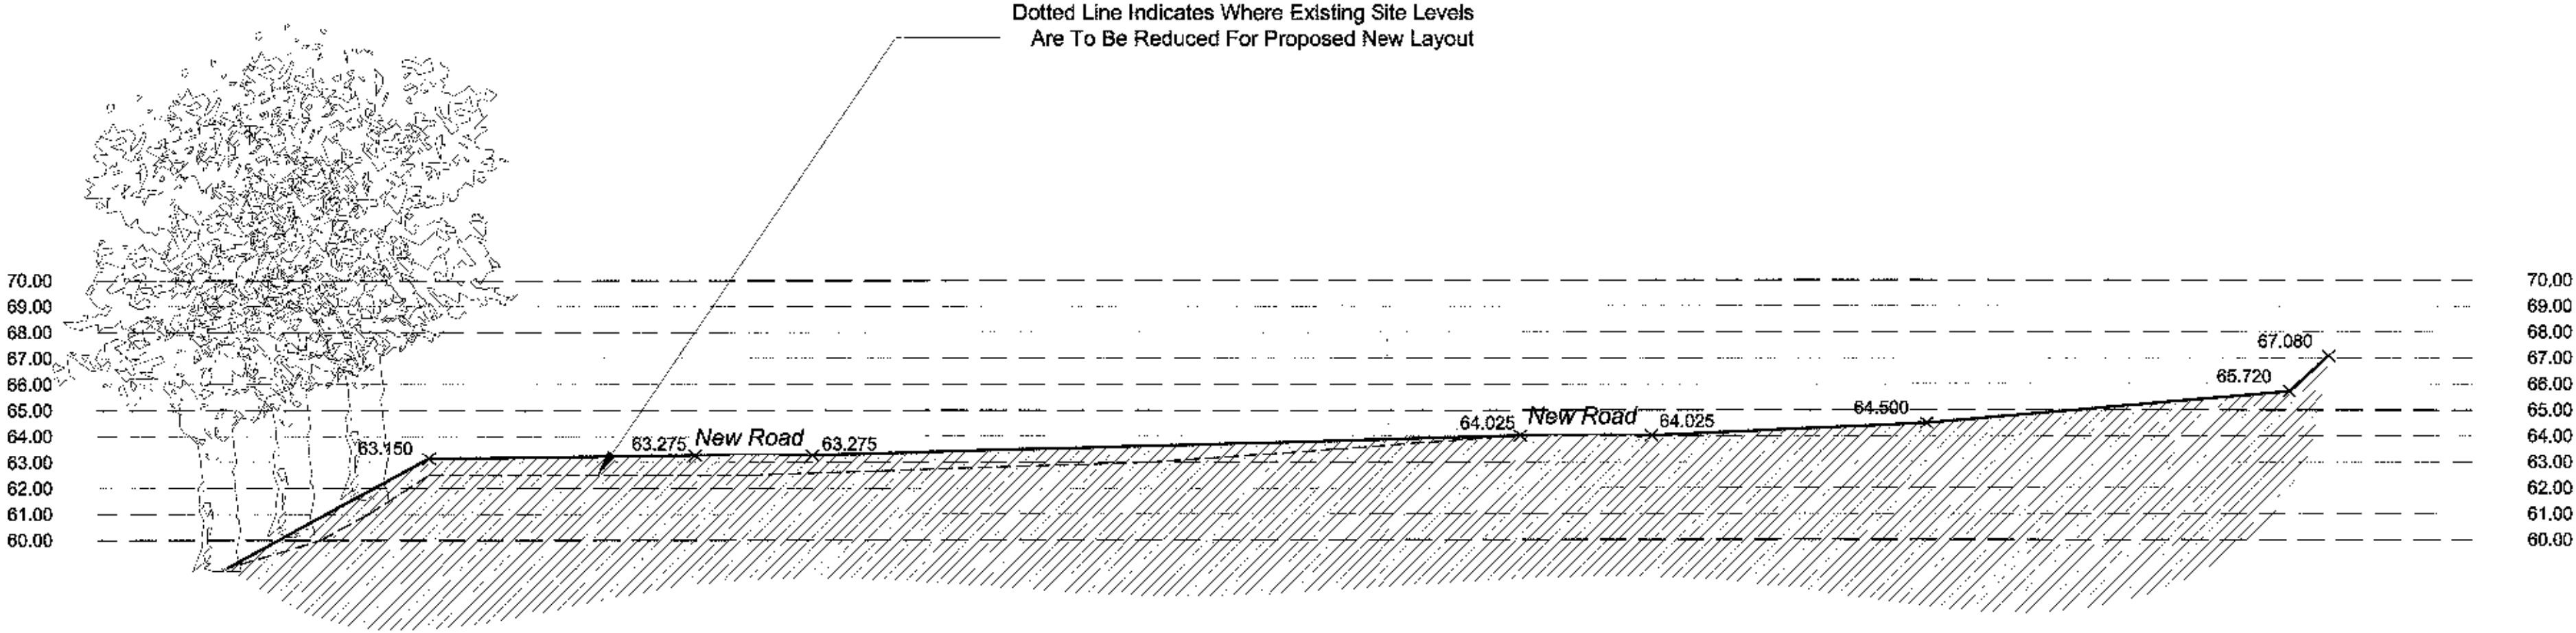

Section A - A
Scale 1:200

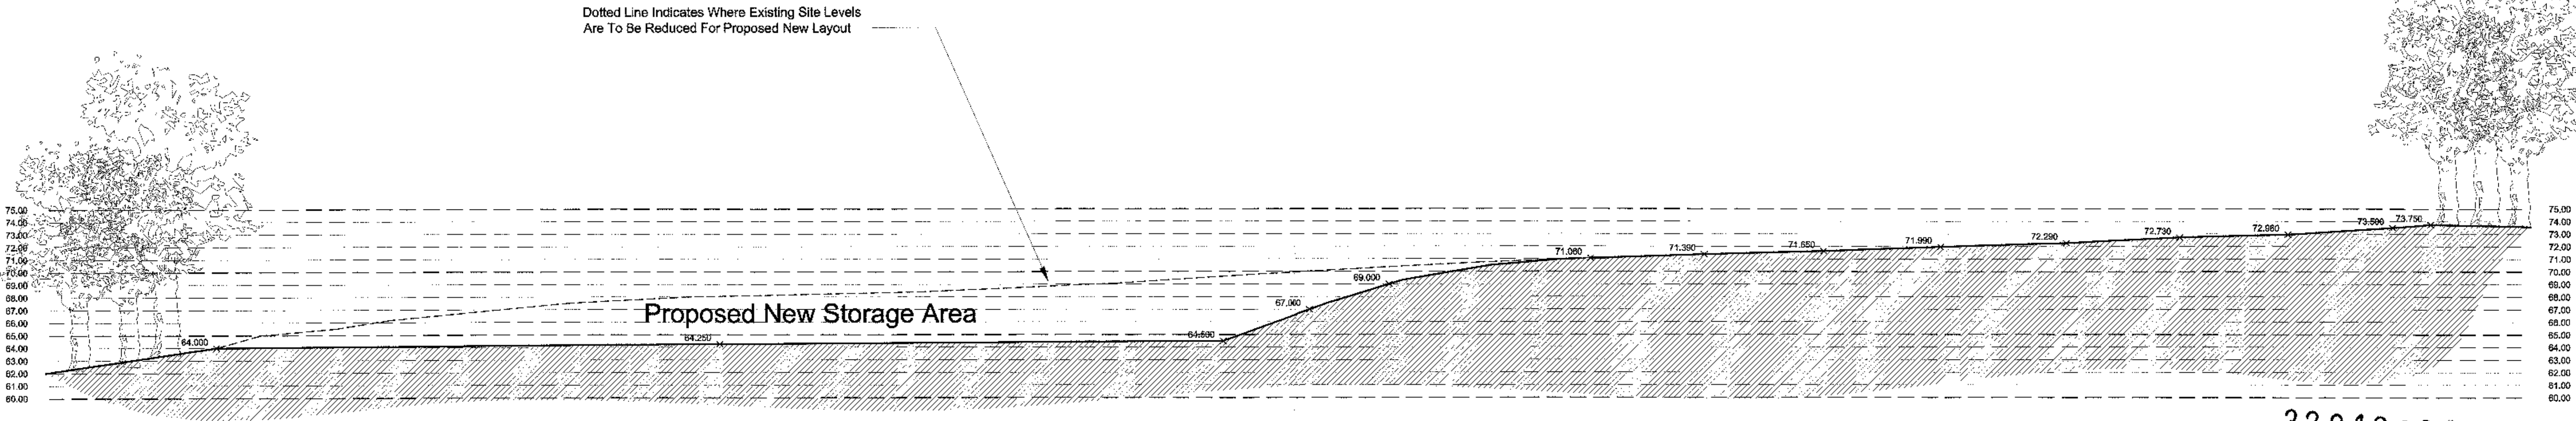

Section B - B
Scale 1:250

B Section A -A Proposed Levels Amended 06-07-2012
A N/A 30-06-2012

Contract Bridge Heywood Caravan Park Burnley, Lancashire		mpas	
Client Mr Richard Hanson		Martin Peacock Architectural Services	
Drawing Site Sections As Proposed		Old Reading Room Main Street, Stainforth, Settle North Yorkshire BD24 9PE. Tel: 07765 224 261	
Drawn MDP	Job No 2012-12	Drawing No 503	Revision B
Scale 1:200 1:250@A1	Date 08-06-2012		