

Application for Planning Permission. Town and Country Planning Act 1990

You can complete and submit this form electronically via the Planning Portal by visiting www.planningportal.gov.uk/apply
Publication of applications on planning authority websites

Please note that the information provided on this application form and in supporting documents may be published on the Authority's website. If you require any further clarification, please contact the Authority's planning department.

Please complete using block capitals and black ink
It is important that you read the accompanying guidance notes as incorrect completion will delay the processing of your application

1. Applicant Name and Address

Title: MR First name: ASHFAQ
Last name: RAFIQ
Company (optional):
Unit: House number: House suffix:
House name:
Address 1: 81 BERRY LANE
Address 2:
Address 3:
Town: LONGRIDGE
County:
Country:
Postcode:

2. Agent Name and Address

Title: MISS First name: SAIRA
Last name: HUSSAIN
Company (optional): HUSSAIN ARCHITECTURAL DESIGN LTD
Unit: House number: 44 House suffix:
House name:
Address 1: STANDISH ST
Address 2:
Address 3:
Town: BURNLEY
County: LANCS
Country: ENG
Postcode: BB11 1AP

3. Description of the Proposal

Please describe the proposed development, including any change of use:

CHANGE OF USE FROM EXISTING RESIDENTIAL
USE TO A PRIVATE DENTAL SURGERY,
(FIRST FLOOR ONLY)

Has the building, work or change of use already started?

Yes, please state the date when building,
work or use were started (DD/MM/YYYY):

☐ Yes

☐ No

Has the building, work or change of use been completed?

Yes, please state the date when the building, work
change of use was completed: (DD/MM/YYYY):

☐ Yes

(date must be pre-application submission)

☐ No


(date must be pre-application submission)

SD/10-09-10 ES S/revision 2999 S


320120916P

AMENDED PLANS RECEIVED

DATE 14/11/12

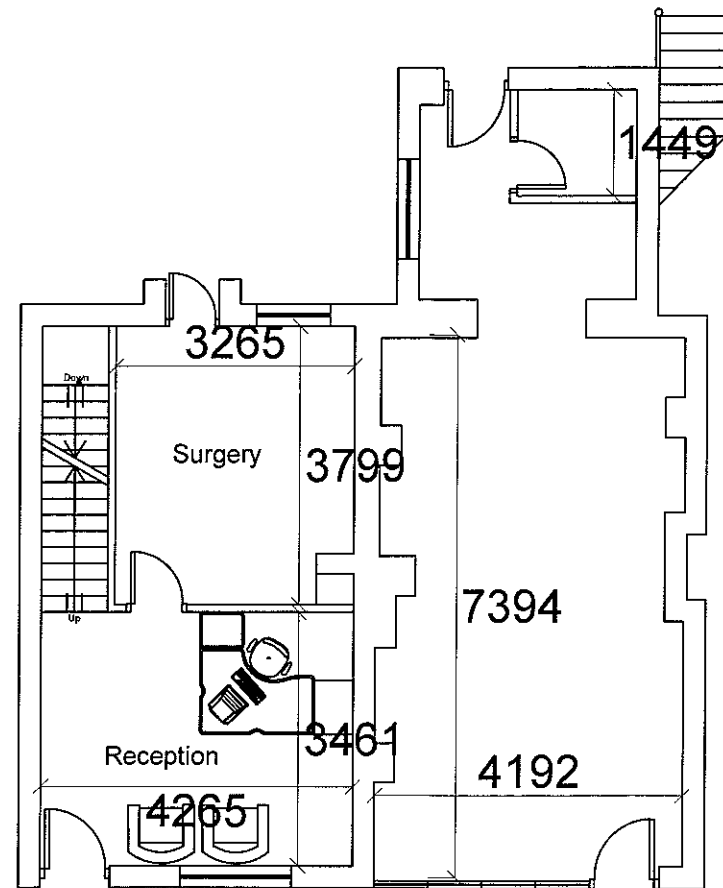

Proposed Ground Floor

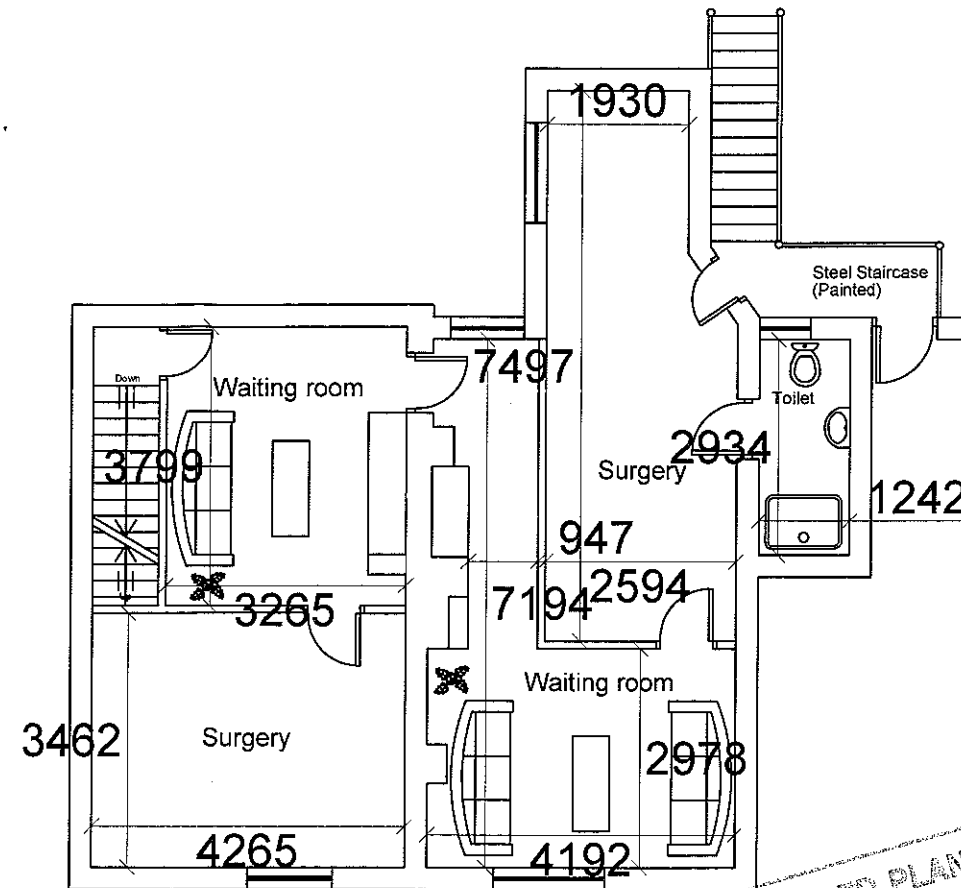

Proposed First Floor

AMENDED PLANS RECEIVED
DATE 14/11/12

Notes:

All work is to be carried out to the latest current British standards Codes of Practice and recognised working practices.

All work and materials should comply with Health and Safety legislation.

All dimensions are in millimetres unless where explicitly shown otherwise.

The contractor should check and certify all dimensions as work proceeds and notify the architect of any discrepancies.

Do not scale off the drawings, if in doubt ask.

Hussain Architectural Design are not liable for any work undertaken prior to Full Planning Consent and or Building Regulations Approval.

**Hussain Architectural
Design**

Title:

Project No: / Dwg 02

Drawn: SH


Client:

Scale: 1:100


Amendments:

32 01 209 16P

320120916P

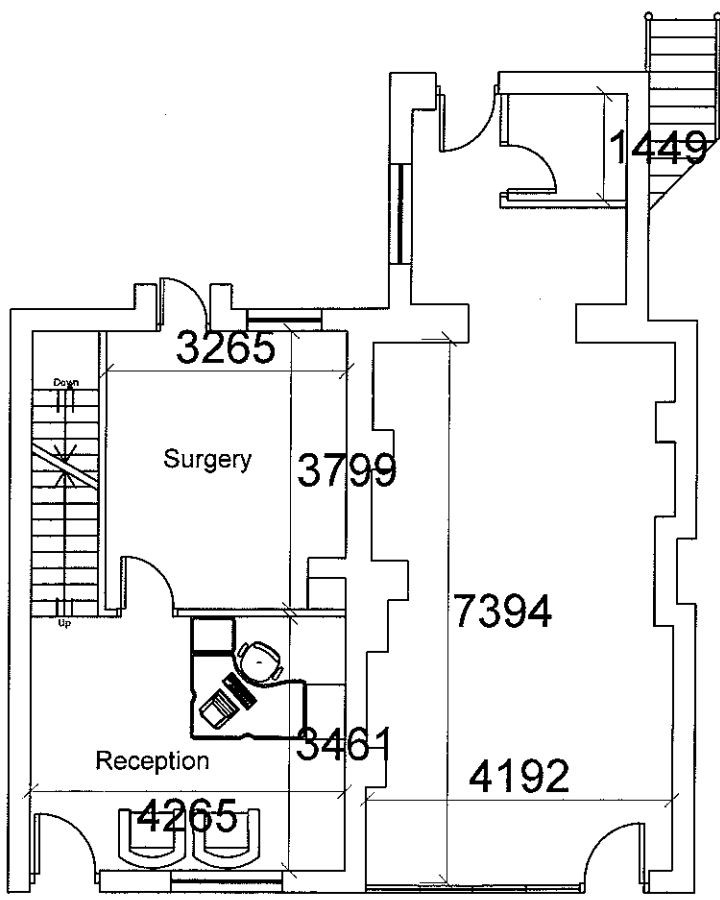

Proposed Ground Floor

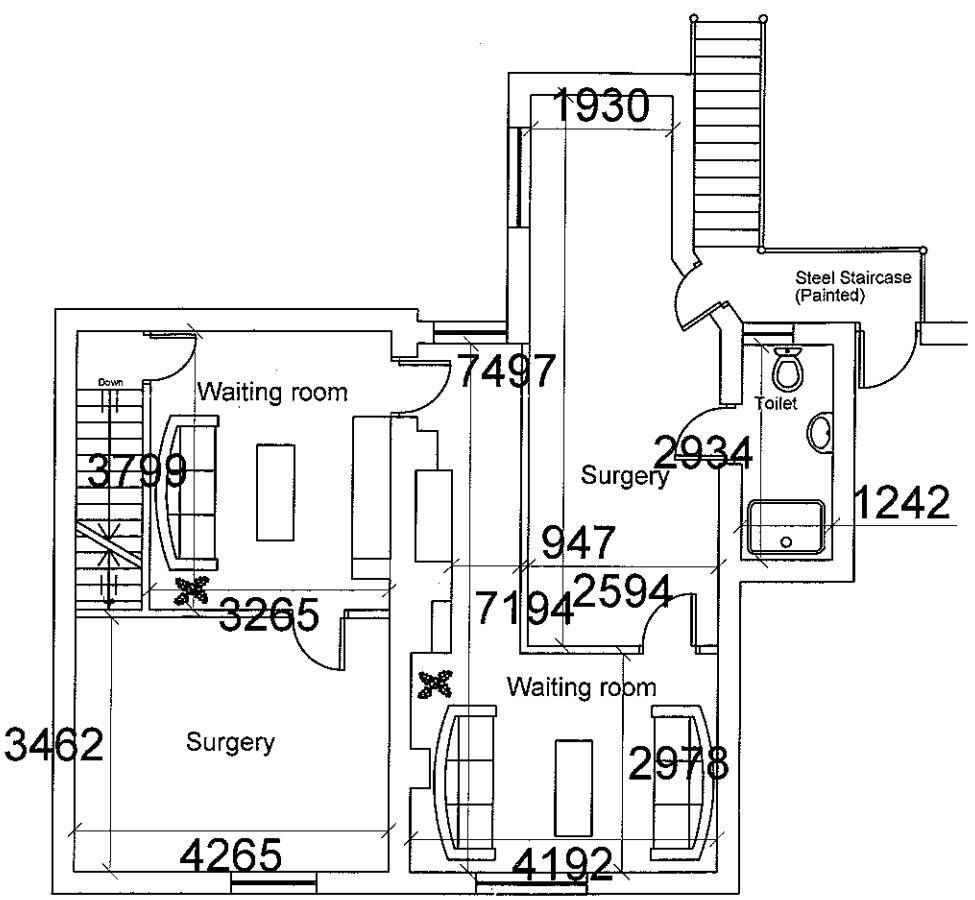

Proposed First Floor

AMENDED PLANS RECEIVED
DATE 14/11/12

Notes:
All work is to be carried out to the latest current British standards Codes of Practice and recognised working practices.
All work and materials should comply with Health and Safety legislation.
All dimensions are in millimetres unless where explicitly shown otherwise.
The contractor should check and certify all dimensions as work proceeds and notify the architect of any discrepancies.
Do not scale off the drawings, if in doubt ask.
Hussain Architectural Design are not liable for any work undertaken prior to Full Planning Consent and or Building Regulations Approval

Hussain Architectural Design

Title:	
Project No: / Dwg 02	Drawn: SH
Client:	
Scale: 1:100	
Amendments:	