




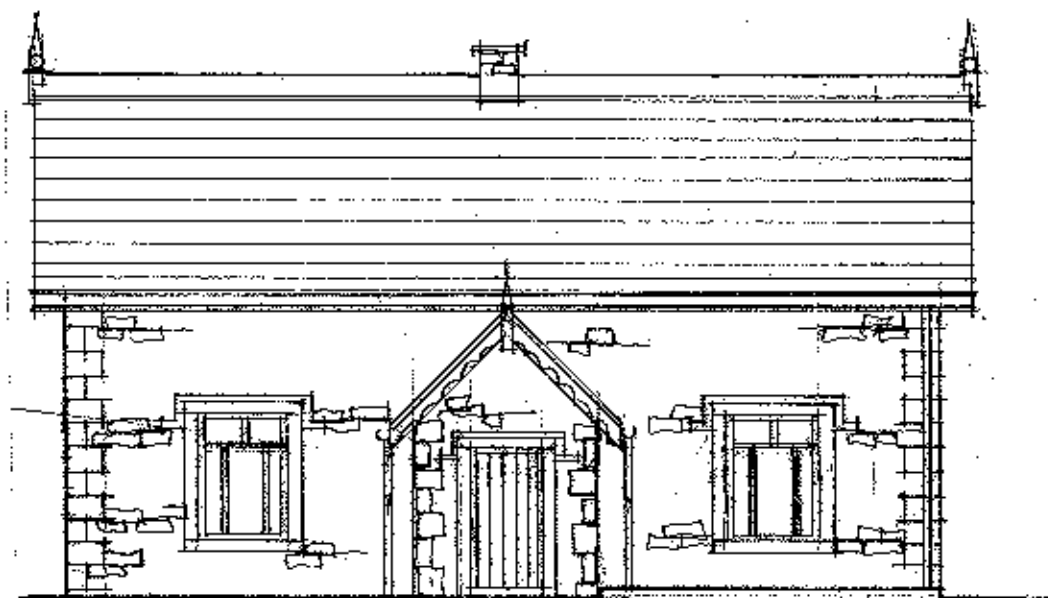


East

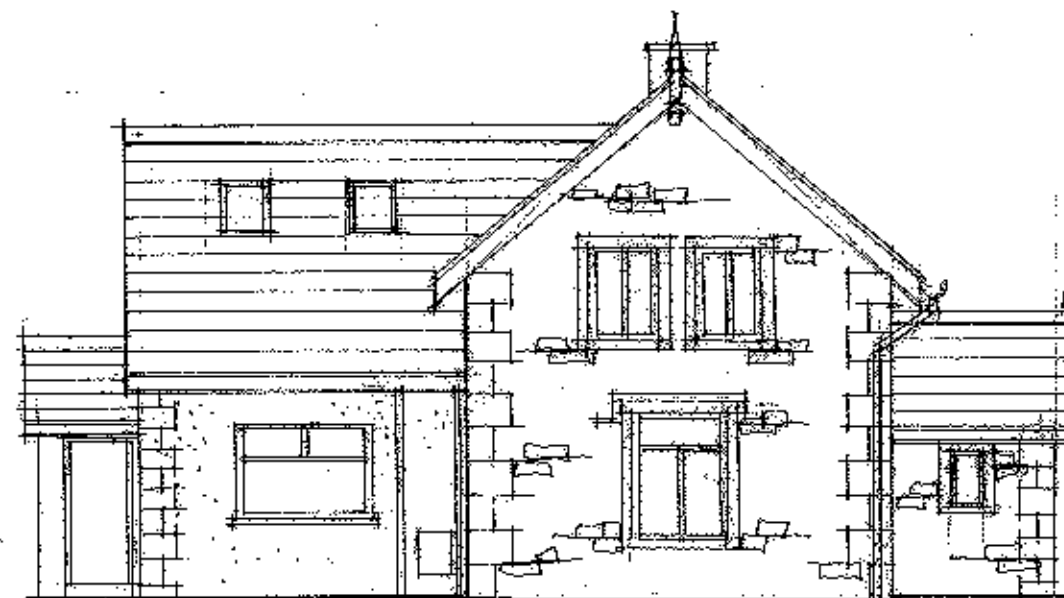



South

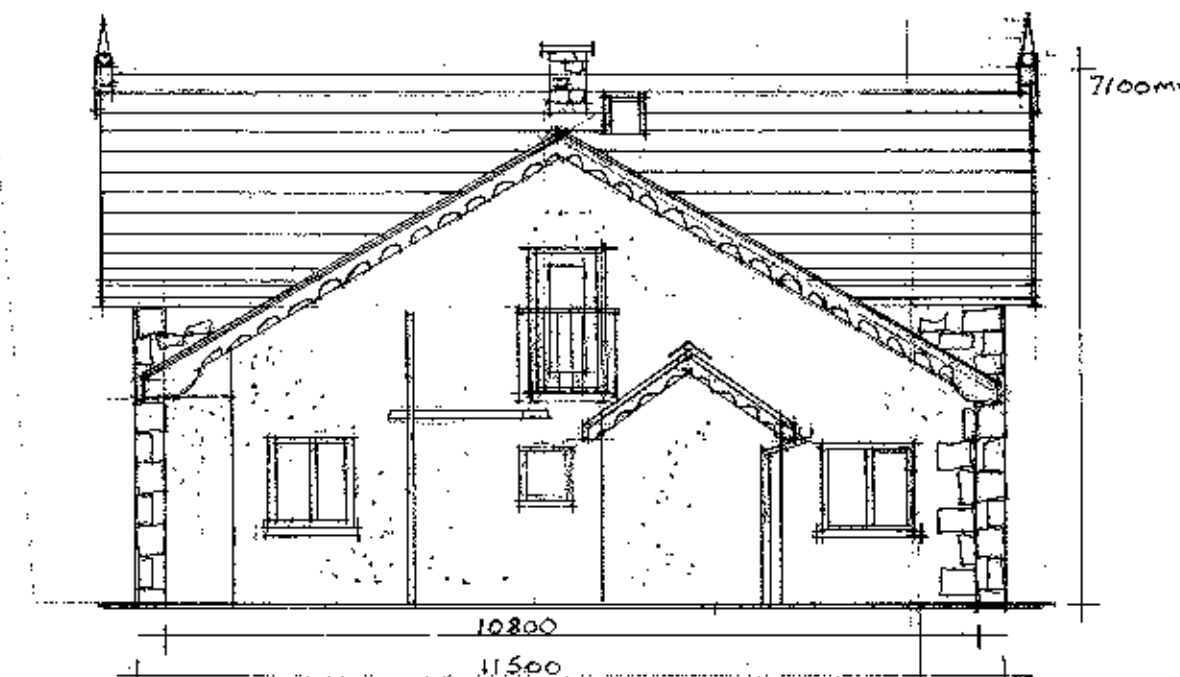


West

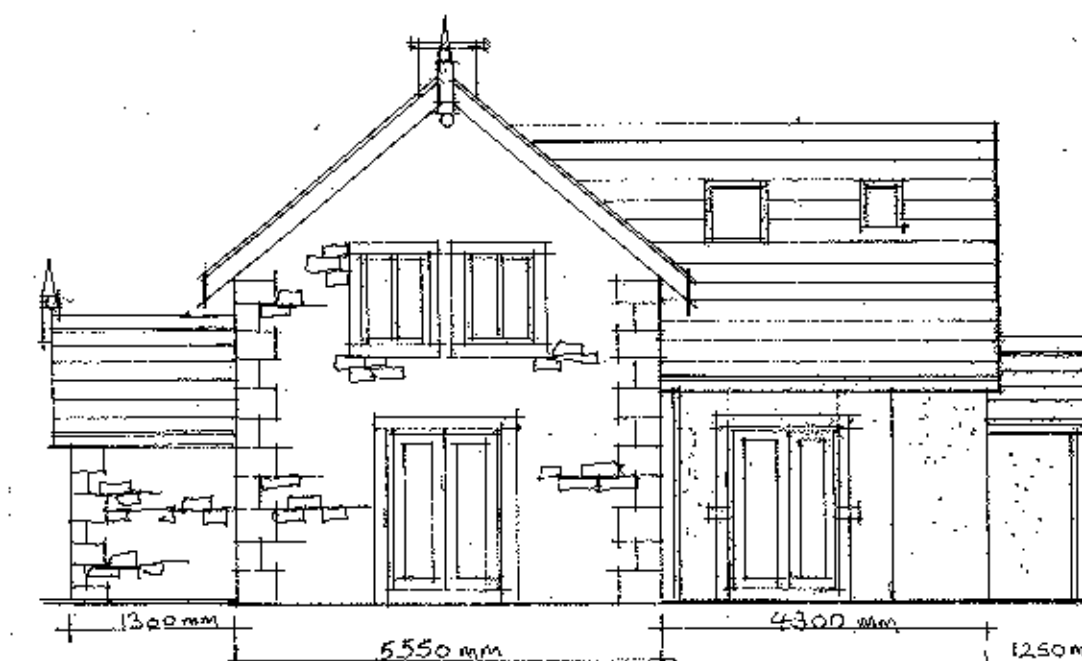

North

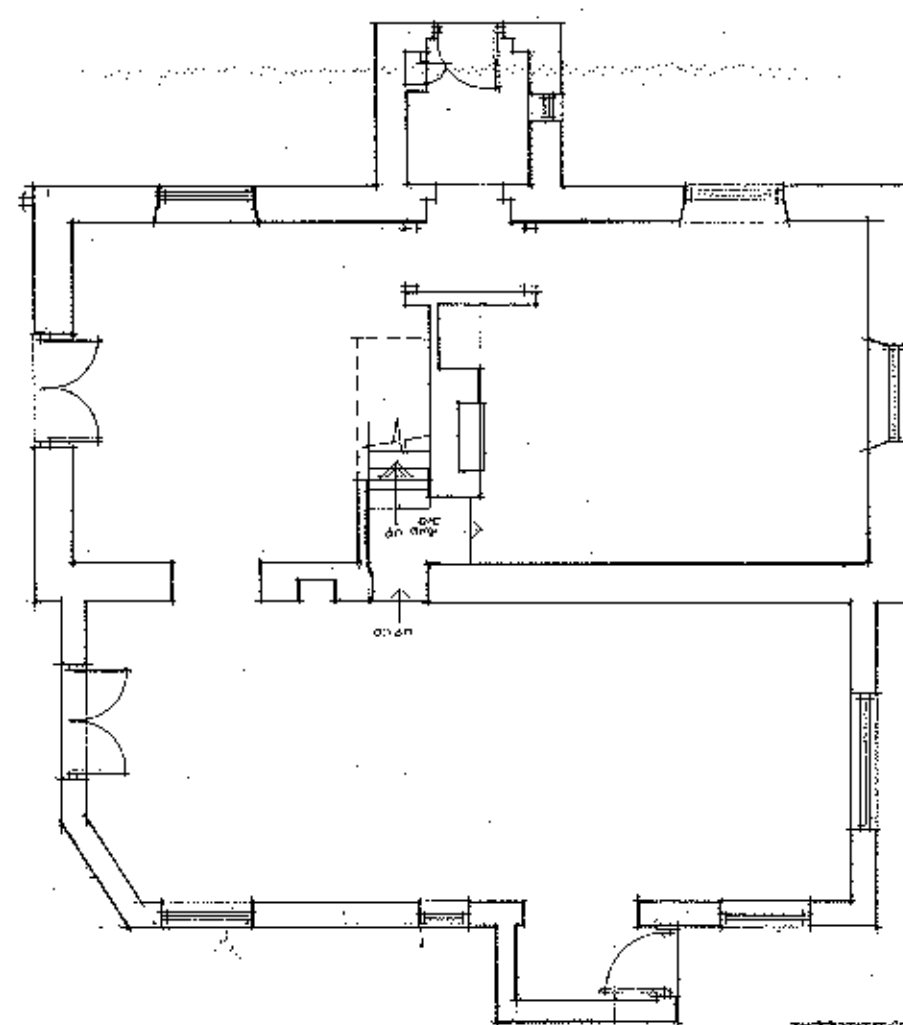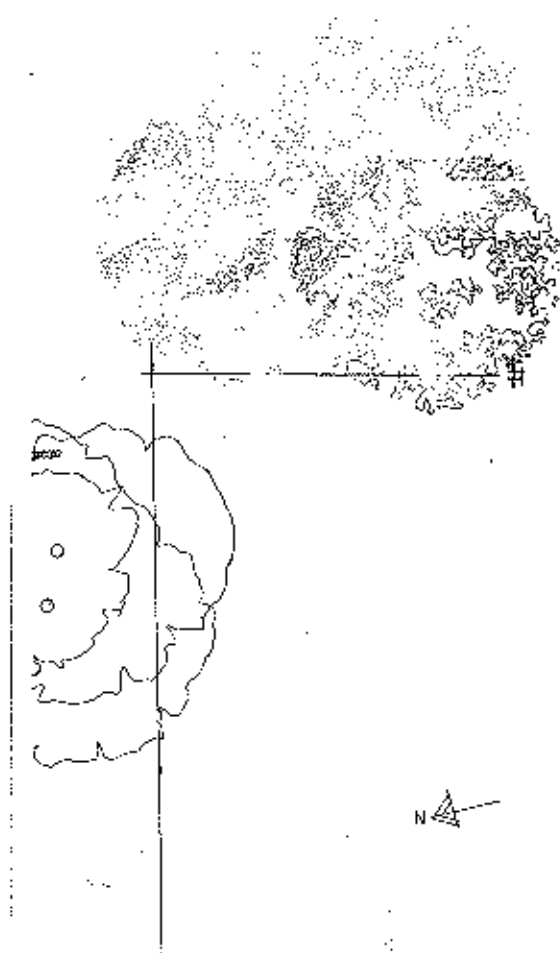

Ground Floor

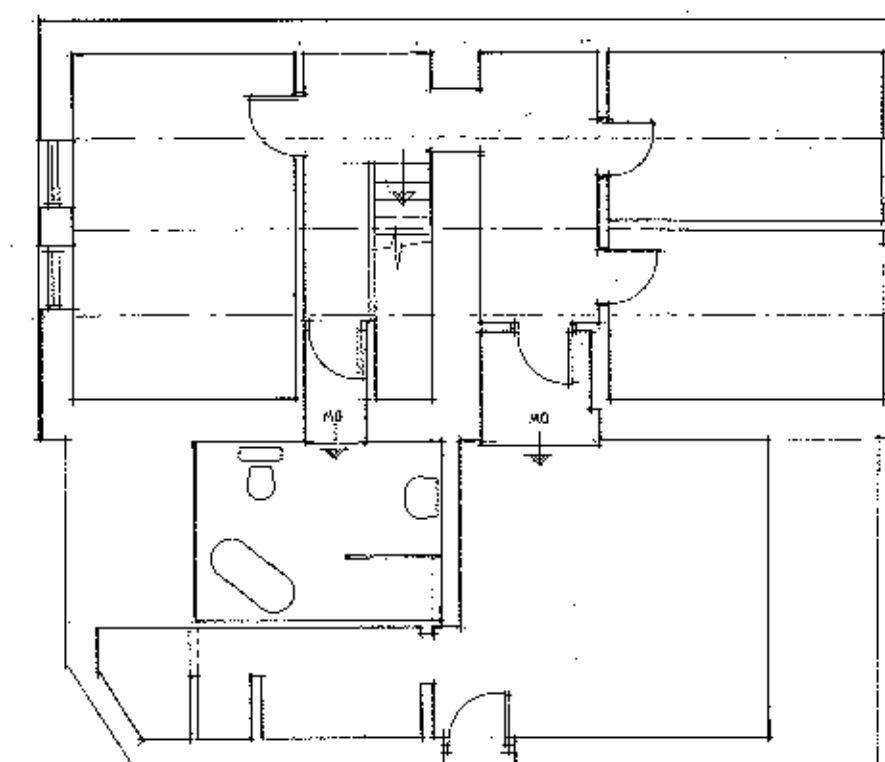

First Floor

NOTE:- Dimensions shown on drawing prepared for planning purposes are indicative only and can vary.

Client
Mr and Mrs Ward

Job Title
Proposed Alterations & Extensions
Cross House
Broad Lane
Whalley

Drawing Title
Existing Plans & Elevations

320120918P

Scale 1:100 @ A2	Date SEPT 2012	Drawn
---------------------	-------------------	-------

spa
ARCHITECTS

SUNDERLAND PEACOCK & ASSOCIATES LTD.
HAZELMERE, PIMLICO ROAD, CLITHEROE,
LANCASHIRE, BB7 2AG
T 01200 423178 F 01200 427928
E info@sunderlandpeacock.com
www.sunderlandpeacock.com



4272 - 04