

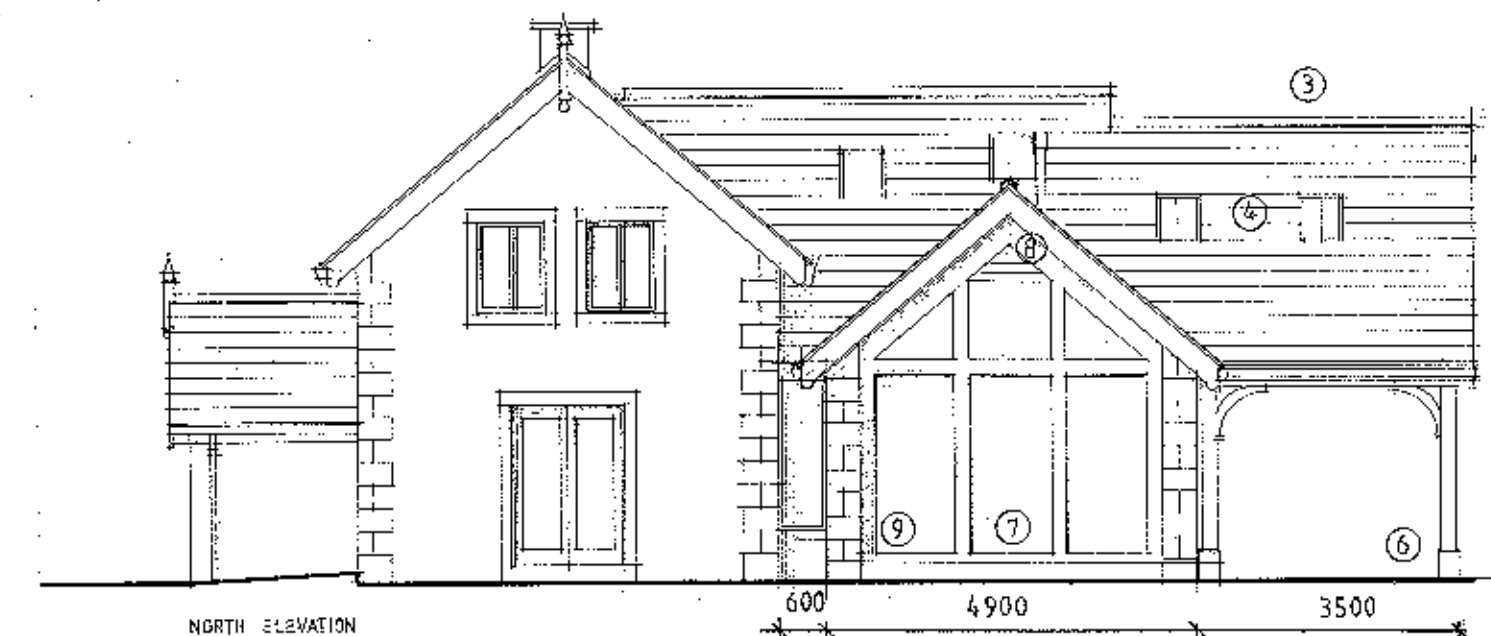
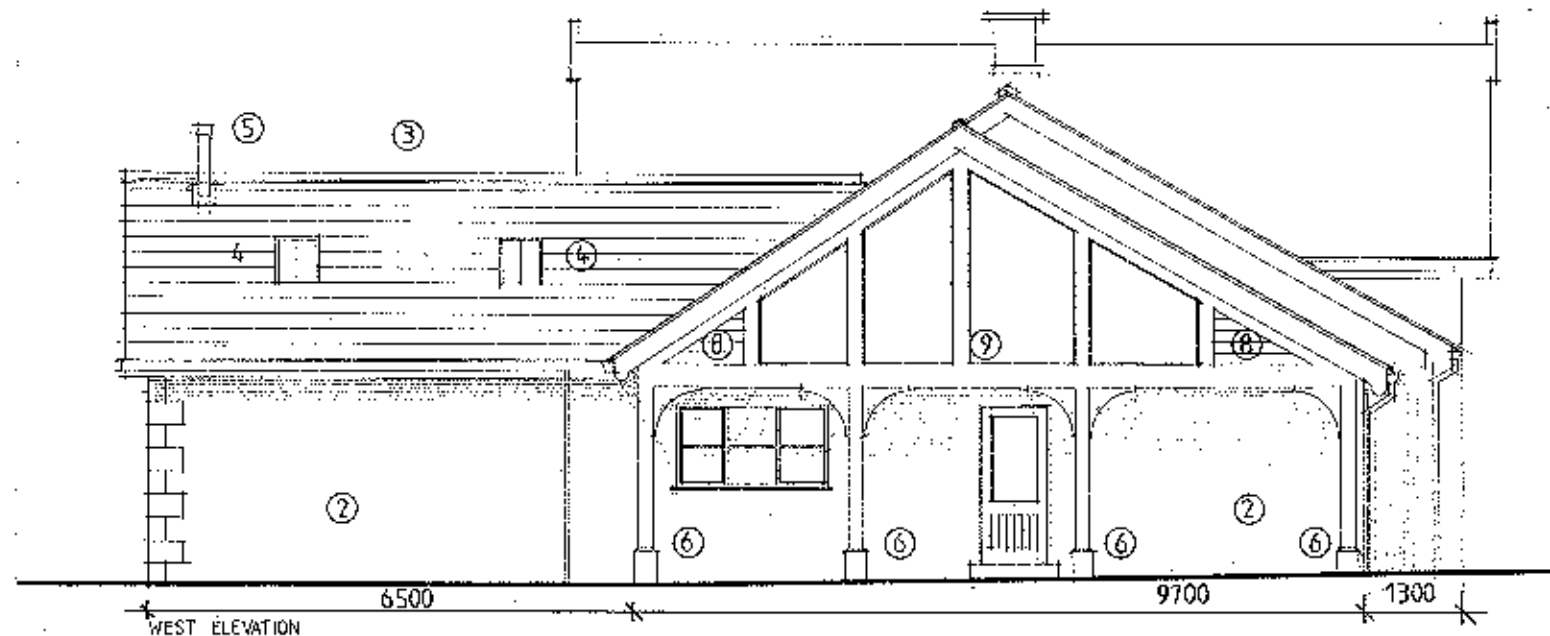
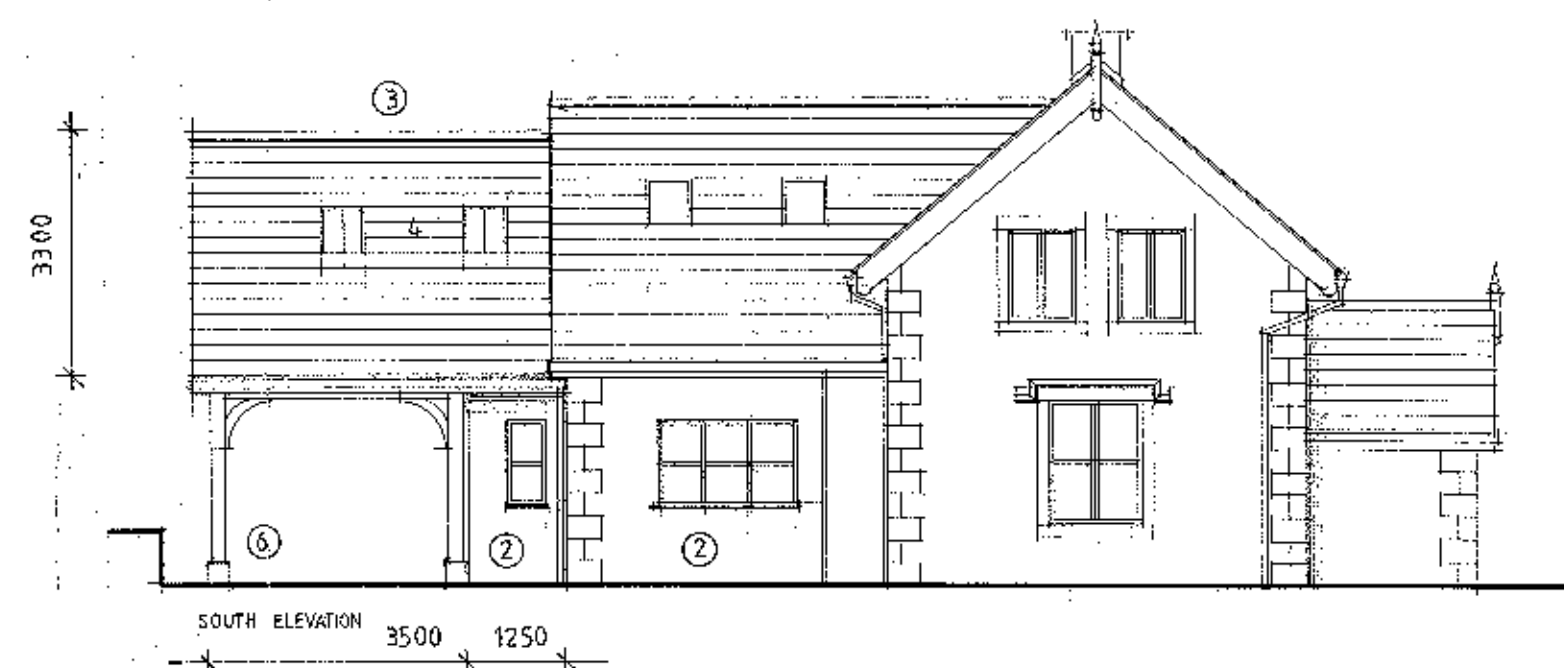
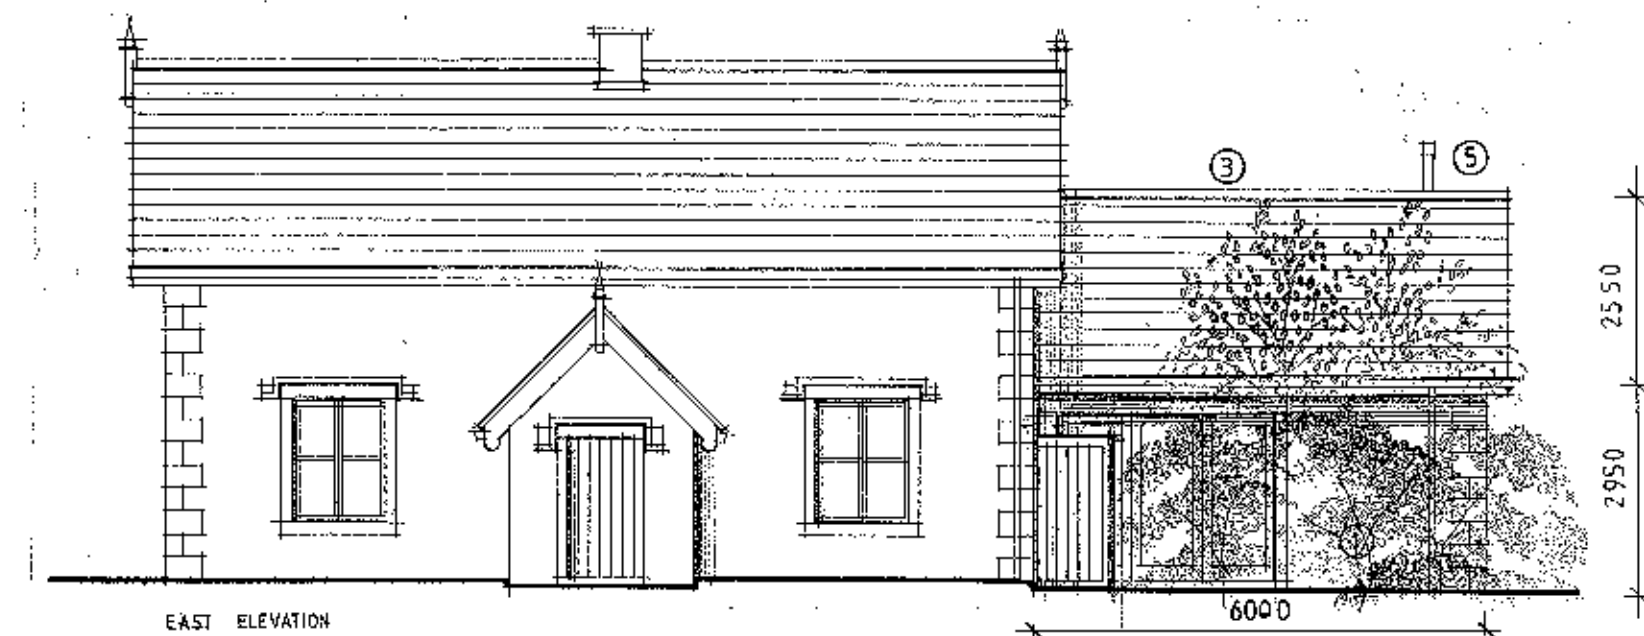


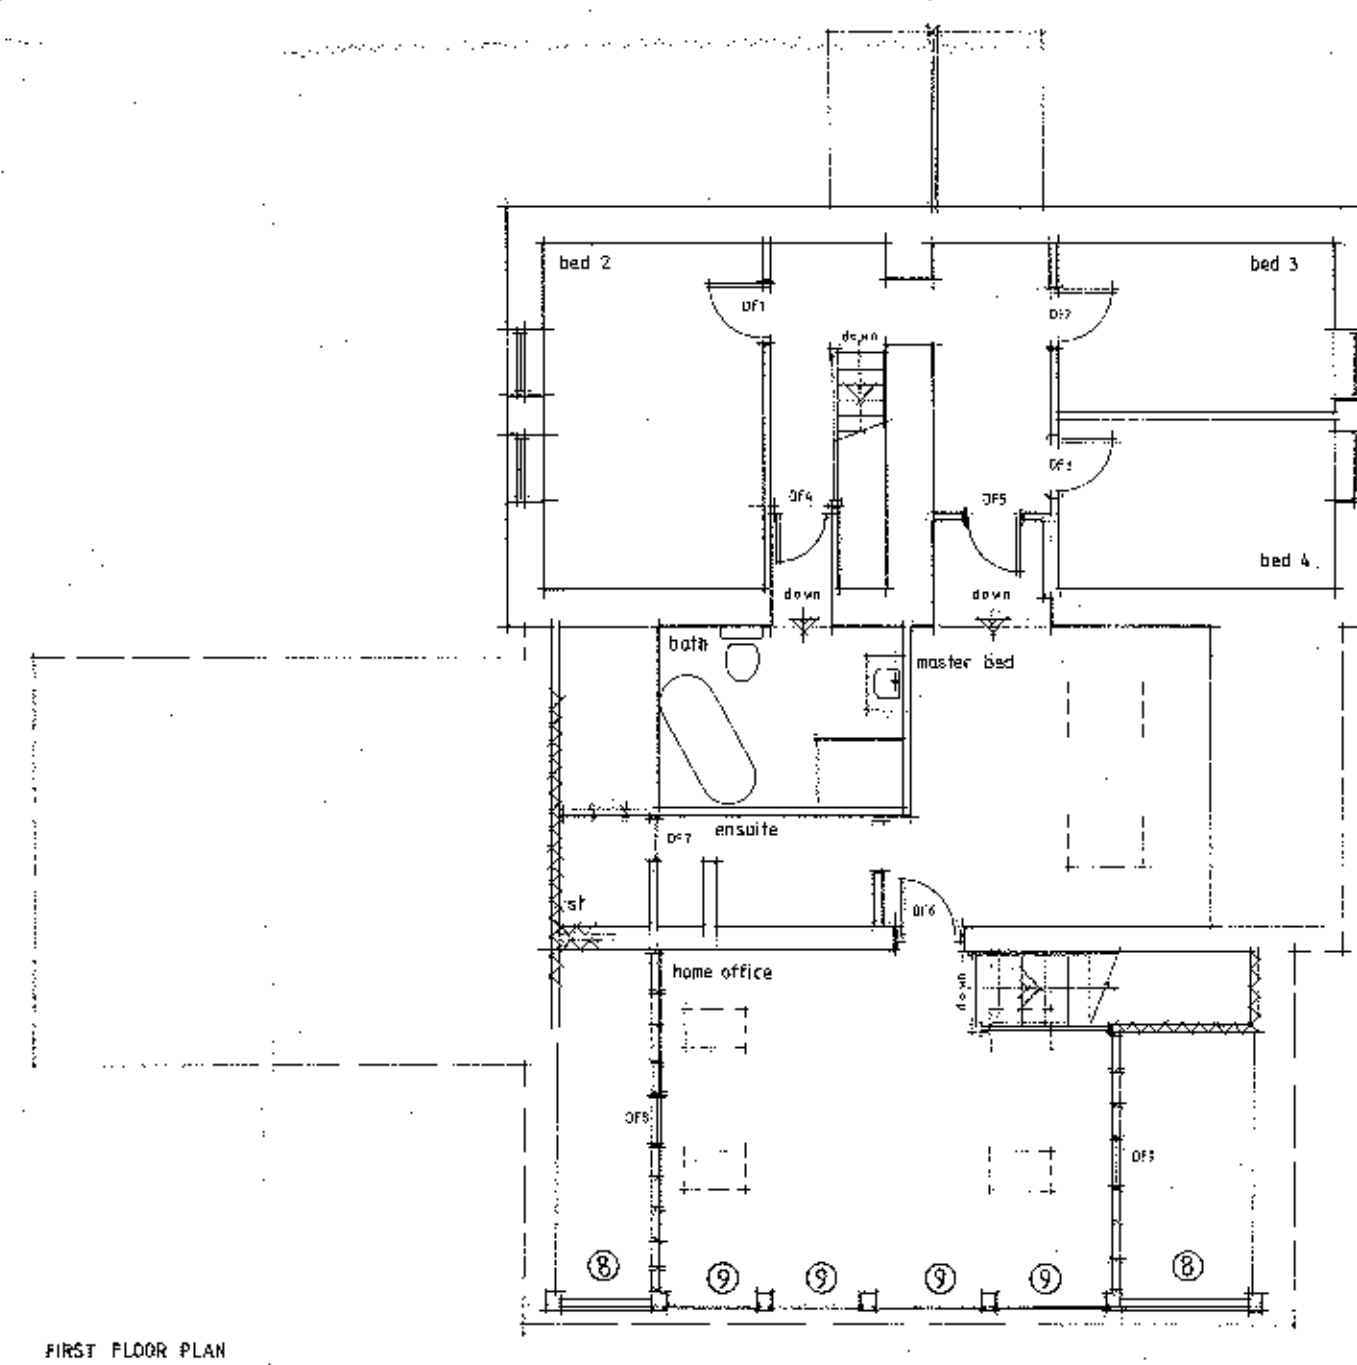

- MATERIALS**
- External walls - Natural stonework to match existing.
 - External walls - Painted render finish.
 - Roof - Art stone to match existing.
 - Velux conservation rooflights.
 - Stainless steel flue terminal.
 - Green oak frame on stone saddles.
 - Green oak frame to gable opening.
 - Horizontal boarded panels to oak frames.
 - Glazed panels to oak frames.
- Windows & External Doors: Painted timber frames.
- Fascias / bargeboards: Painted hardwood.

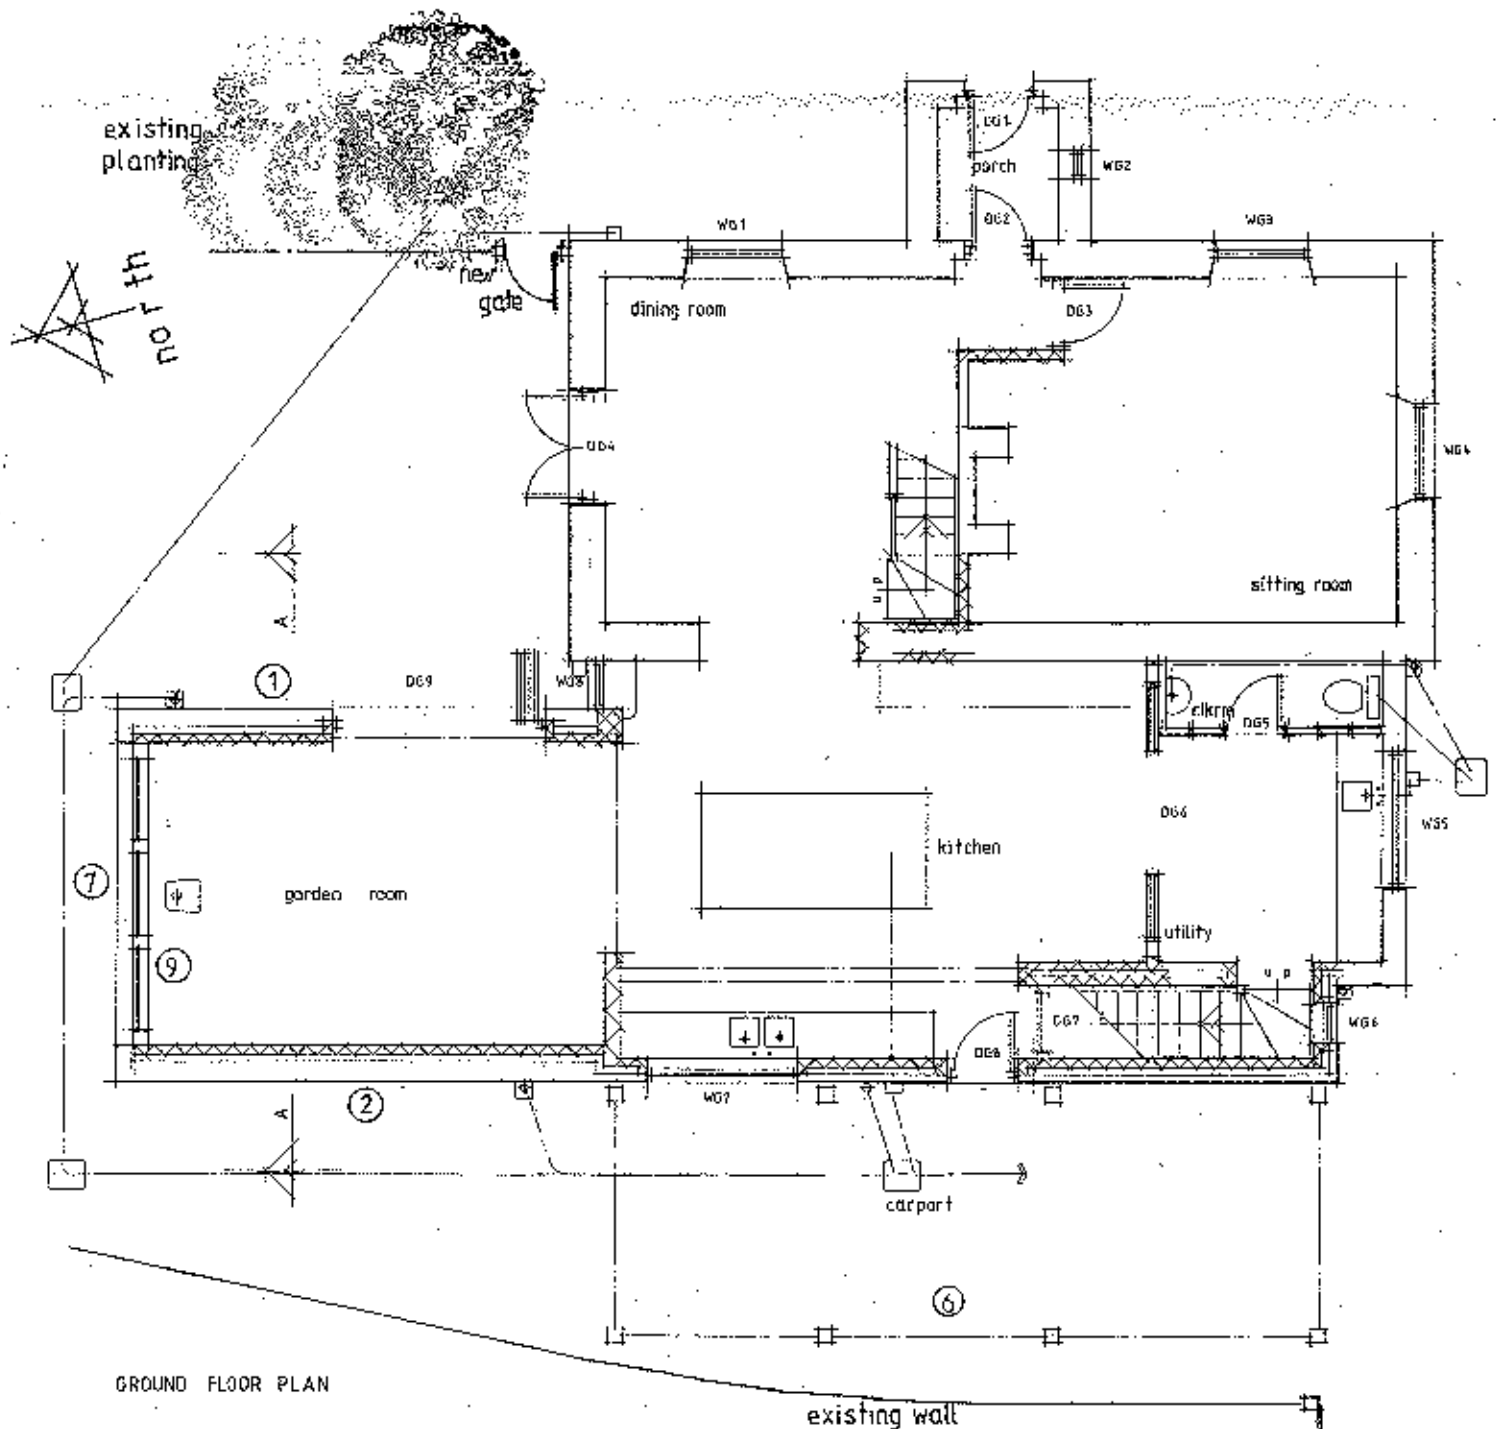

Client
Mr and Mrs Ward

Job Title
Proposed Alterations & Extensions

Cross House
Broad Lane
Whalley

3201209187

Proposed
Plans and Elevations

Scale
1:100 6 A3

Date
SEPT 2012

Drawn
DL

spa
SUNDERLAND PEACOCK ARCHITECTS

SUNDERLAND PEACOCK & ASSOCIATES LTD.
HAZEL WERE, PIMLICO ROAD, CLITHEROE,
LANCASHIRE, BB7 2AG
T 01200 423178 F 01200 427328
E info@sunderlandpeacock.com
www.sunderlandpeacock.com