
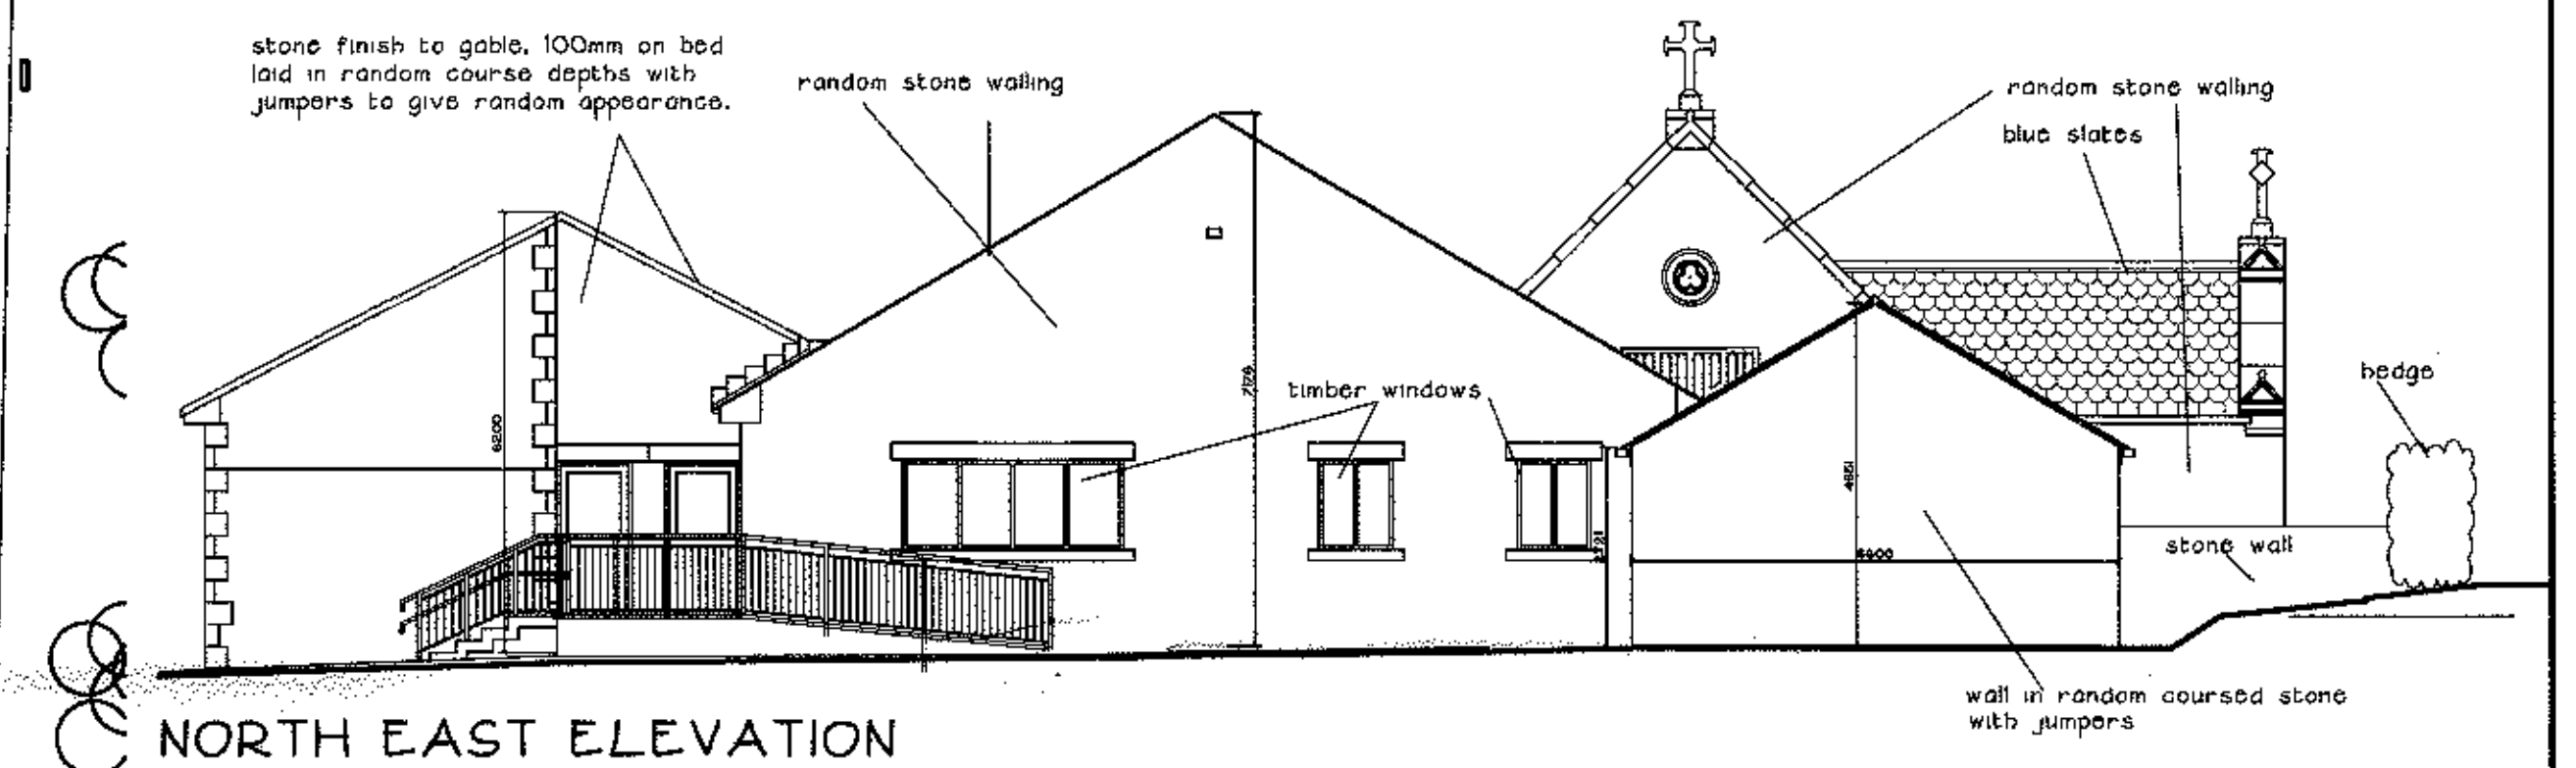
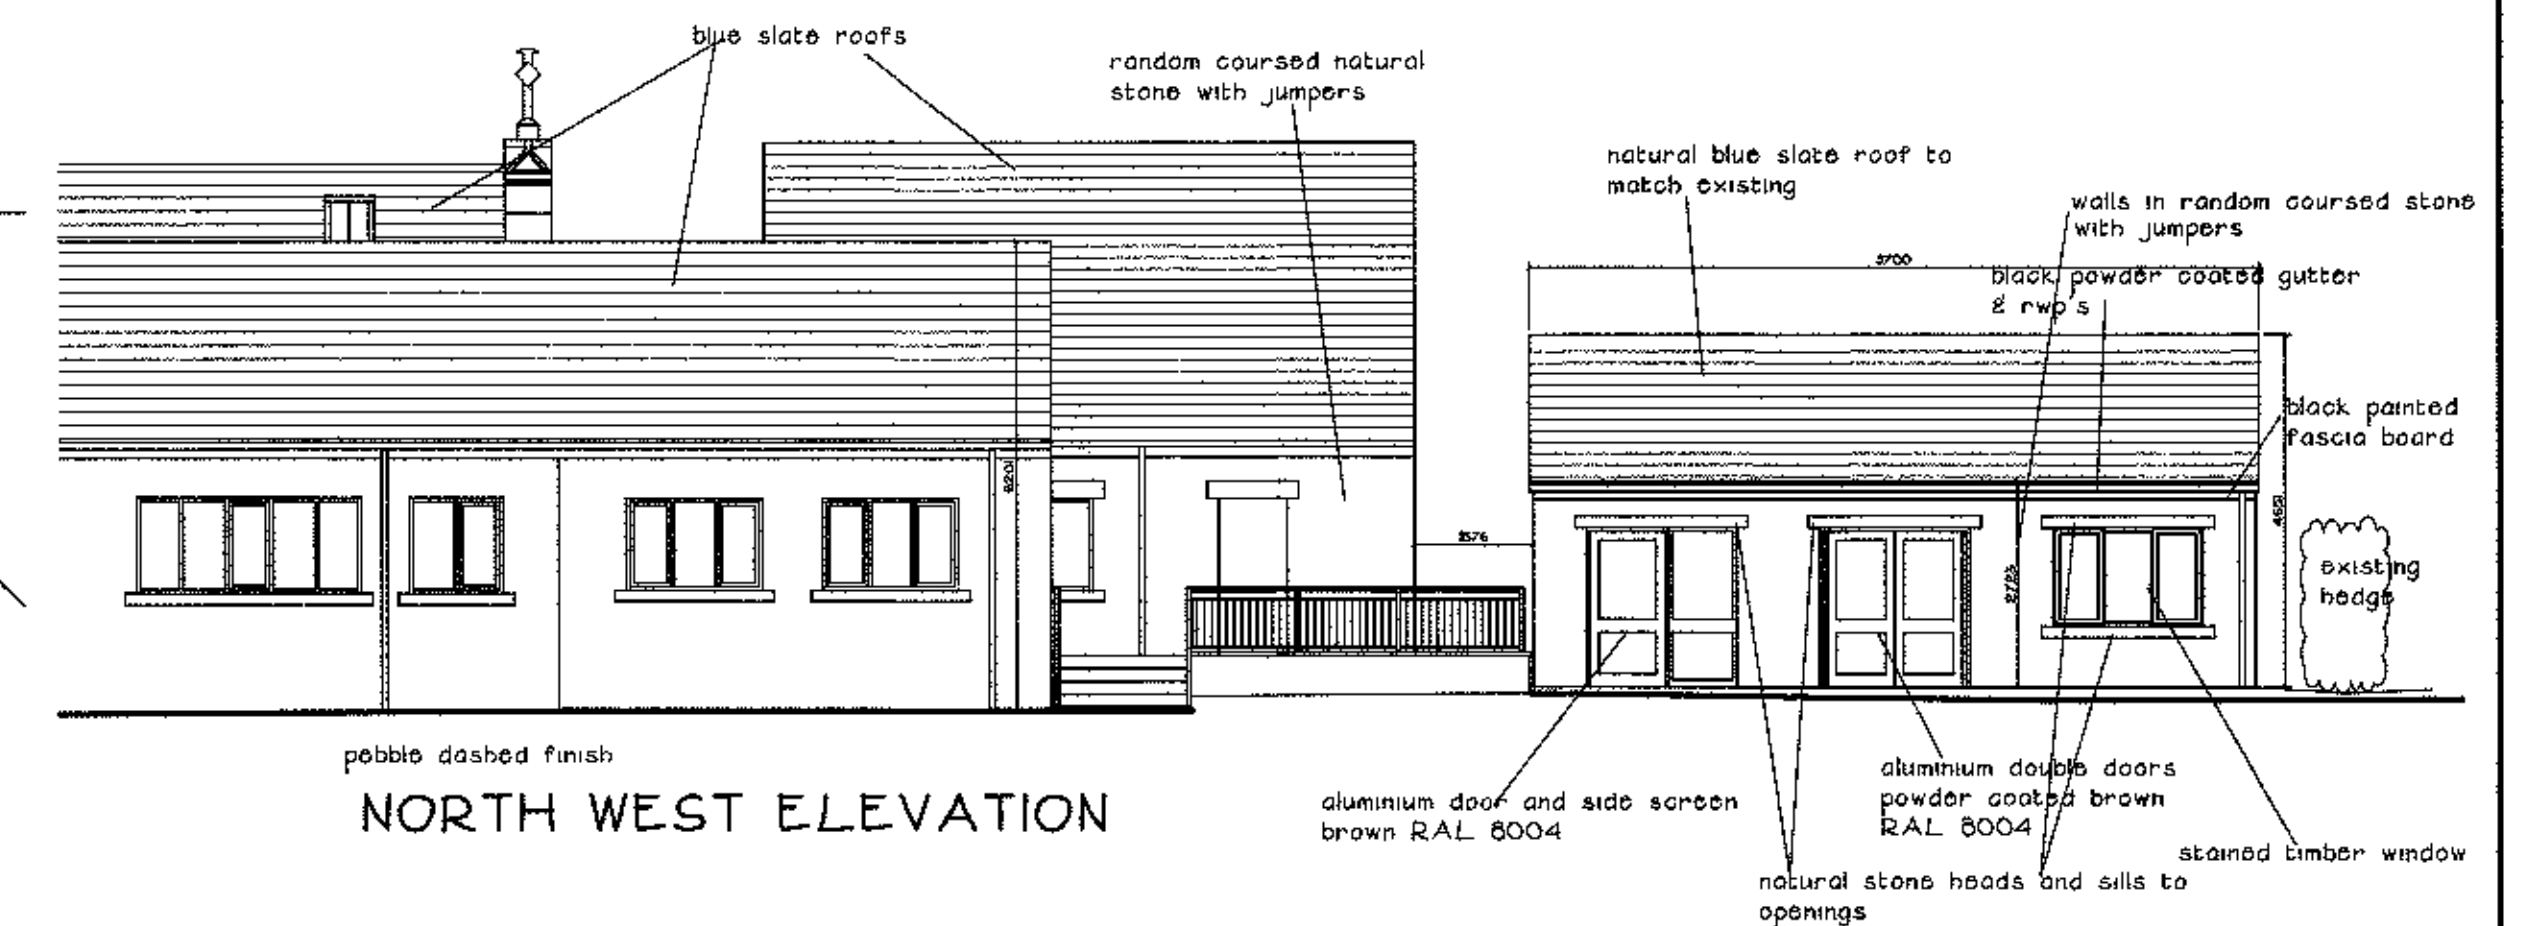


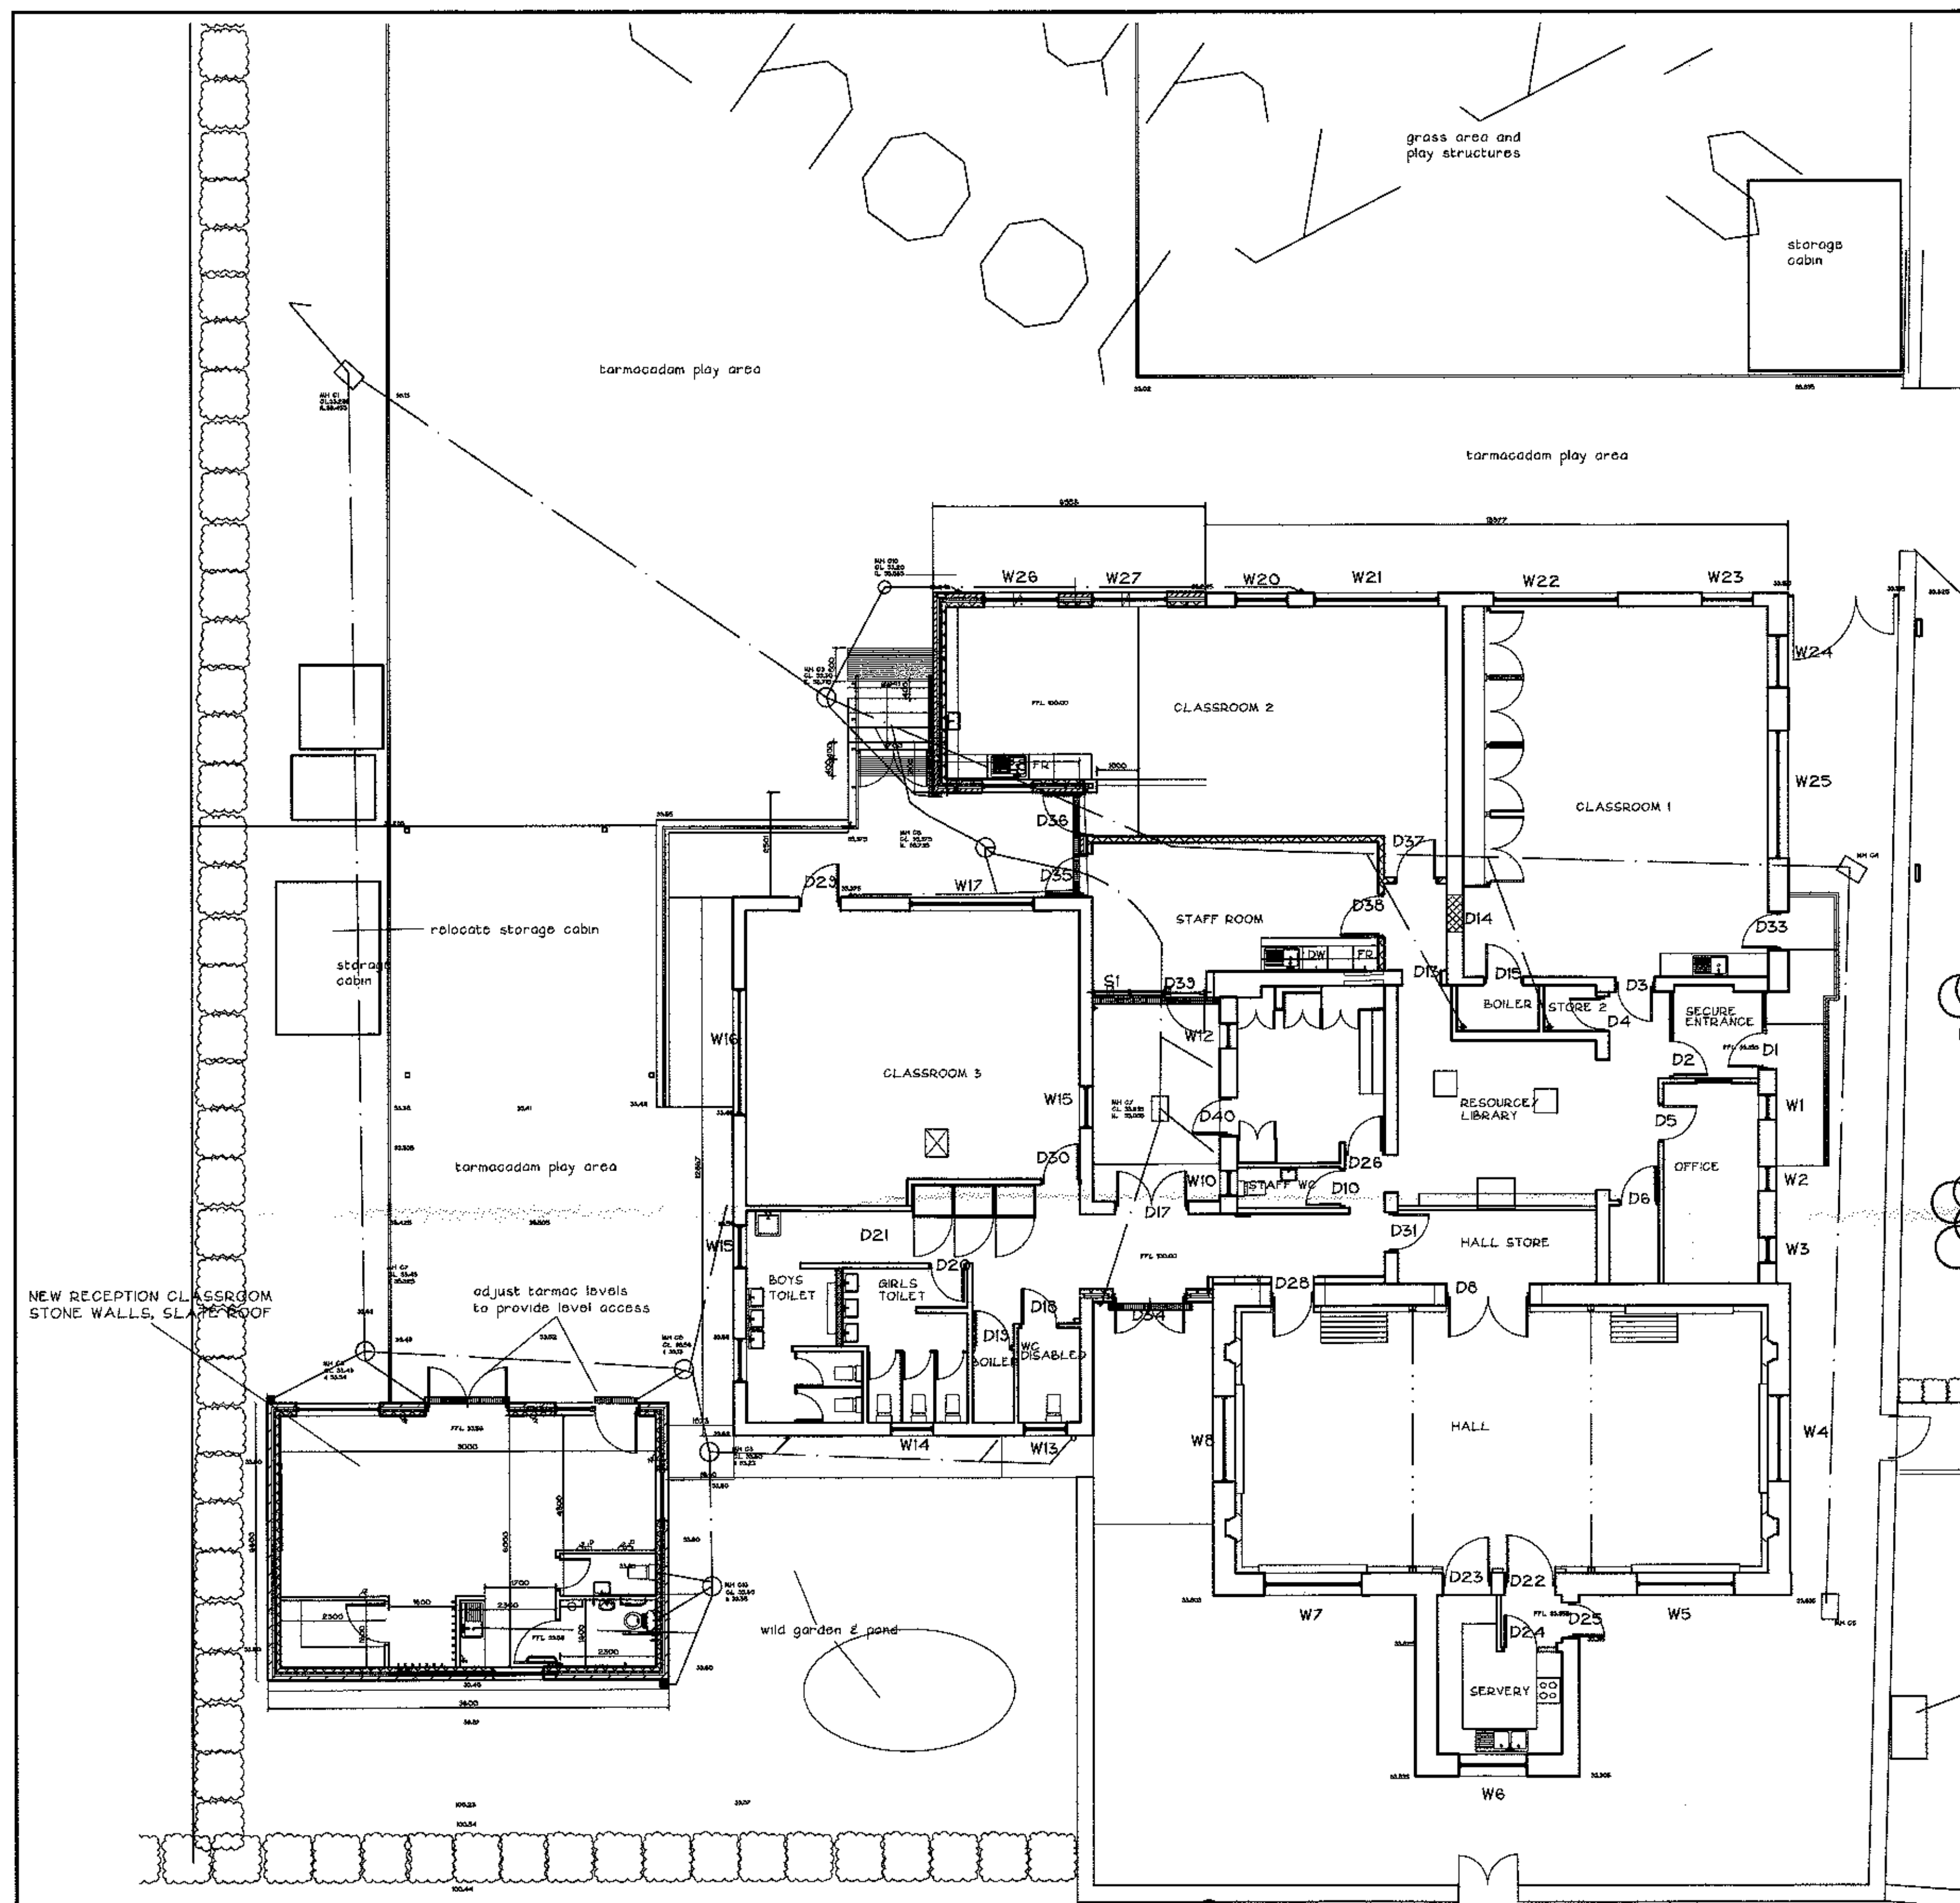

320120927P

This drawing is the copyright of the architect and may not be reproduced without written consent. Do not scale this drawing. All relevant dimensions to be checked on site.




Contract.
ST MARYS PRIMARY SCHOOL
OSBALDESTON
LONGSIGHT ROAD
OSBALDESTON
BLACKBURN BB2 7HX
TEMPORARY RECEPTION
CLASSROOM

Title.
PROPOSED PLAN & ELEVATIONS
SCHEME 2

BENNETT & BROWN LTD 
 Architects & Surveyors
 236 Manchester Road
 Burnley, Lancs. BB11 4HG
 Tel. 01282 436800. Fax. 01282 436200
 e-mail. mike@bennettandbrown.co.uk

Date. 26/09/12 Scale. 1:100 @ A1

Drawing No. N/2046/04

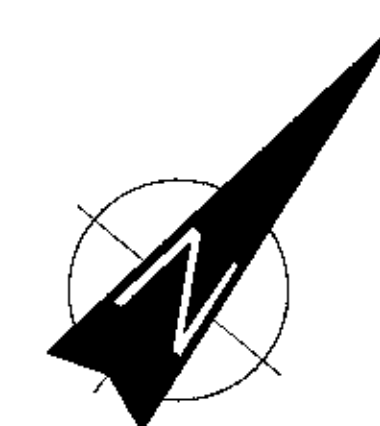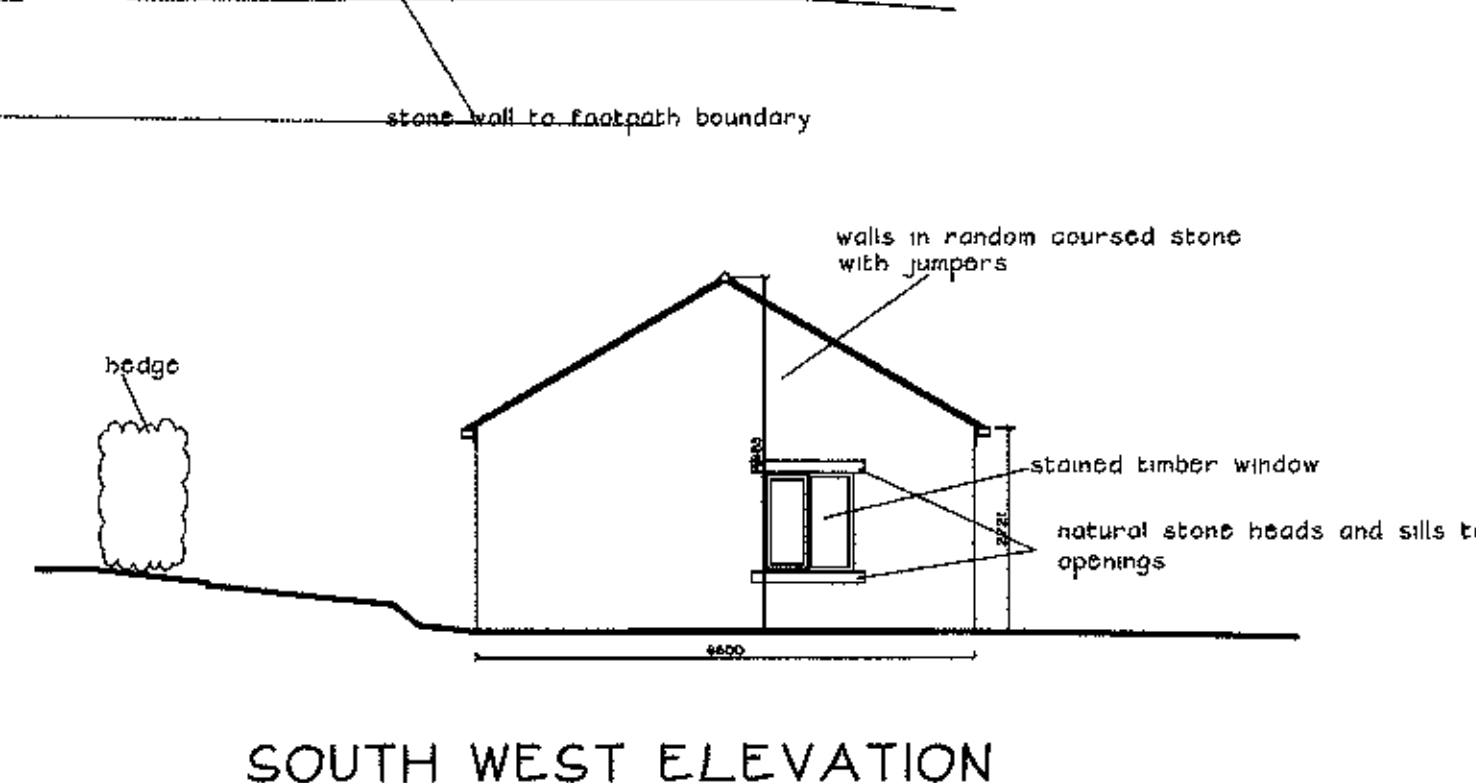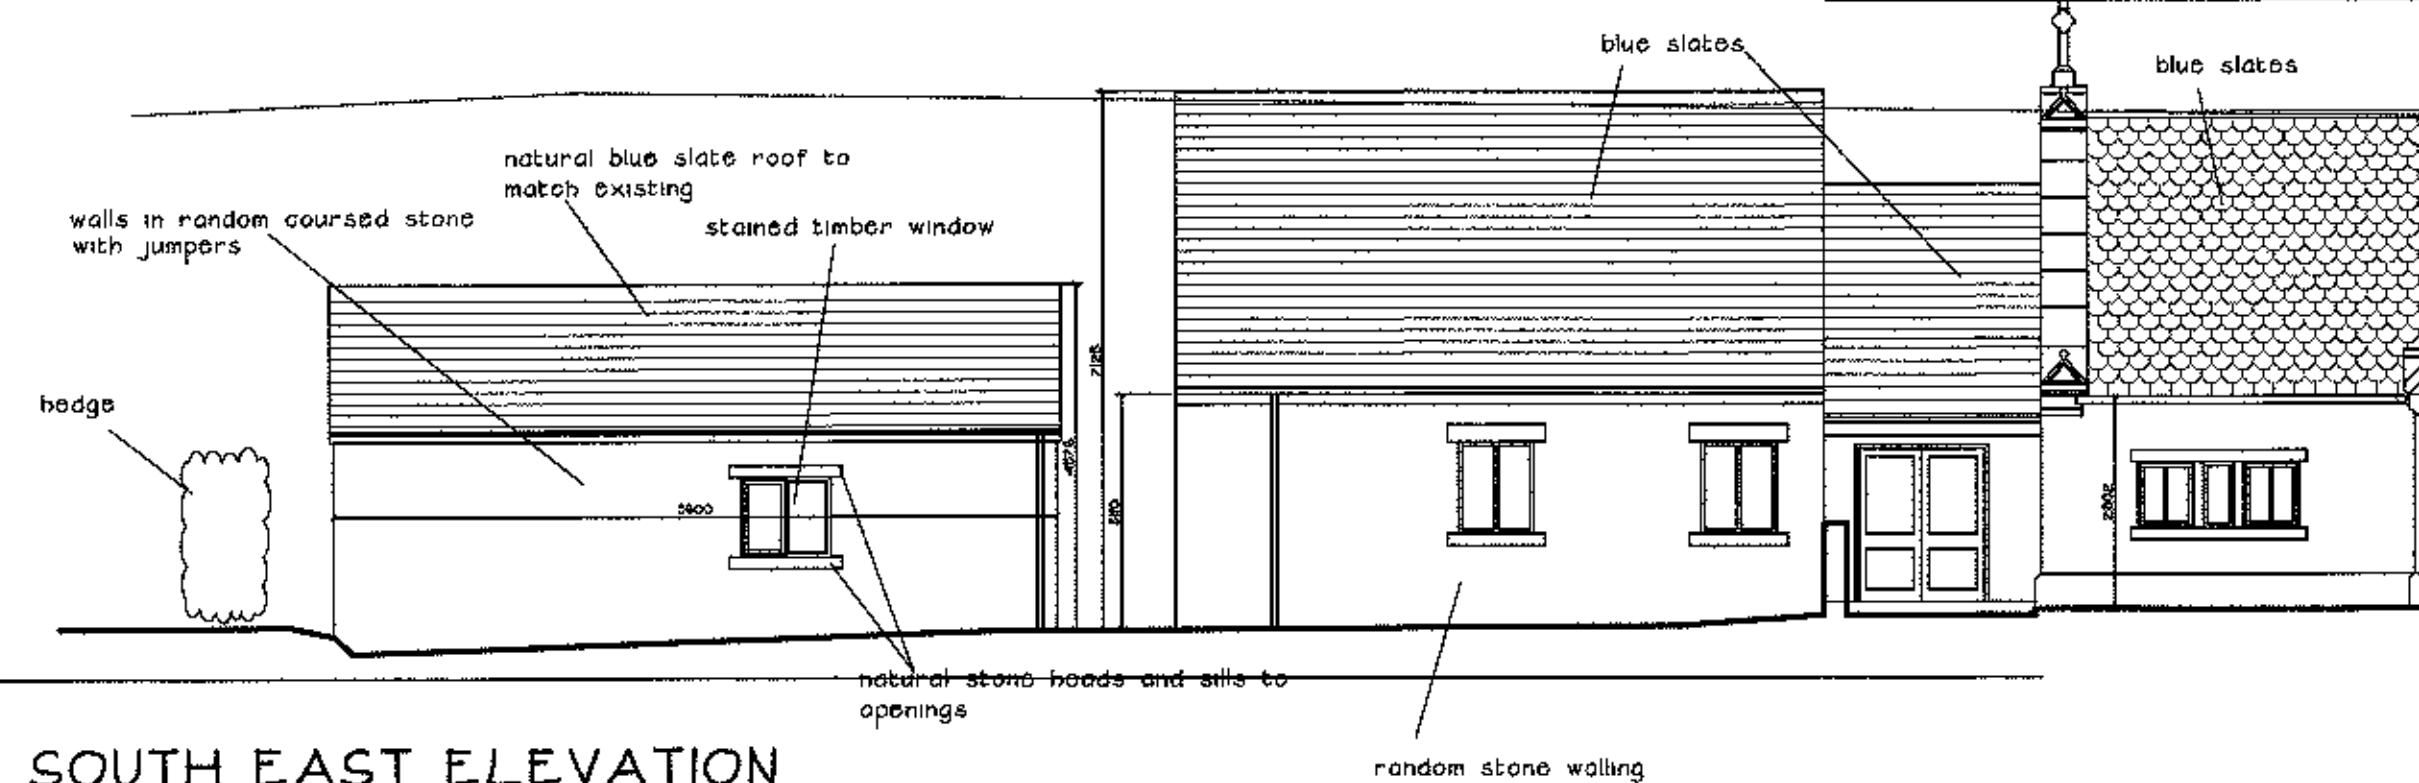

0 2m 4m 8m
 Scale 1:100