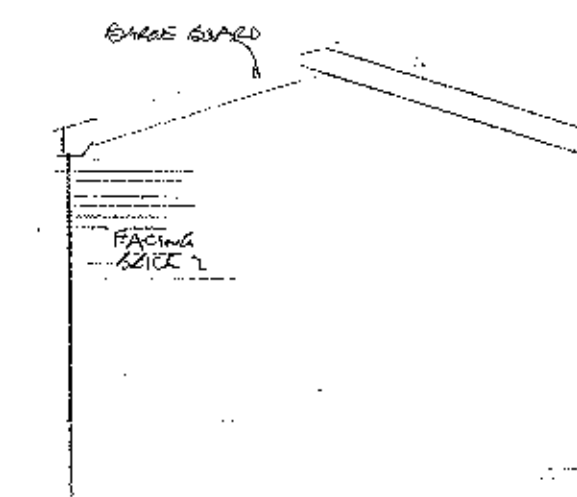
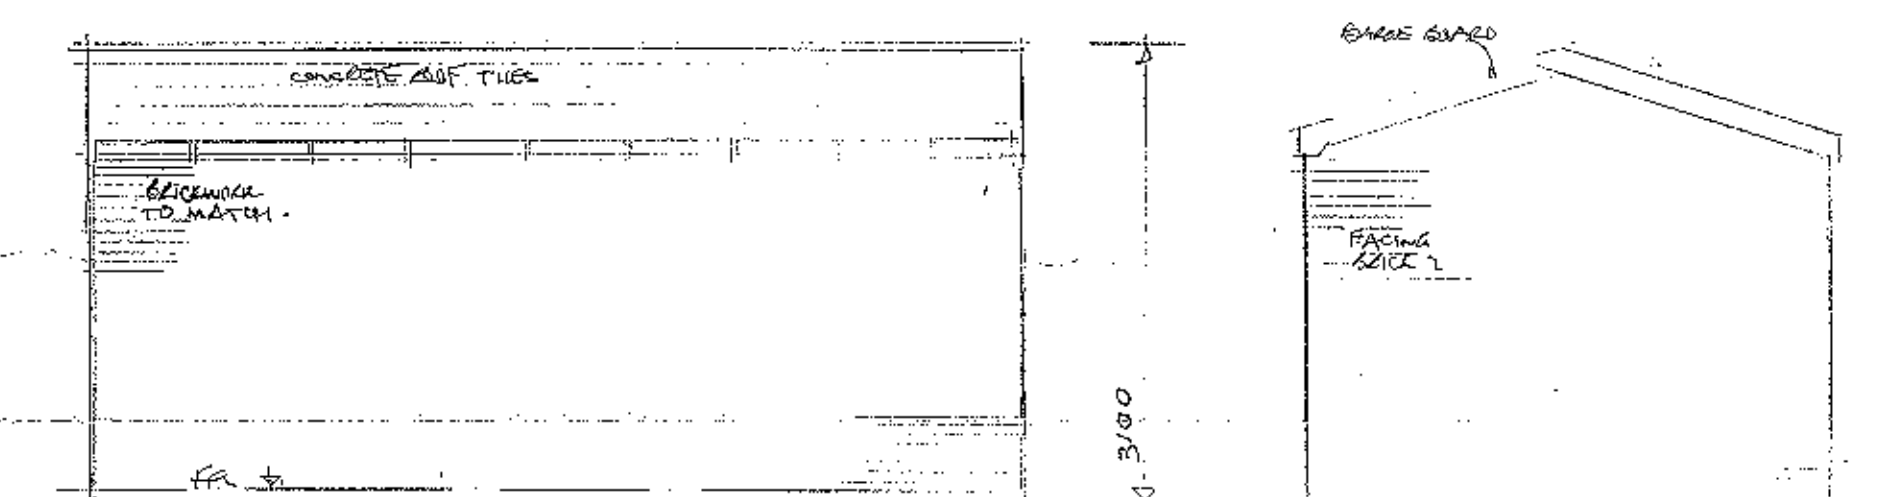
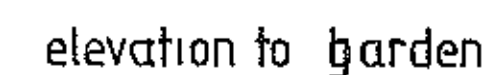
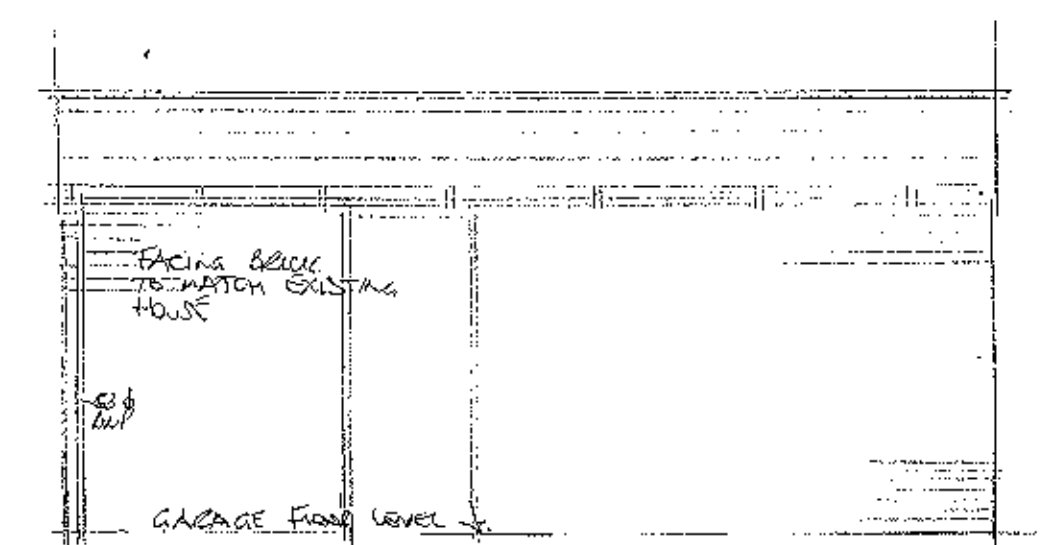
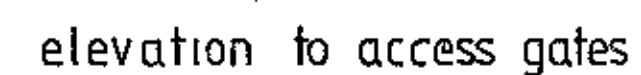
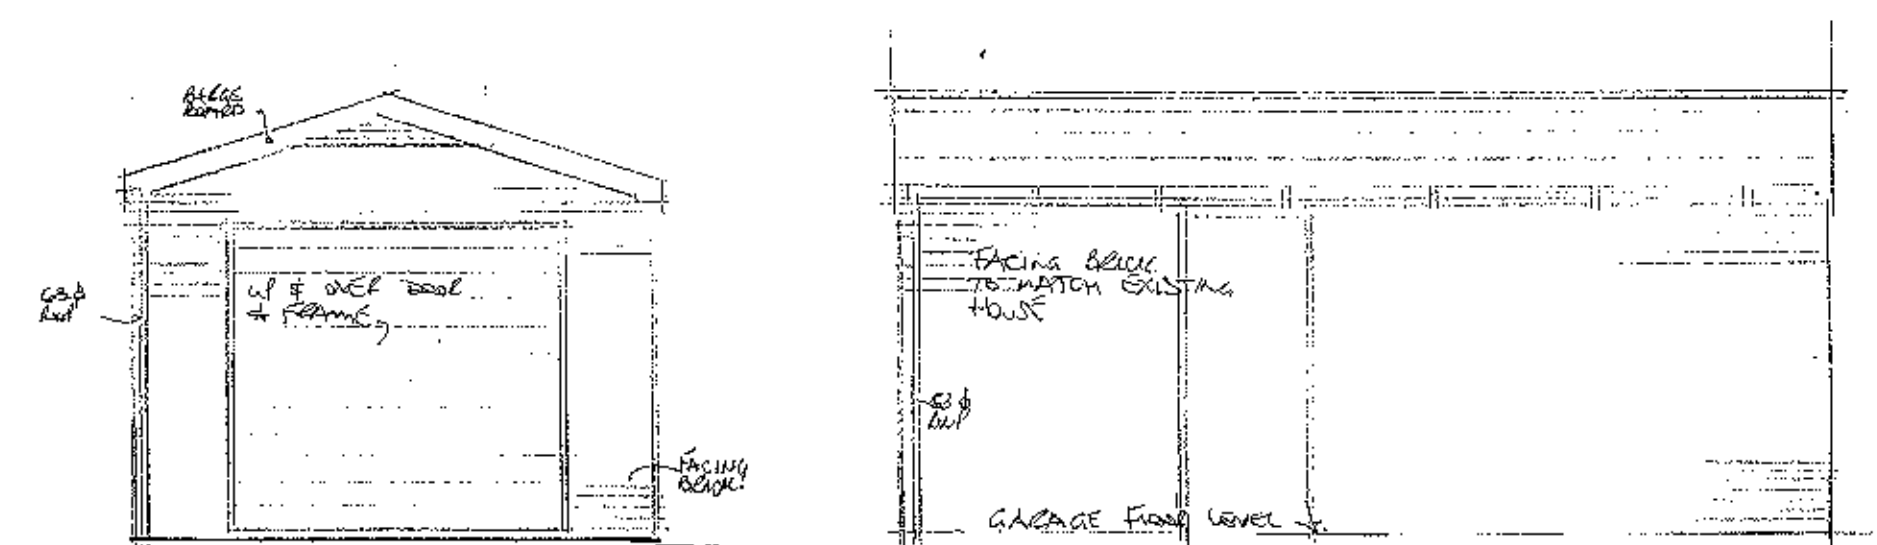
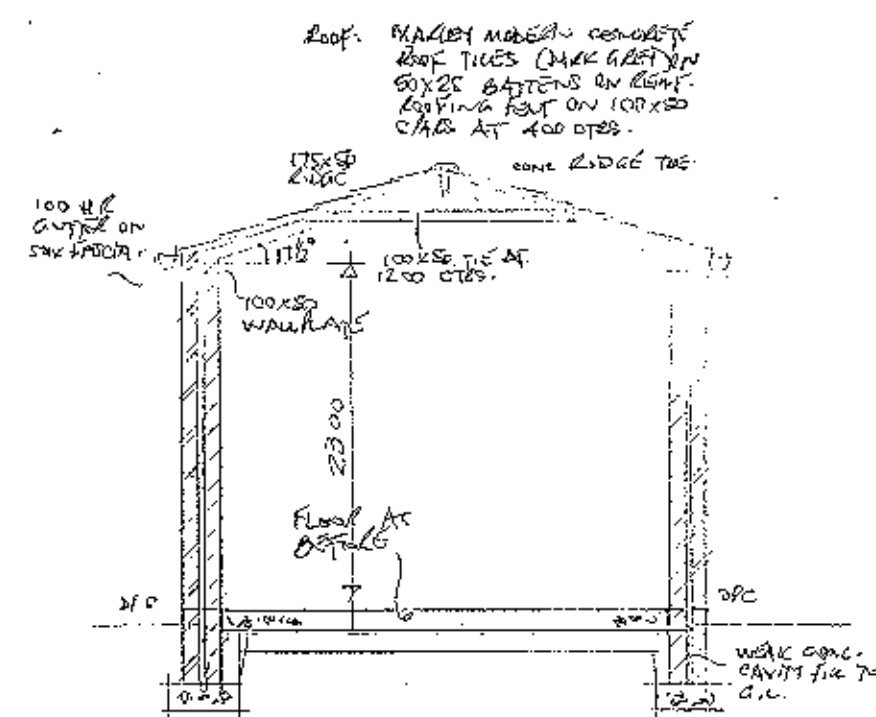
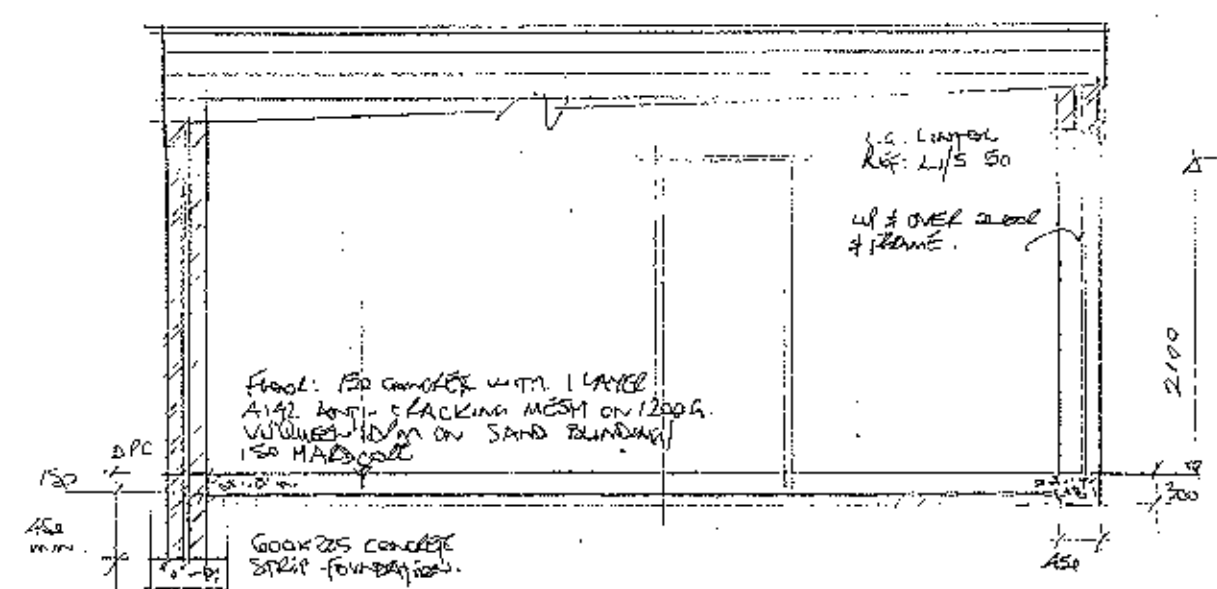
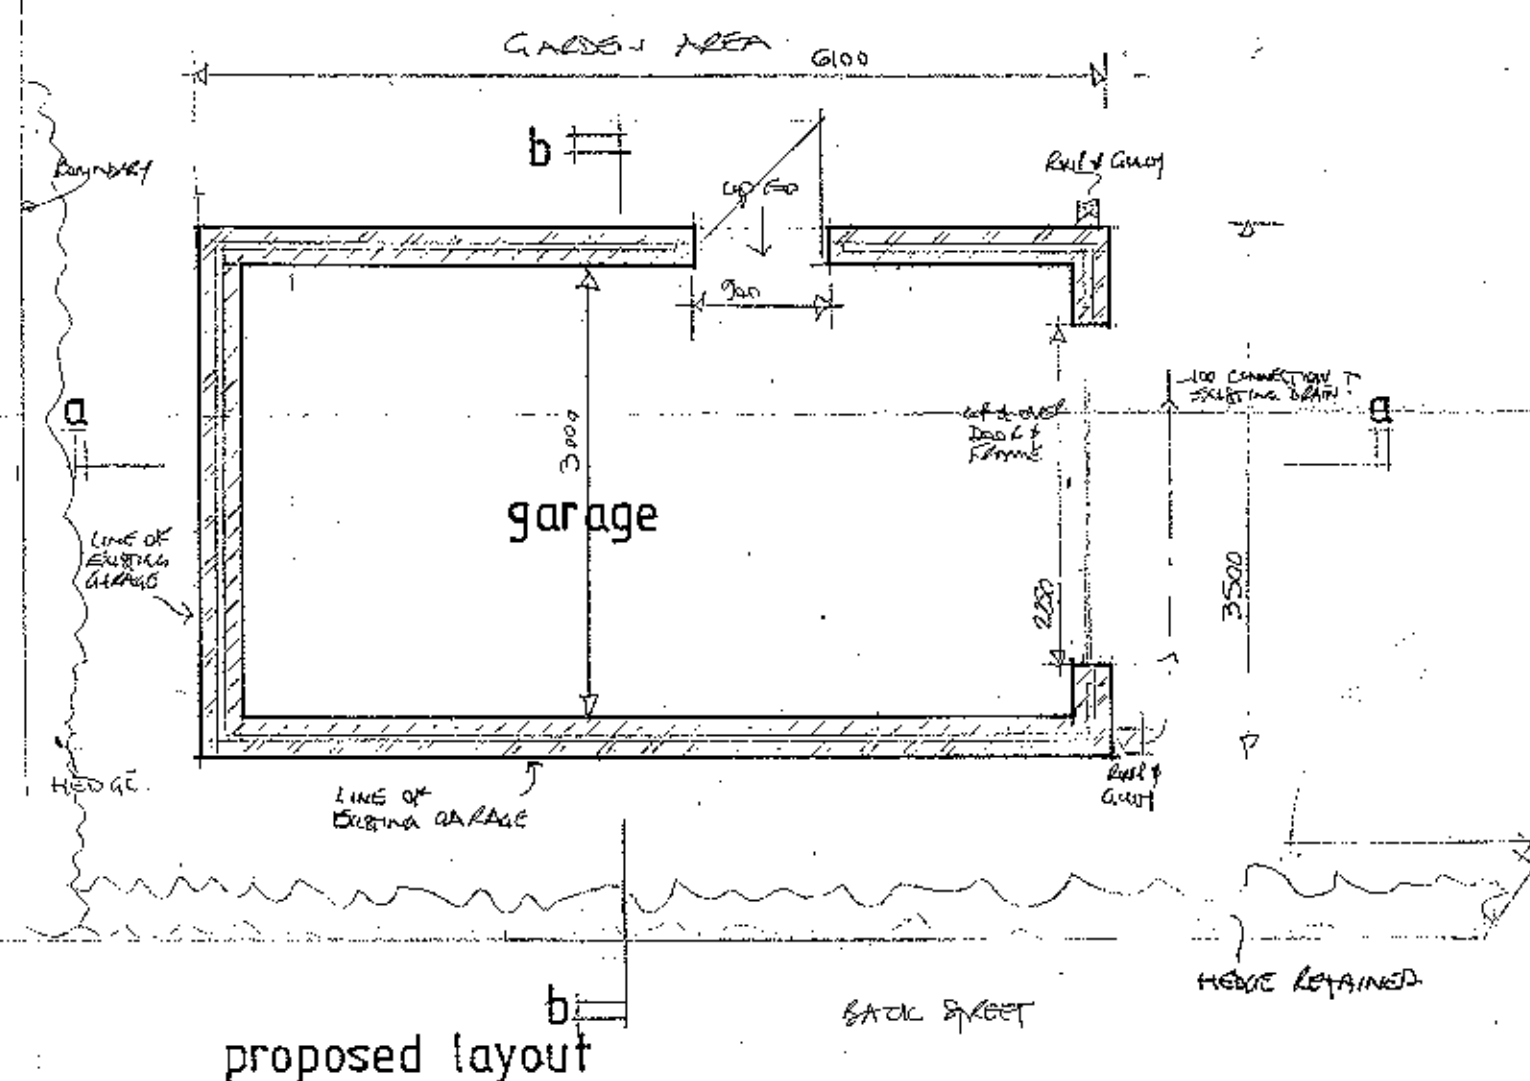
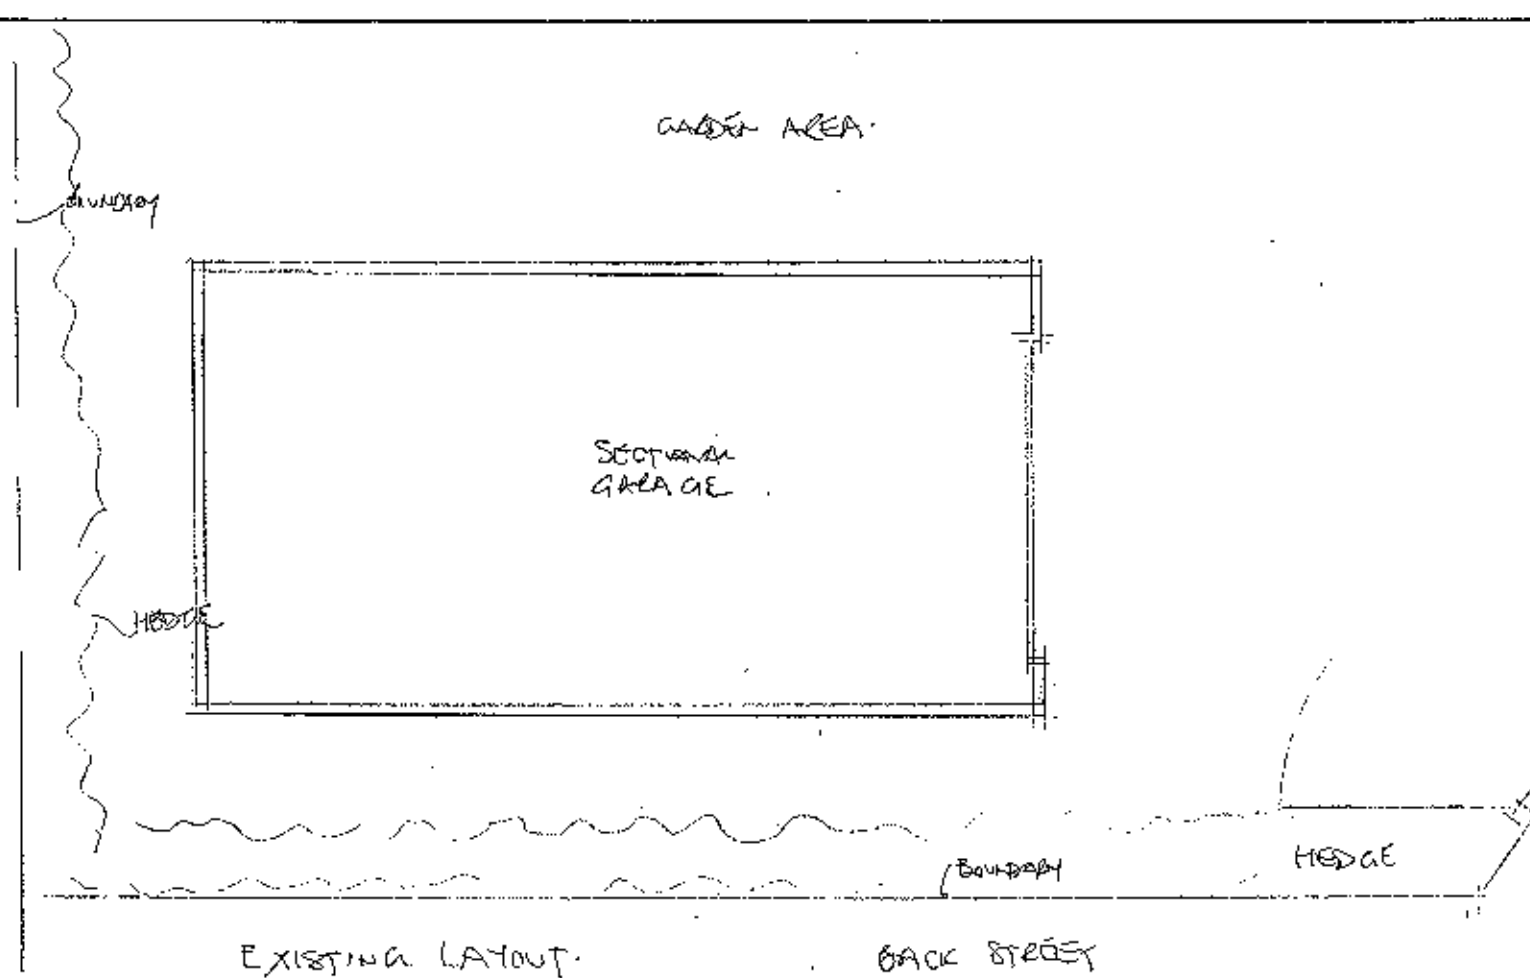


NOTES: EXISTING SECTIONAL GARAGE TAKEN DOWN & REMOVED. EXISTING ACCESS GATES RETAINED.
NEW GARAGE CONSTRUCTED AS SHOWN IN CAVITY WALL CONSTRUCTION, COMPRISING FACING BRICK
OUTER LEAF - 50 mm CLEAR CAVITY - 100 mm CONCRETE BLOCK INNER LEAF.
LINTOLS TO BE I.G. REF: L/S 50 OR SIMILAR. VERTICAL DPC TO END & REVEALS.
FLOOR CONSTRUCTED AS SHOWN.
ROOF CONSTRUCTED AS SHOWN AND TIED DOWN AT 1200 CTRS WITH 3x6 mm GALV. MS.
STRAPS, BUILT INTO WALL MIN 450 mm AND FIXED ACROSS 3 1/2" SLATS WHEN PARALLEL TO WALL.

R/WP/ TO DISCHARGE TO WATER BUT/ COASTWAY.
 ANY ELECTRICAL WORK TO BE CARRIED OUT BY APPROVED CONTRACTOR & TEST CERTIFICATE PROVIDED ON COMPLETION.

AN WORK TO BE TO SATISFACTION OF LOCAL AUTHORITY.

320120932 p

Proposed replacement garage
26 Limefield Avenue
Whalley

scale 1:50