

revisions:



320120933P

campbelldriverpartnership
architects designers surveyors

client: leehand leisure



project: stanley house, mellor
phase 2 - courtyard bedroom wing

sheet: OS plan

dwg no: 10.206	159	A
----------------	-----	---

scale: 1:2500 @ A1
date: _____
drawn: _____
email: design@cdpartnership.co.uk

copyright in this drawing is vested in campbell driver partnership limited

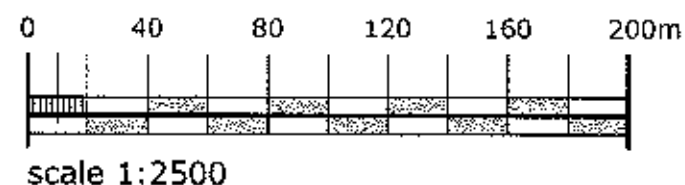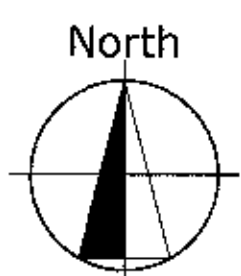

scale 1:2500