





Proposed Residential Development at Whalley Road, Hurst Green

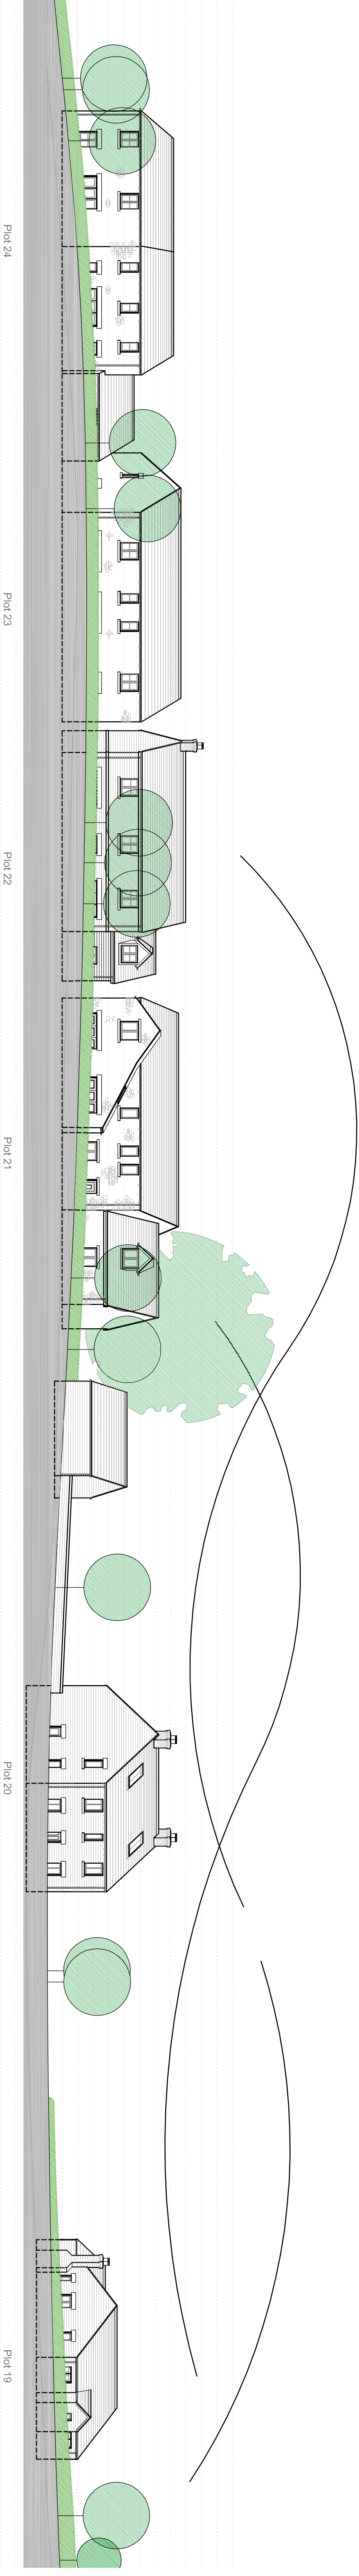

Section C-C

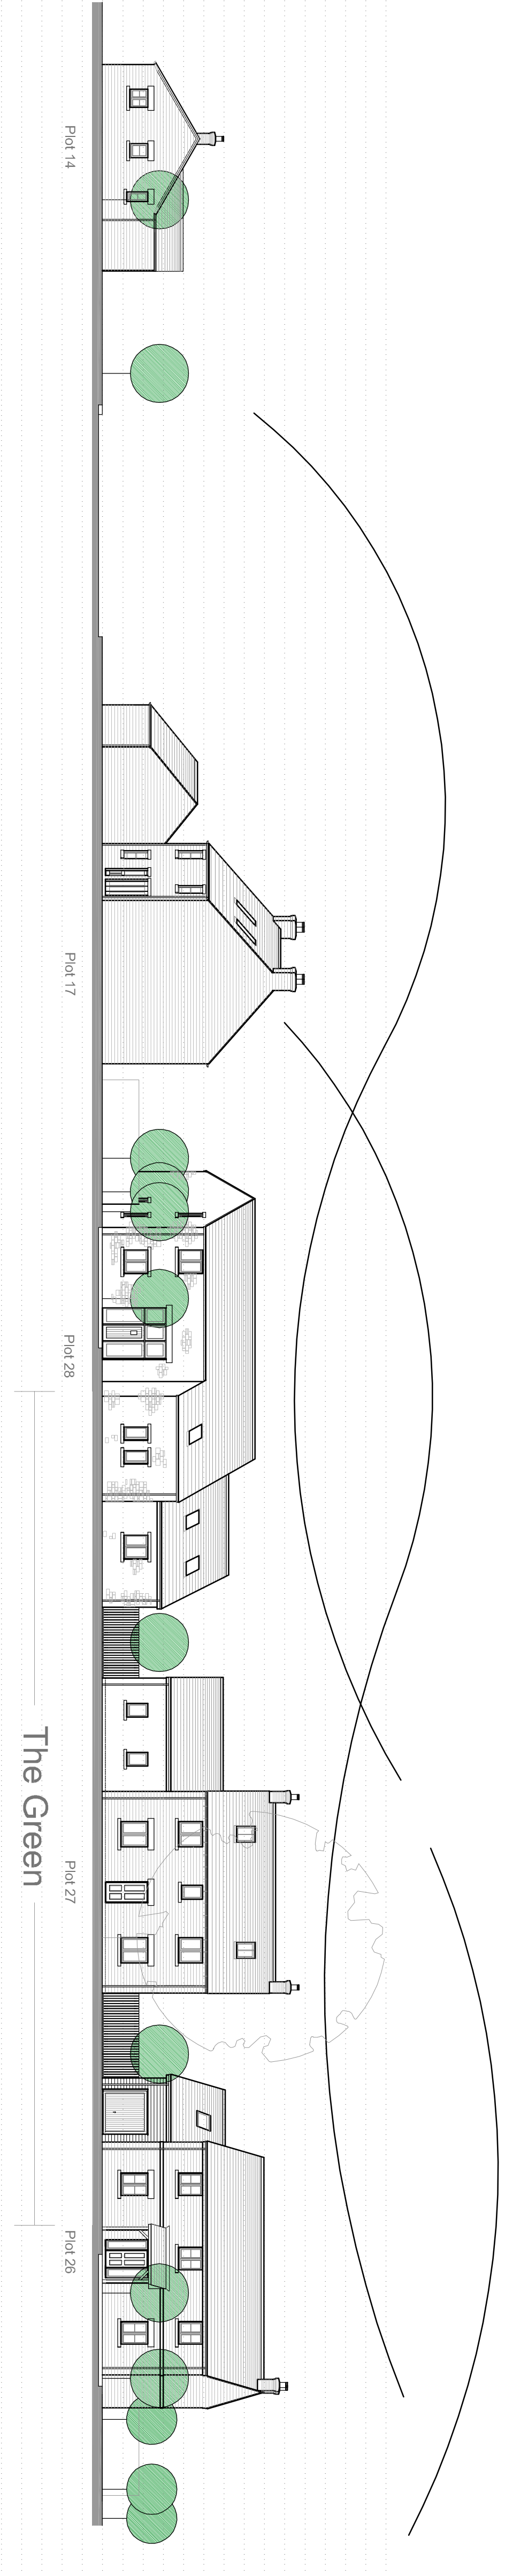

Section B-B

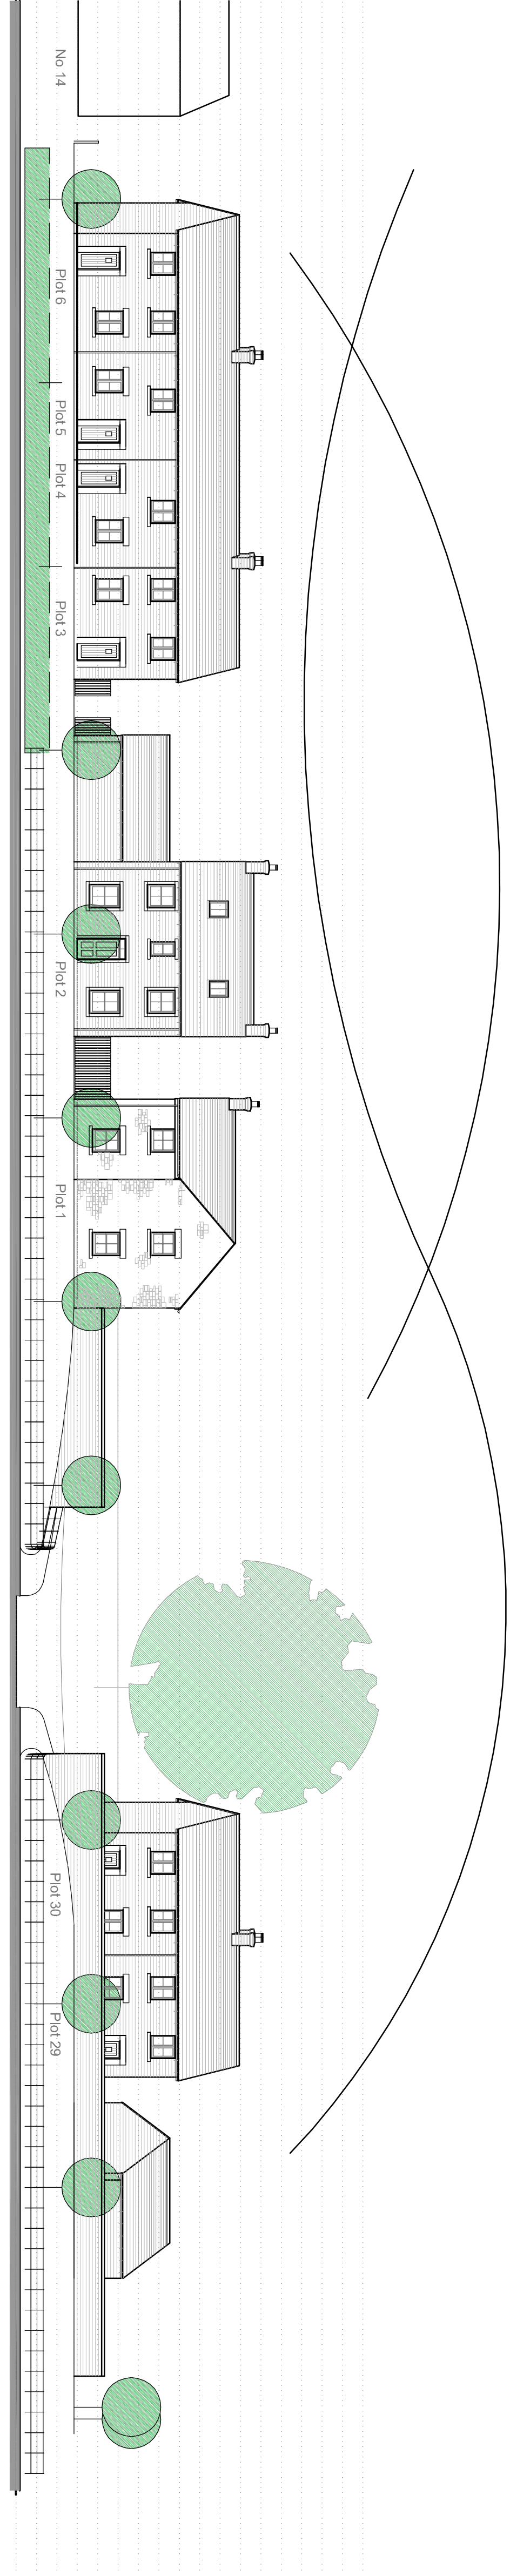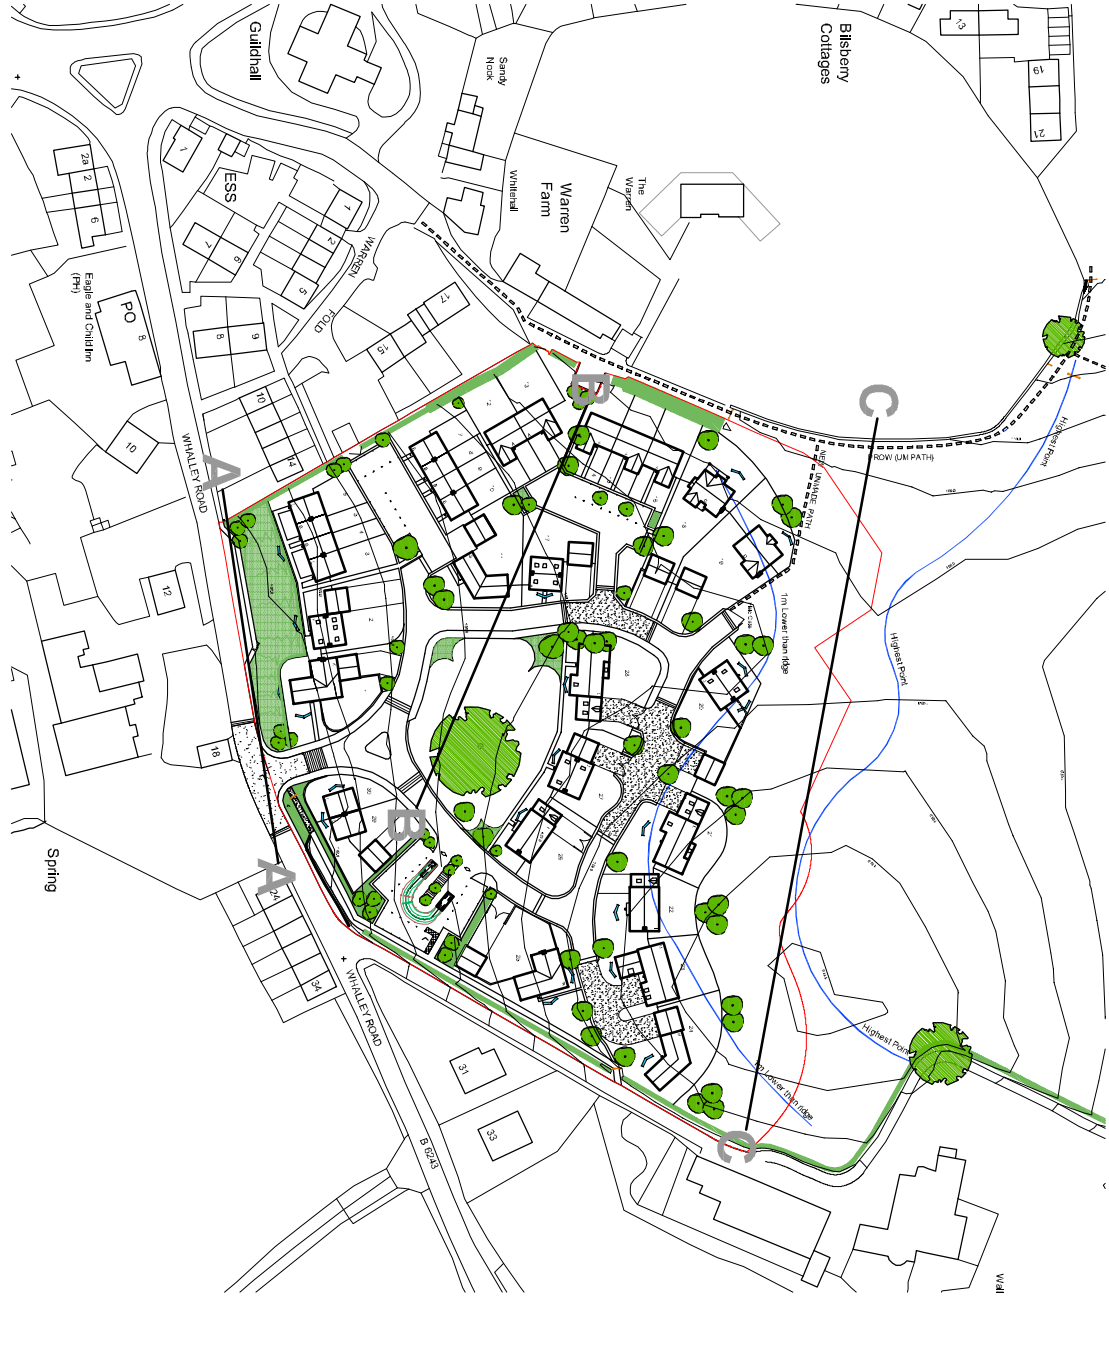

Section A-A

Proposed Streetscapes

Whalley Road Frontage