


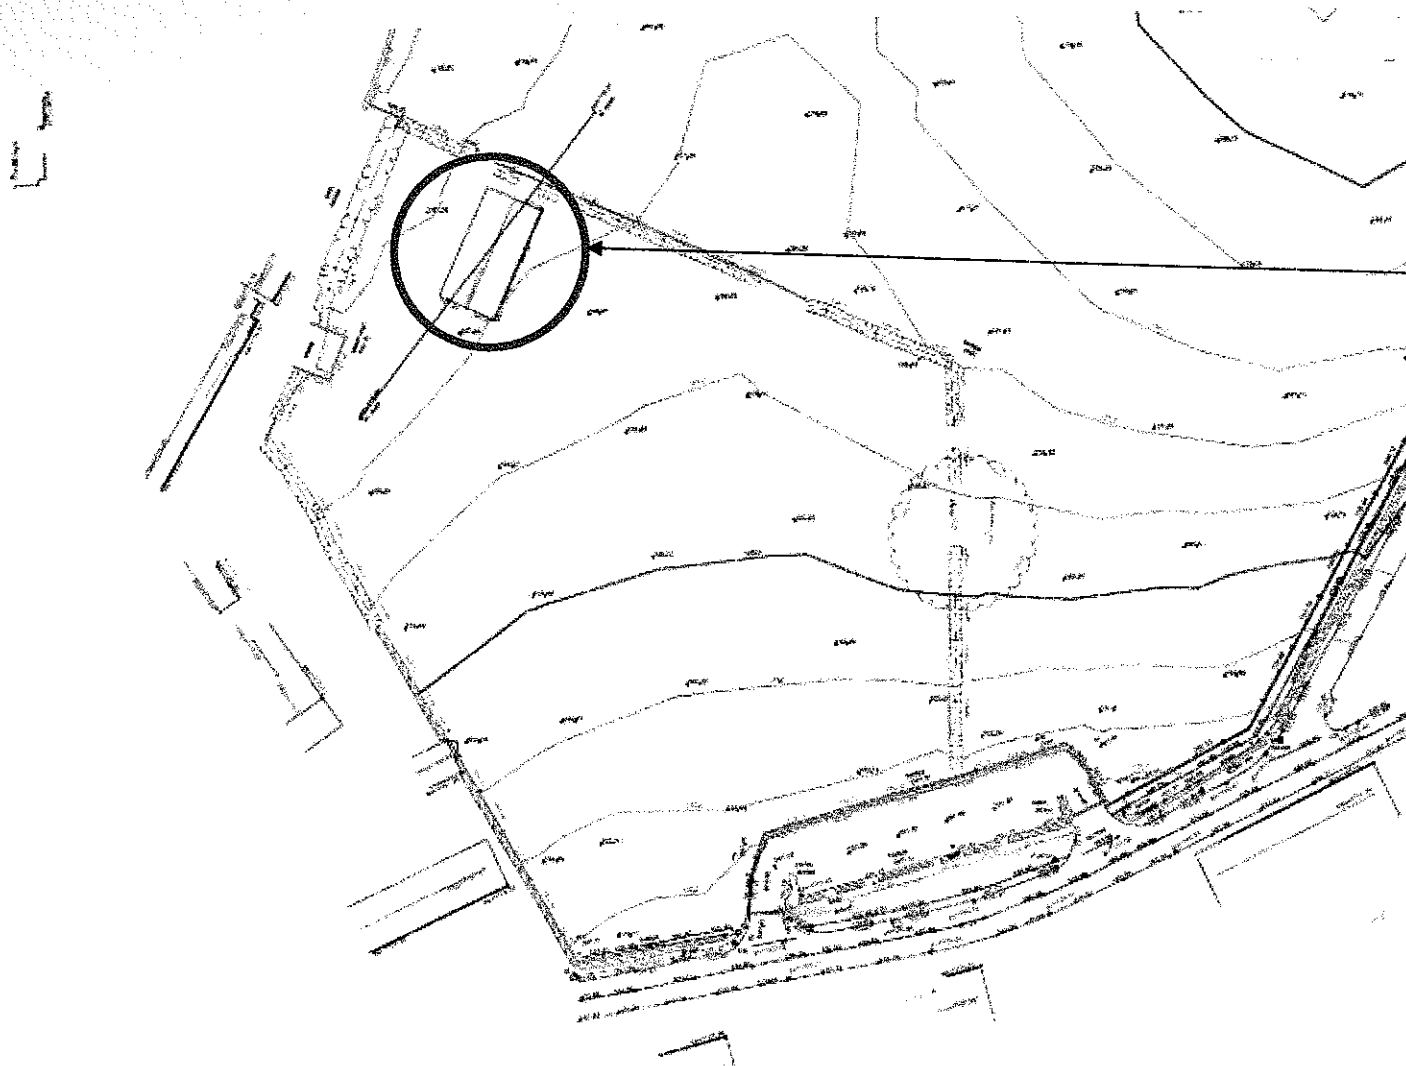


Agricultural Building to be demolished as part of the proposals.

320120964P

Stonyhurst: Land at Whalley Road Hurst Green
Plan demonstrating the locaiotn of the Agricultural Building to be demolished.
Not To Scale

320120964P

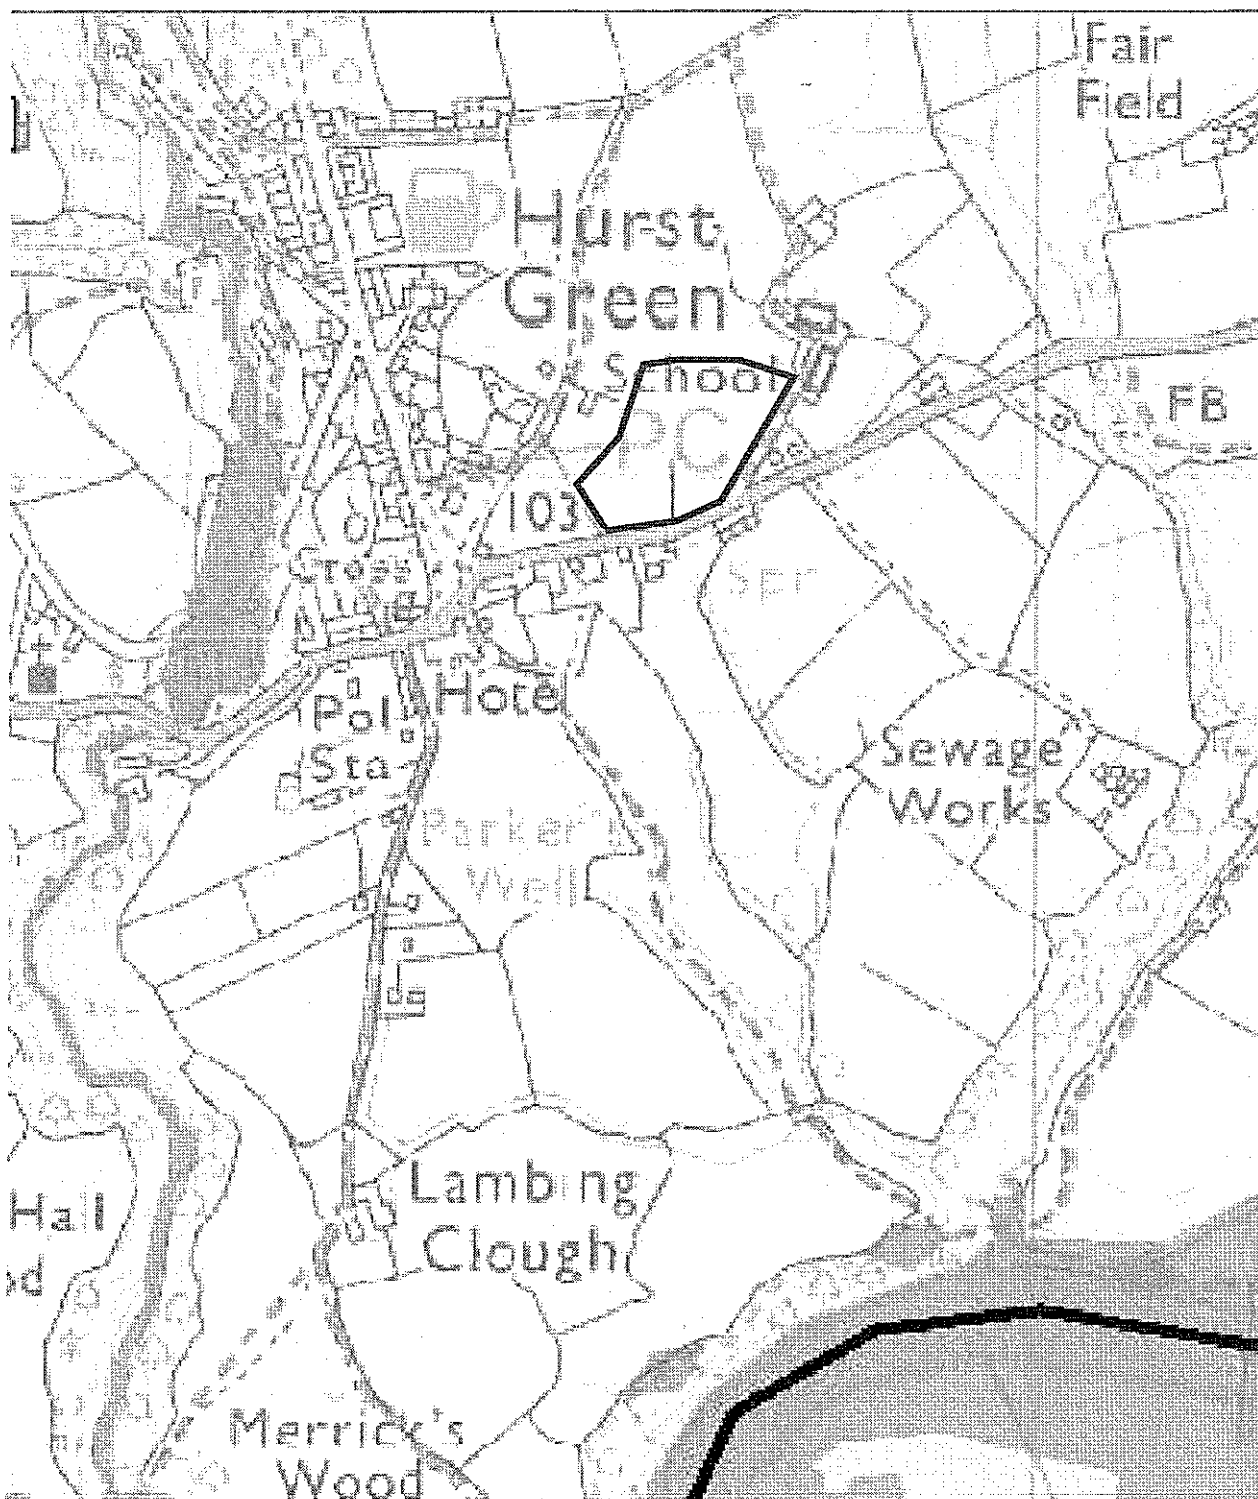



iD Geo
Structures
Civils
iD Civils Design
Consulting Engineers

North East & Yorkshire:
Aske Stables, Aske, Richmond
North Yorkshire, DL10 5HG
t: 01748 889015
f: 01565 740263

North West & Midlands:
Caledonian House,
Tatton Street, Knutsford
Cheshire, WA16 6AG
t: 01565 755557
f: 01565 740263

Rev	Description	Date
Client:		
Stonyhurst College		
Scale		Date
NTS @ A4		Oct 2012

Project Title:		
Whalley Road, Hurst Green		
Drawing Title:		
Flood Zone Plan		
Drawing No	Revision	Status
3746-FRA02	0	Final

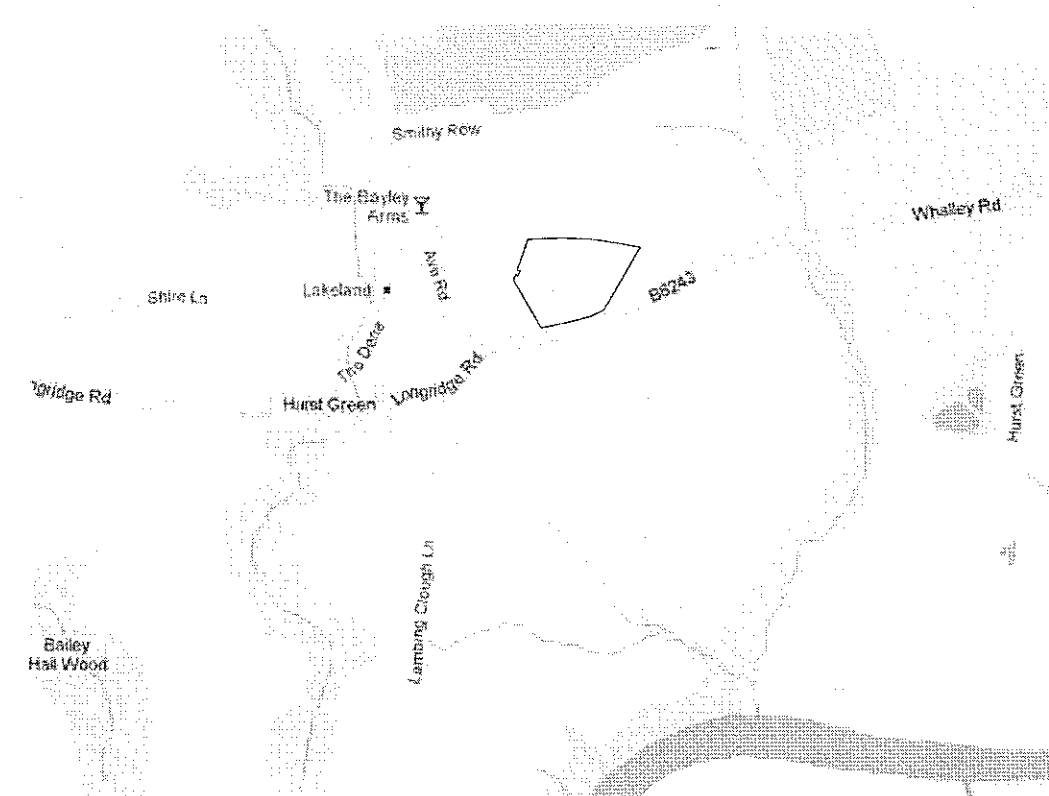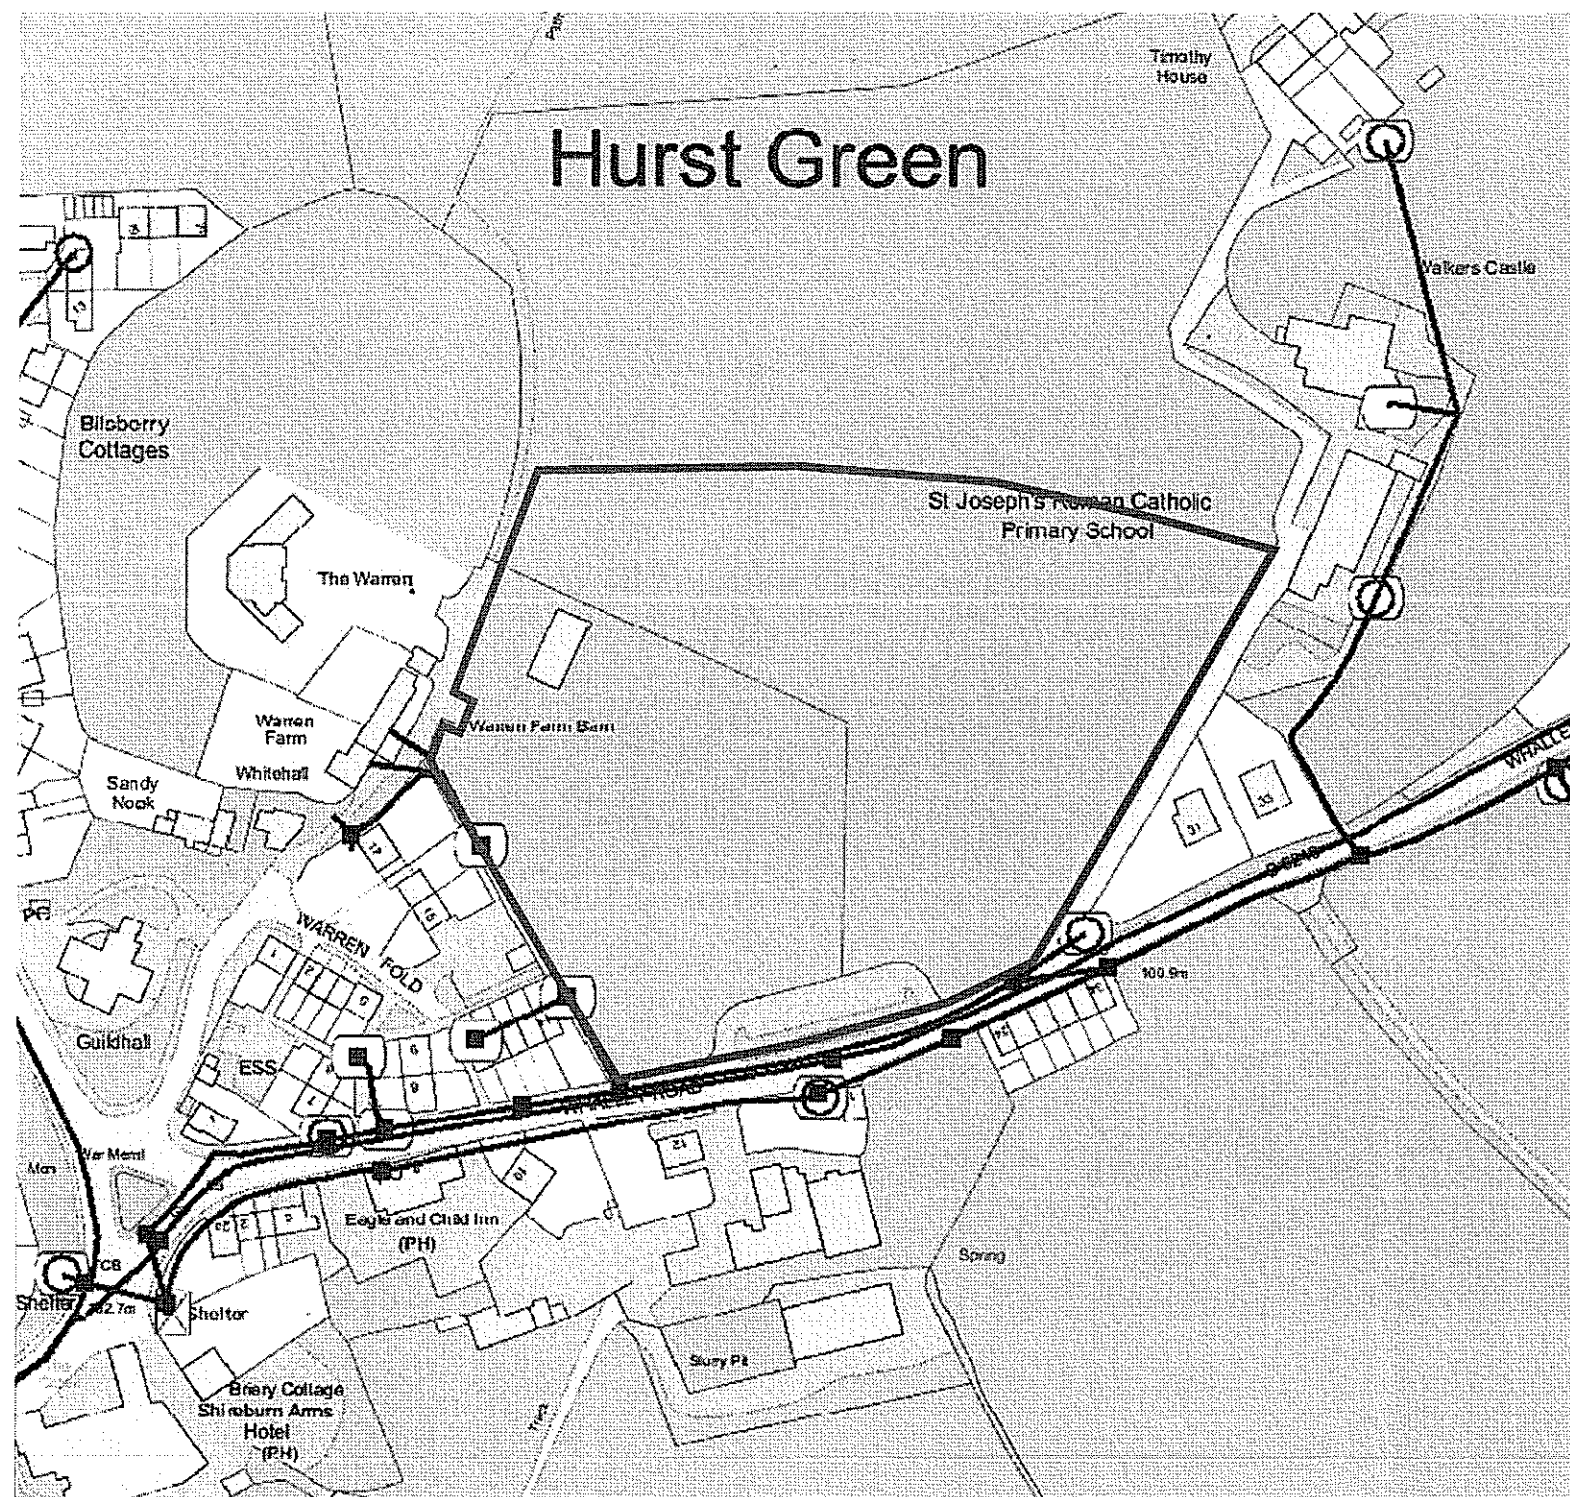

OS Ref : SD 68747 38030
Postcode: BB7 9QJ

320120964P

i Geo
Structures
Civils
**iD Civils Design
Consulting Engineers**

North East & Yorkshire:
Aske Stables, Aske, Richmond,
North Yorkshire, DL10 5HG
t: 01748 889015
f: 01565 740263

North West & Midlands:
Caledonian House,
Tatton Street, Knutsford,
Cheshire, WA16 6AG
t: 01565 755557
f: 01565 740263

Rev	Description	By	Date
Scale		Date	
NTS @ A3		Sept 2012	

Client:
Stonyhurst College
Project Title:
Whalley Road, Hurst Green, Clitheroe

Drawing Title:		
Location Plan		
Drawing No	Revision	Status
3746-FRA01	0	Final

Extract From Map of Public Sewers

The position of underground apparatus shown on this plan is approximate only and is given in accordance with the best information currently available

The actual positions may be different from those shown on the plan and private pipes, sewers or drains may not be recorded.

United Utilities will not accept any liability for any damage caused by the actual positions being different from those shown

© United Utilities 2001

The plan is based upon the Ordnance Survey Map with the sanction of the Controller of H. M. Stationery Office. Crown and United Utilities copyrights are reserved. Unauthorised reproduction will infringe these copyrights.

Legend

- Public Sewer
- Highway Drain
- Private Sewer
- Pumping Main
- Section 104 Sewers
- Abandoned Sewer

Refer to colour guide for content of pipe

Red or Brown - Foul Sewers
Blue - Surface Water Sewers

320120964P

WHALLEY ROAD
HURST GREEN
BB7 9QJ

Printed By: TG


Date: 2/10/2012

DO NOT SCALE

Approximate Scale 1:2500



1:1000
100m

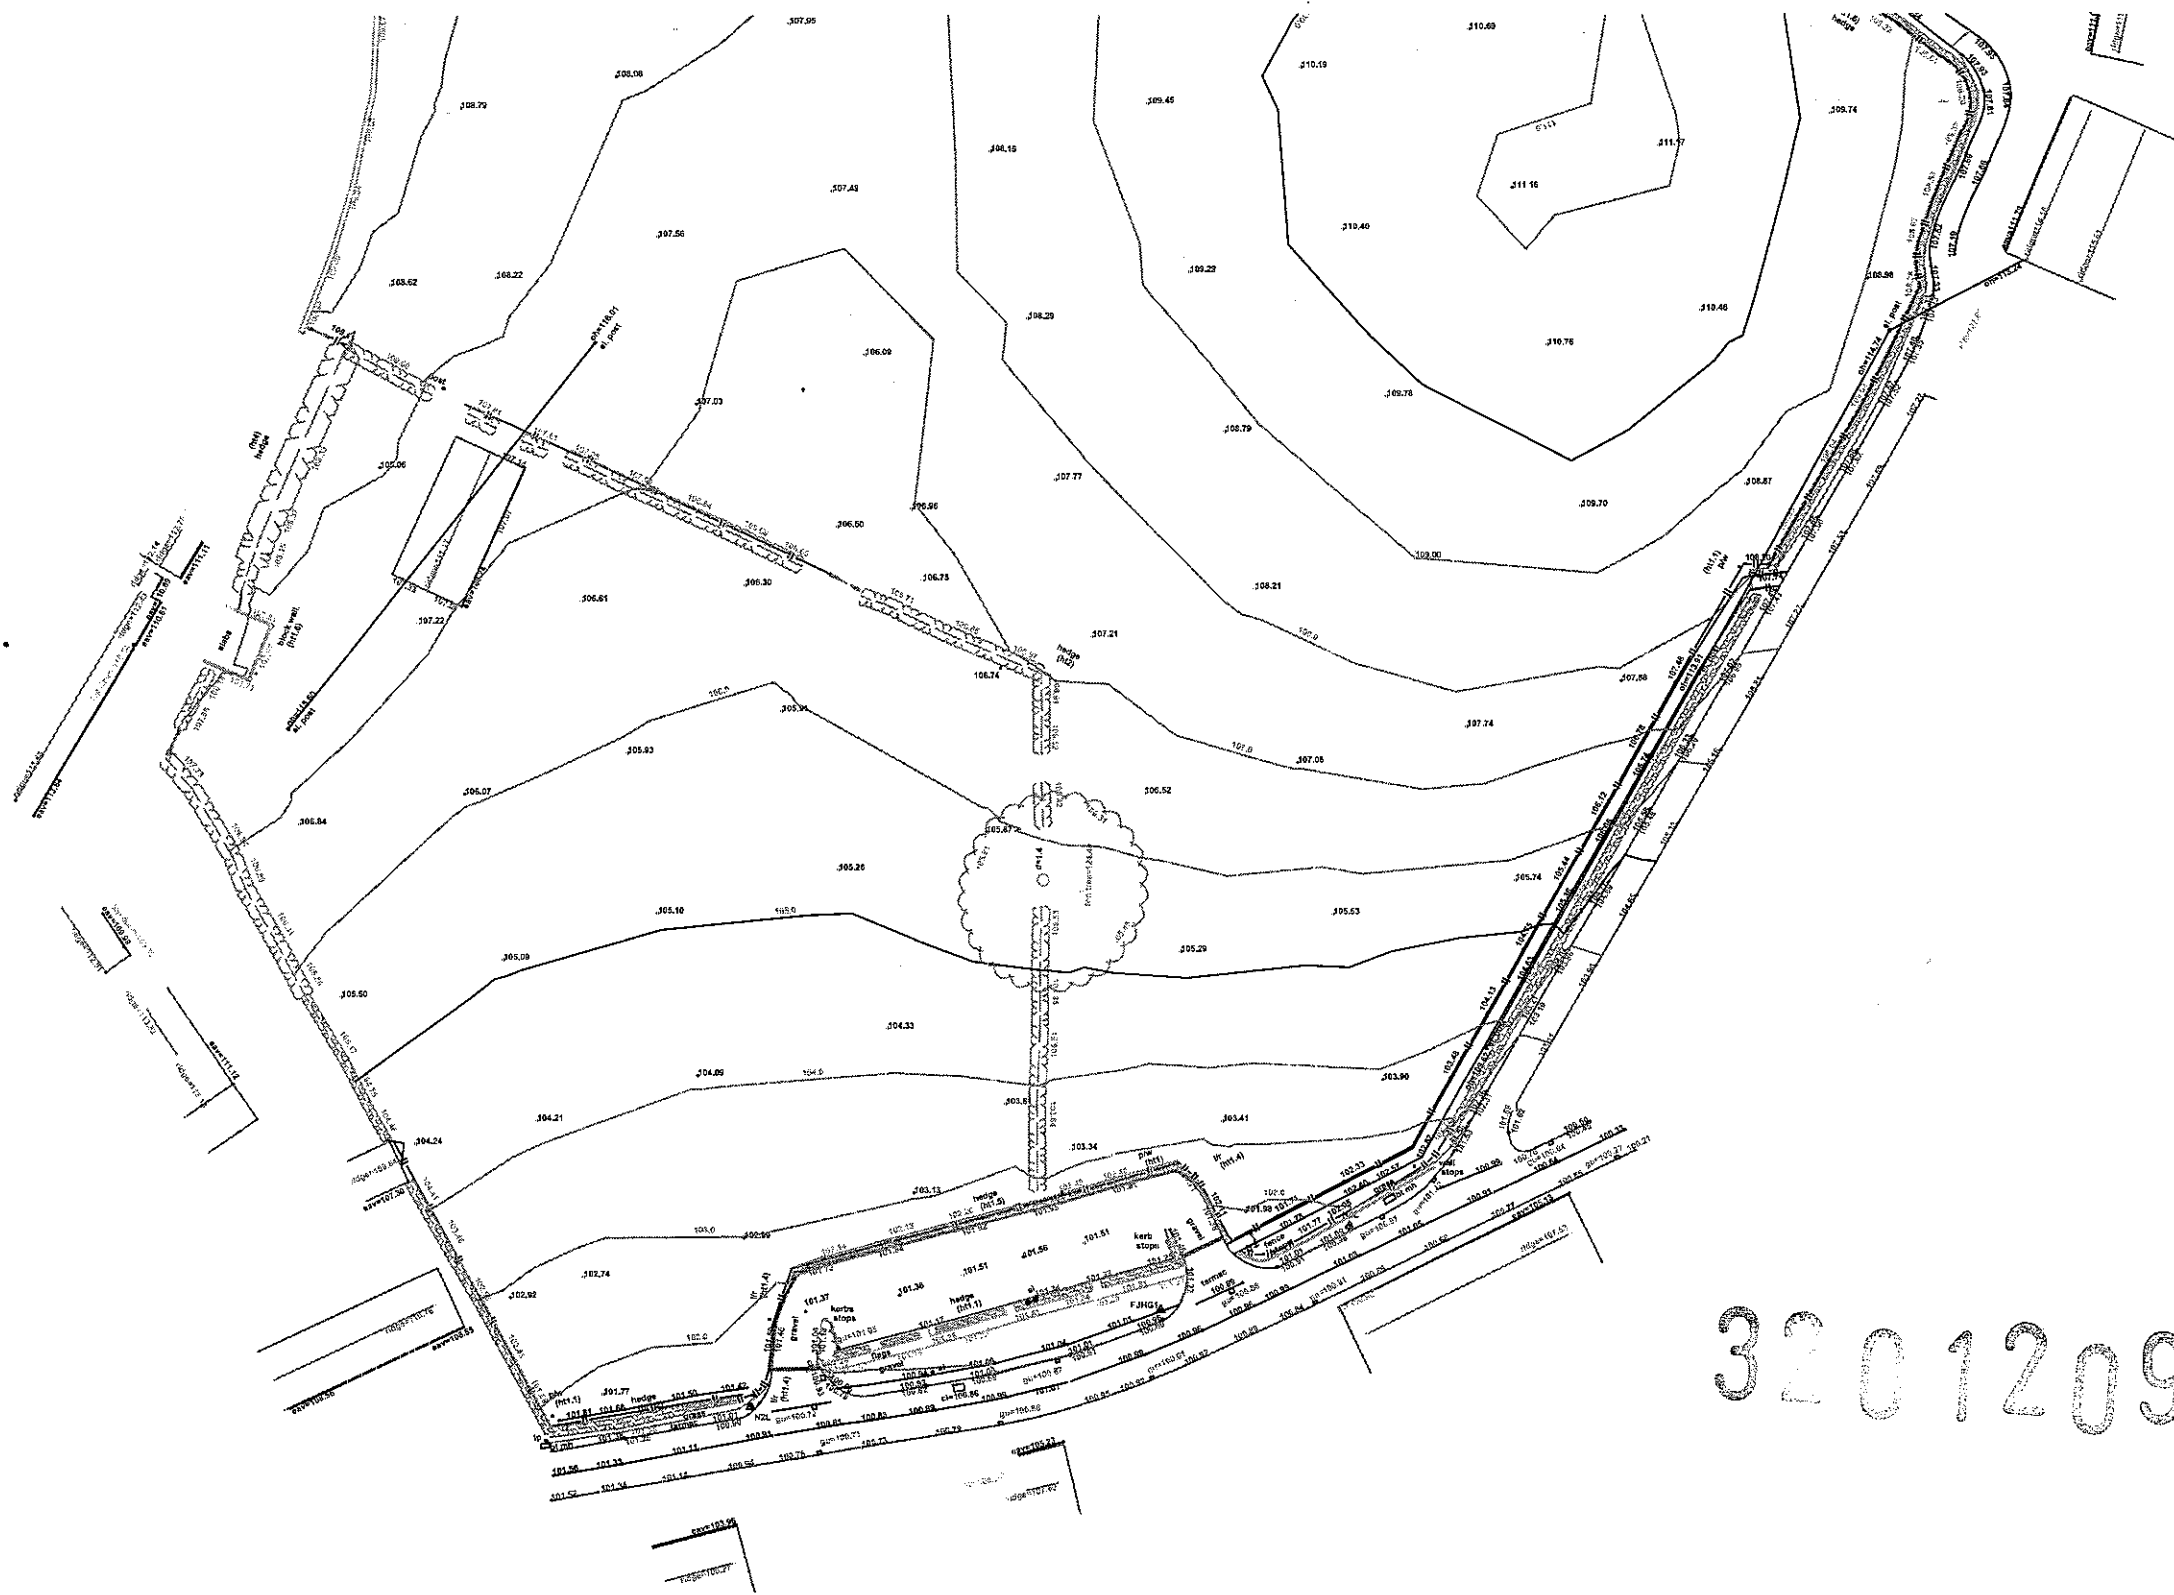

320120964P

iD **Geo Structures Civils**
iD Civils Design Consulting Engineers

North East & Yorkshire:
 Aske Stables, Aske, Richmond,
 North Yorkshire, DL10 5HG
 t: 01748 889015
 f: 01565 740263

North West & Midlands:
 Caledonian House,
 Tatton Street, Knutsford,
 Cheshire, WA16 6AG
 t: 01565 755557
 f: 01565 740263

Rev	Description	By	Date
	Scale		Date
	NTS@A3		Oct 2012

Client:	Stonyhurst College
Project Title:	Whalley Road, Hurst Green

Drawing Title:		
Topographical Survey		
Drawing No	Revision	Status
3746-FRA03	0	Final

Proposed Residential Development at Whalley Road, Hurst Green

