




Elevation Existing

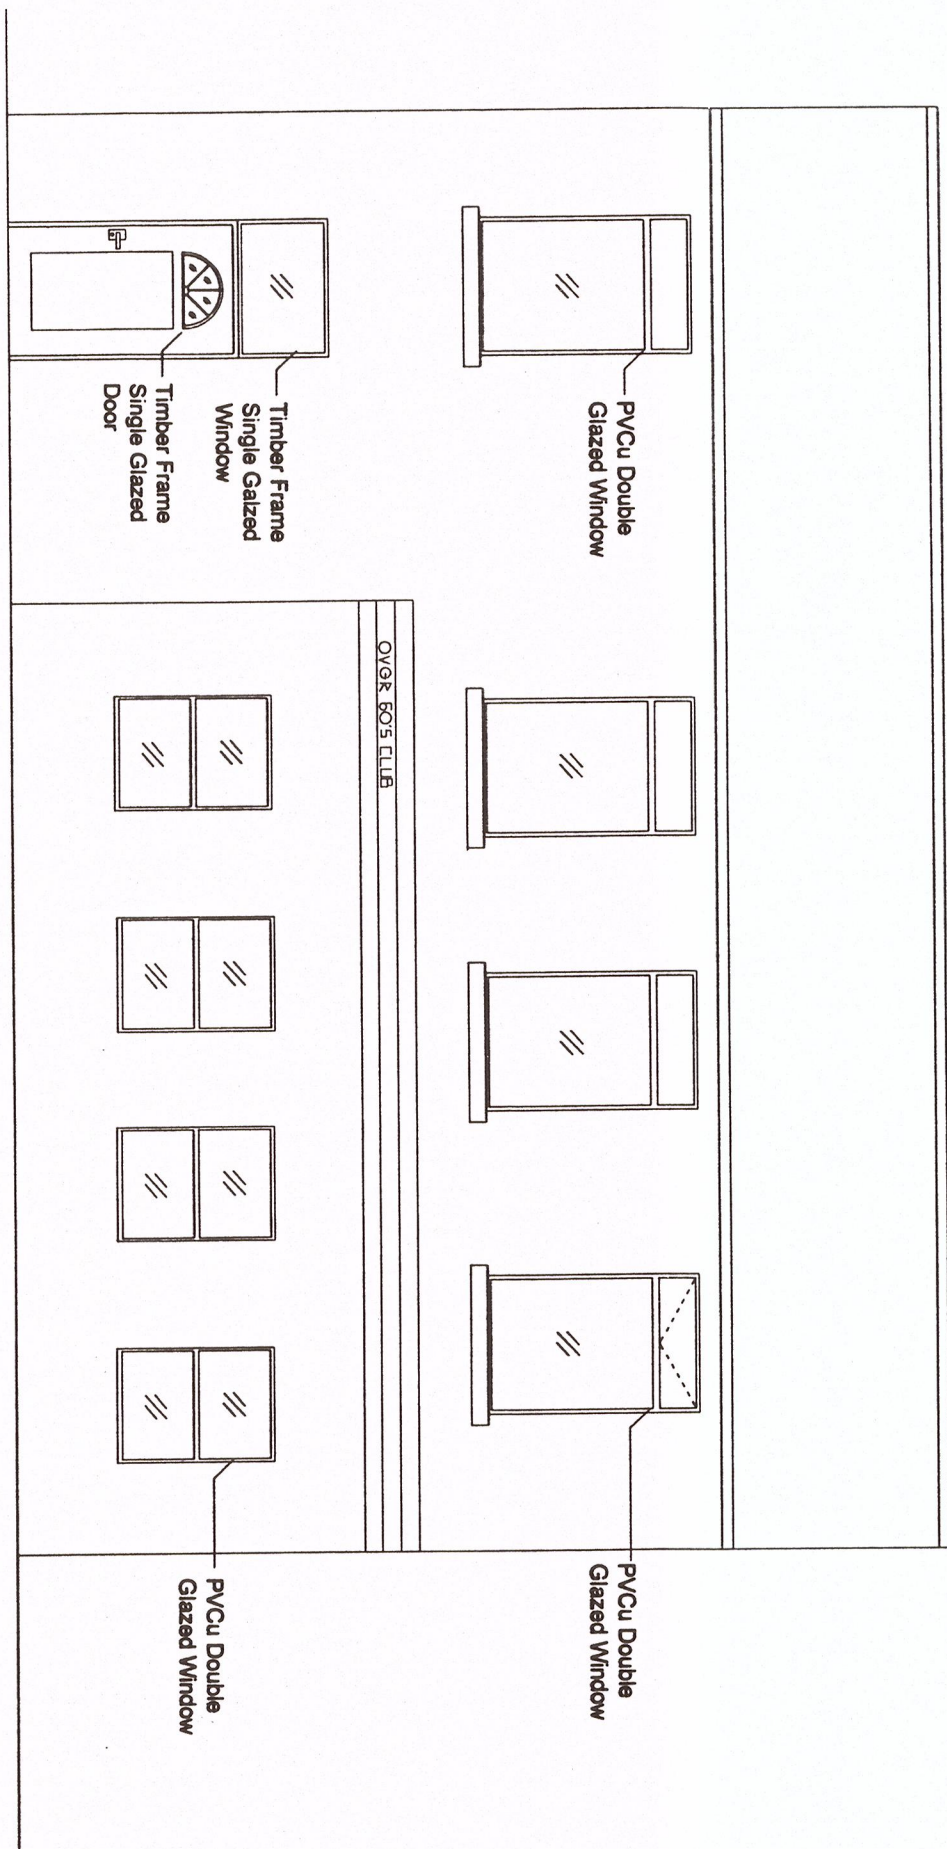


Elevation Proposed

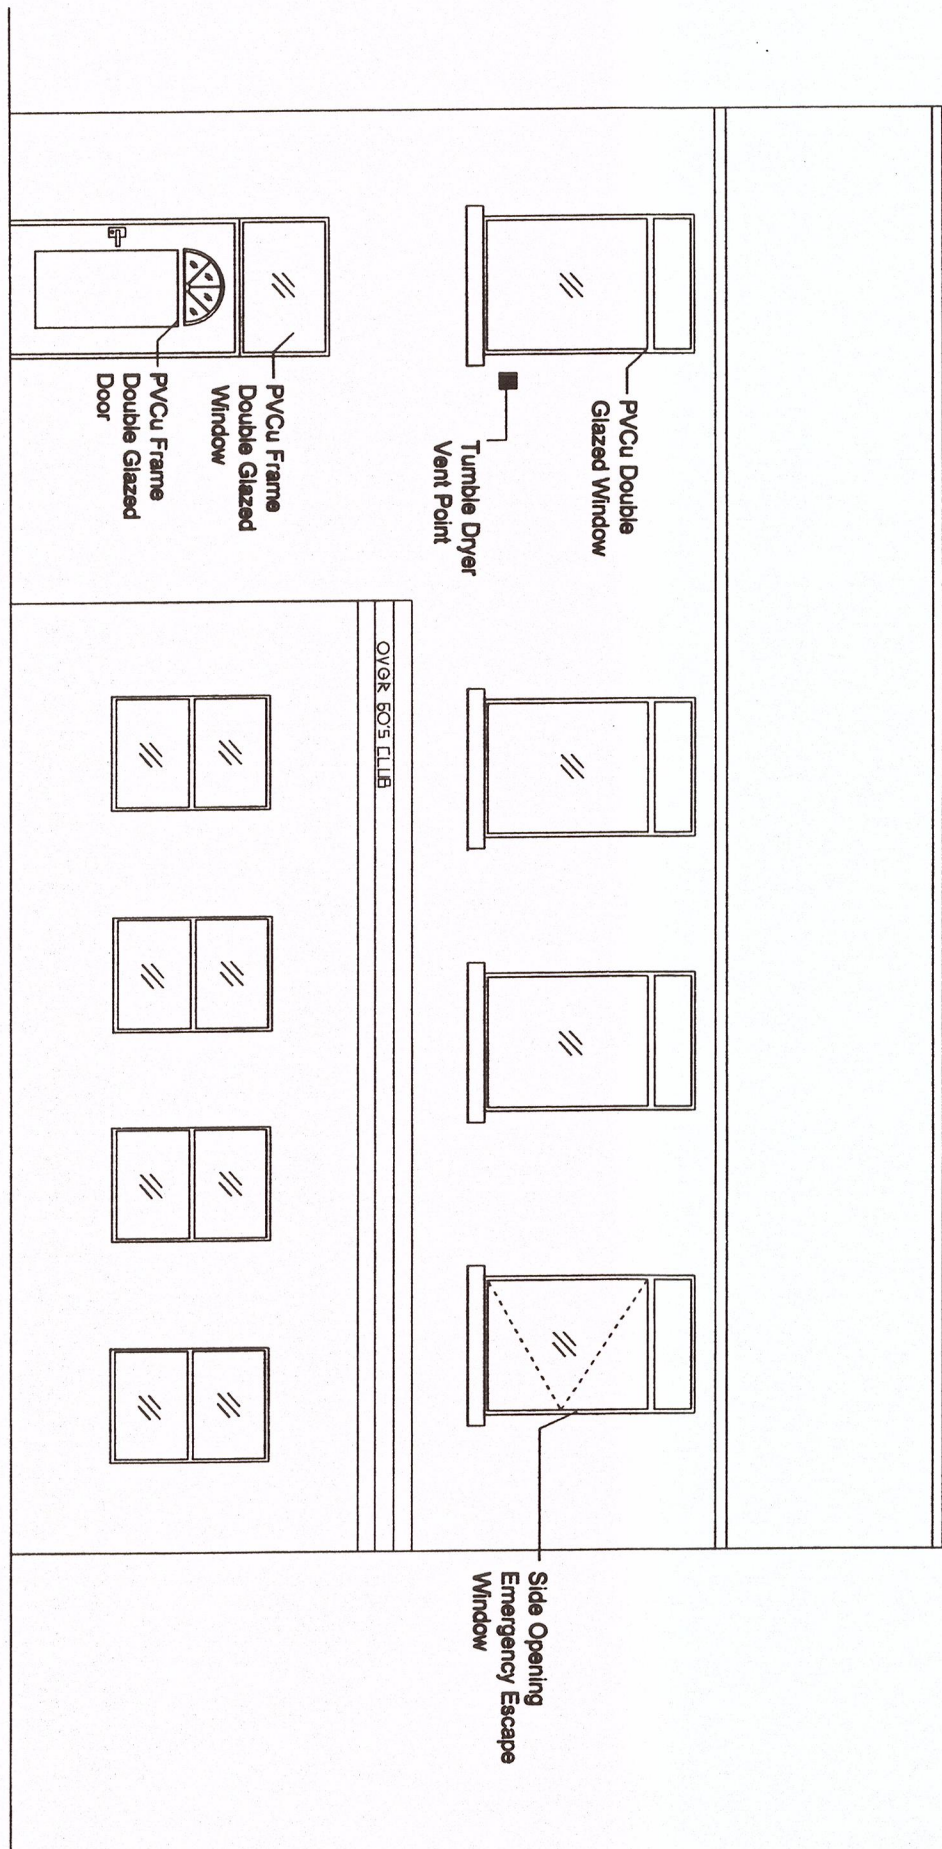

Location Plan at 1:1250 Scale

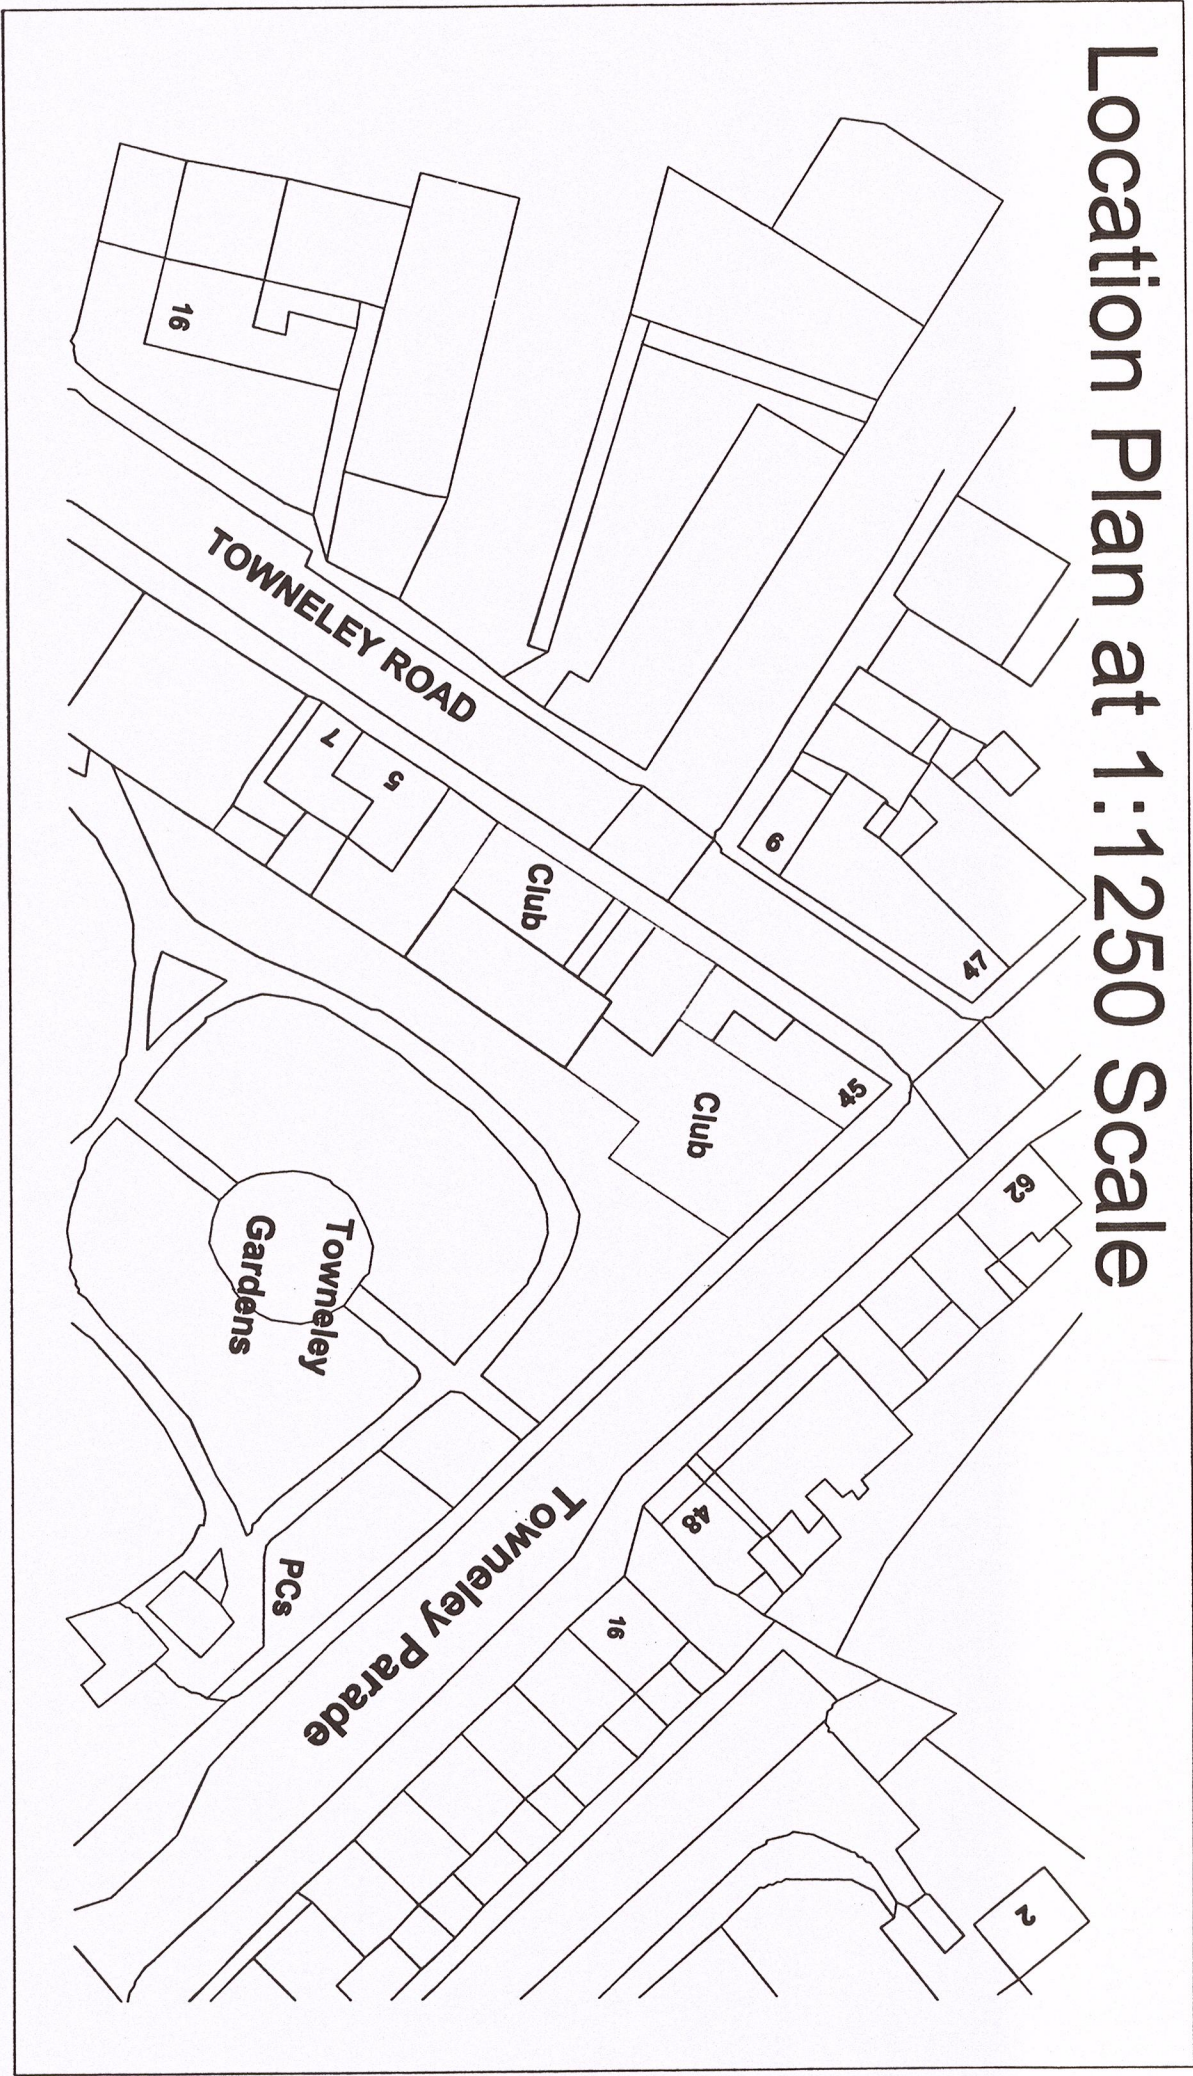

320130967P

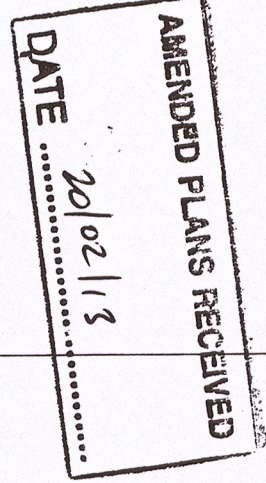

DRAWING	
Planning Application	
PROJECT	
Flat Above Over 60's Club	
Townley Road	
Longridge	
Lancashire	
SCALE	Date No.
NTS	OSC/KTC/003
DATE	02/13
02/13	T.L.
REVISION	C
CHECKED BY	

