



# Kitchen Existing

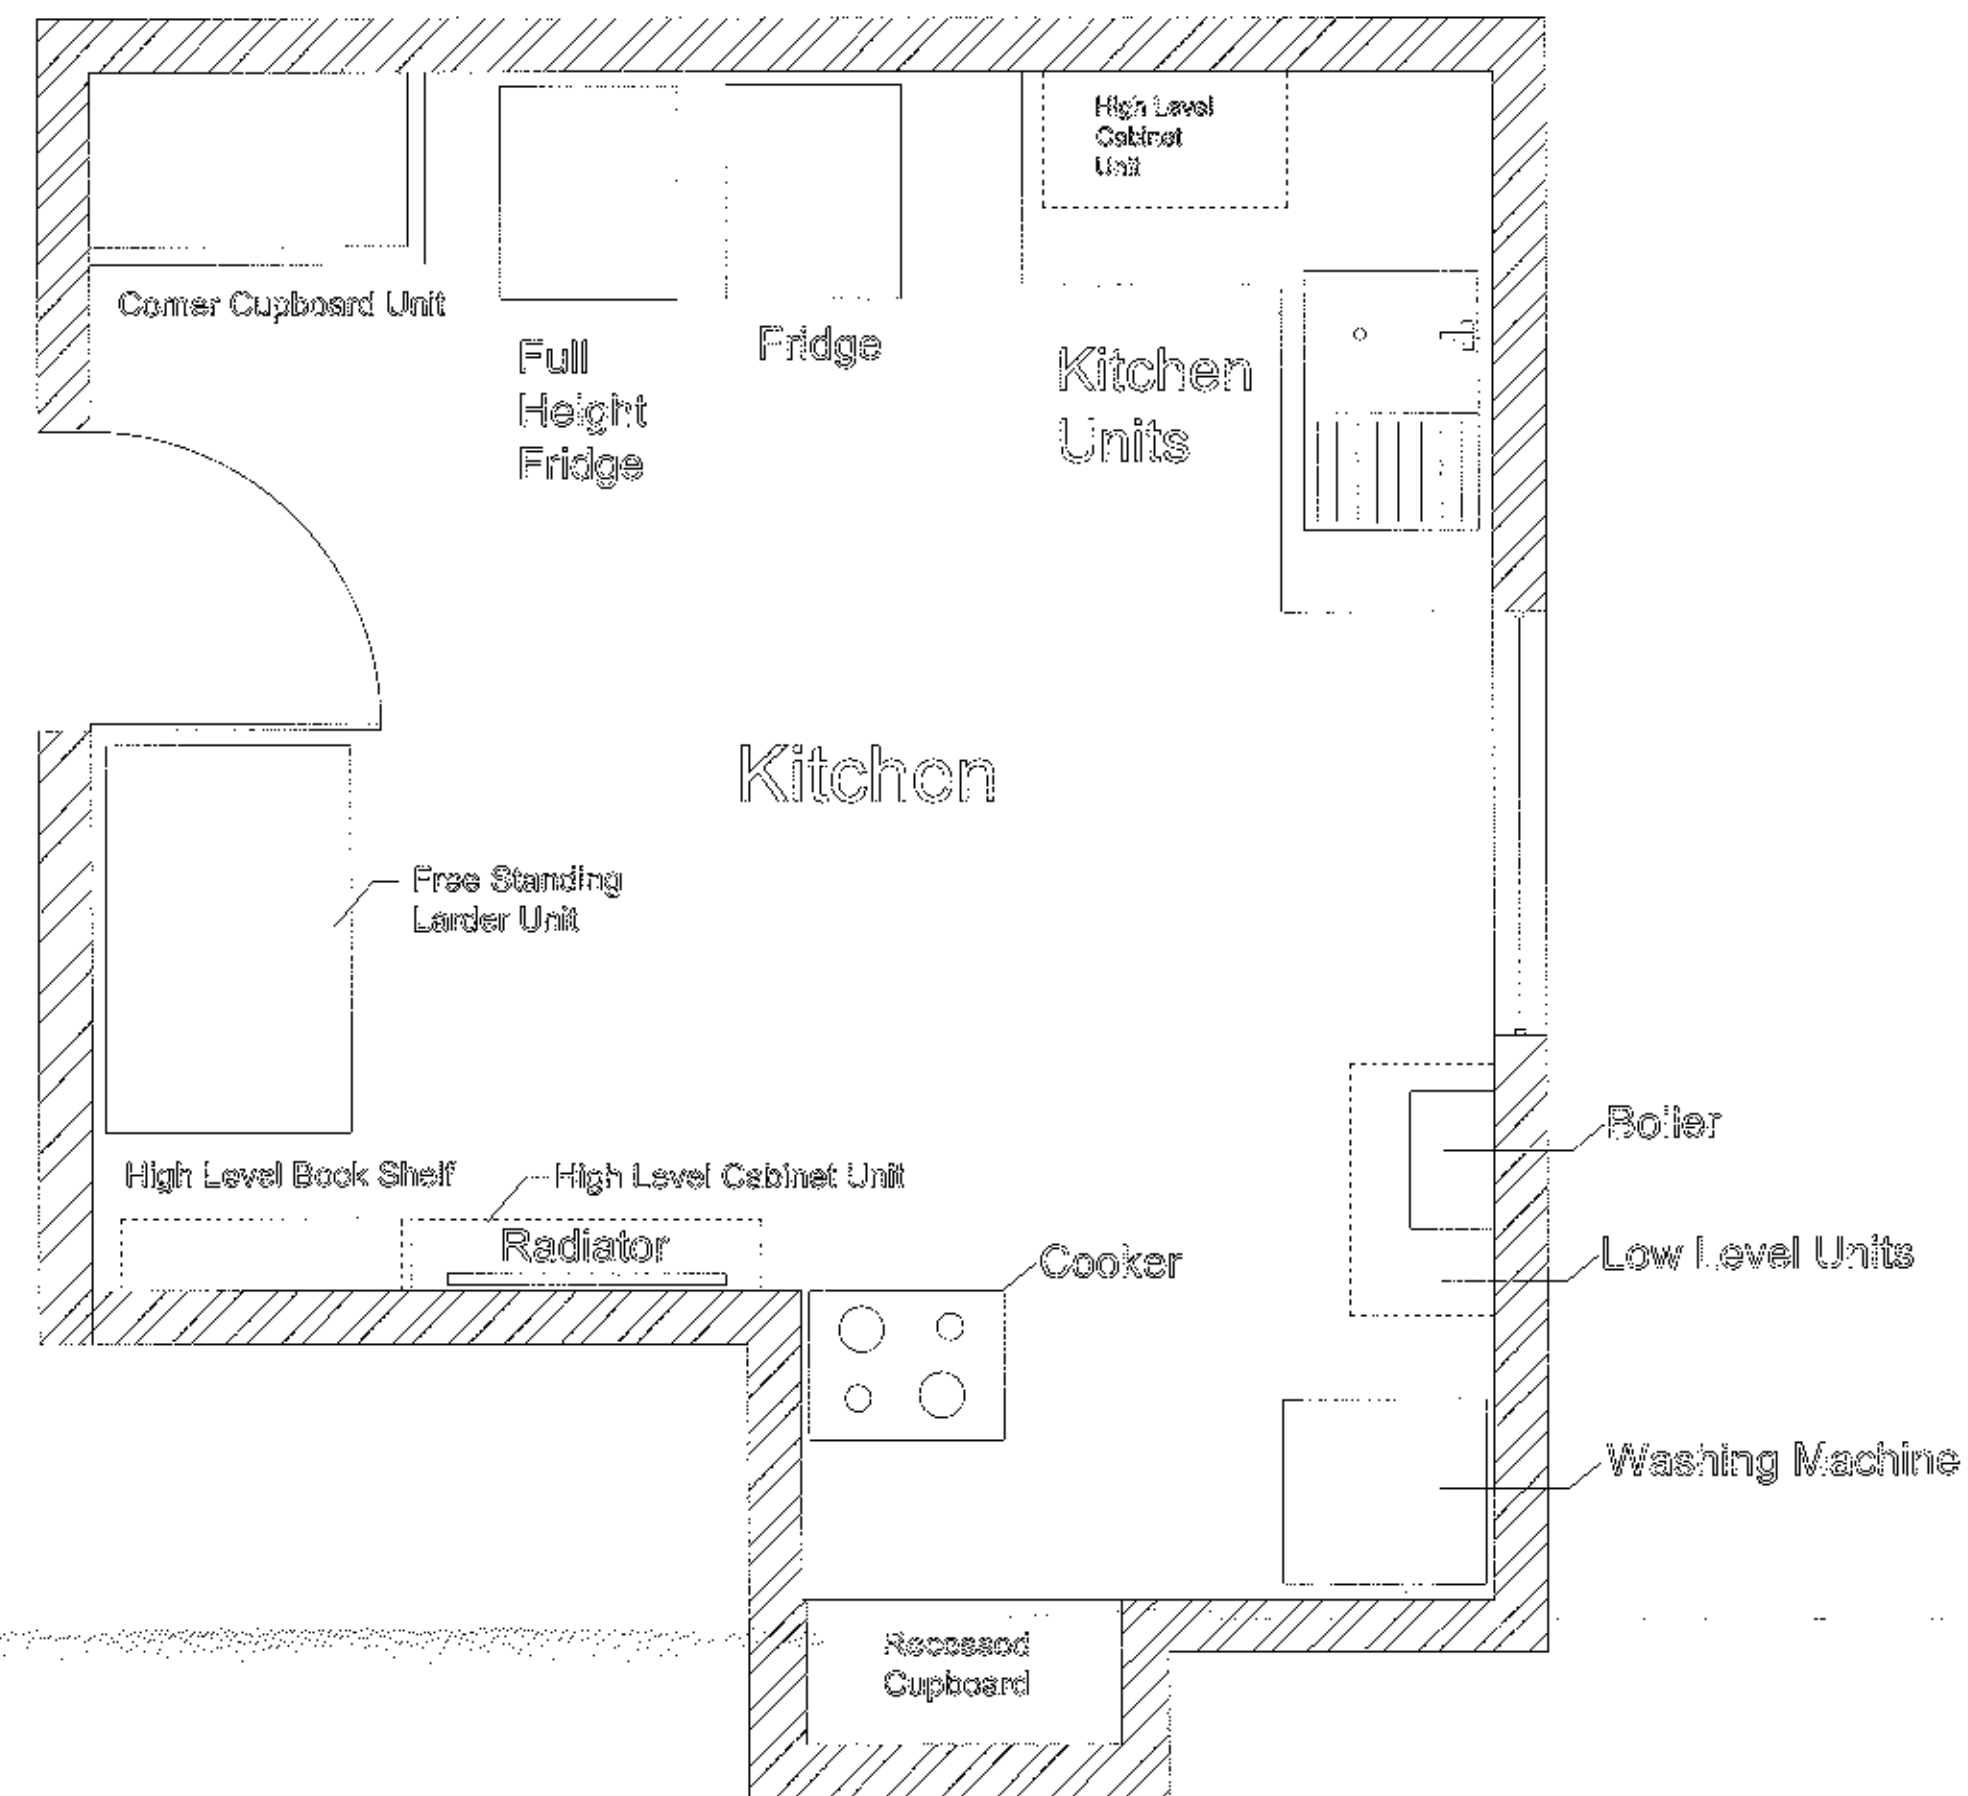


# Kitchen Proposed

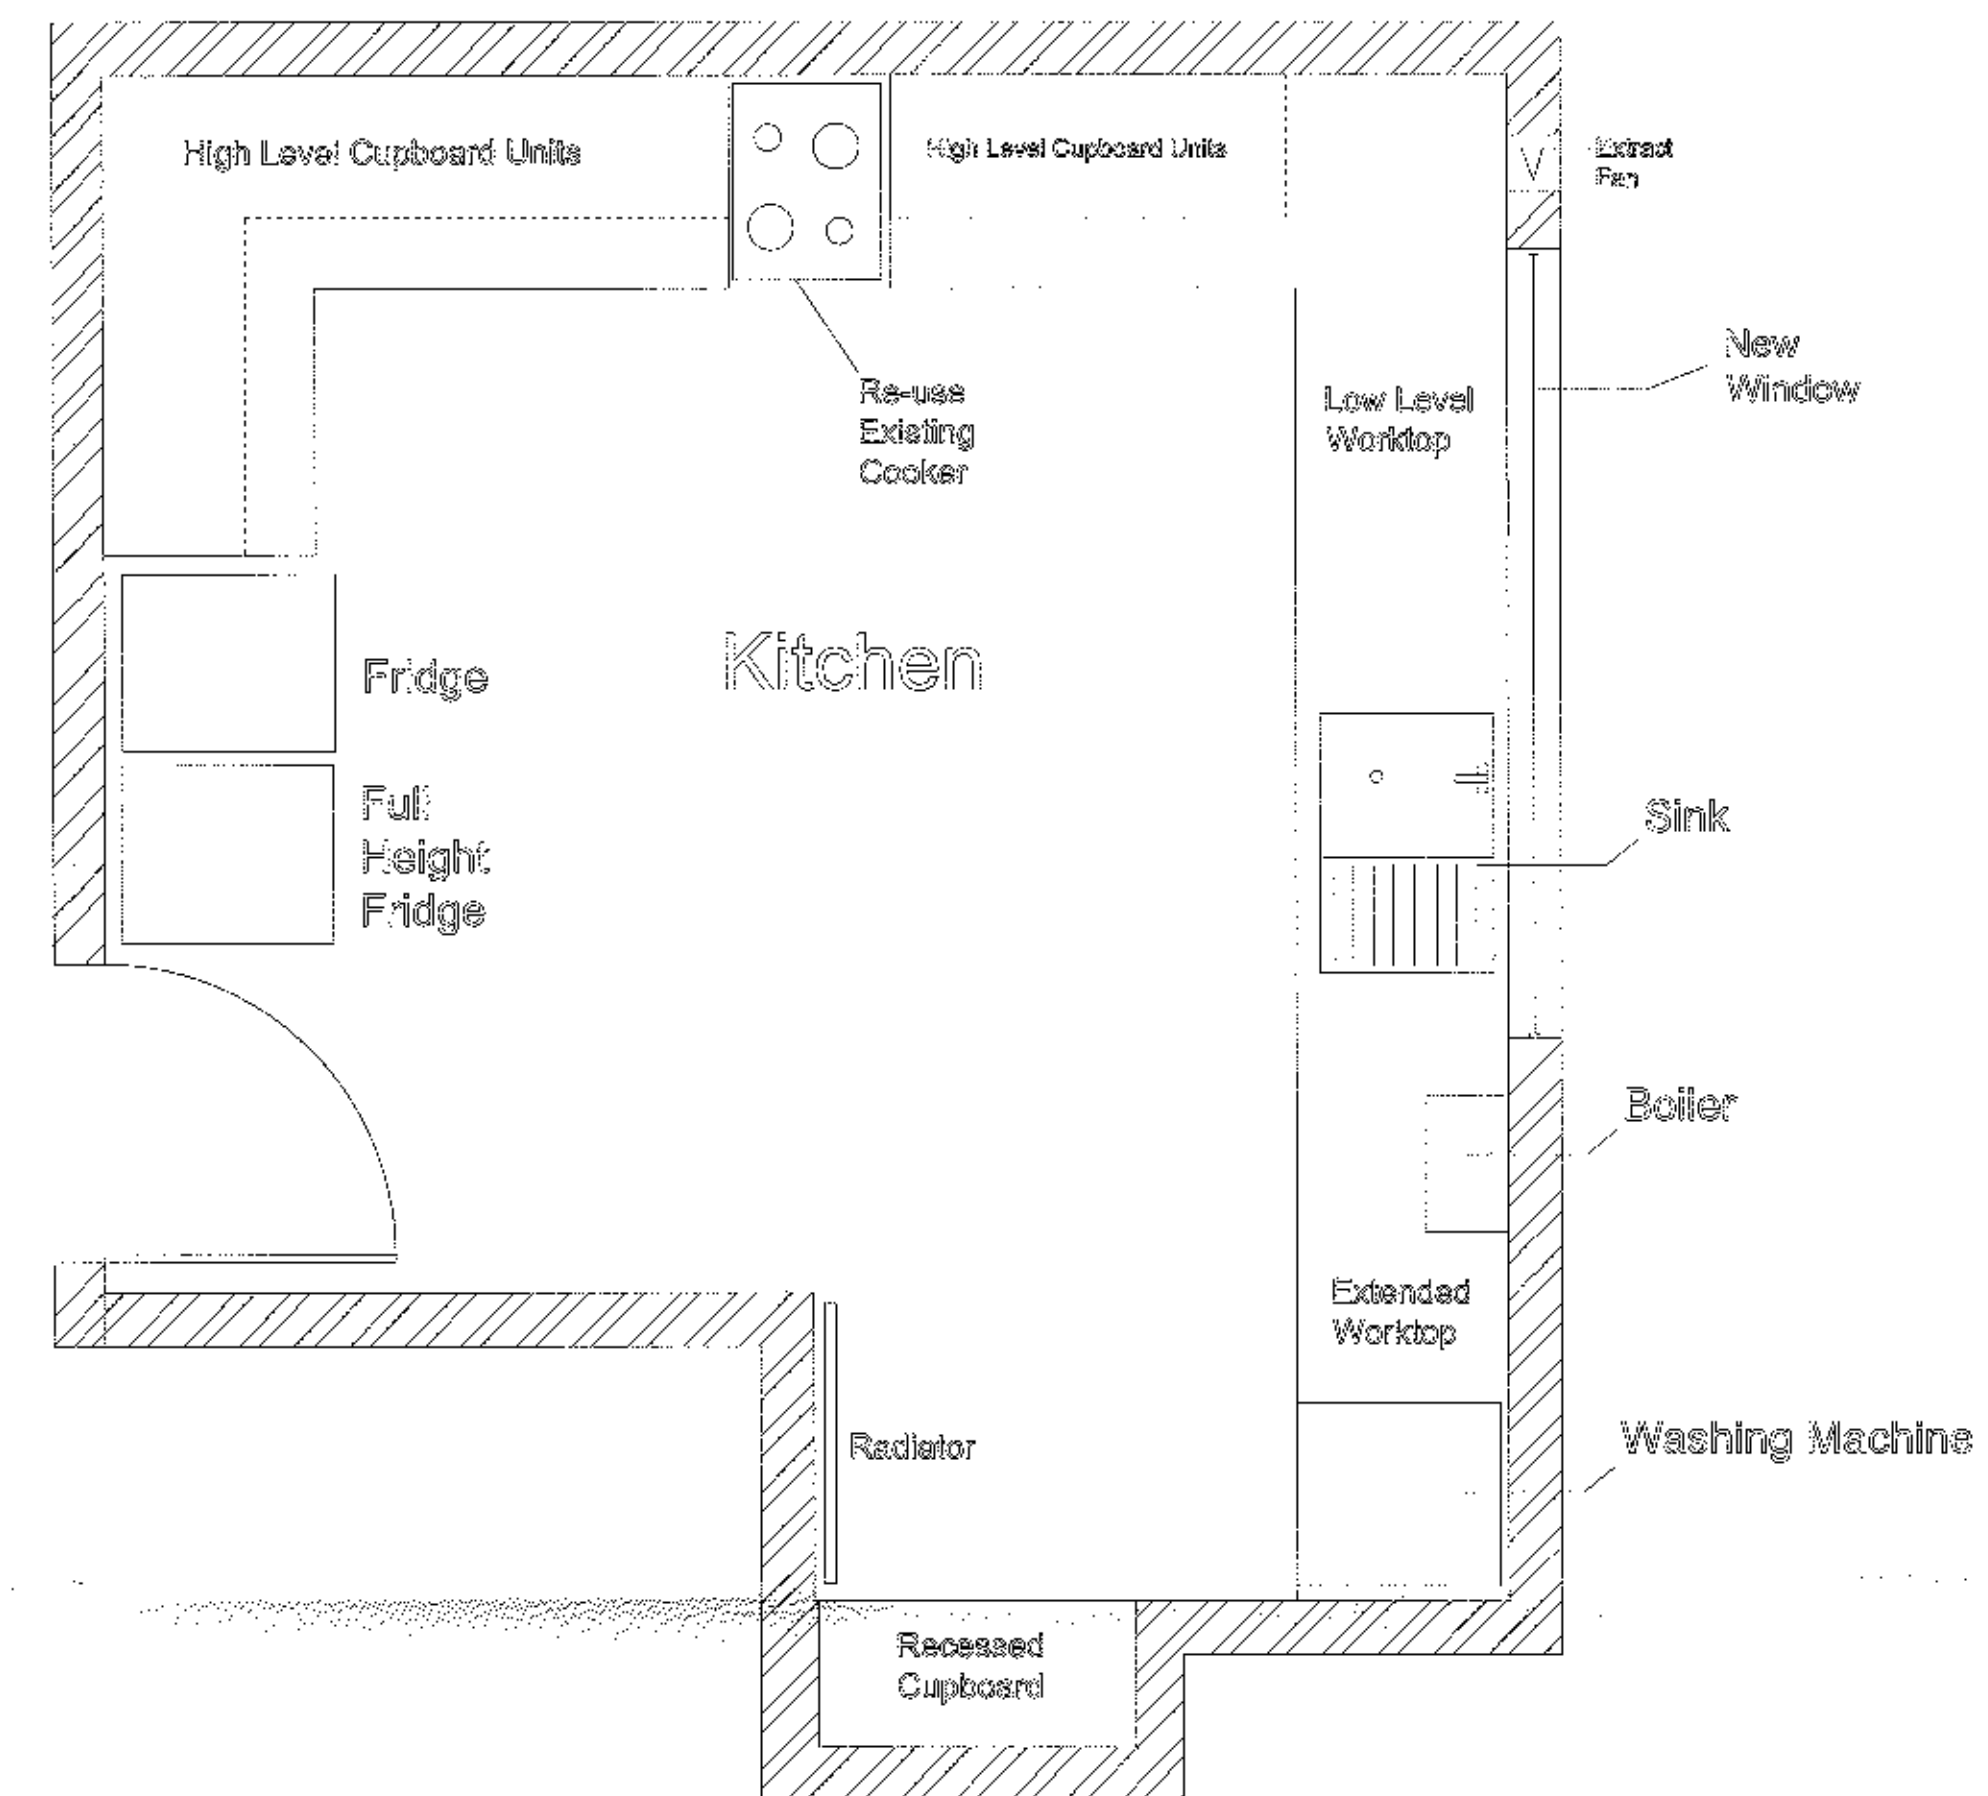

Proposed Plan

## Proposed Kitchen Window

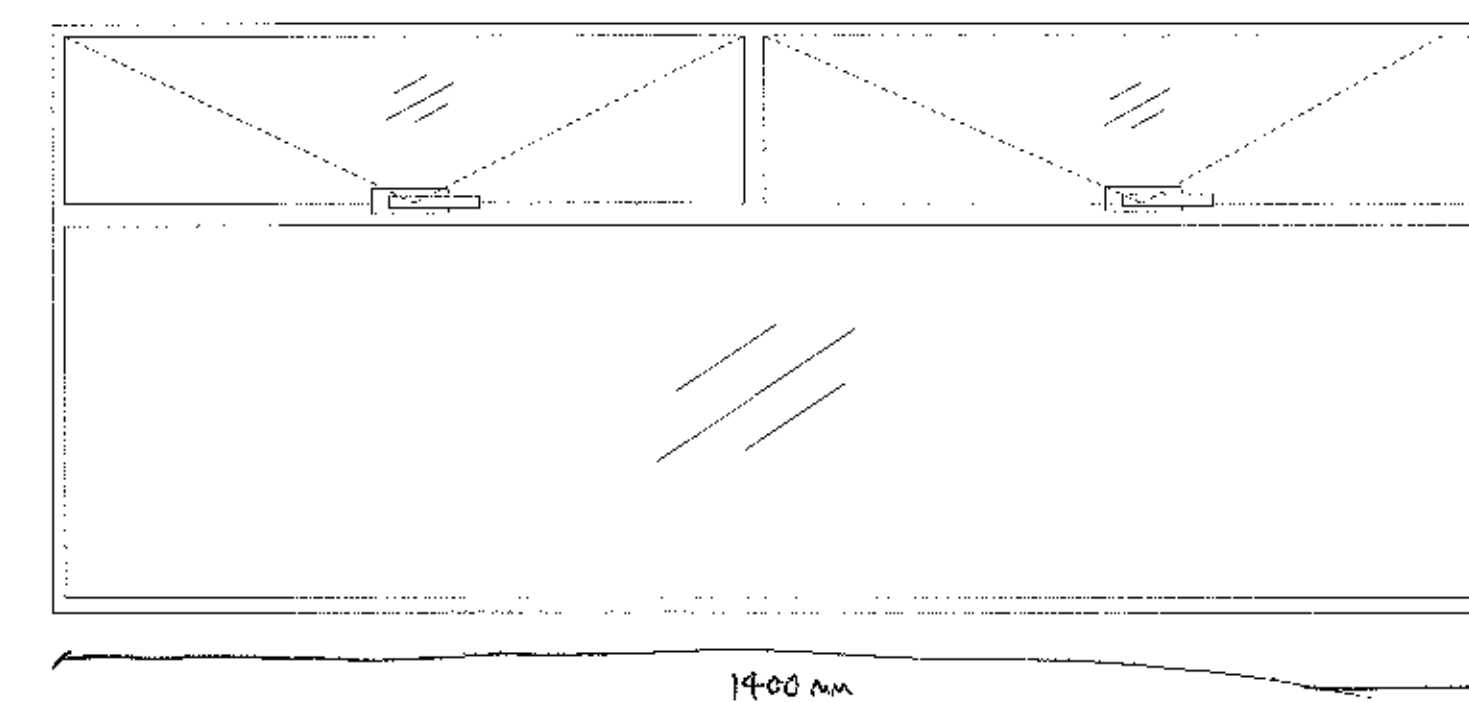

320120967P

|         |                                                                      |            |  |
|---------|----------------------------------------------------------------------|------------|--|
| DRAWING | Kitchen Proposal                                                     |            |  |
| PROJECT | Flat Above Over 80's Club<br>Townley Road<br>Longridge<br>Lancashire |            |  |
| SCALE   | Drawn by                                                             | Revision   |  |
| NTS     | OSC/KTC/001                                                          | B          |  |
| DATE    | DRAWN BY                                                             | CHECKED BY |  |
| 10/12   | T.L.                                                                 |            |  |

