




Elevation Existing

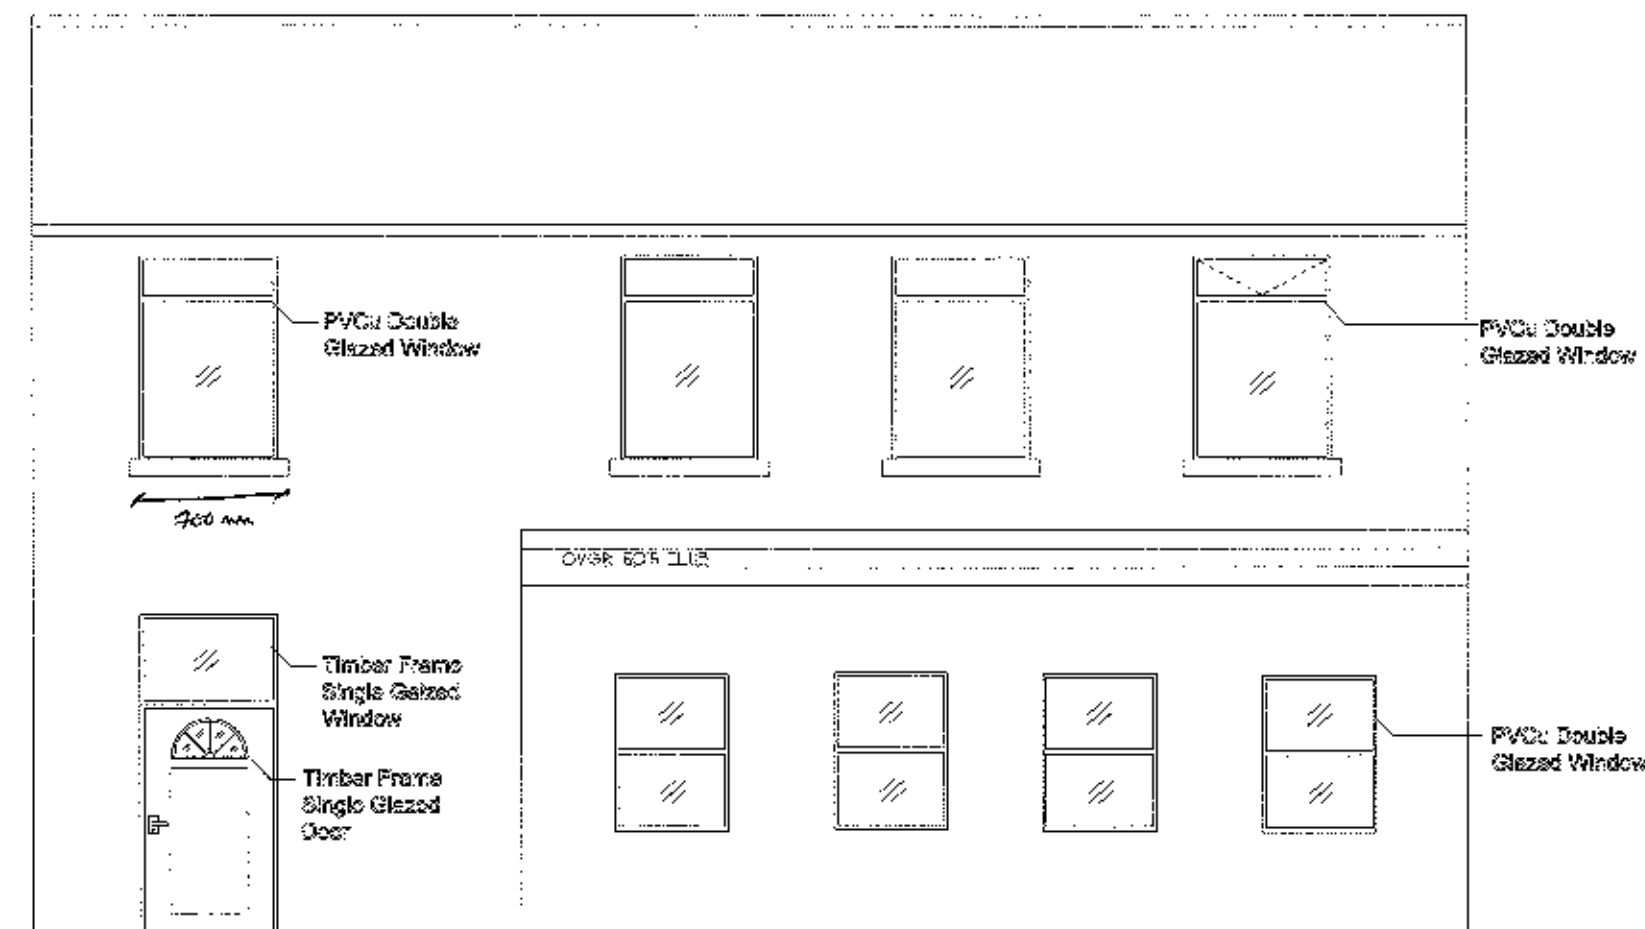


Elevation Proposed

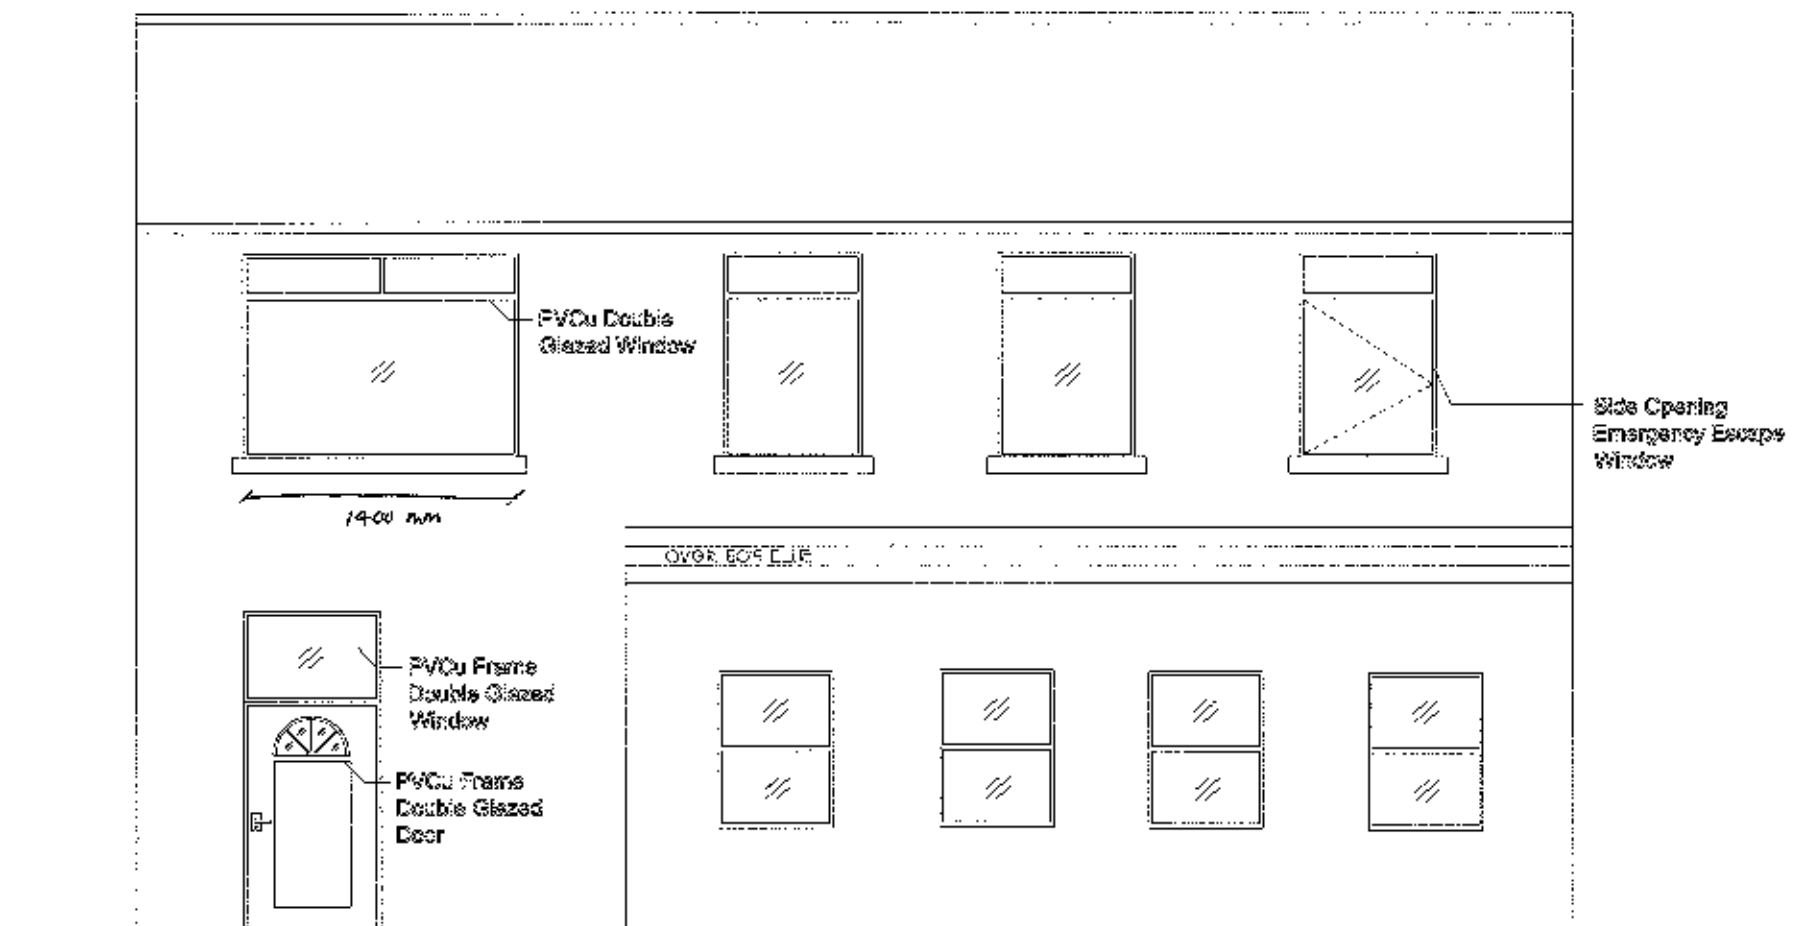


Kitchen Existing

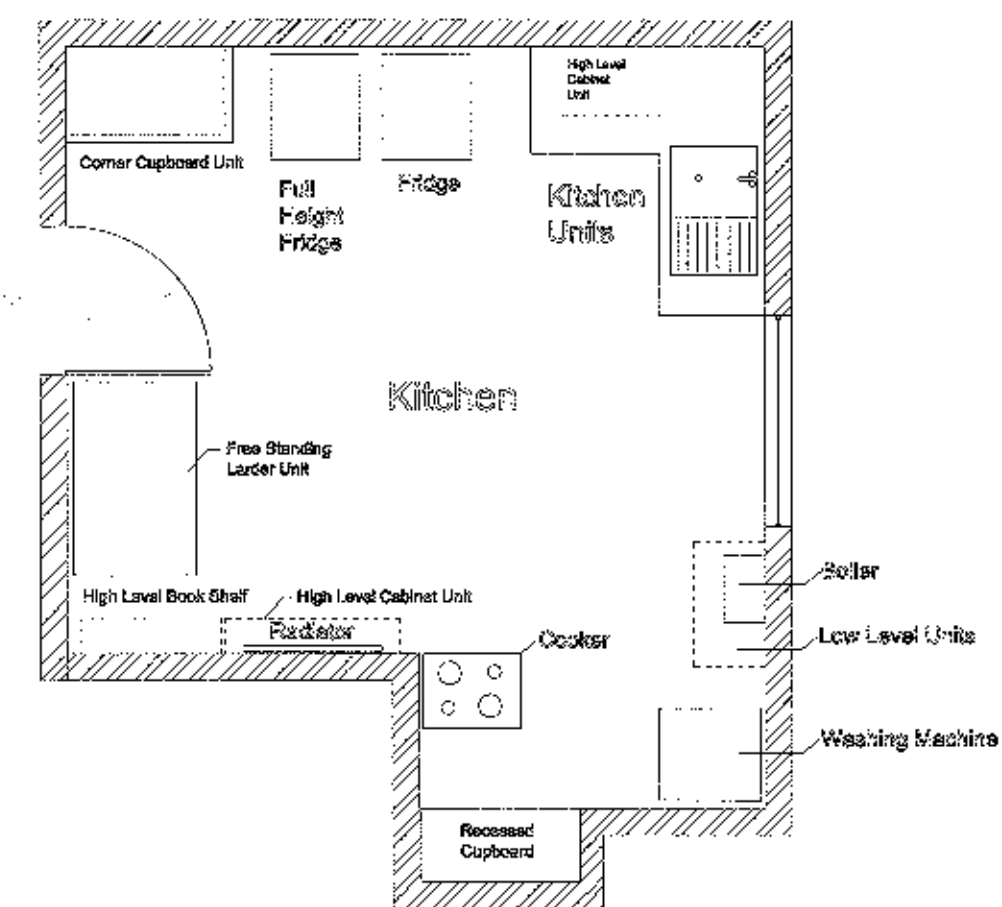

Kitchen Proposed

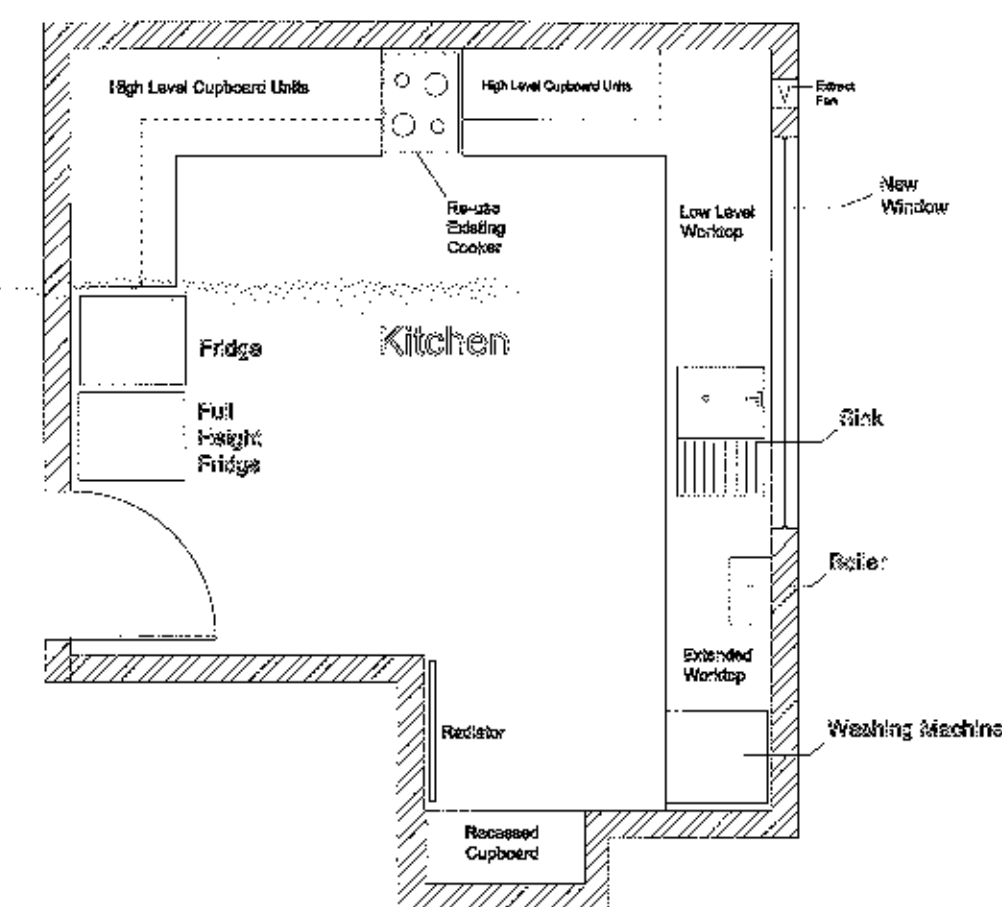

Location Plan at 1:1250 Scale

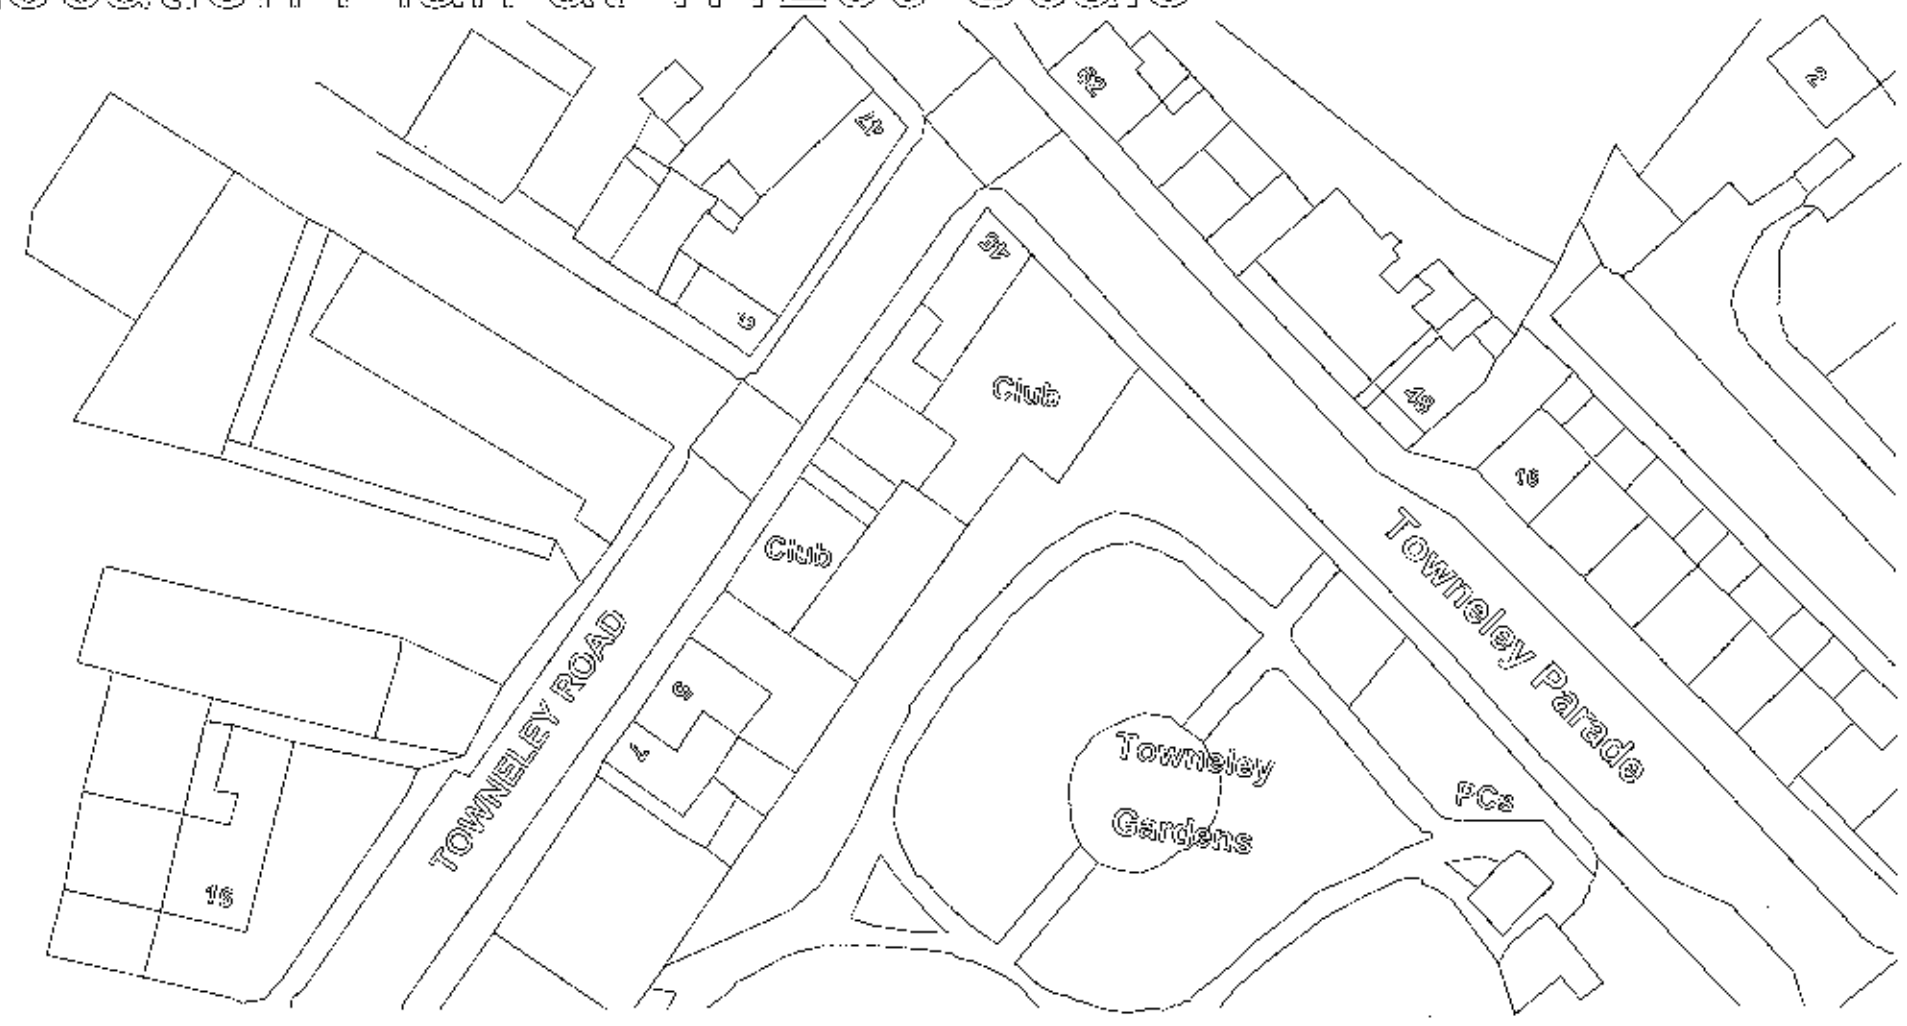

320120967P

DRAWING: Planning Application		
PROJECT: Flat Above Over 60's Club Townley Road Longridge Lancashire		
SCALE: NTS	Dep. No: OSC/KTC/003	Revision: B
DATE: 10/12	DRAWN BY: T.L.	CHECKED BY:



TRIBBLE VALLEY BOROUGH COUNCIL