

PLAN C


320120968P

1:100



SIDE ELEVATION

X OPEN SIDED ALL STEEL PAINTED WITH
PHOSPHATE PRIMER

Y CLAD WITH BOX PROFILE STEEL SHEETS
EXTENDING OUT TOO COVER EXISTING WALL.

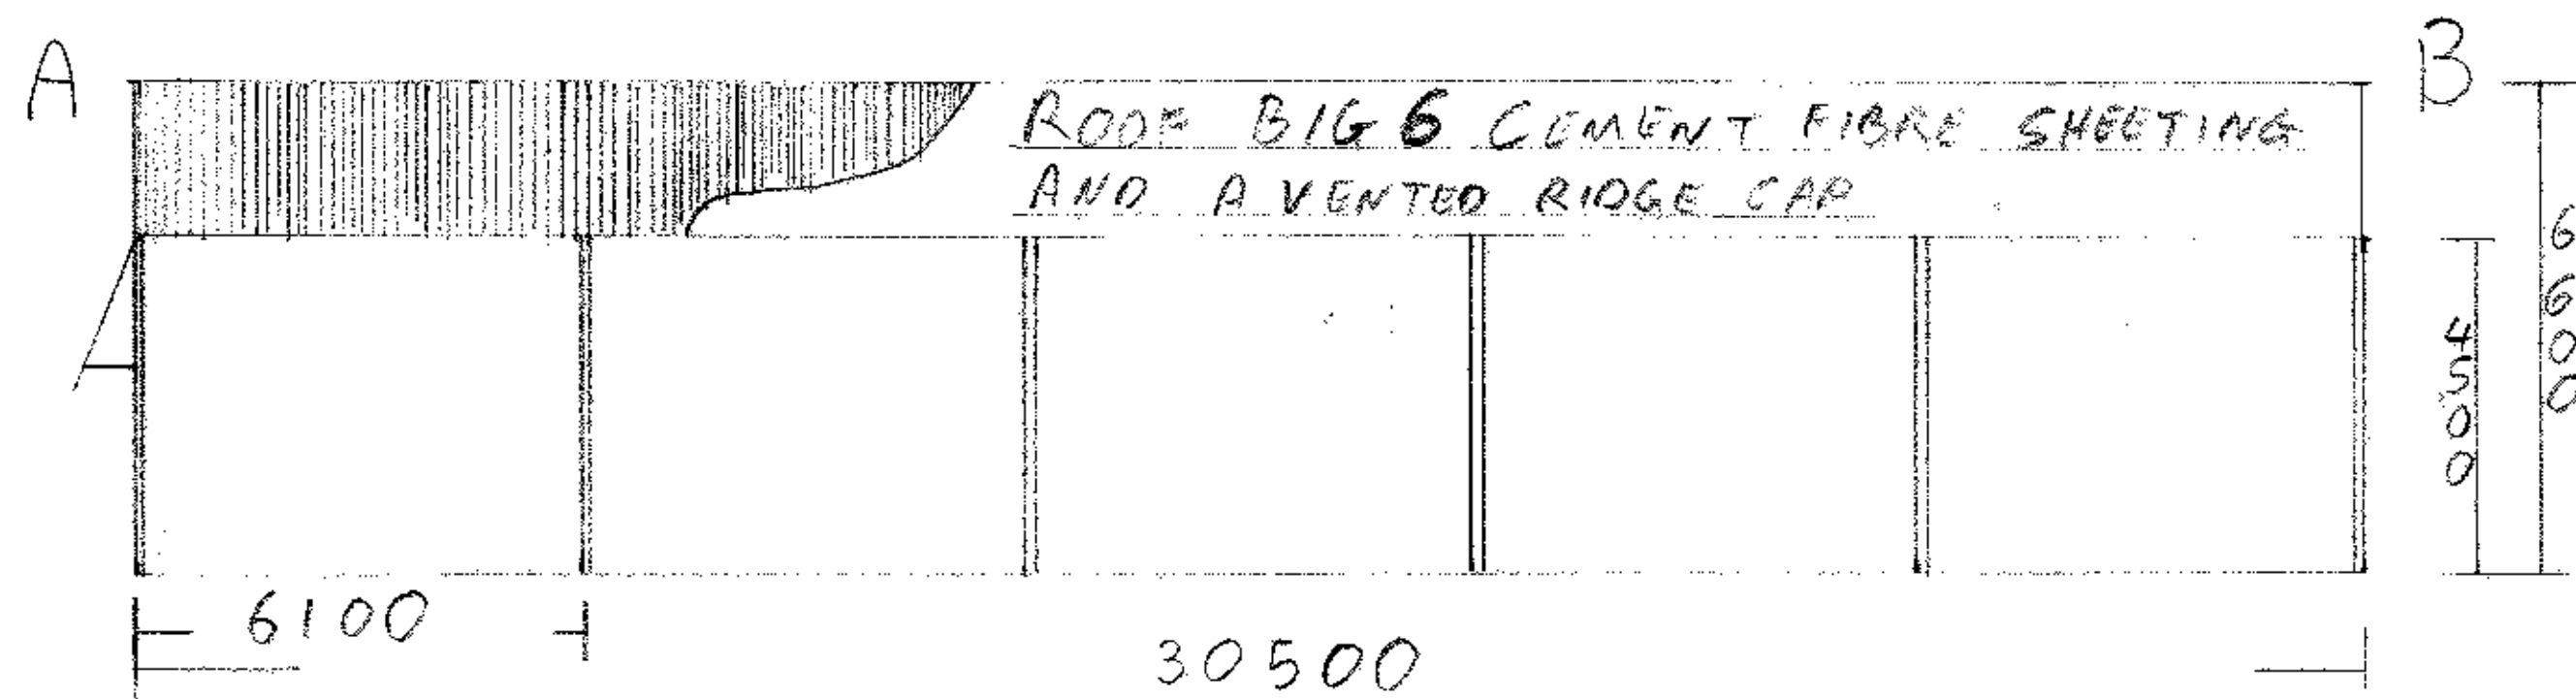

GABLE ENDS
B OPEN SIDED TO BUTT UP TOO
EXISTING BUILDING TO FORM EXTENSION
OR CONTINUATION OF
A CLAD WITH BOX PROFILE STEEL SHEETS
EXTENDING OUT TOO COVER EXISTING
WALL.

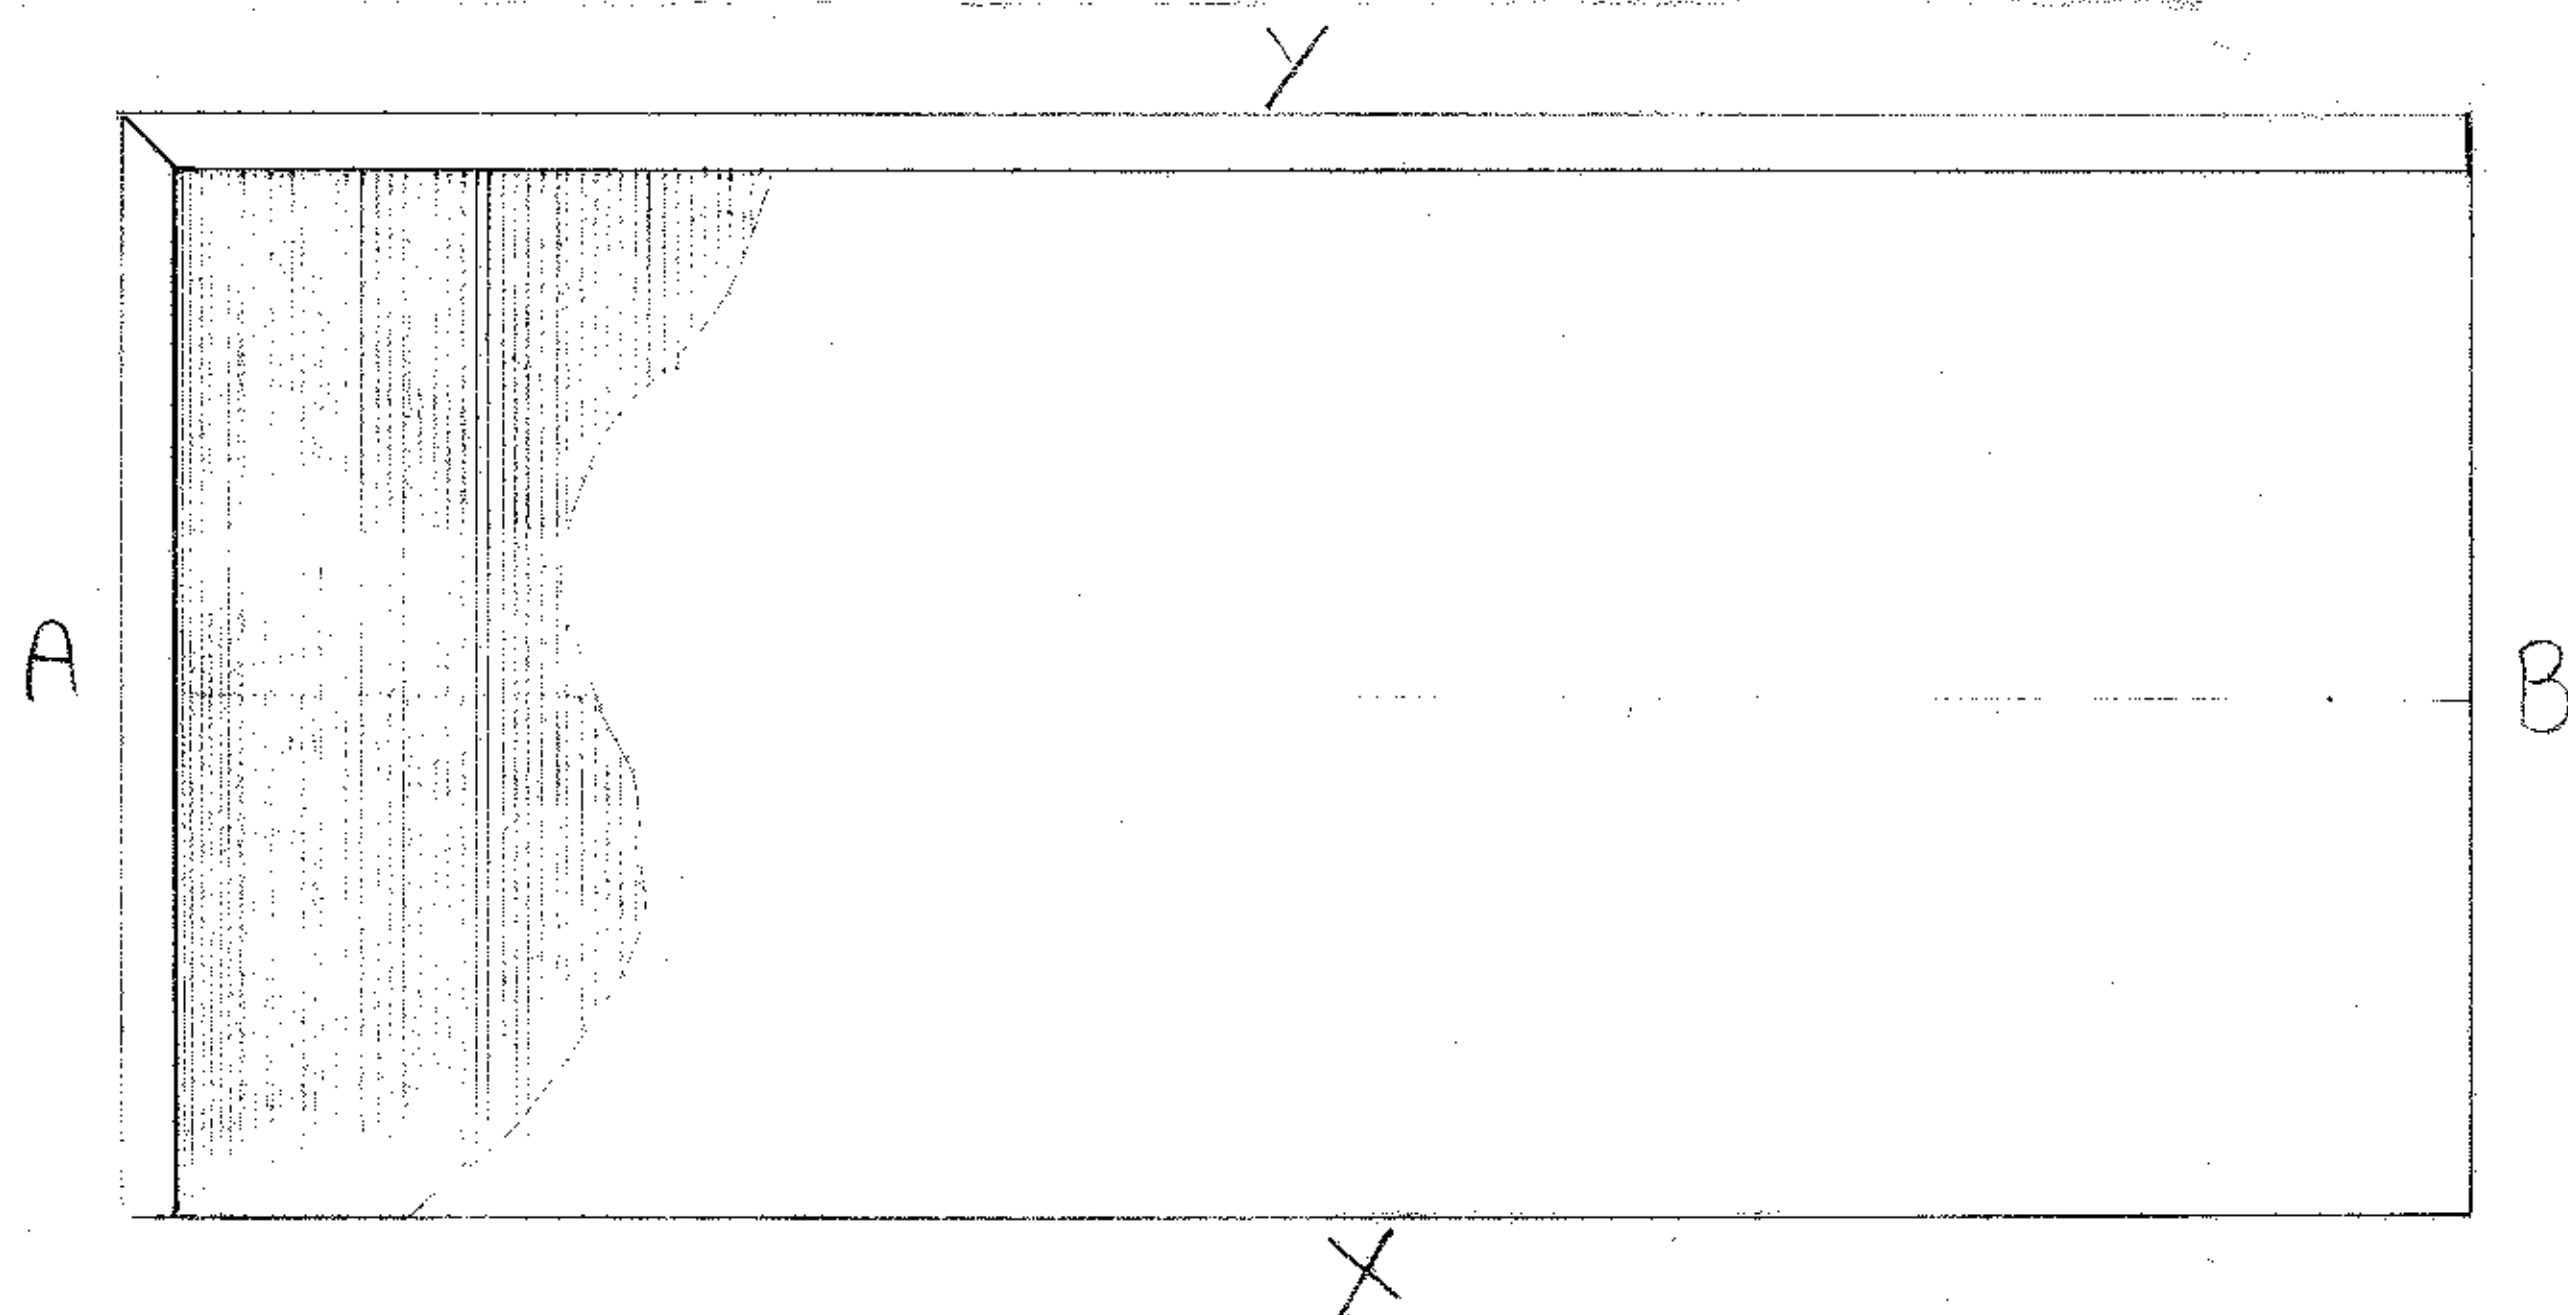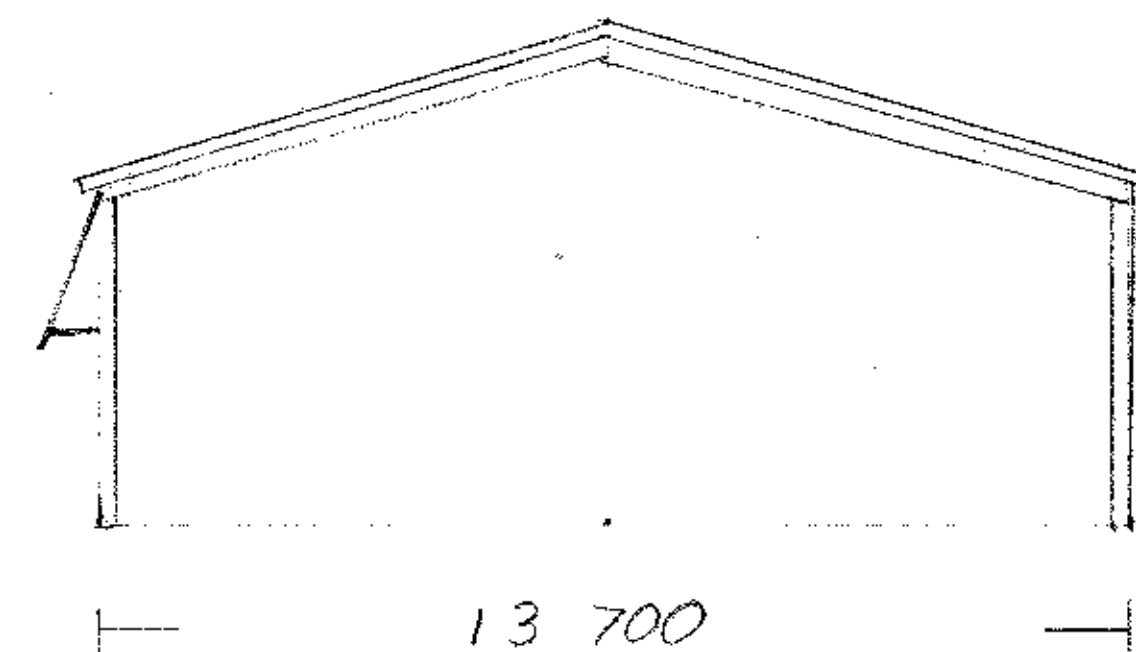

PETER HOLDEN
07989022395