



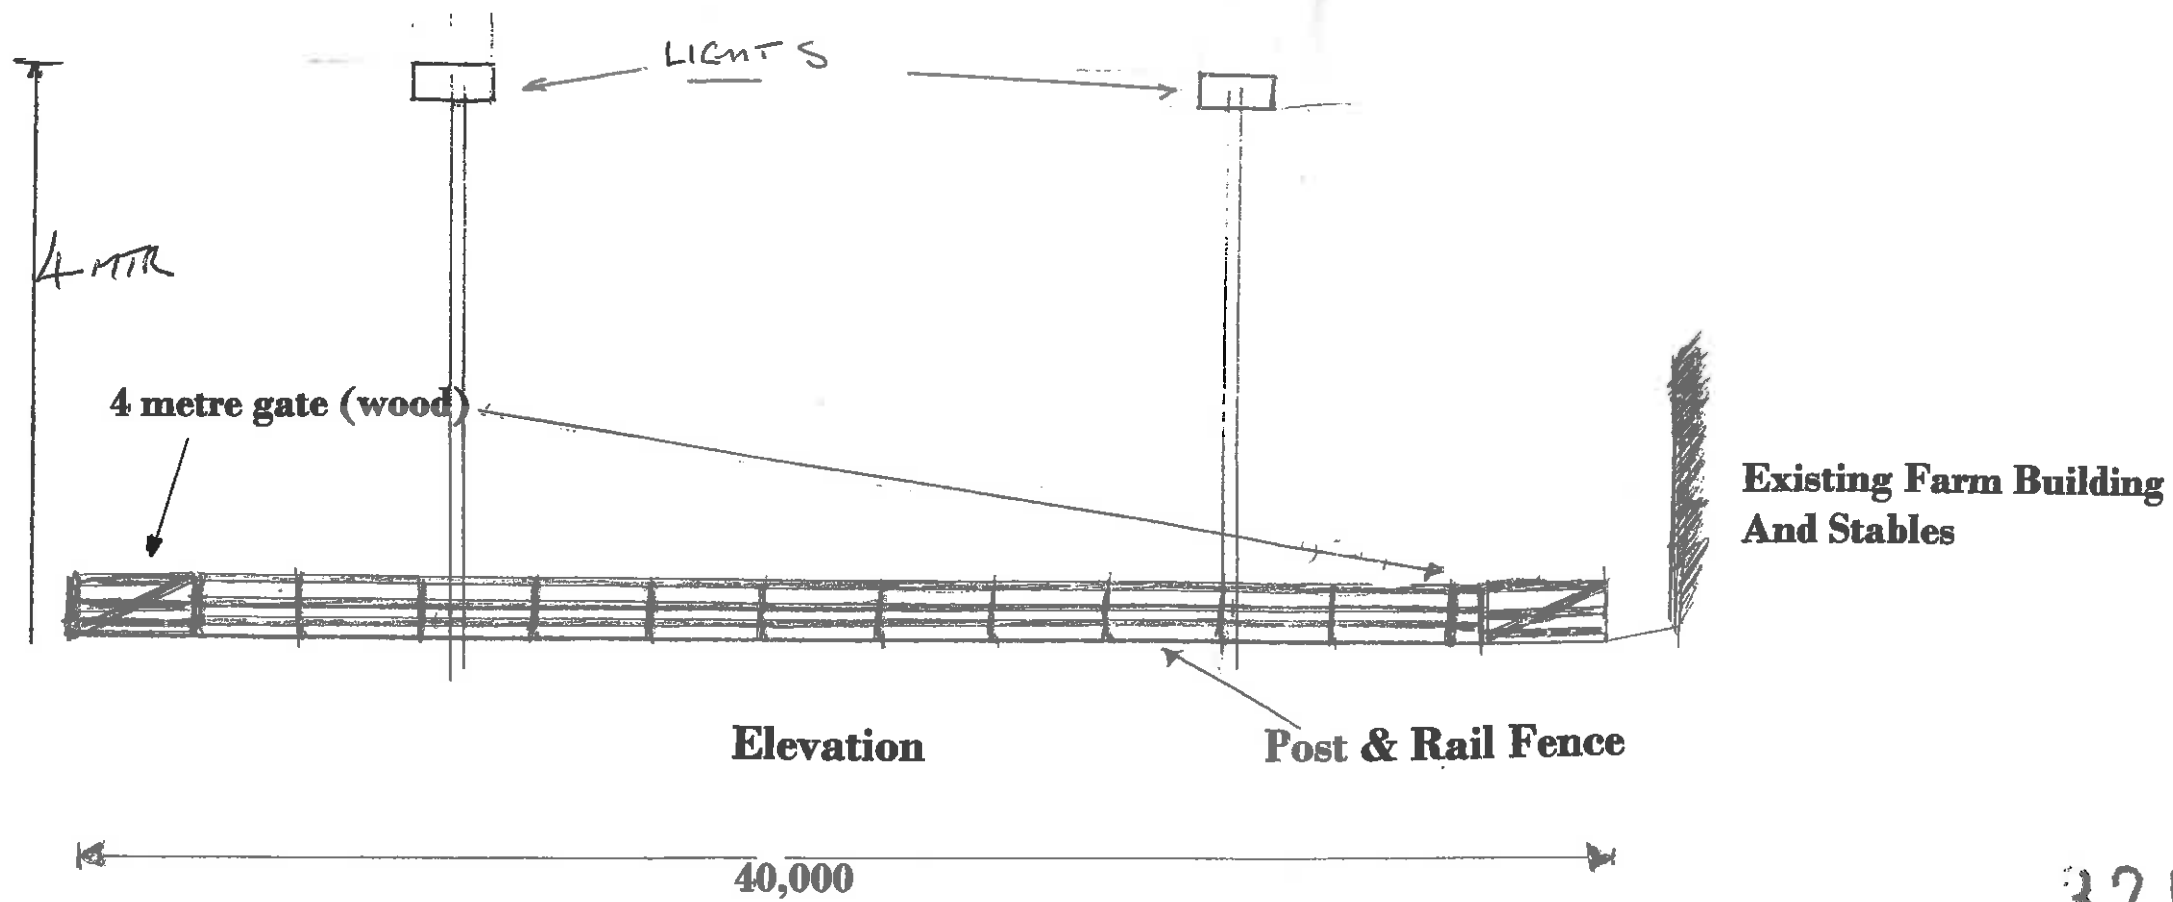

Proposed Ménage

320120978P

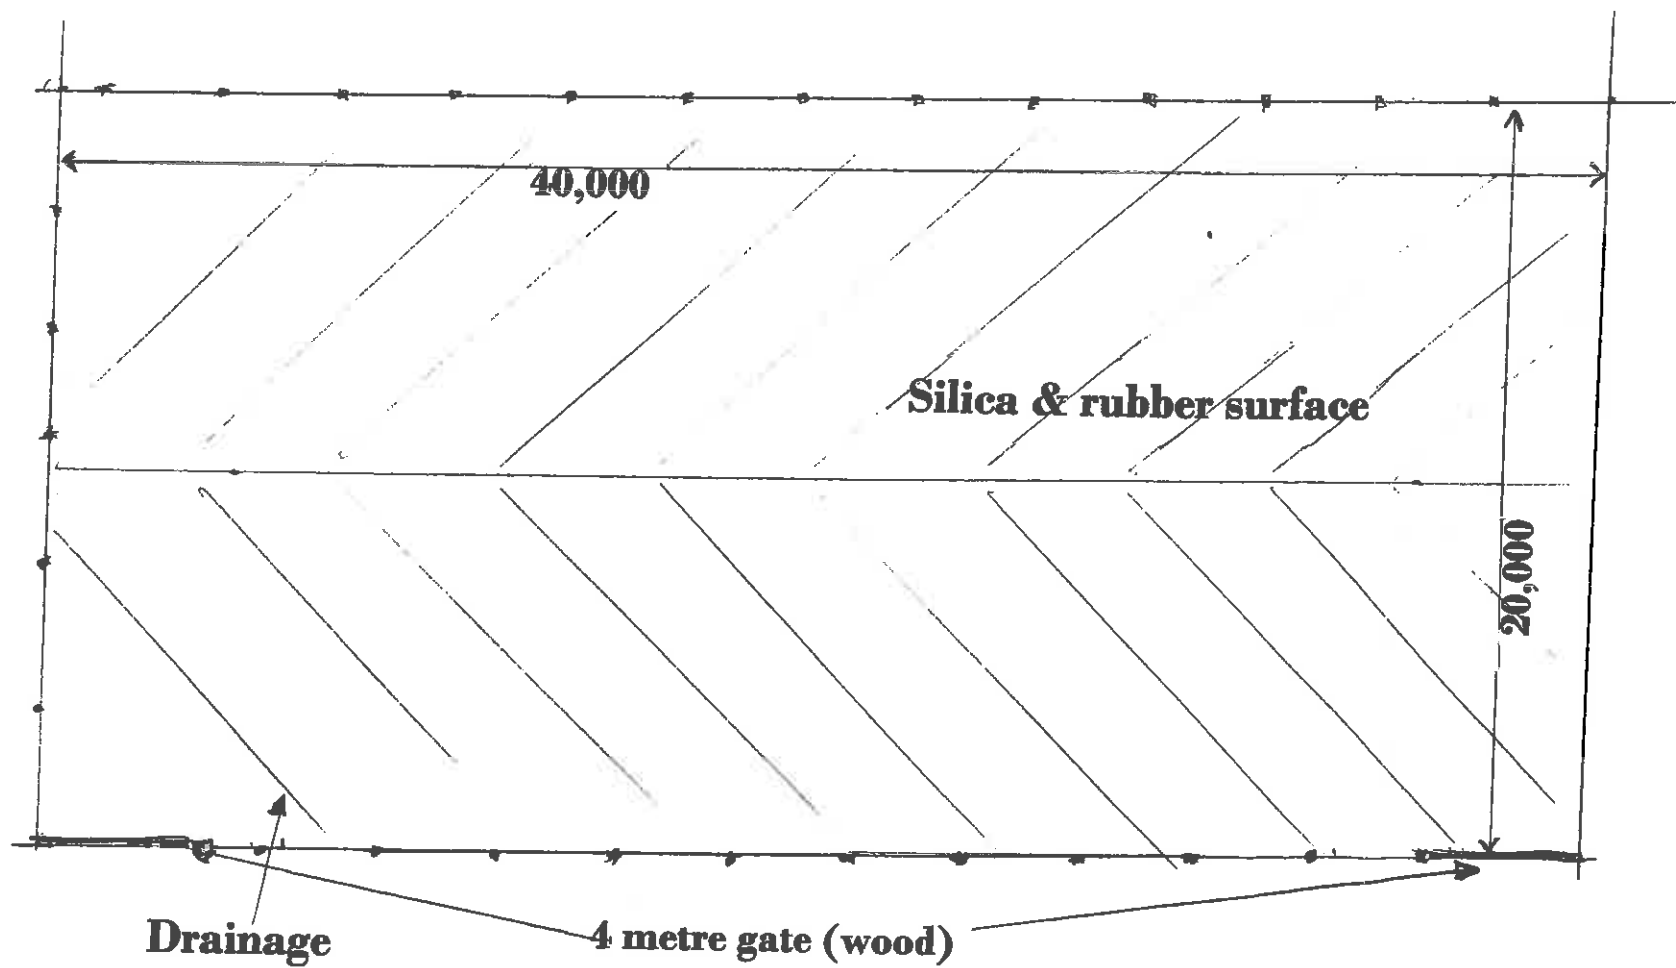

DRAWING NUMBER
05/003/9

Scale 1:200

Mr Barry Boardman
Little Snodworth Farm
Snodworth Lane
Langho
Blackburn
BB6 8DS