



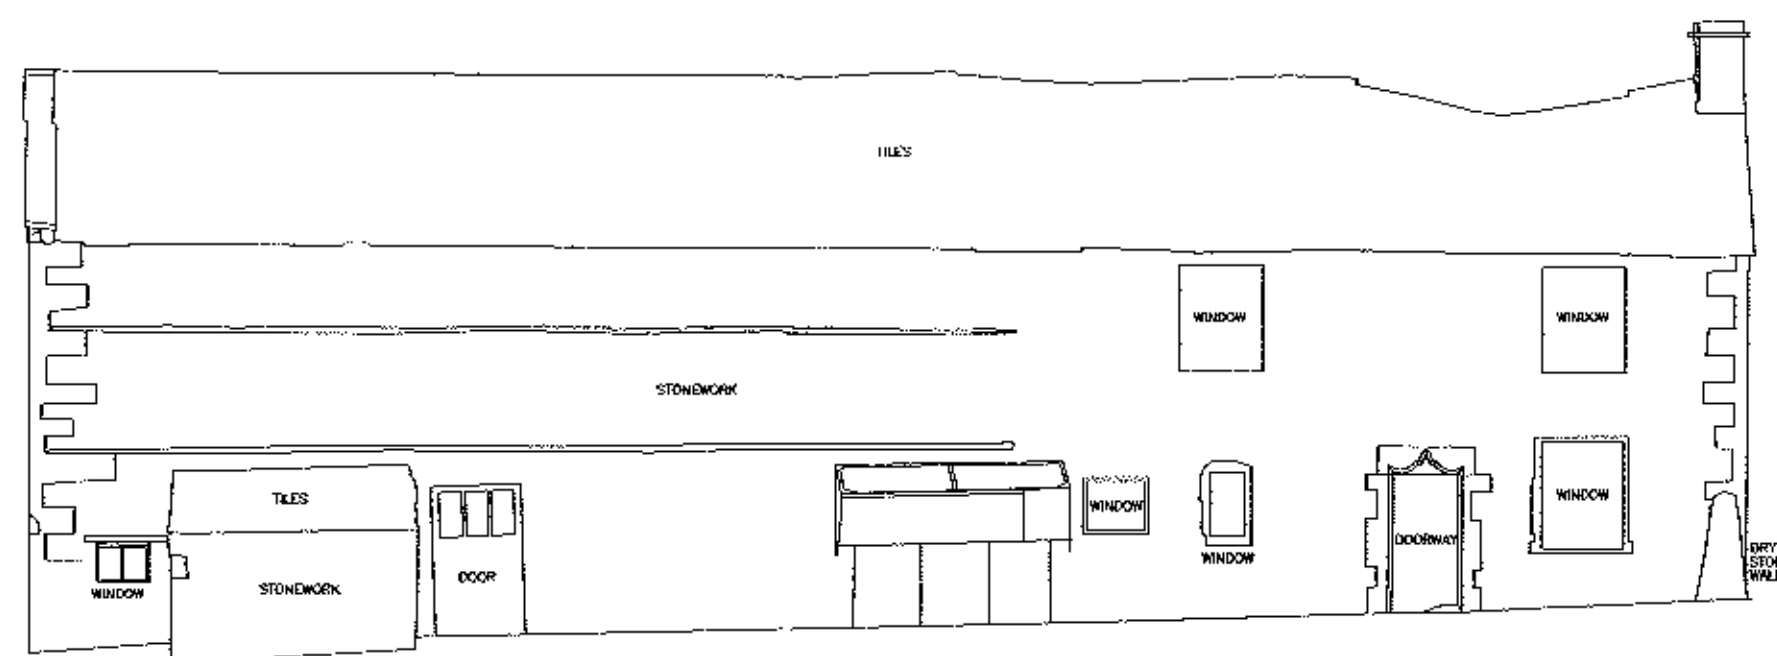


Datum 246.00m

Elevation 1

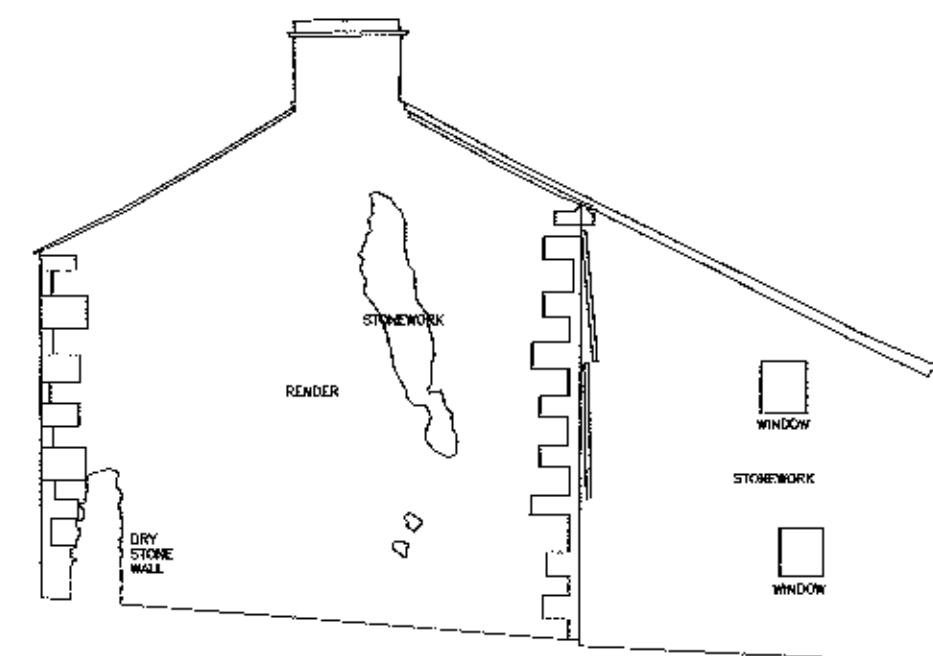


Datum 246.00m

Elevation 2

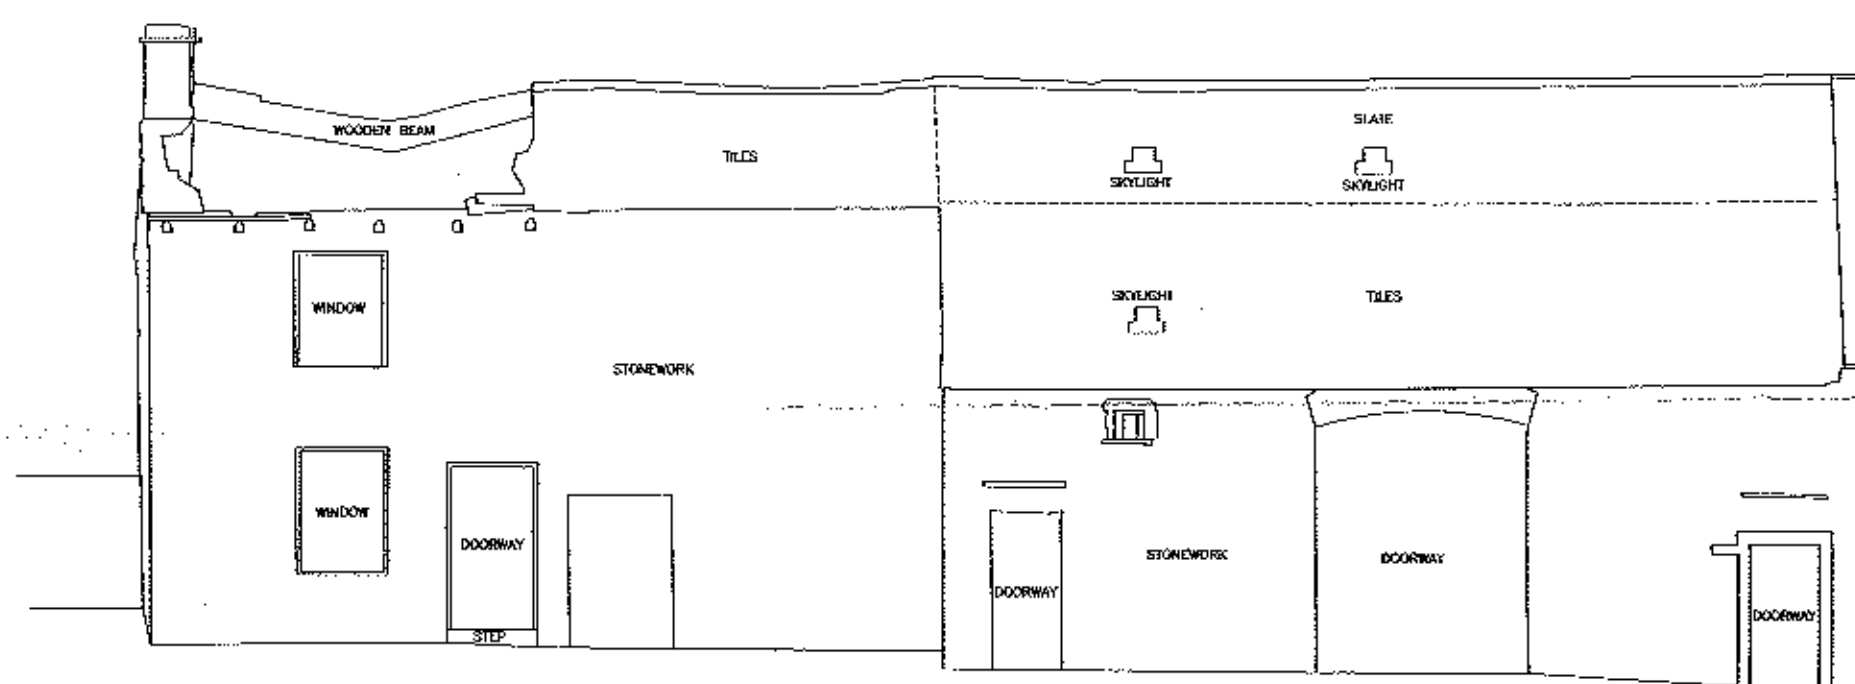


Datum 245.00m

Elevation 3

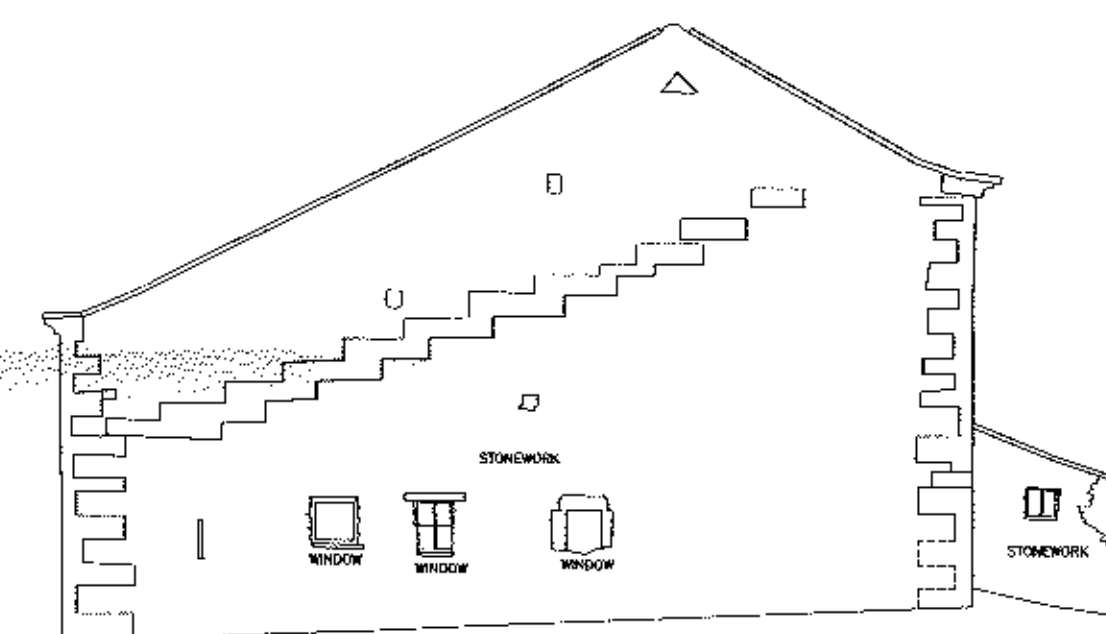


Datum 245.00m

Elevation 4

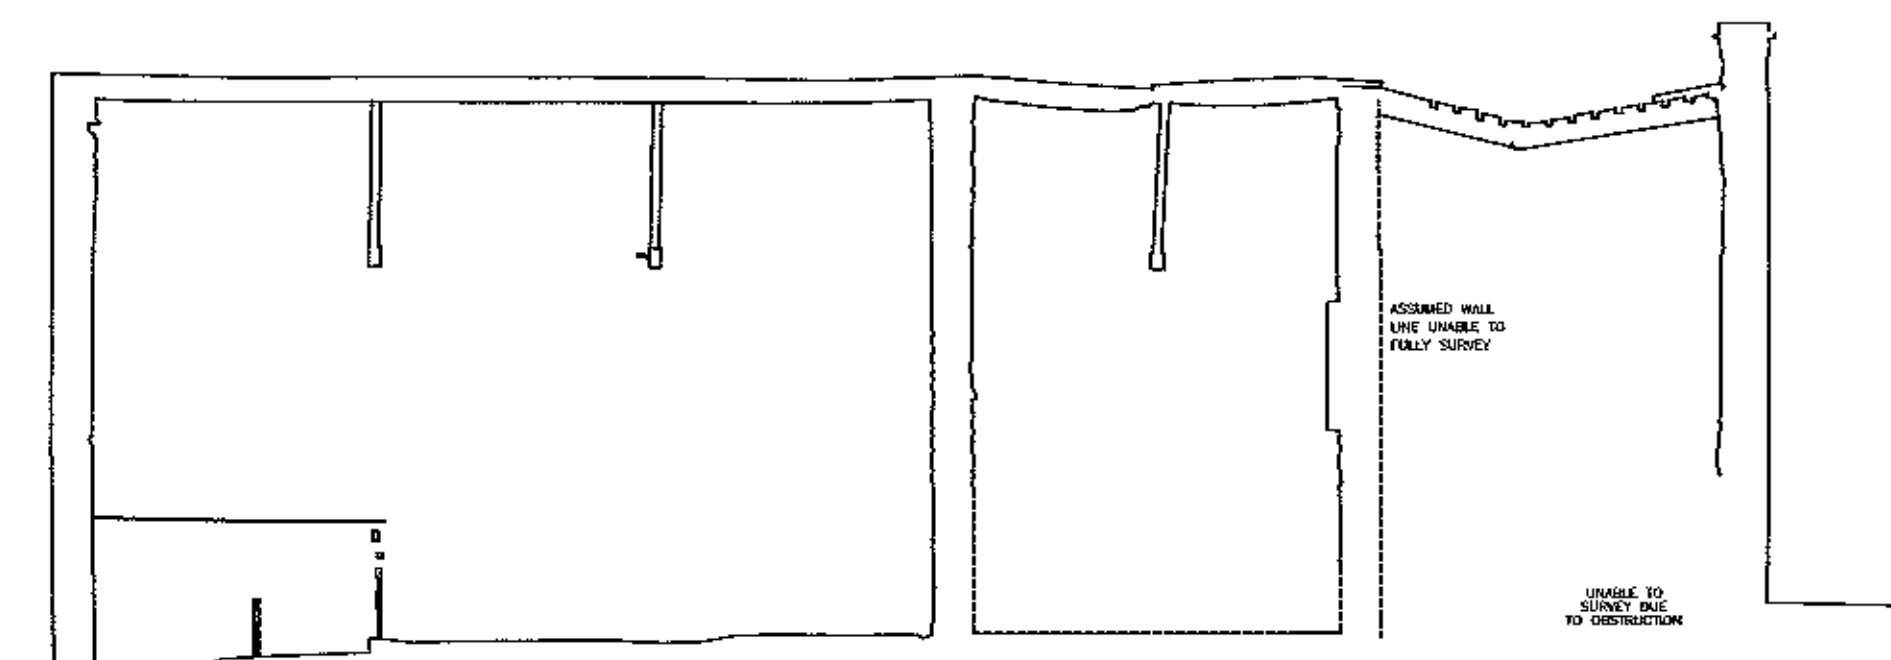

Datum 246.00m

Section A-A'

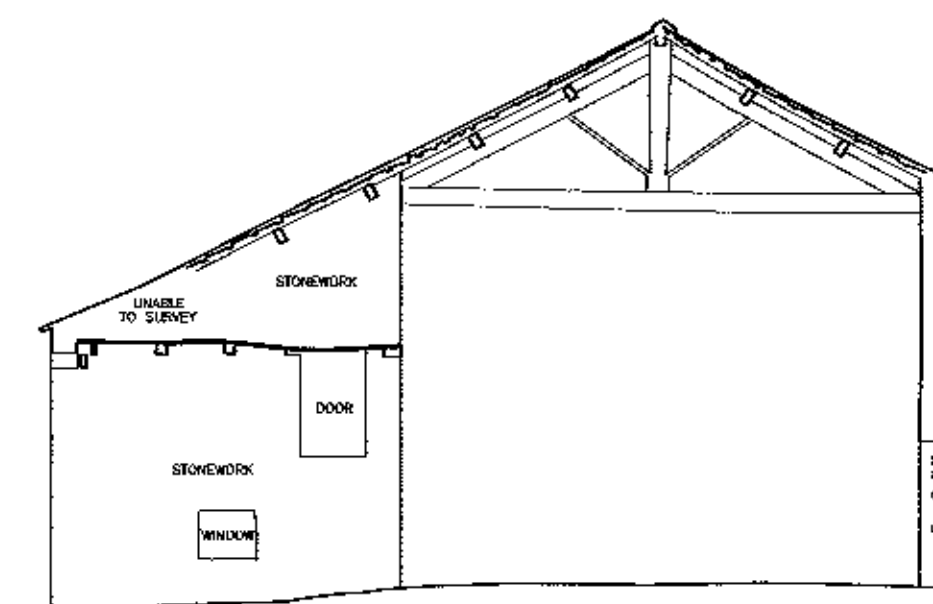

Datum 246.00m

Section B-B'


© Survey Operations Limited 2012
Reproduction in whole or in part by any means
is prohibited without the prior permission of
Survey Operations Limited.

Note:

All levels relate to Local Datum.

Orientation to Local Grid.

Location Plan

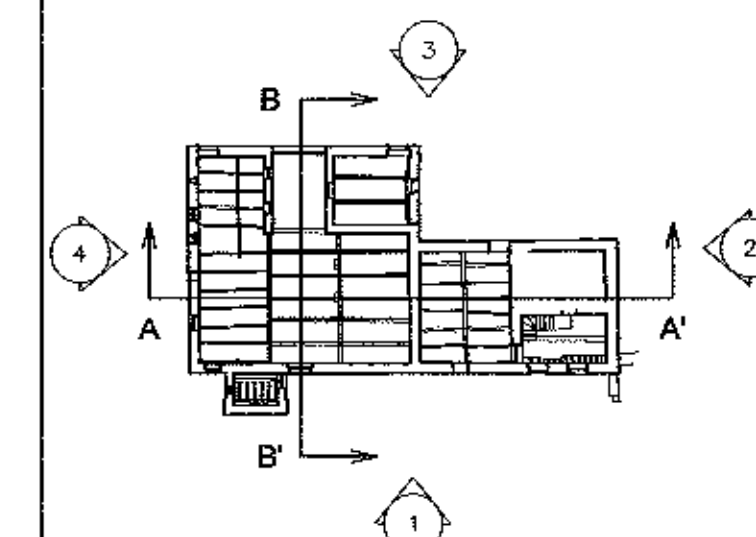

320120984P

Survey
OPERATIONS

Smith Street, Skelmersdale, Lancs. WN8 8LN
Tel: 01695 725662 Fax: 01695 51816
Email: mail@survops.co.uk - www.survops.co.uk



Client
United Utilities Property Solutions

Drawing Title
Building Survey at:
COCKLICK END FARM
SLAIDBURN
ELEVATIONS/SECTIONS

Scale(s)	1:100	Surveyor	BG
Date	Jul 12	Drawn	RPP
Job Number	12D089	Checked	MH

Sheet Size & Dwg Number & Revision
A1 12D089/004