
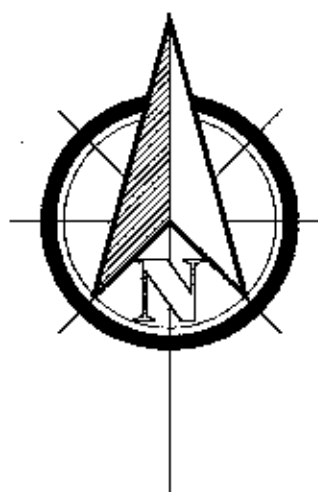


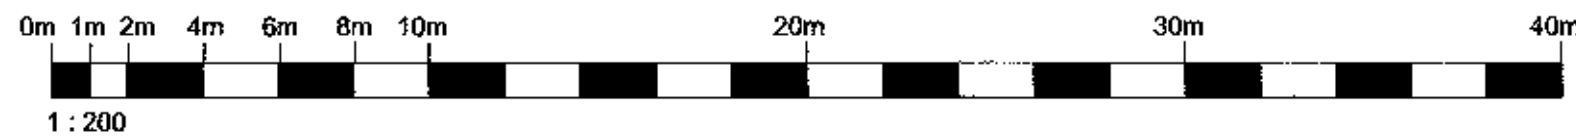

general notes:
do not scale the drawing.
all dimensions to be checked on site prior to commencement of work and any discrepancy shall be immediately reported and resolved prior to work commencing.
this drawing is to be read in conjunction with all relevant drawings and specifications relating to the job whether or not indicated on the drawing.
copyright reserved to mck associates ltd. and this drawing may not be used or reproduced without prior written consent.

New 1m wide stone
flagged paths.

2no car parking
spaces finished in
compacted gravel
stone.

New 1m wide stone
flagged paths.

320120984P

Rev. Date By Description

Client:
**United Utilities
Property Solutions**

mck associates limited
architecture & building surveying & urban design
burnaby villa ■ 48 walling street road ■ fulwood ■ preston ■ pr2 8bp
tel: 01772 774510 fax: 01772 774511 email: mck@mckassociates.co.uk

Project:
**Cocklick End Farm
Slaidburn**

Drawing Title:
Proposed Site Location Plan

Client: MCK	Checked: []	Scale: 1:200 @ A1	Date: Sept 12
Job No: 12-088	Drawing No: SLP01	Rev:	

A1

PLANNING