



RIBBLE VALLEY
BOROUGH COUNCIL

Council Offices, Church Walk, Clitheroe, Lancashire. BB7 2RA Tel: 01200 425111 www.ribblevalley.gov.uk

14 NOV 2012

FOR THE
ATTENTION OF

For office use only

Application No: 320121028P

Date received:

Fee paid £

Receipt No:

Householder Application for Planning Permission for works or extension to a dwelling. Town and Country Planning Act 1990

You can complete and submit this form electronically via the Planning Portal by visiting www.planningportal.gov.uk/apply

Publication of applications on planning authority websites

Please note that the information provided on this application form and in supporting documents may be published on the Authority's website. If you require any further clarification, please contact the Authority's planning department.

Please complete using block capitals and black ink.

It is important that you read the accompanying guidance notes as incorrect completion will delay the processing of your application.

1. Applicant Name and Address

Title: MR First name: B
Last name: DONLEY
Company (optional):
Unit: House number: 13 House suffix:
House name:
Address 1: RIBBLESDALE AVENUE
Address 2:
Address 3:
Town: WILPSHIRE
County: LANCASHIRE
Country: —
Postcode: BB19LY

2. Agent Name and Address

Title: First name:
Last name:
Company (optional):
Unit: House number: House suffix:
House name:
Address 1:
Address 2:
Address 3:
Town:
County:
Country:
Postcode:

3. Description of Proposed Works

Please describe the proposed works:

PROPOSED SINGLE STOREY REAR EXTENSION

3. Description of Proposed Works (continued)

Has the work already started?

☐ Yes ☒ No

If Yes, please state when the work was started (DD/MM/YYYY):

(date must be pre-application submission)

Has the work already been completed?

☐ Yes ☒ No

If Yes, please state when the work was completed (DD/MM/YYYY):

(date must be pre-application submission)

4. Site Address Details

Please provide the full postal address of the application site.

Unit:

House

number:

13

House

suffix:

House
name:

Address 1:

RIBBLESDALE AVENUE

Address 2:

Address 3:

Town:

WILPSHIRE

County:

LANCASHIRE

Postcode
(optional):

BB1 9LY

5. Pedestrian and Vehicle Access, Roads and Rights of WayIs a new or altered vehicle access
proposed to or from the public highway?☐ Yes ☒ NoIs a new or altered pedestrian access
proposed to or from the public highway?☐ Yes ☒ NoDo the proposals require any diversions,
extinguishments and/or creation of public
rights of way?☐ Yes ☒ NoIf Yes to any questions, please show details on your plans or
drawings and state the reference number(s) of the plan(s)/
drawing(s):**6. Pre-application Advice**Has assistance or prior advice been sought from the local
authority about this application?☐ Yes ☒ NoIf Yes, please complete the following information about the advice
you were given. (This will help the authority to deal with this
application more efficiently)Please tick if the full contact details are not
known, and then complete as much possible:☐

Officer name:

Reference:

Date (DD MM YYYY):

(must be pre-application submission)

Details of the pre-application advice received:

7. Trees and HedgesAre there any trees or hedges on your own
property or on adjoining properties which
are within falling distance of your proposed
development?☐ Yes ☒ NoIf Yes, please mark their position on a scaled
plan and state the reference number of any plans or drawings:Will any trees or hedges need
to be removed or pruned in
order to carry out your proposal?☐ Yes ☒ NoIf Yes, please show on your plans which trees by giving them
numbers e.g. T1, T2 etc, state the reference number of the plan(s)/
drawing(s) and indicate the scale.**8. Parking**Will the proposed works affect
existing car parking arrangements?☐ Yes ☒ No

If Yes, please describe:

9. Authority Employee / Member

With respect to the Authority, I am:

- (a) a member of staff
(b) an elected member
(c) related to a member of staff
(d) related to an elected member

Do any of these
statements apply to you?☐ Yes ☒ No

If Yes, please provide details of the name, relationship and role

10. Materials

If applicable, please state what materials are to be used externally. Include type, colour and name for each material:

	Existing (where applicable)	Proposed	Not applicable	Don't Know
Walls	FACING BRICK AND RENDER	FACING BRICK AND RENDER TO MATCH	☐	☐
Roof	TILES	TILES	☐	☐
Windows	UPVC	UPVC	☐	☐
Doors	UPVC	UPVC	☐	☐
Boundary treatments (e.g. fences, walls)			☒	☐
Vehicle access and hard-standing			☒	☐
Lighting			☒	☐
Others (please specify)			☒	☐

Are you supplying additional information on submitted plan(s)/drawing(s)/design and access statement?

☐ Yes☒ No

If Yes, please state references for the plan(s)/drawing(s)/design and access statement:

11. Ownership Certificates (continued)

CERTIFICATE OF OWNERSHIP / CERTIFICATE D

Town and Country Planning (Development Management Procedure) (England) Order 2010 Certificate under Article 12

I certify/ The applicant certifies that:

- Certificate A cannot be issued for this application
- All reasonable steps have been taken to find out the names and addresses of everyone else who, on the day 21 days before the date of this application, was the owner (owner is a person with a freehold interest or leasehold interest with at least 7 years left to run) of any part of the land to which this application relates, but I have/ the applicant has been unable to do so.

The steps taken were:

--

Notice of the application has been published in the following newspaper (circulating in the area where the land is situated):

--

On the following date (which must not be earlier than 21 days before the date of the application):

--

Signed - Applicant:

Or signed - Agent:

Date (DD/MM/YYYY):

--

--

--

12. Agricultural Land Declaration

AGRICULTURAL LAND DECLARATION

Town and Country Planning (Development Management Procedure) (England) Order 2010 Certificate under Article 12

Agricultural Land Declaration - You Must Complete Either A or B

(A) None of the land to which the application relates is, or is part of, an agricultural holding

Signed - Applicant:

Or signed - Agent:

Date (DD/MM/YYYY):

--

--

12/11/2012

(B) I have/ The applicant has given the requisite notice to every person other than myself/ the applicant who, on the day 21 days before the date of this application, was a tenant of an agricultural holding on all or part of the land to which this application relates, as listed below:

Name of Tenant	Address	Date Notice Served

Signed - Applicant:

Or signed - Agent:

Date (DD/MM/YYYY):

--

--

--

13. Planning Application Requirements - Checklist

Please read the following checklist to make sure you have sent all the information in support of your proposal. Failure to submit all information required will result in your application being deemed invalid. It will not be considered valid until all information required by the Local Planning Authority has been submitted.

The original and 3 copies of a completed and dated application form:



The original and 3 copies of a design and access statement if proposed works fall within a conservation area or World Heritage Site, or relate to a Listed Building:



The correct fee:

£150



The original and 3 copies of a plan which identifies the land to which the application relates drawn to an identified scale and showing the direction of North:



The original and 3 copies of the completed, dated Ownership Certificate (A, B, C or D - as applicable):



The original and 3 copies of other plans and drawings or information necessary to describe the subject of the application:



The original and 3 copies of the completed, dated Article 12 Certificate (Agricultural Holdings):



14. Declaration

I/we hereby apply for planning permission/consent as described in this form and the accompanying plans/drawings and additional information.

Signed - Applicant:

Or signed - Agent:

Date (DD/MM/YYYY):

12/11/2012

(date cannot be pre-application)

15. Applicant Contact Details

Telephone numbers

Country code:

National number:

Extension number:

Country code: Mobile number (optional):

Country code: Fax number (optional):

Email address (optional):

16. Agent Contact Details

Telephone numbers

Country code:

National number:

Extension number:

Country code: Mobile number (optional):

Country code: Fax number (optional):

Email address (optional):

17. Site Visit

Can the site be seen from a public road, public footpath, bridleway or other public land?

☐ Yes☒ No

If the planning authority needs to make an appointment to carry out a site visit, whom should they contact? (Please select only one)

☐ Agent☒ Applicant☐ Other (if different from the agent/applicant's details)


If Other has been selected, please provide:

Contact name:


Telephone number:

Email address:


320121028P

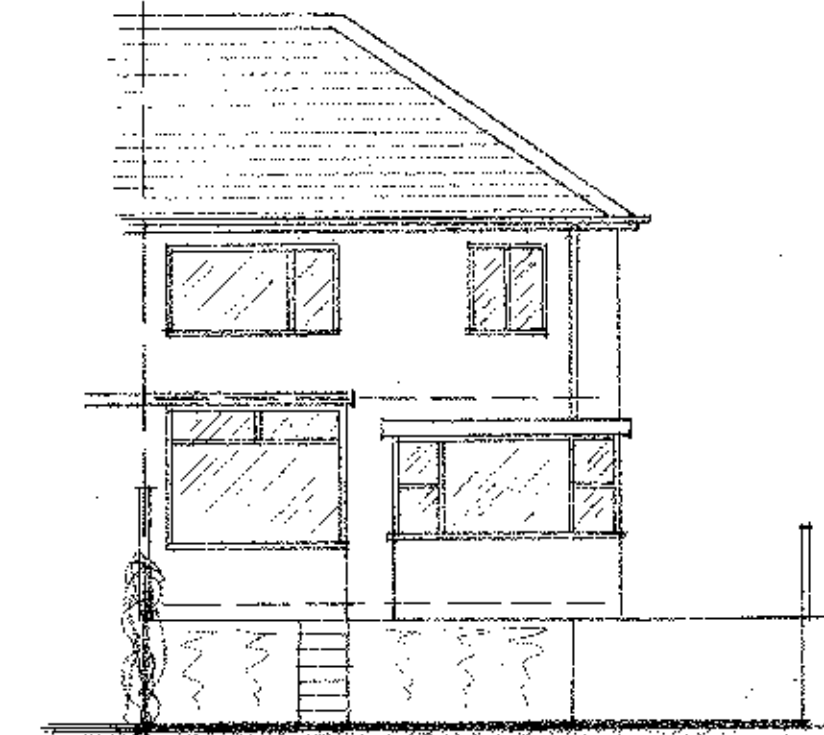


Existing Rear Elevation
1:100

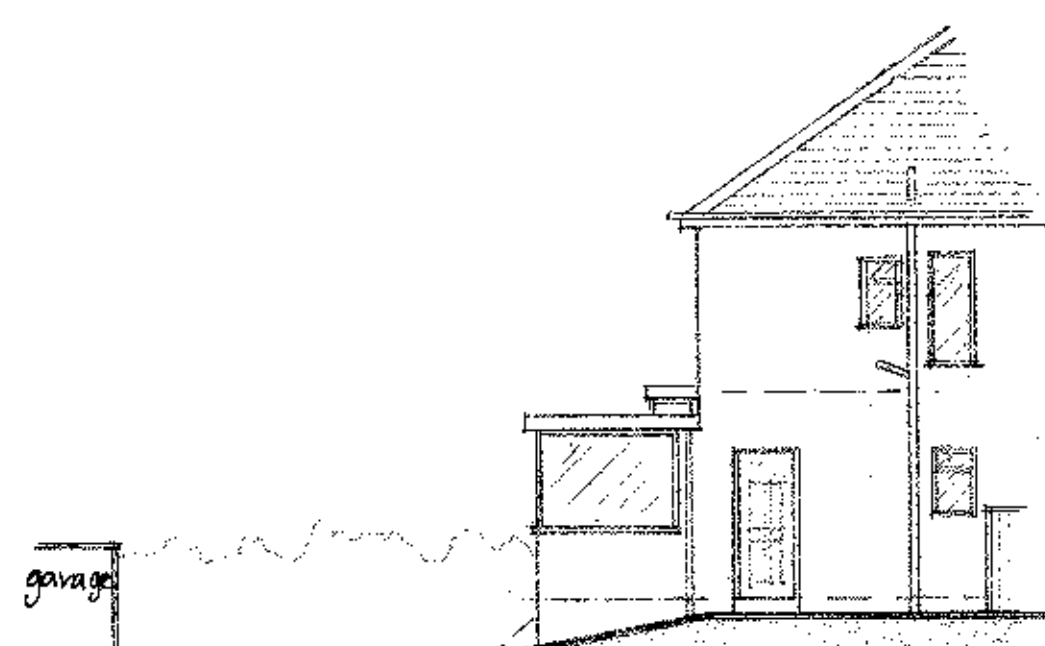


Existing Side Elevation
1:100

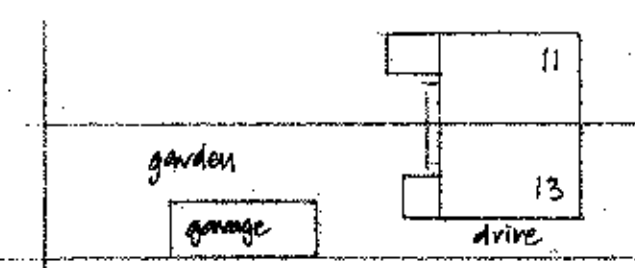

Site Plan
1:500

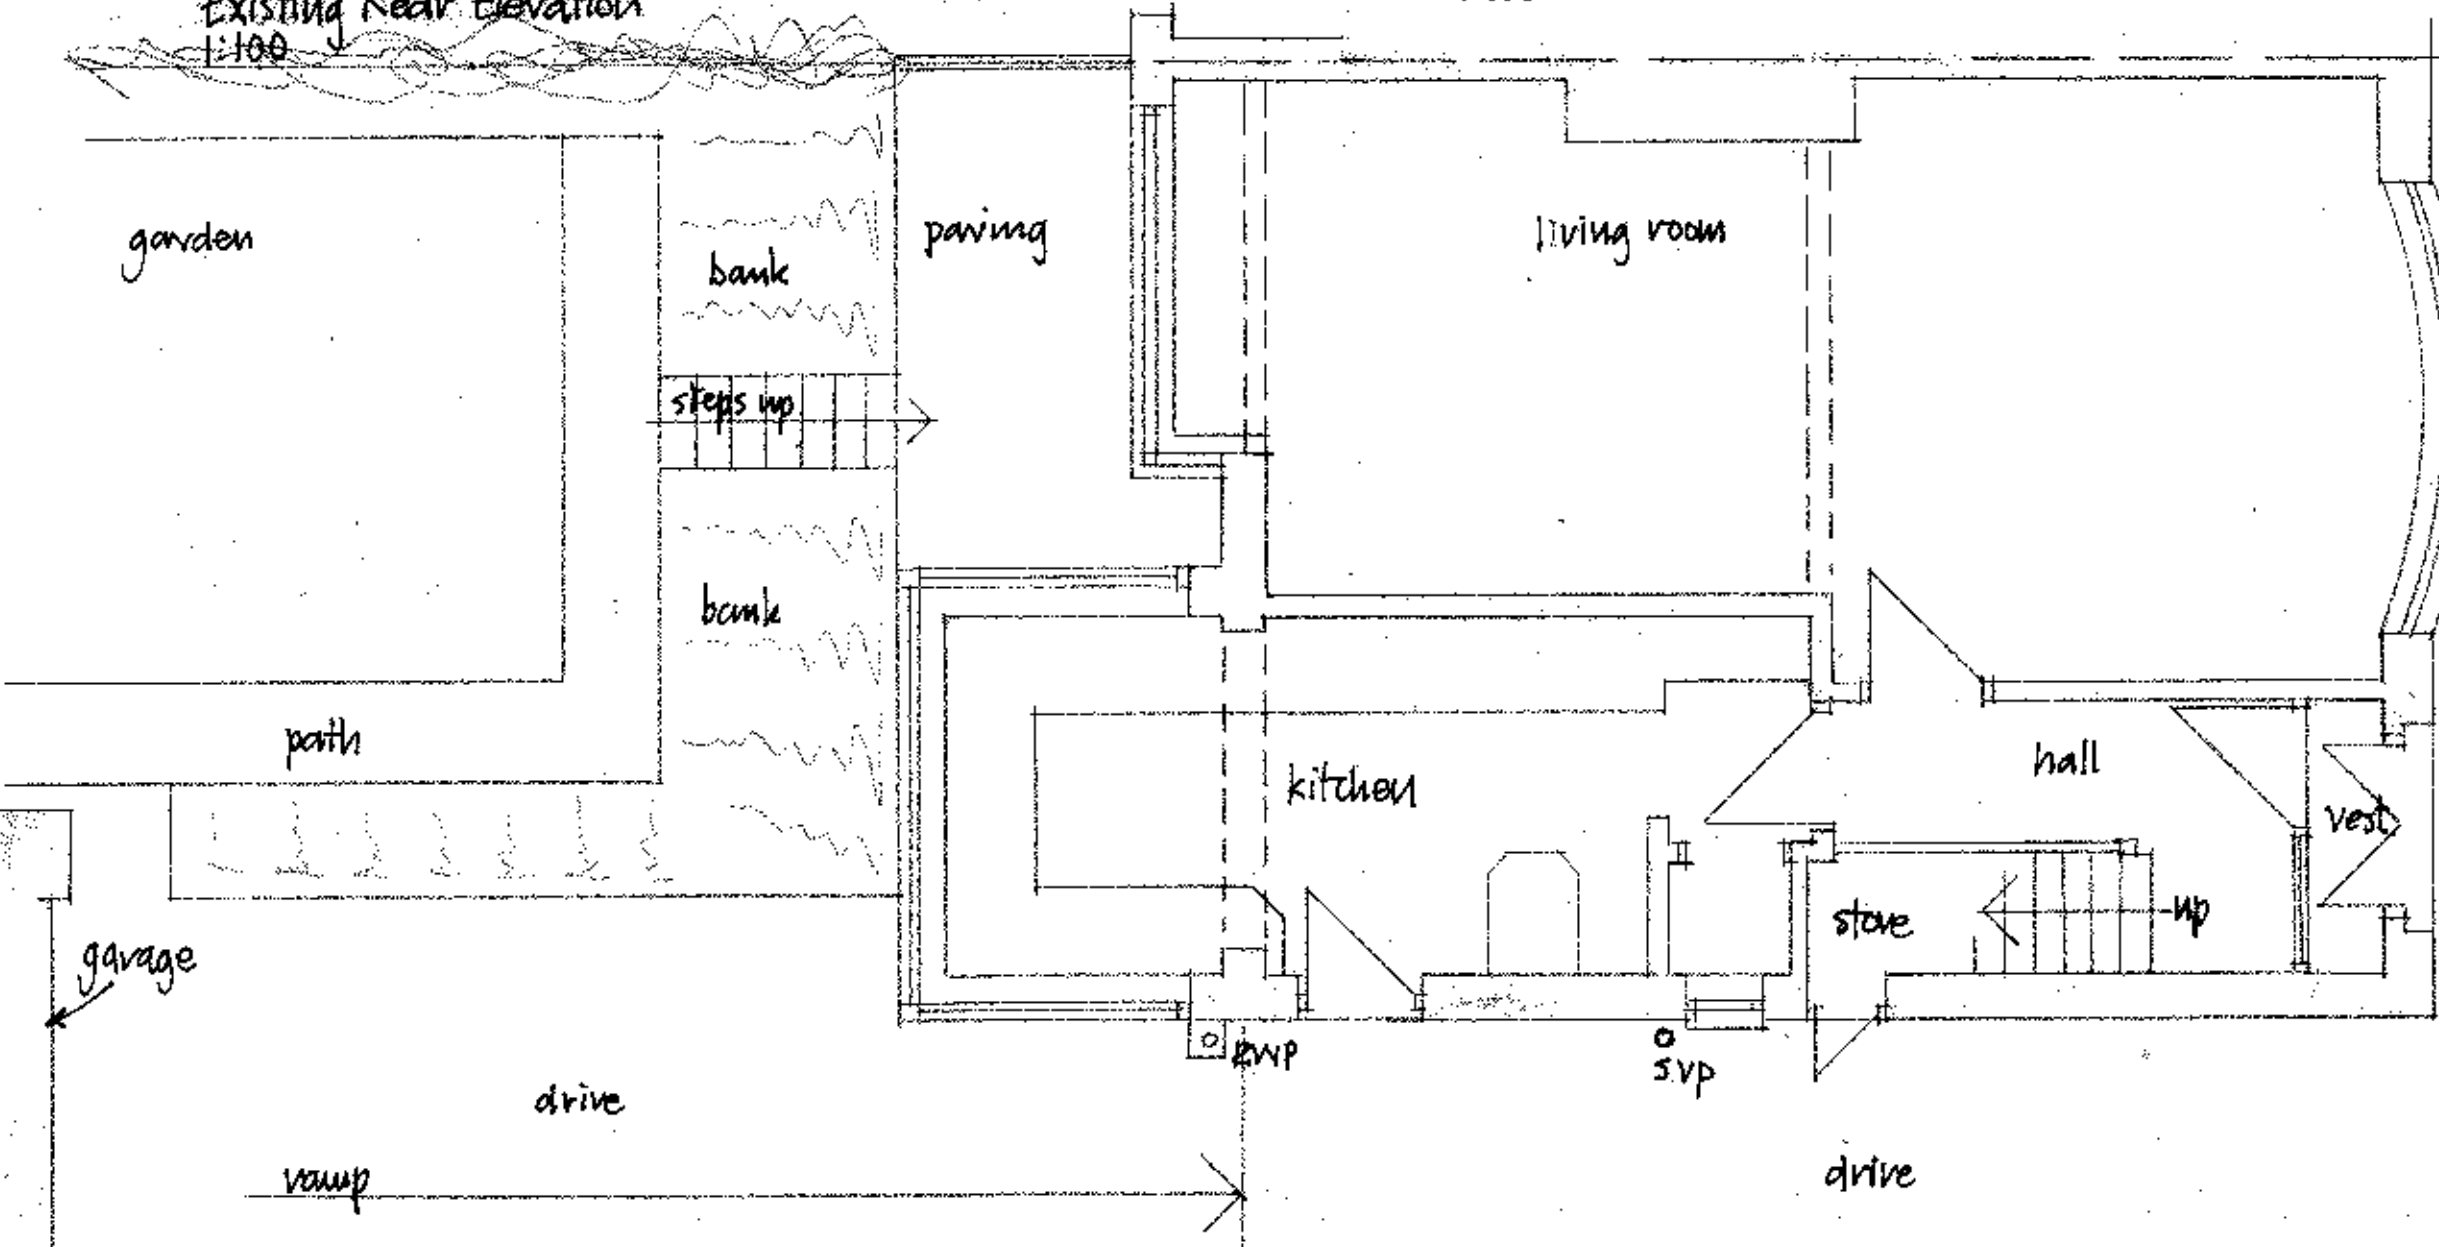

Existing Ground Floor Layout
1:50

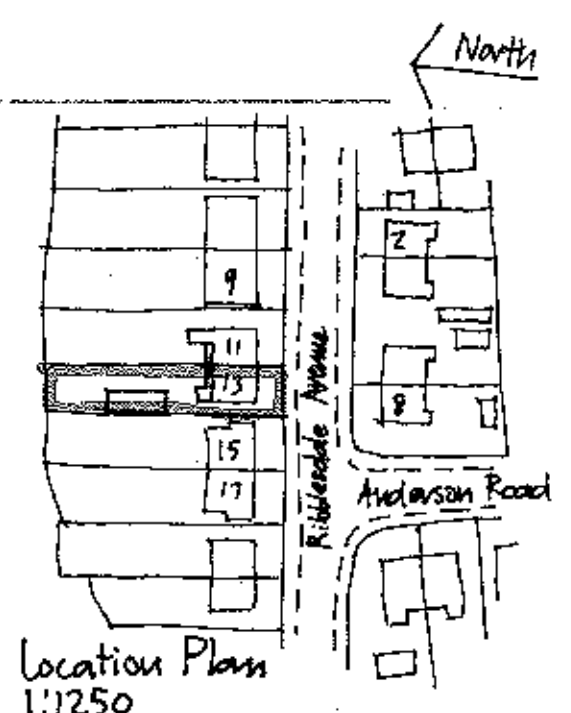

Location Plan
1:1250

13 Ribblesdale Avenue
Wilpshire
BB1 9LY


Scale - 1:50 & 1:100

EXISTING PLAN AND ELEVATIONS


facing materials to match existing building.




Proposed Rear Elevation
1:100

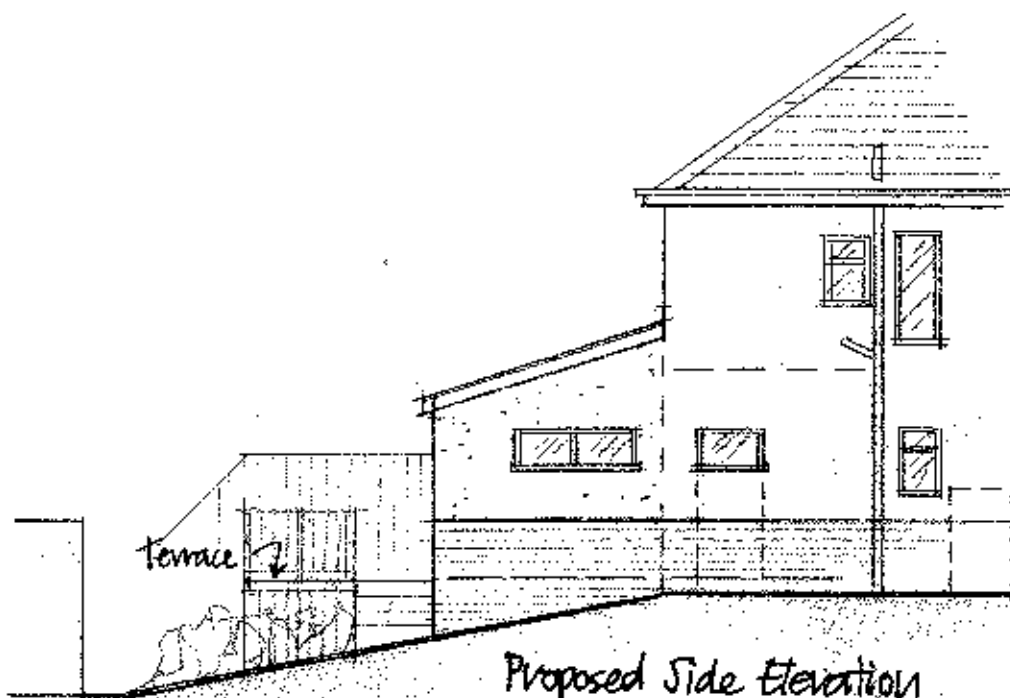

Proposed Side Elevation
1:100

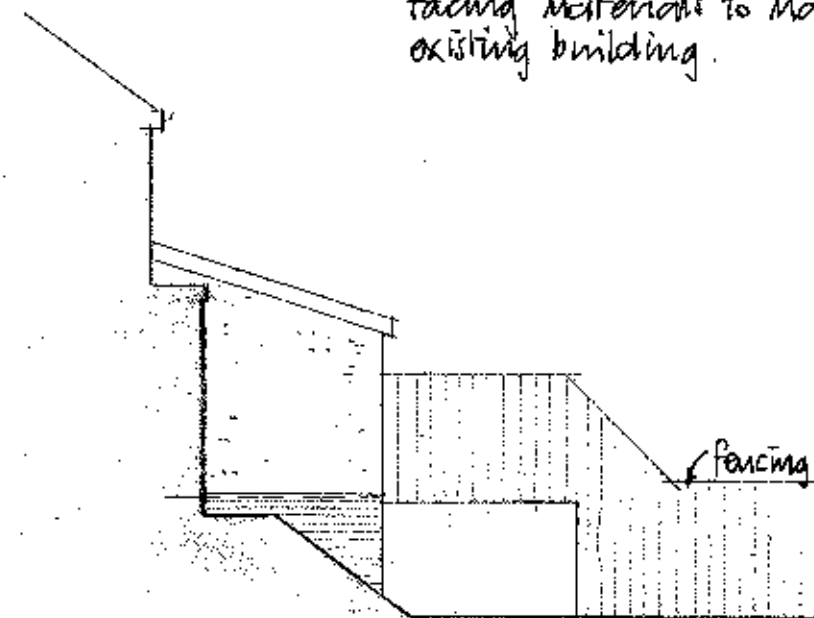

Proposed Side Elevation
to 11 Ribblesdale Avenue
1:100

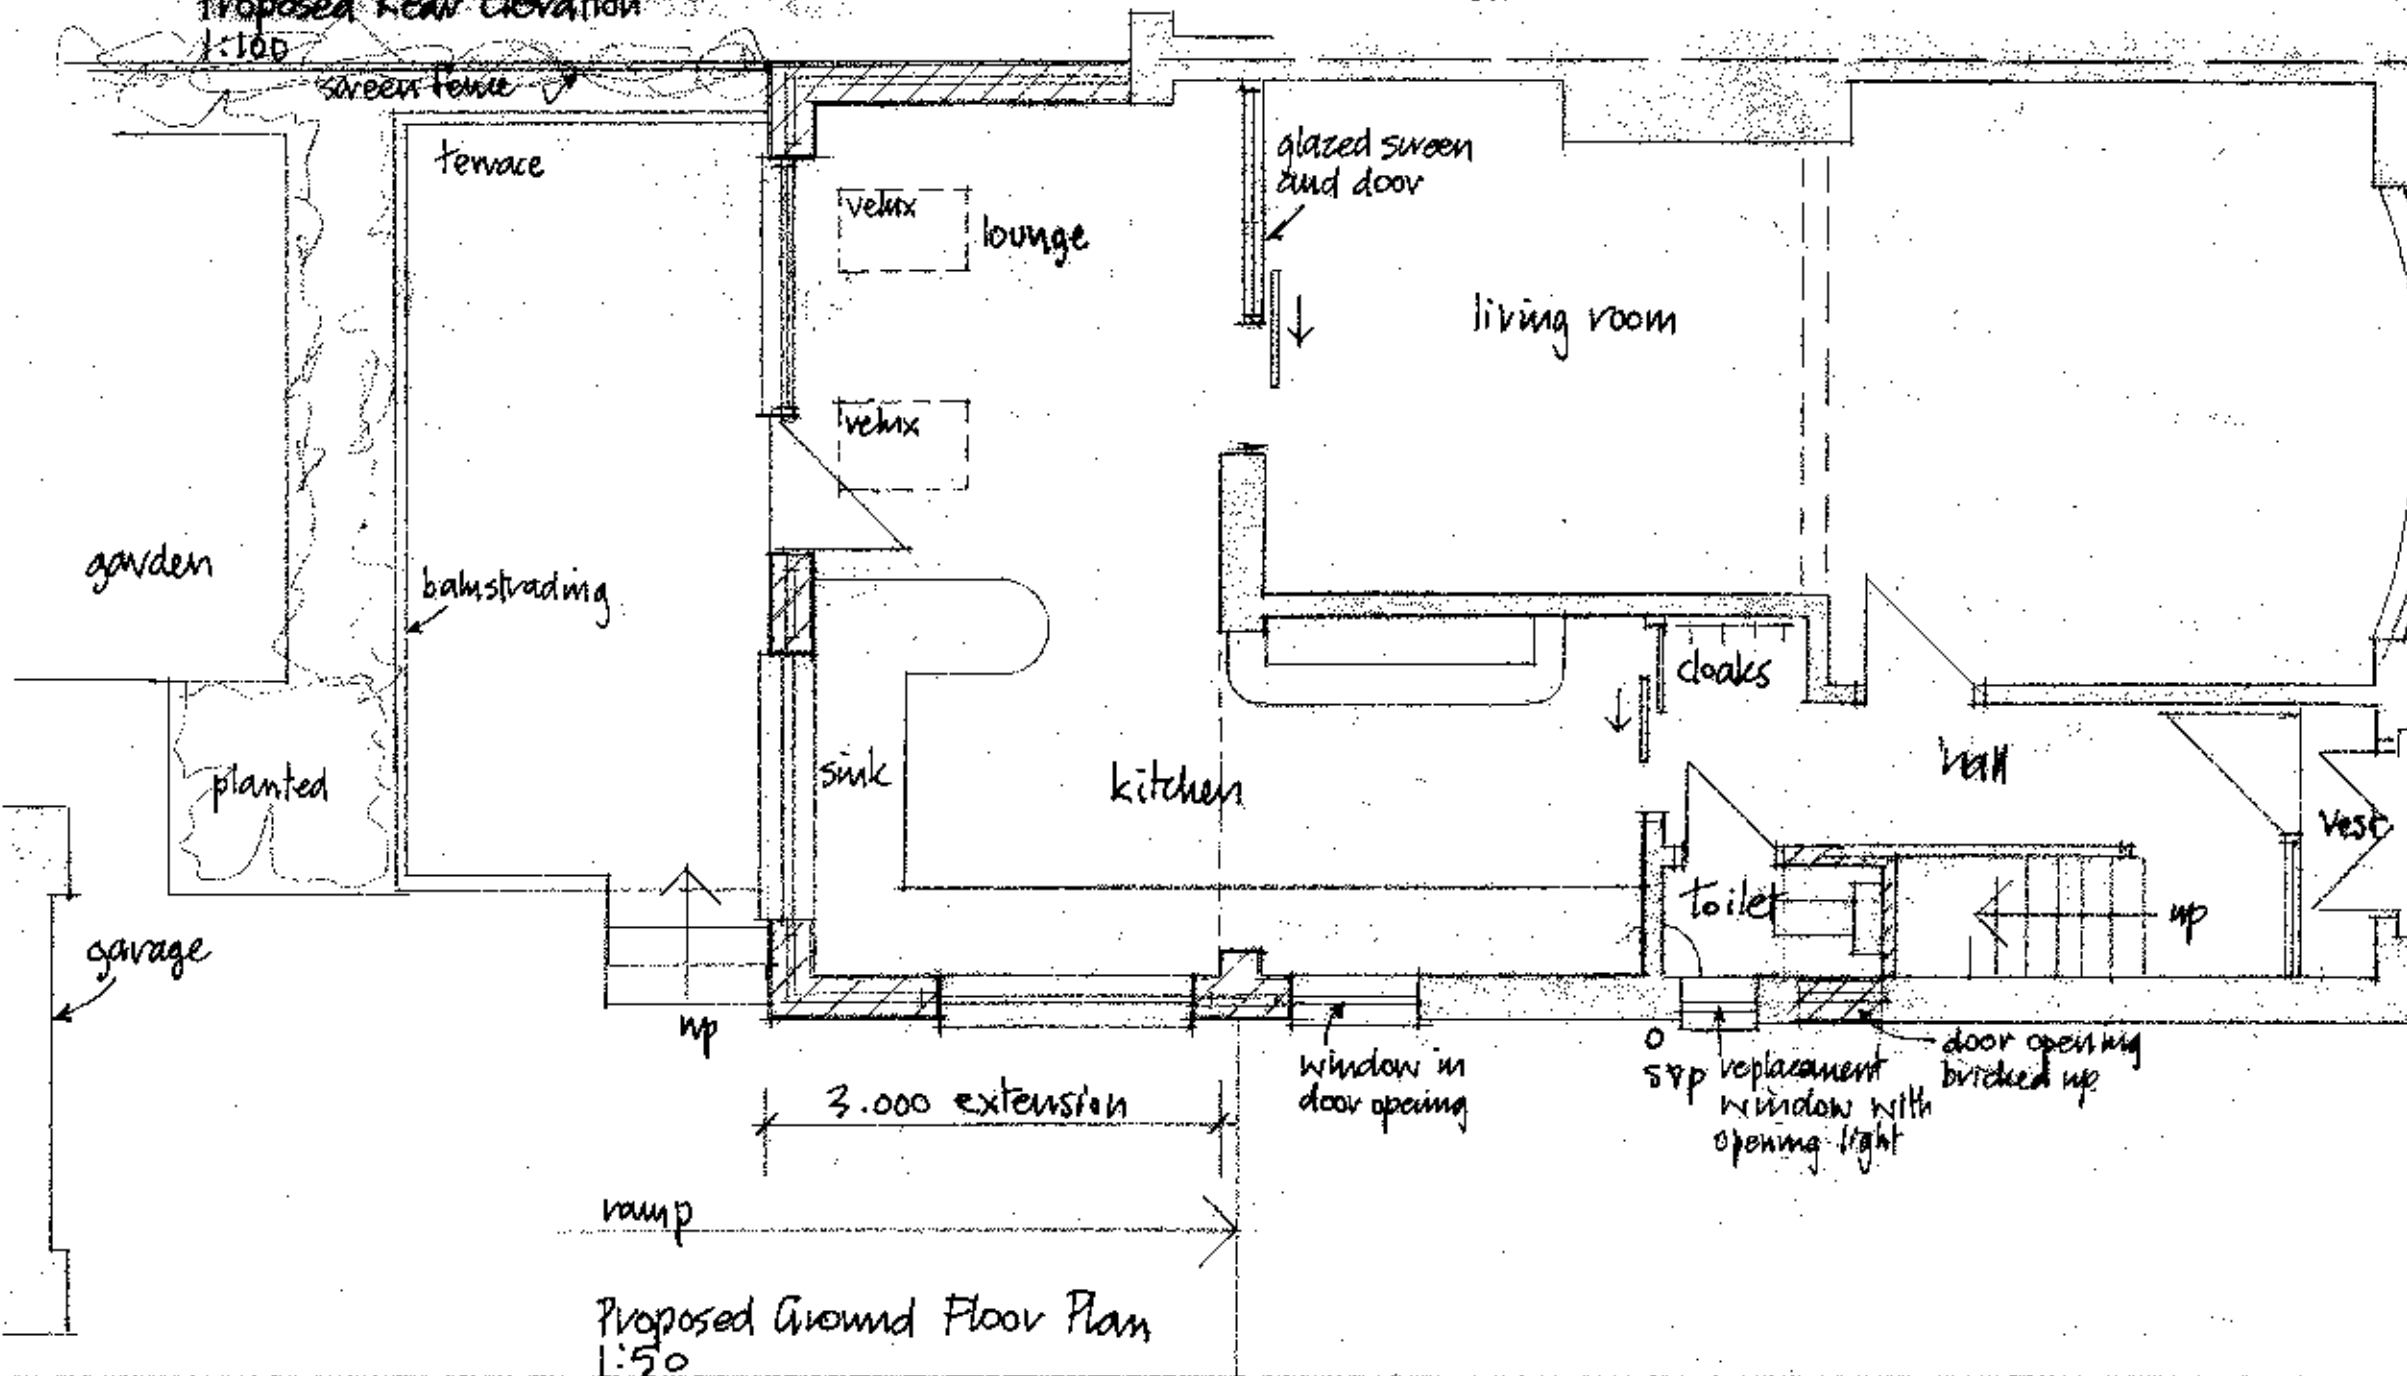

Proposed Ground Floor Plan
1:50

320121028 P

13 Ribblesdale Avenue
Wilshire
BB1 9LY

Scale - 1:50 & 1:100

**LOCAL AUTHORITY
SUBMISSION DRAWING**

Proposed Single Storey
Rear Extension