





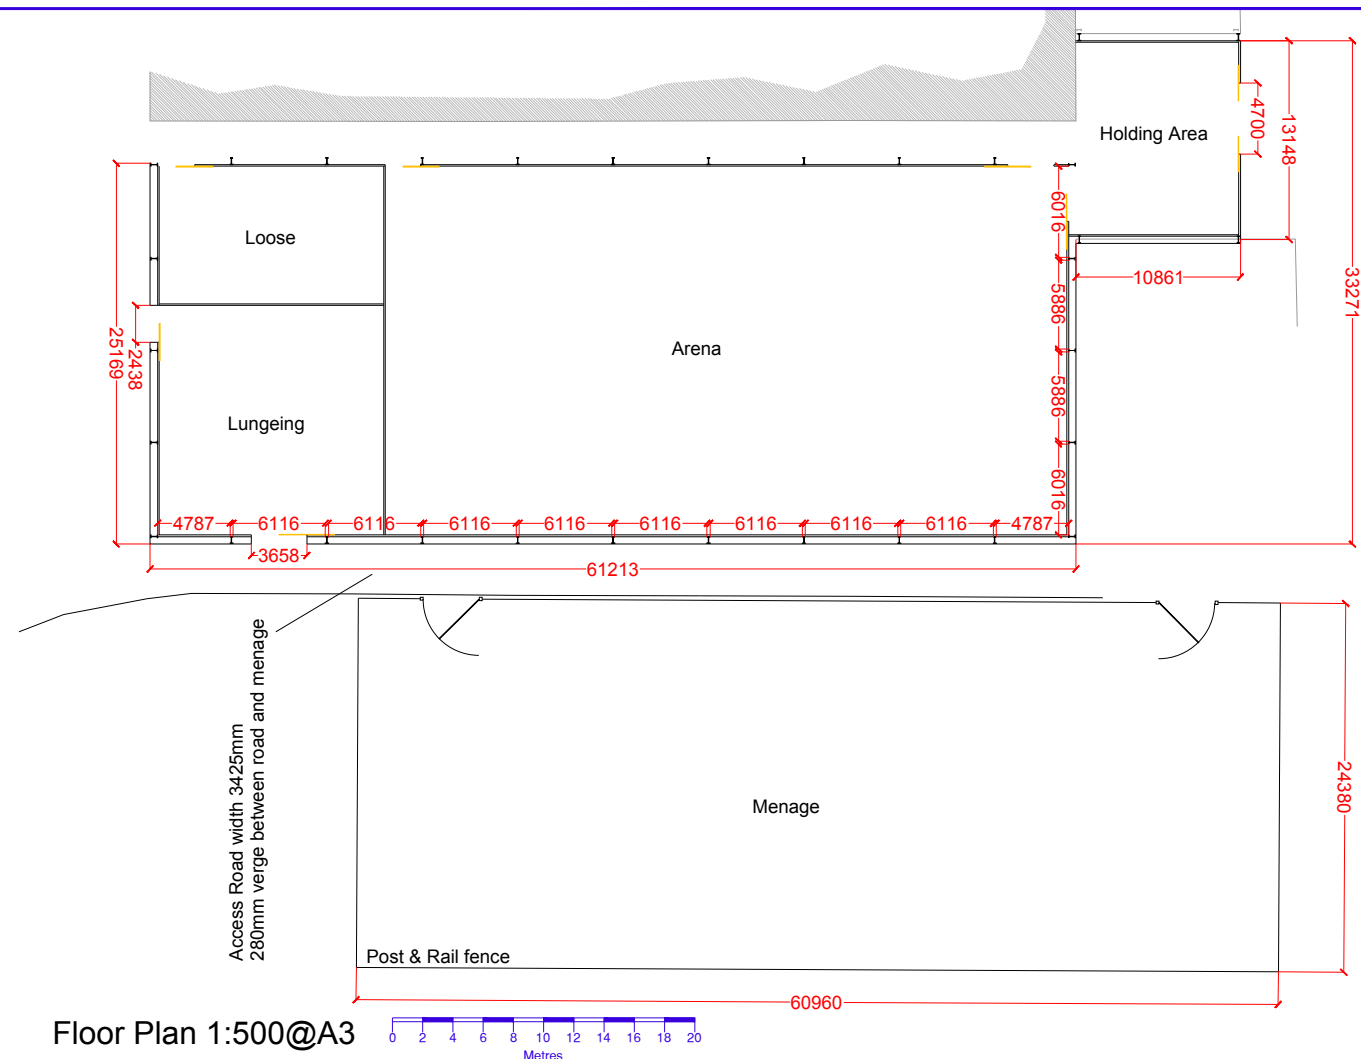


Notes

All Dimensions to be checked on site. Walls shown on plans are not to be assumed to be solid & should be checked for thickness, construction, load bearing capacity & stability.

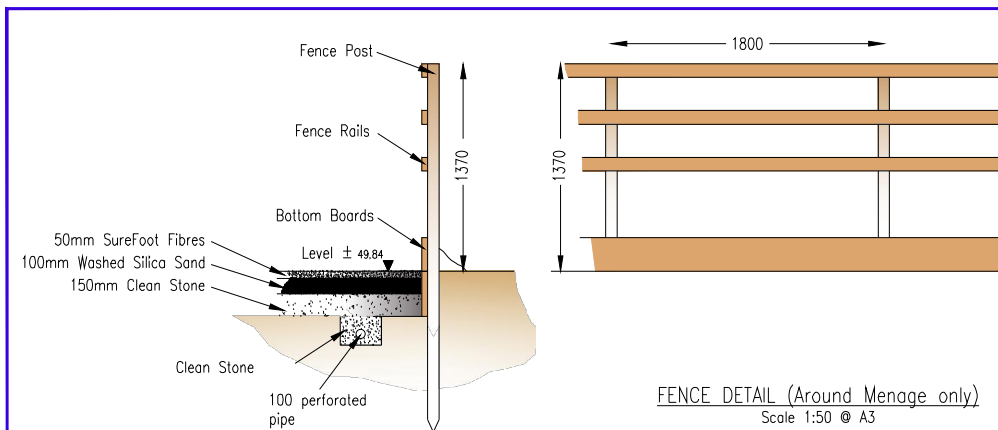

ABBREVIATIONS

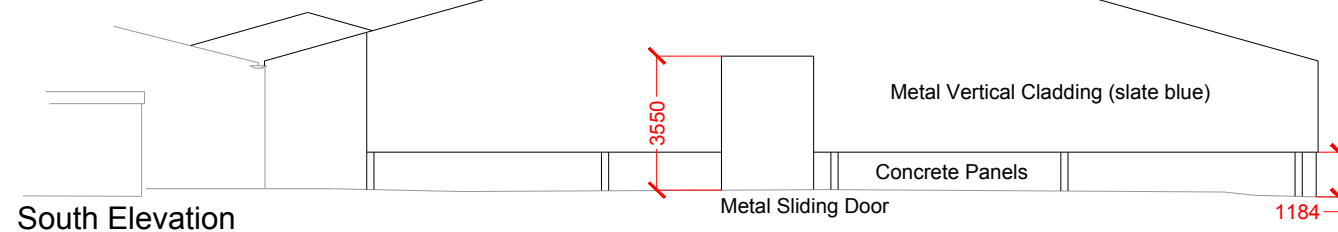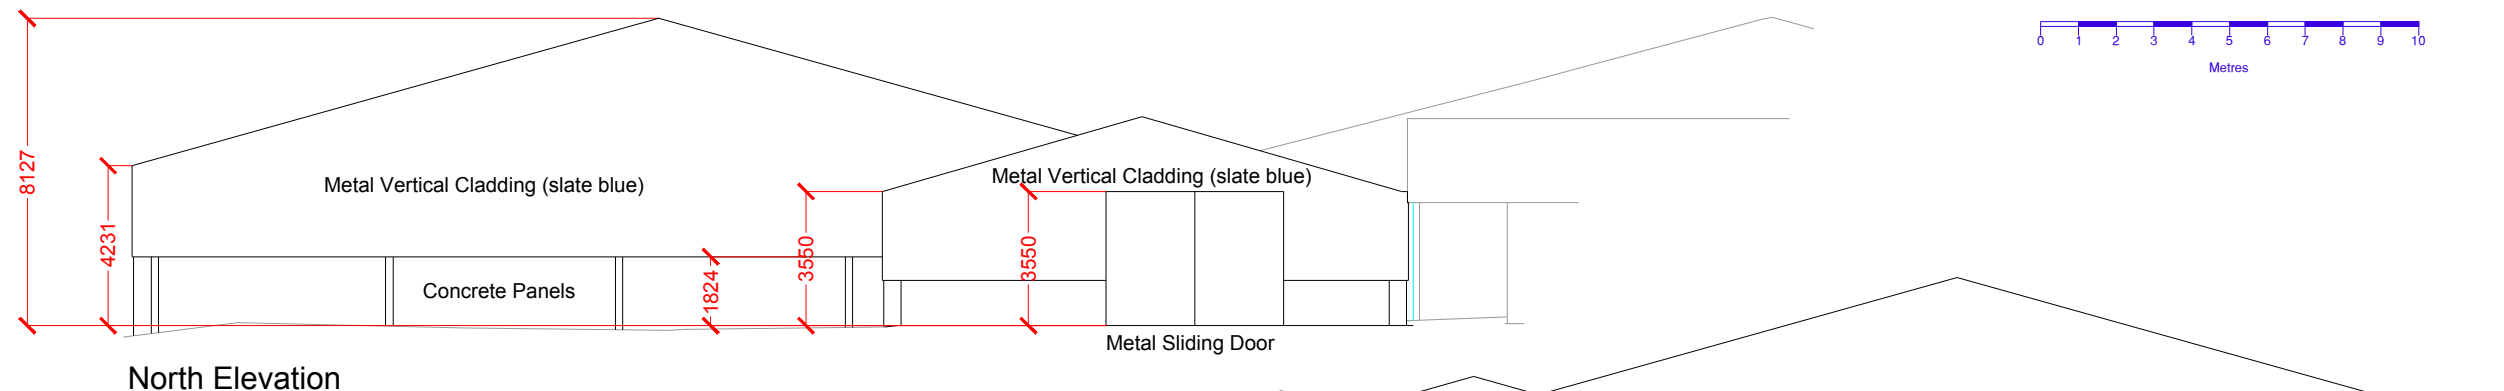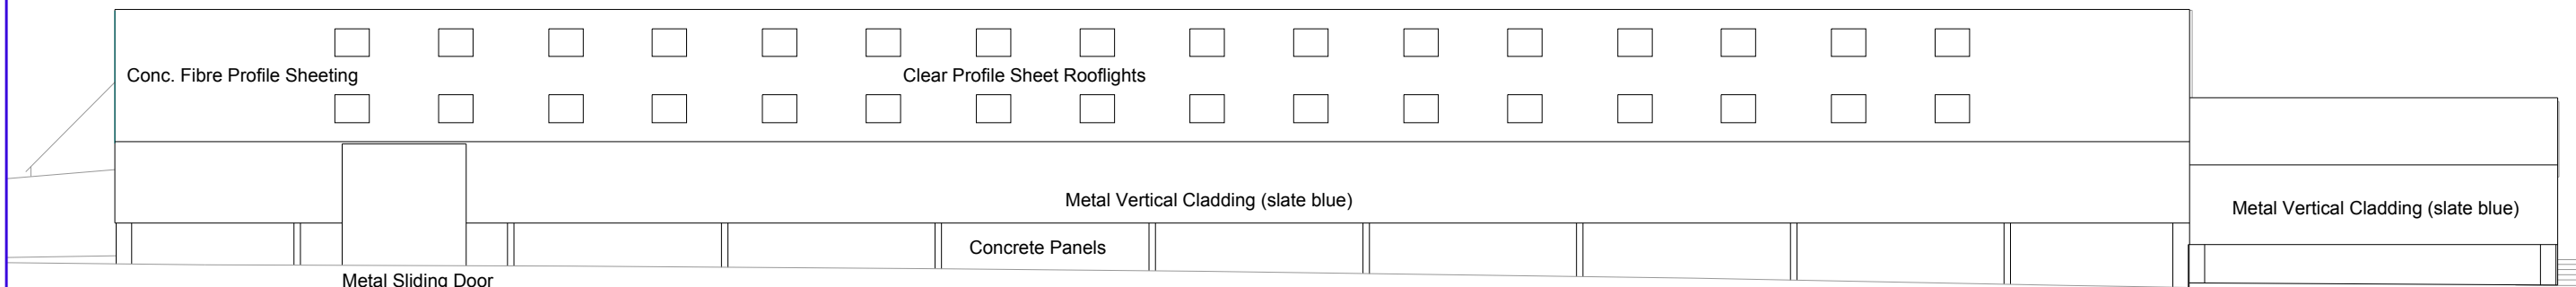

Rev. C Description. Lighting Adjusted



2 Berkshire Close | Wilshire | Blackburn | Lancashire | BB1 9NG
tel 01254 614055 fax 01254 209754 e-mail sales@tricadsolutions.co.uk

Site Address

Osbaldeston Riding Centre
Ross Farm, Blackburn
BB2 7LZ

Project Description

Proposed New Arena

Drawing Title

Proposed
Plans & Elevations

Scale Date Drawn By

As Shown 22/10/2012 MD

Drawing Number

TRI-0852-04