



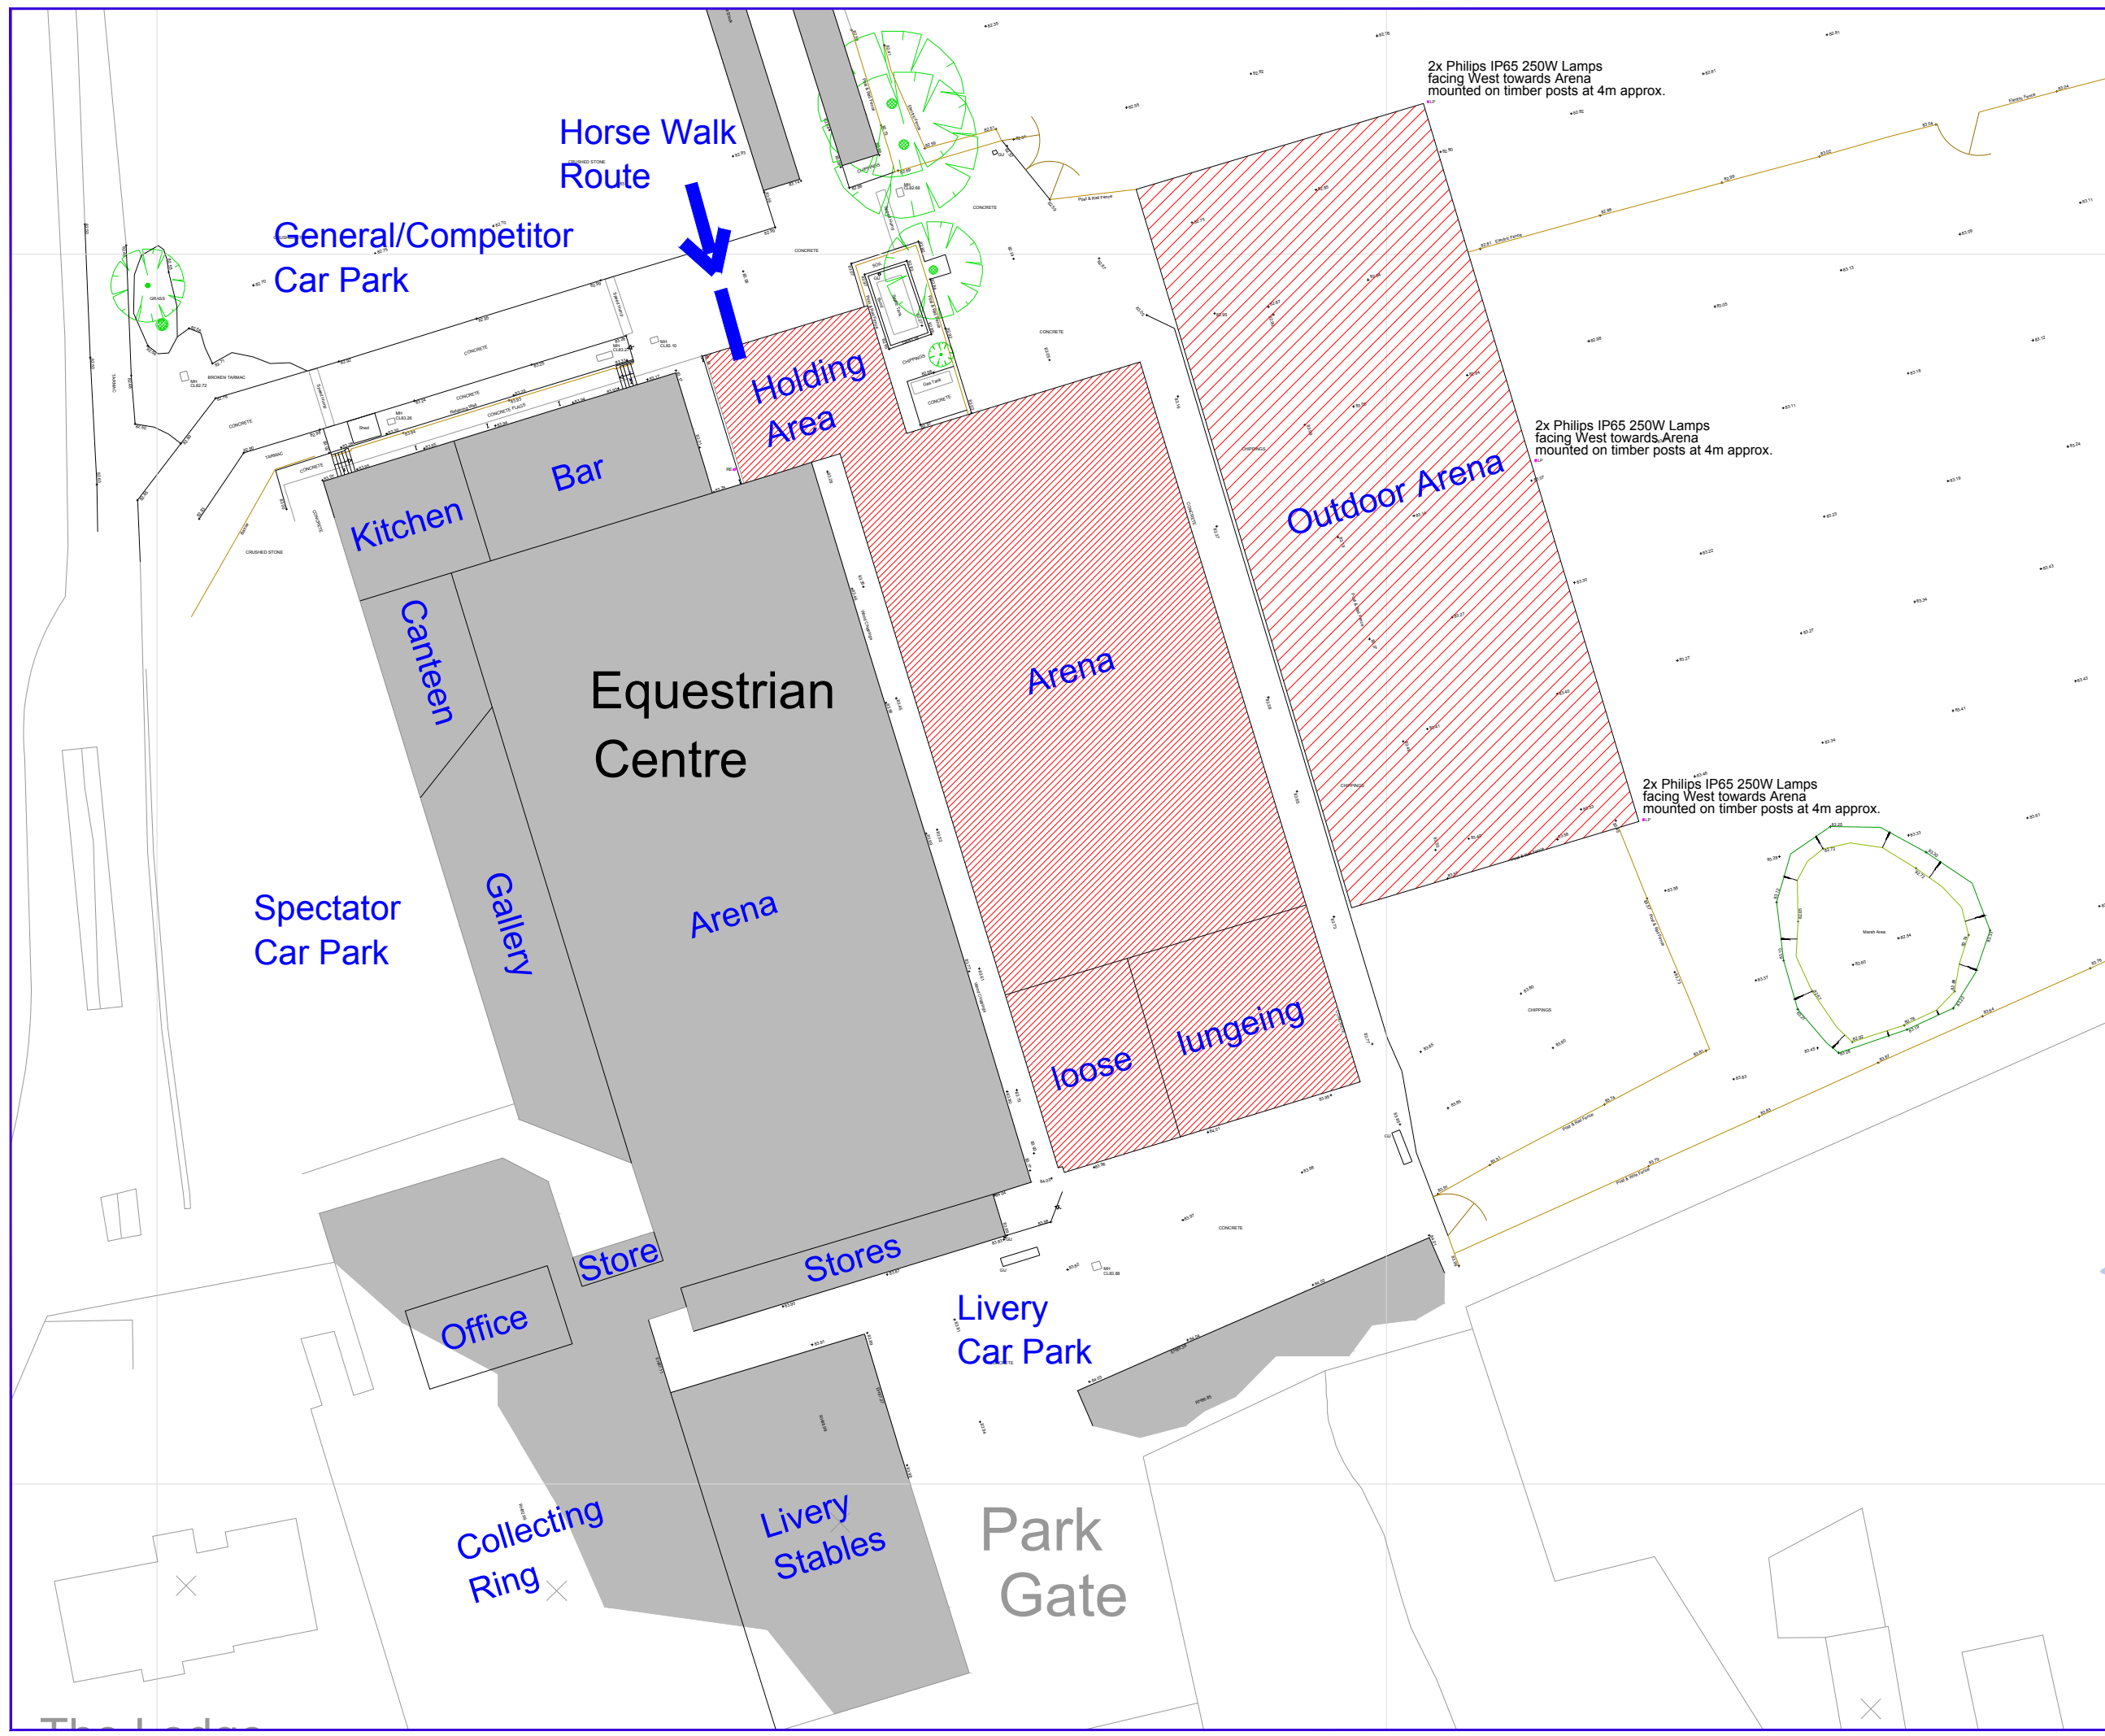

Notes

All Dimensions to be checked on site. Walls shown on plans are not to be assumed to be solid & should be checked for thickness, construction, load bearing capacity & stability.

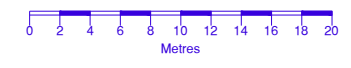

ABBREVIATIONS

Rev. C Description. Lighting Adjusted



2 Berkshire Close | Wilshire | Blackburn | Lancashire | BB1 9NG
tel 01254 614055 fax 01254 209754 e-mail sales@tricadsolutions.co.uk

Site Address
Osbaldeston Riding Centre
Ross Farm, Blackburn
BB2 7LZ
Project Description
Proposed New Arena

Drawing Title
Proposed
Site Layout

Scale 1:500@A3	Date 31/10/2012	Drawn By MD
-------------------	--------------------	----------------

Drawing Number
TRI-0852-03