




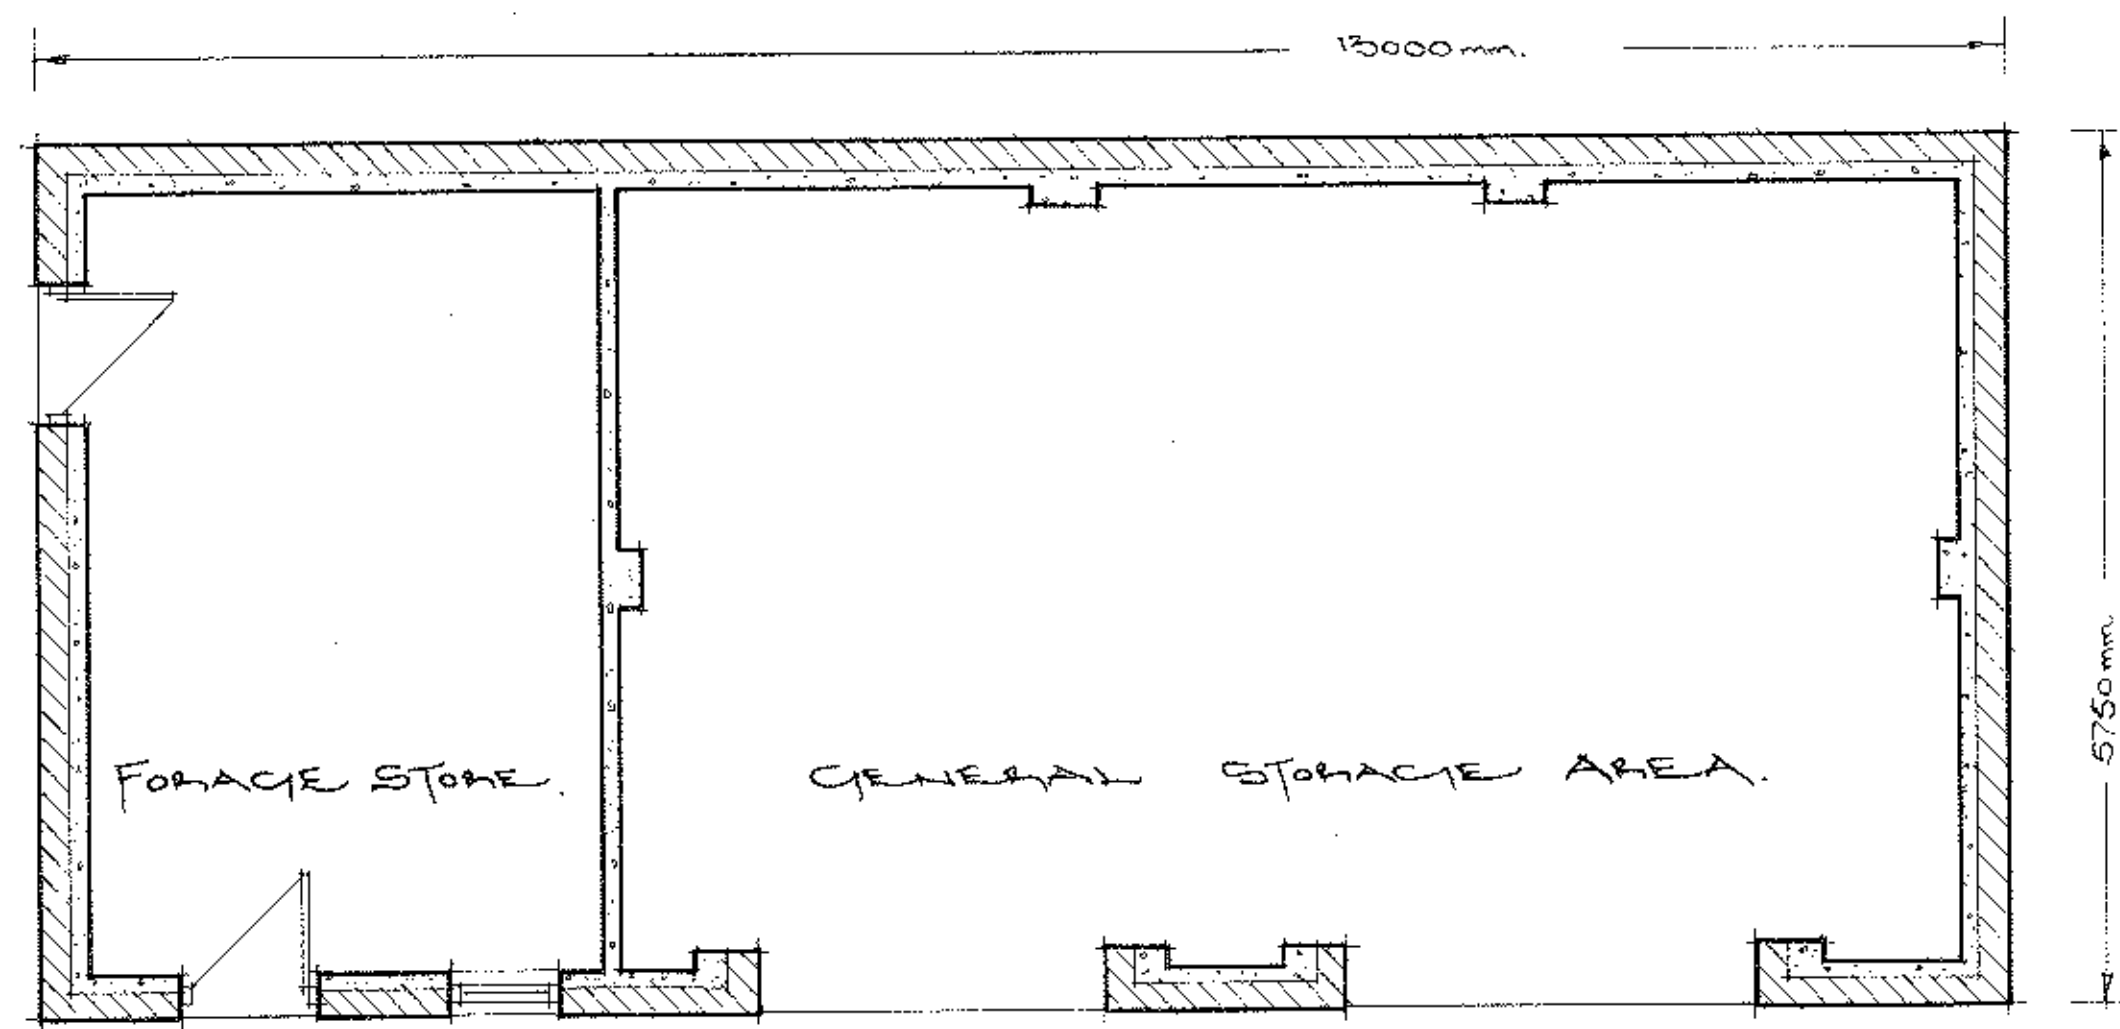


Plan.
Scale: 1 to 50.

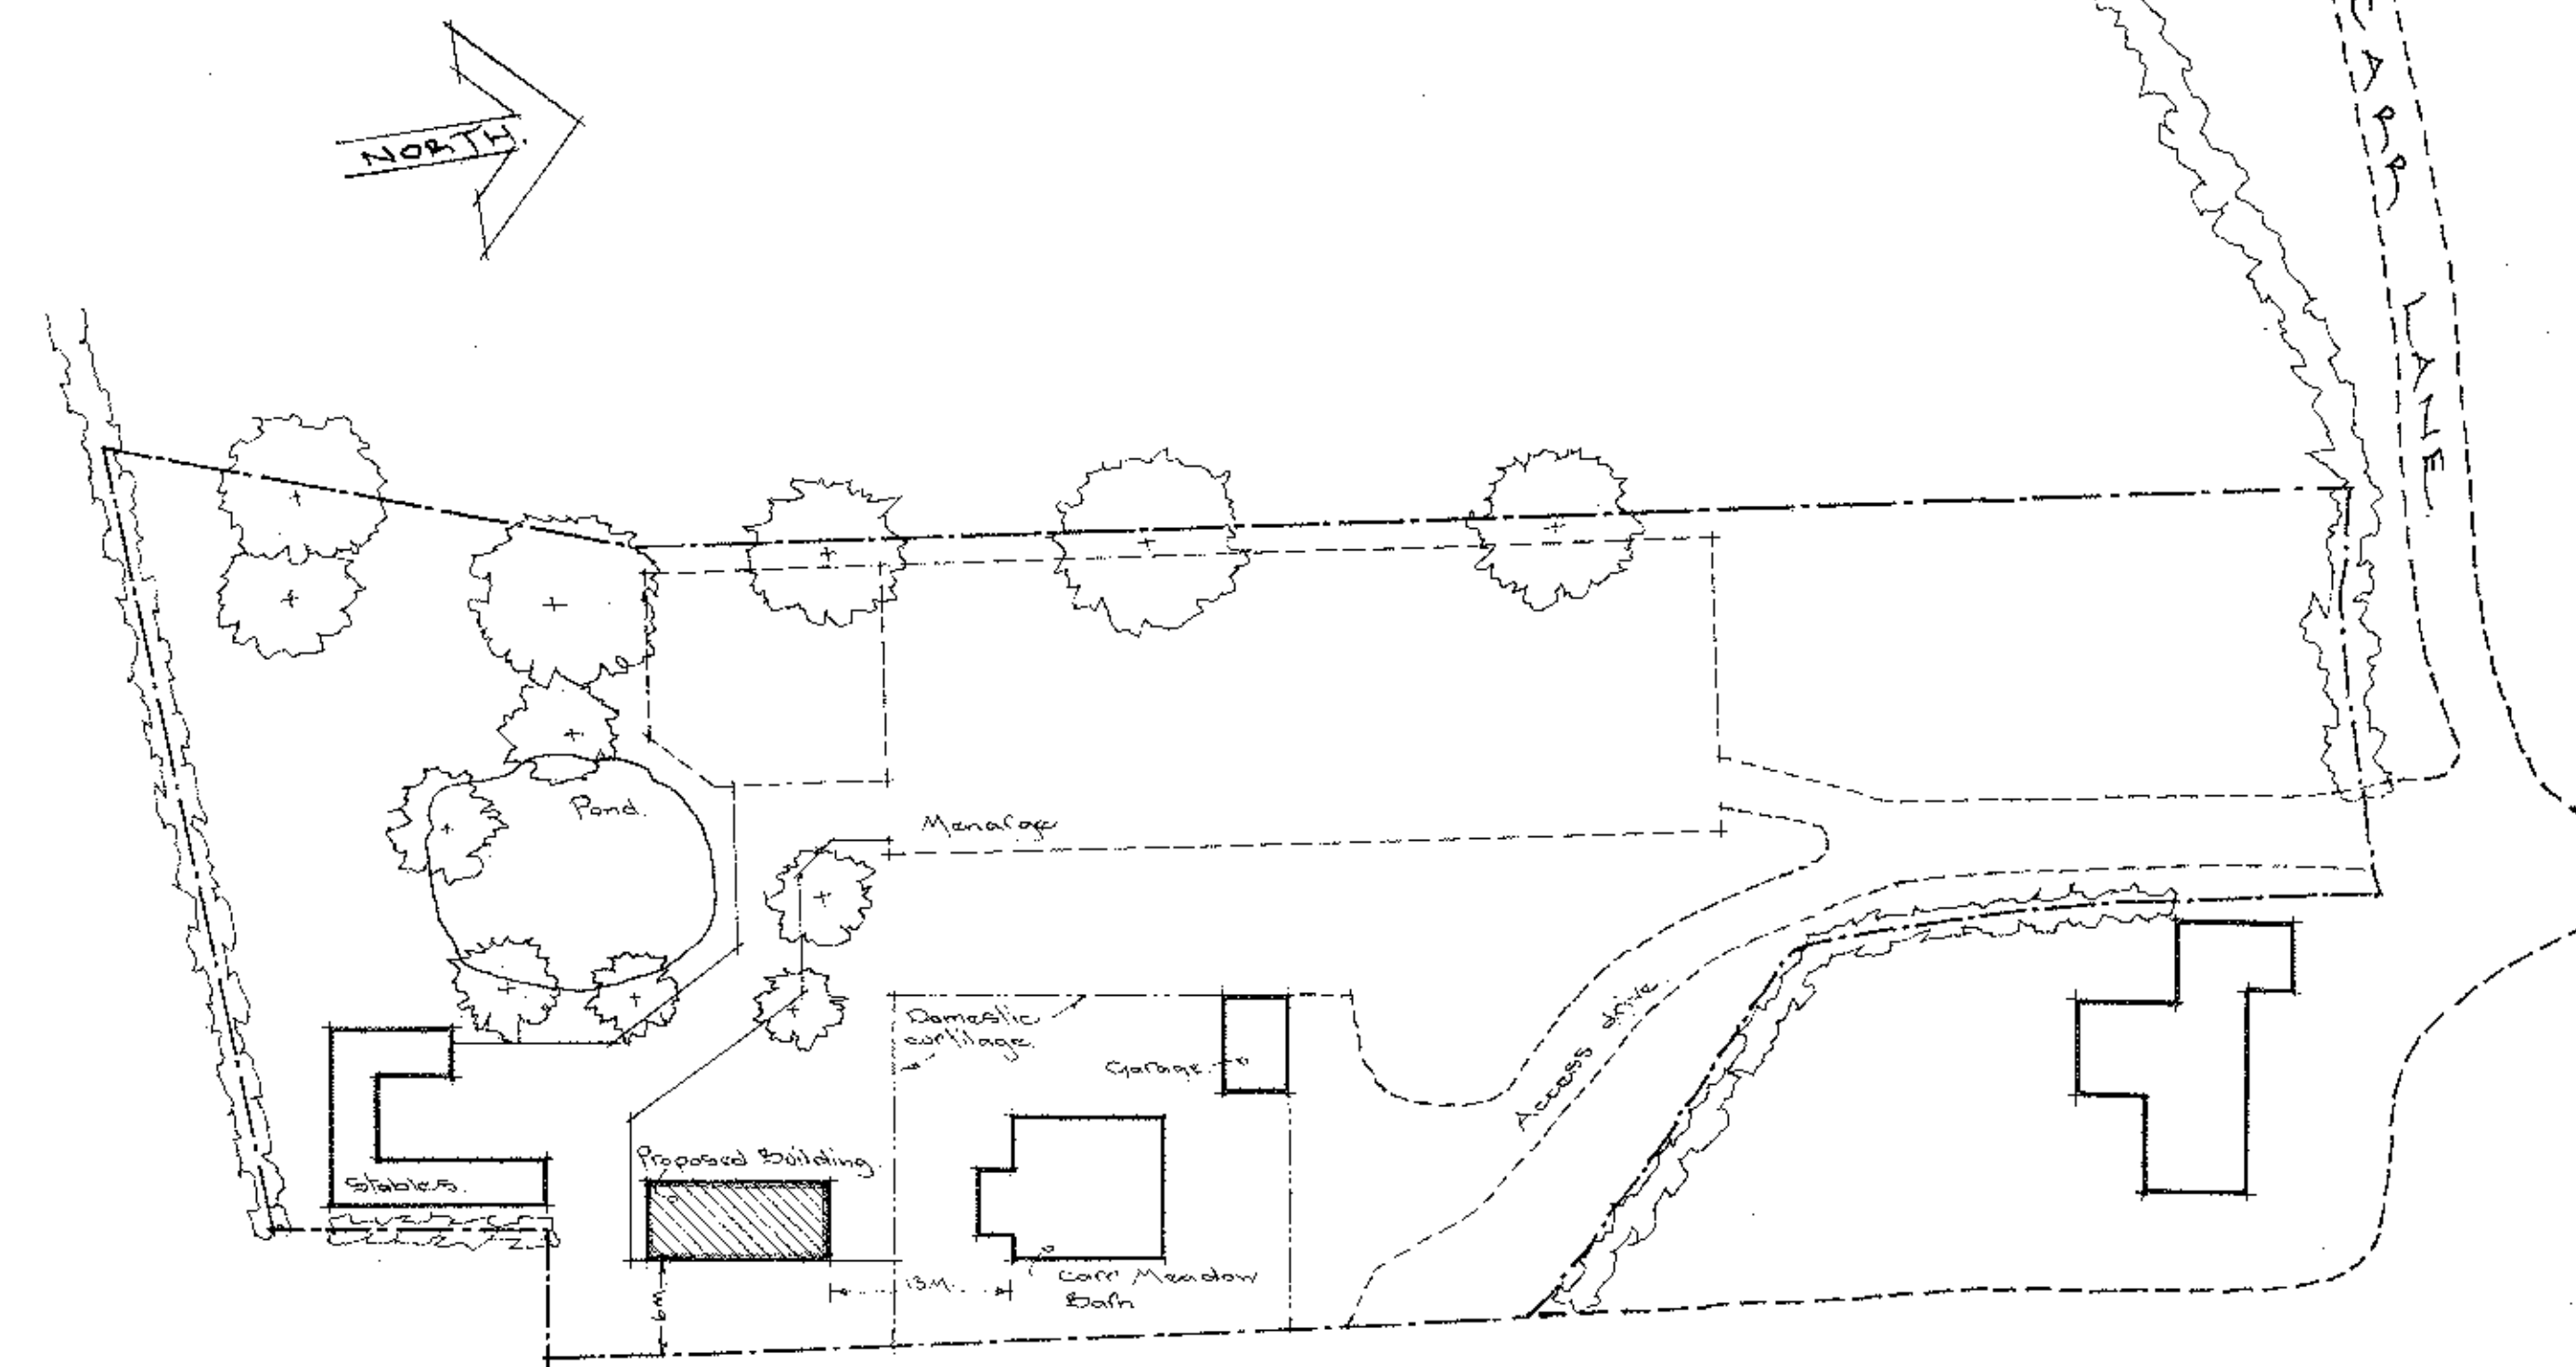

Site plan.
Scale: 1 to 500.

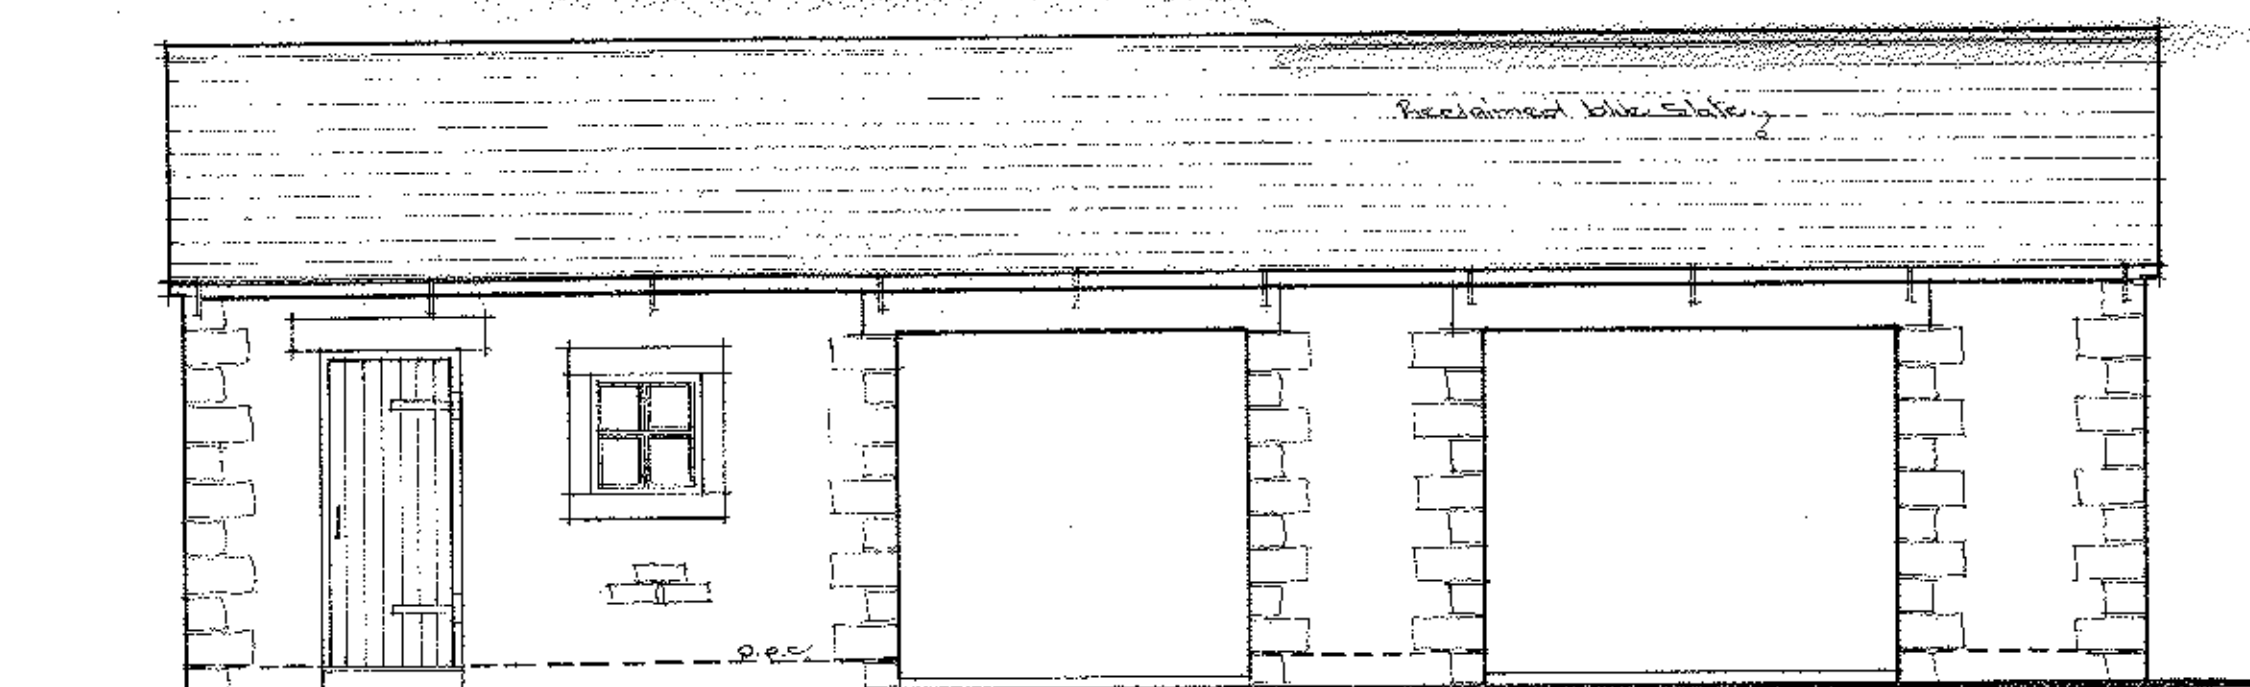


East elevation.

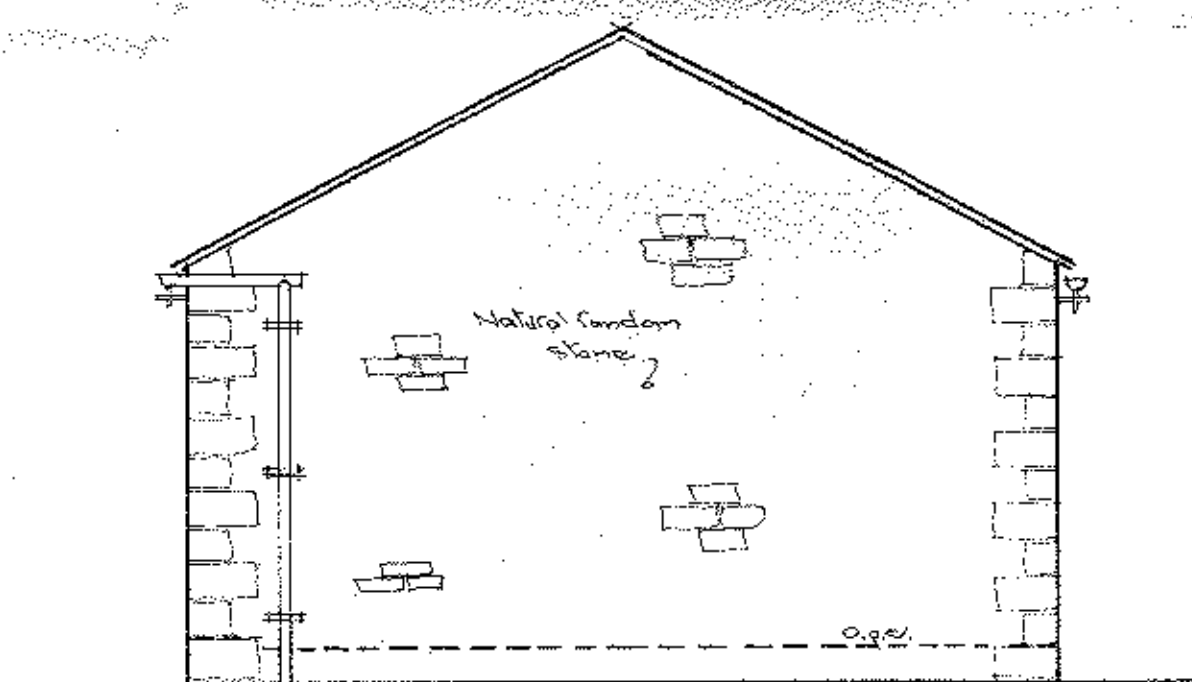


North elevation.

Materials:-
Roof - reclaimed natural blue slate.
Walls - reclaimed natural random stone.
Rain water goods - cast iron.
All materials to match existing dwelling & garage.

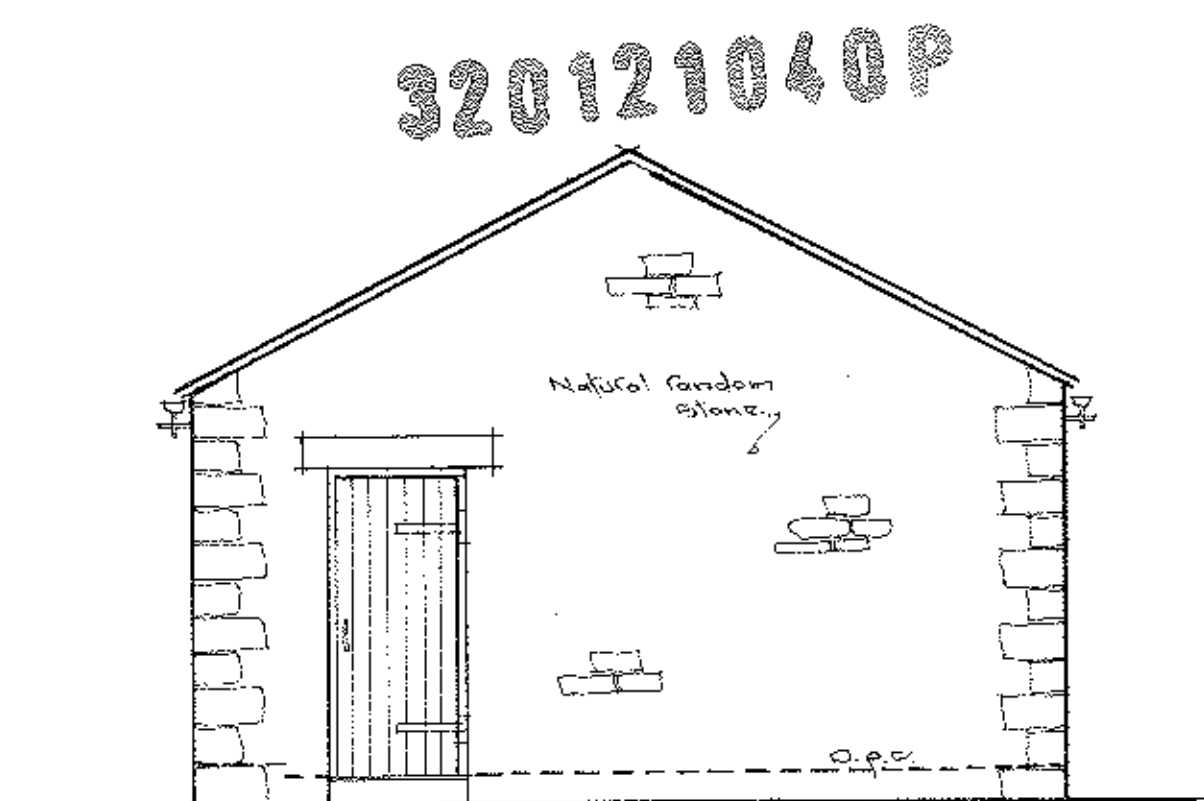

South elevation.

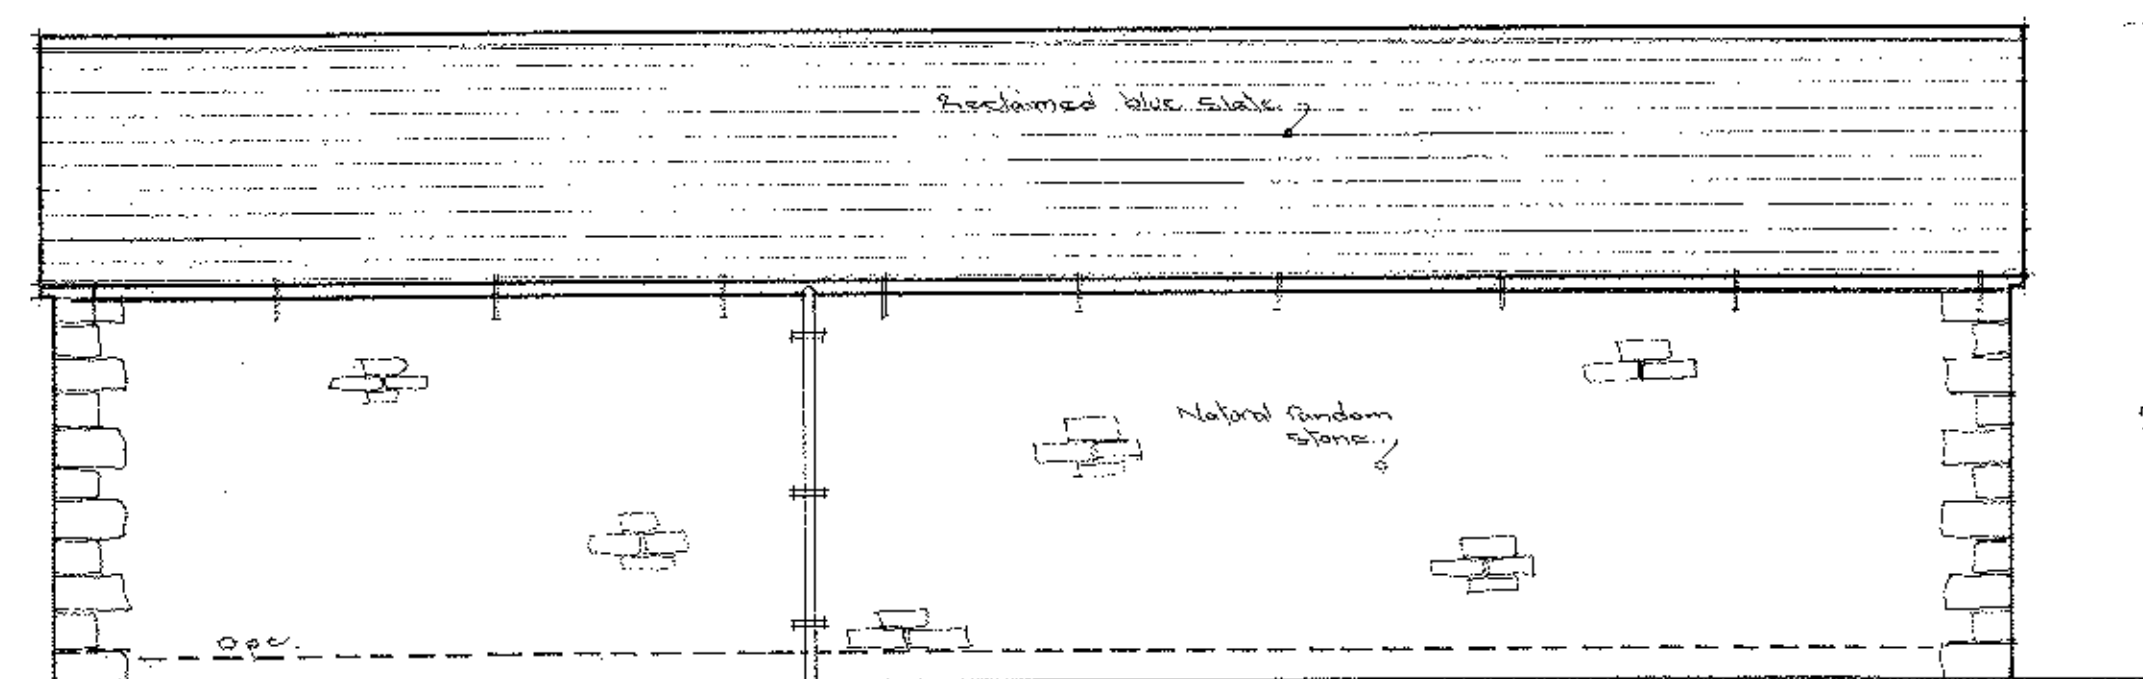

West elevation.