

Notes:

All work is to be carried out to the latest current British standards Codes of Practice and recognised working practices.



All work and materials should comply with Health and Safety legislation.

All dimensions are in millimetres where explicitly shown otherwise.

The contractor should check and certify all dimensions as work proceeds and notify GHA of any discrepancies.

Do not scale off the drawings, if in doubt ask.

Mass of new building - GRINDLETON BUSINESS CENTRE

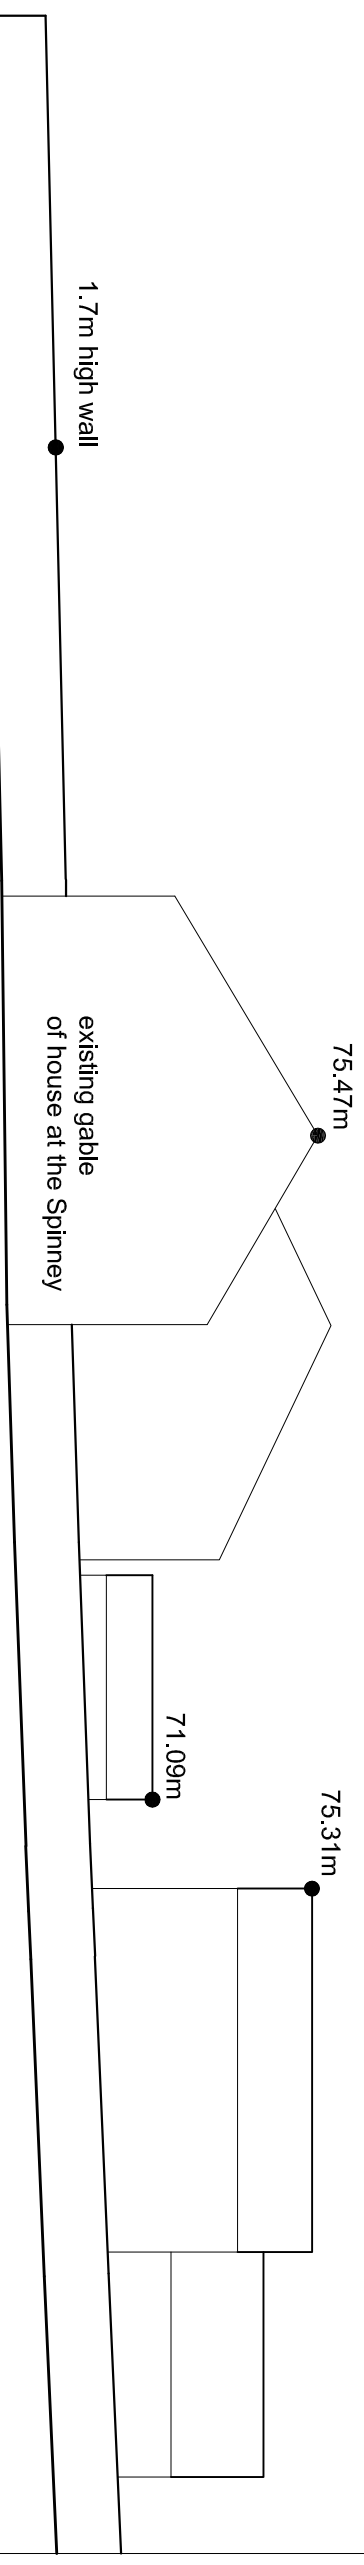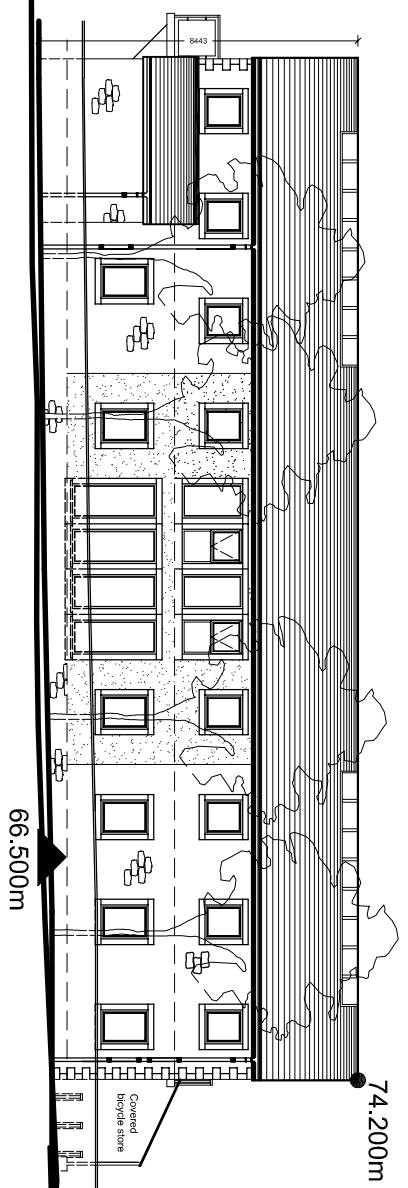

Proposed Street Scene (Elevation from East View) 1:200

 GATV HOERTY ASSOCIATES Chartered Surveyors 6-8 Church Street Ciltrease Lancashire BB7 2DG T : 01200 442301 F : 01200 442302 Email: info@gatvonline.co.uk									
Project: Construction of two storey commercial office building on land at The Spinney Gindleton Ciltrease BB7 4QE									
Title: STREET SCENE LOOKING FROM EAST VIEW									
Drawing No: Hoe/247/1390/07					Drawn: AJM/JLT				
Client: Mr and Mrs Hoerty									
Date: 1/06/12					Scale: 1/200 @x2				
Amendments									