


Construction of two storey commercial office building on land at, The Spinney, Grindleton, Clitheroe, BB7 4QE~

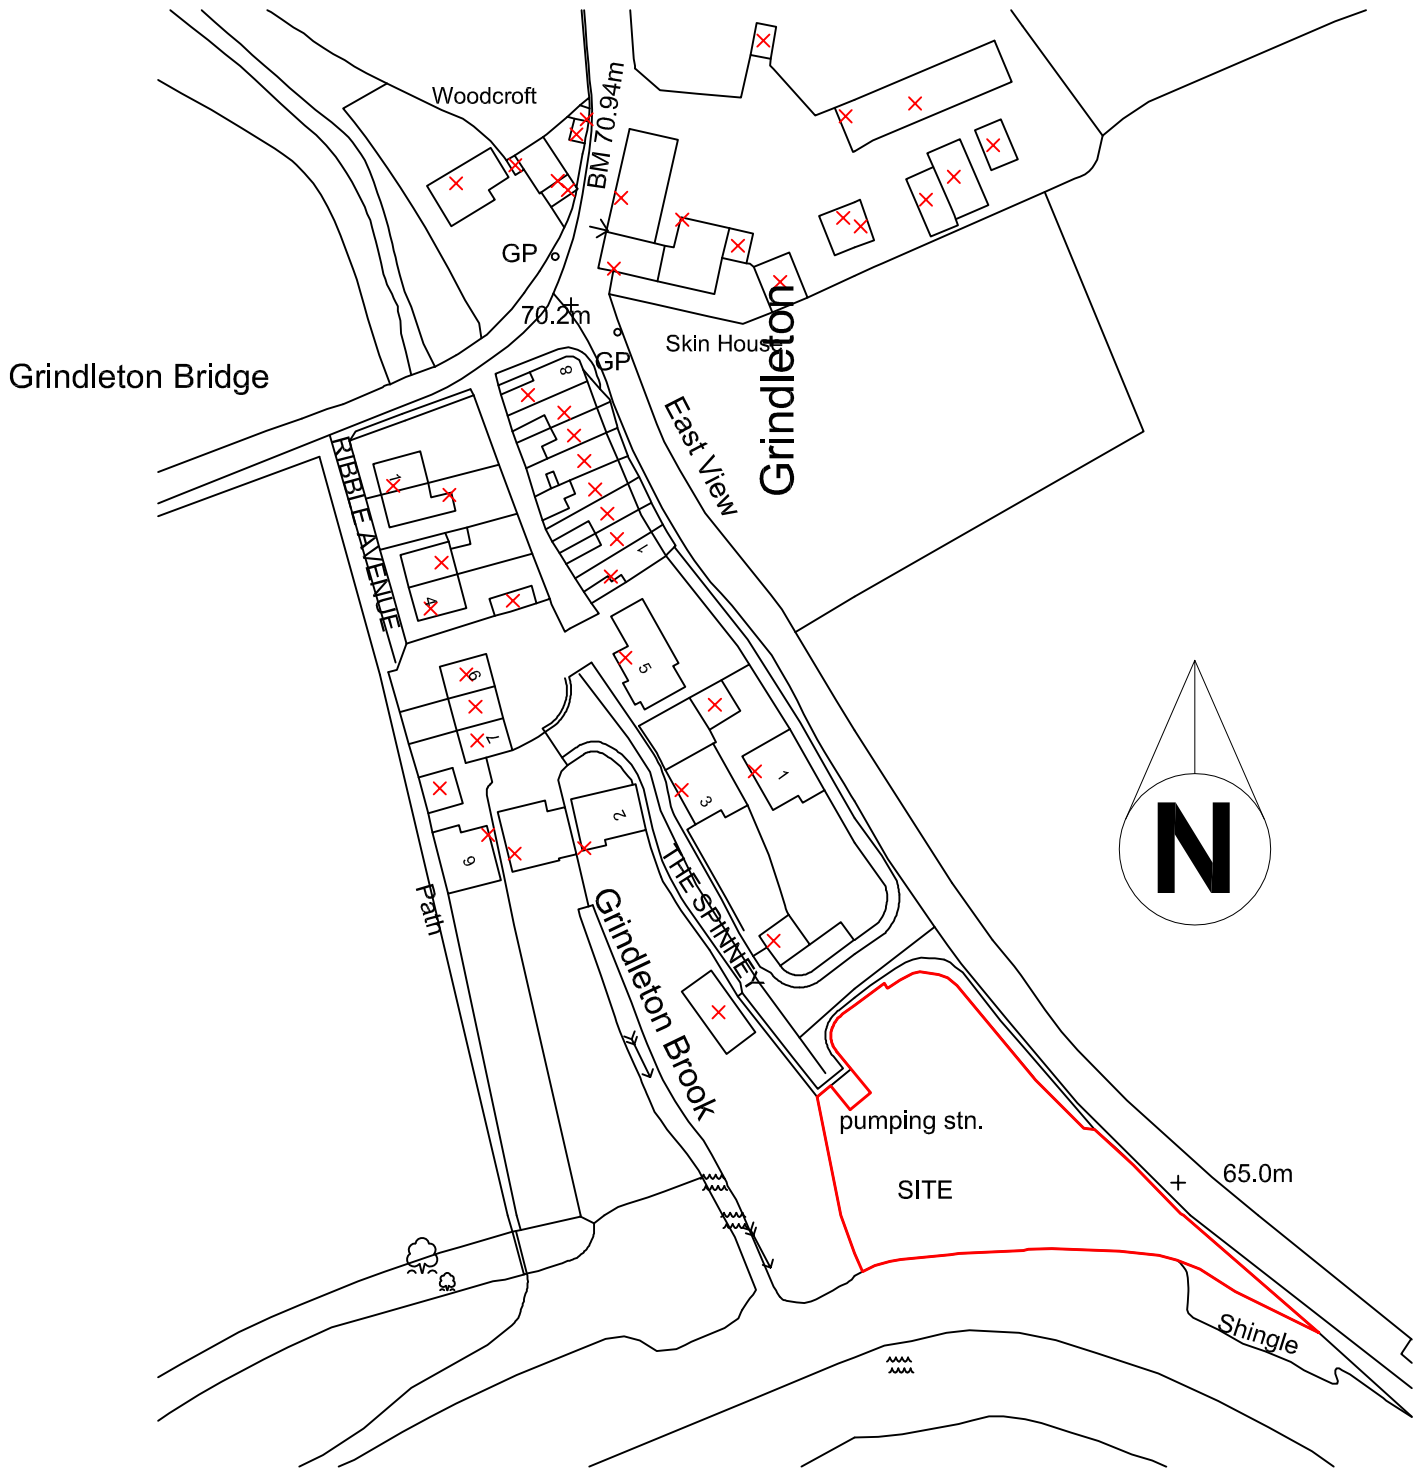

© Crown Copyright 2006. All rights reserved. Licence number 100020449

Location Plan 1:1250



Gary Hoerty Associates

Chartered Surveyors
6 - 8 Church Street
Clitheroe
Lancashire BB7 2DG

T: 01200 442301
F: 01200 442976
Email: info@ghaonline.co.uk

Drawing No:Hoe/347/1390/08

Project:
Construction of two storey commercial office building on land at
The Spinney
Grindleton
Clitheroe
BB7 4QE

Title: Location plan

Notes:

All work is to be carried out to the latest current British standard Codes of Practice and recognised working practices. All work and materials should comply with Health and Safety legislation. All dimensions are in millimetres except where explicitly shown otherwise. The contractor should check and certify all dimensions as work proceeds and notify the architect of any discrepancies. Do not scale off the drawings, if in doubt ask.

Client: Mr & Mrs G. Hoerty

Drawn: AJM

Date: 21.11.12

Scale: 1:1250

Amendments: