


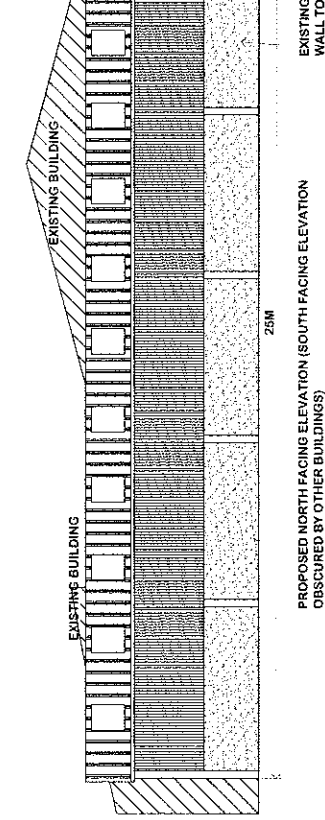
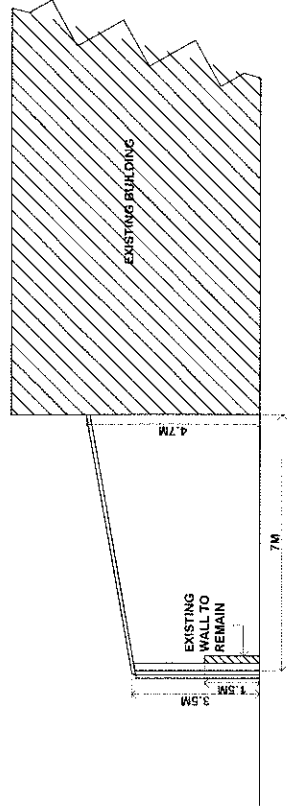
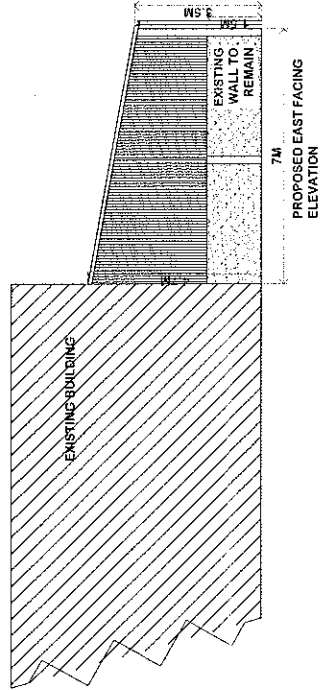


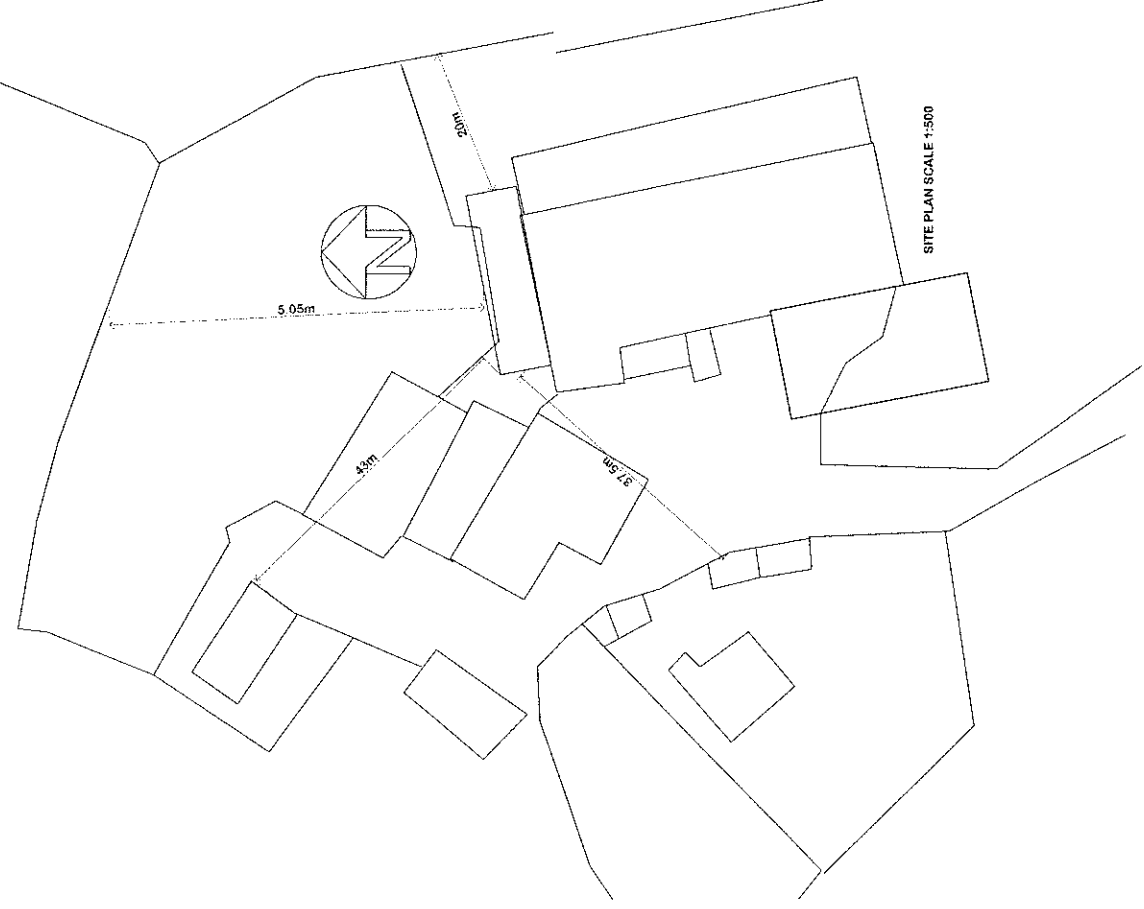

MATERIALS: ROOF: ETHERNIT PROFILE 8
CEILING: SHEET IN NATURAL GREY
WITH GSP ROOFLIGHTS
WALLS: TANALIZED TIMBER YORKSHIRE
BOARDS
(EXISTING CONCRETE BLOCK WALLS TO
REMAIN)

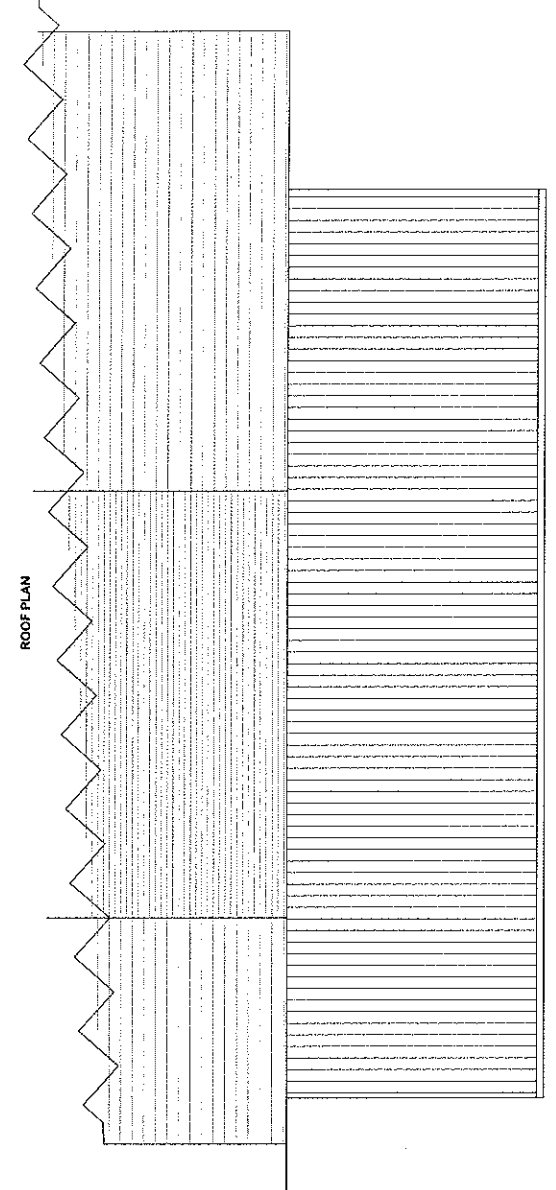

PROPOSED PLAN VIEW

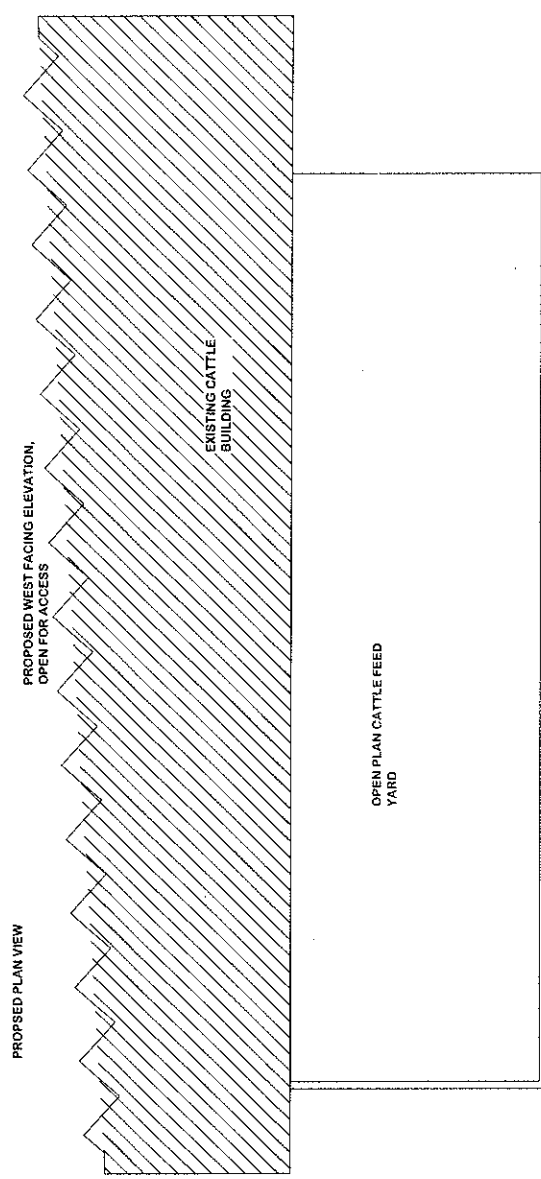



ML
Planning
Ltd

5 Barkin Mill Cottages, Stubbing Lane,
Preston New Road, Preston, Lancashire, PR3 0PL,
Telephone: 01985 640112,
Mobile: 07813 296 267
e-mail: mel@mlplanning.co.uk

CLIENT: P S & H ECKERSLY
PROJECT: AGRICULTURAL BUILDING,
COVERED FEED YARD
LOCATION: HIGHER BRUNDHURST FARM
PRESTON NEW ROAD
MELLOR BLACKBURN, BB2 7NR

DATE: 7 Nov 12
DWG NO. ML/PE/5107
SCALE: 1:100 & 1:500
A1

320121045P